



Nigg East Quay

Volume 2: Figures



June 2019



Nigg East Quay - Volume 2: Contents of Figures

Figure 1.1 Site Location Plan

Figure 1.2 Environmental Designations

Figure 1.3 Consenting Context Plan

Figure 2.1 Proposed Site Layout

Figure 2.2 Existing Site Layout

Figure 2.3 Entrance Feature

Figure 2.4 Quay Layout

Figure 2.5 Quay Dredge Areas

Figure 2.6 Quay General Arrangement

Figure 2.7 Quay Cross Sections

Figure 2.8 Illustrative External Lighting

Figure 4.1 Marine Mammal Mitigation Zone

Figure 4.2 Shellfish Protected Areas

Figure 5.1 Bathymetry

Figure 5.2 Local Bathymetry

Figure 5.3 Bedrock Geology

Figure 5.4 Superficial Deposits

Figure 5.5 Hydrological Features

Figure 5.6 Local Hydrological Features

Figure 6.1a Noise Monitoring Locations at Nigg

Figure 6.1b Noise Monitoring Locations at Cromarty

Figure 6.2a Existing Noise Sensitive Receptors at Nigg

Volume 2: Contents of Figures Continued

Figure 6.2b Existing Noise Sensitive Receptors at Cromarty

Figure 6.3 Site Noise Mitigation Design

Figure 7.1 Traffic Study Area

Figure 7.2 Traffic Counters

Figure 8.1 Phase 1 Habitat Map

Figure 8.2 Protected Species Survey Area

Figure 8.3 Cultural Heritage Inner Study Area

Figure 8.4 Cultural Heritage Outer Study Area

Figure 8.5 Study Area

Figure 8.6 Landscape Character

Figure 8.7 Coastal Character

Figure 8.8 LV Designations

Figure 8.9 Zone of Theoretical Visibility

Figure 8.10 Proposed Viewpoints with ZTV

Figure 8.11 Proposed Landscape Character with ZTV

Figure 8.12 Proposed Coastal Character with ZTV

Figure 8.13 LV Designations with ZTV

Figure 8.14 Recreational Routes

Figure 8.15 Recreational Routes with ZTV

Figures 8.16 (a)-(d) Viewpoint 1 – Nigg Ferry Terminal


Figures 8.17 (a)-(d) Viewpoint 2 – Cromarty Beach

Figures 8.18 (a)-(d) Viewpoint 3 – Track nr Sutors of Cromarty

Figures 8.19 (a)-(d) Viewpoint 4 – B9163 West of Cromarty

Figures 8.20 (a)-(d) Viewpoint 5 – Minor Road, north Sutor

Figures 8.21 (a)-(d) Viewpoint 6 – A9, nr Kilmuir

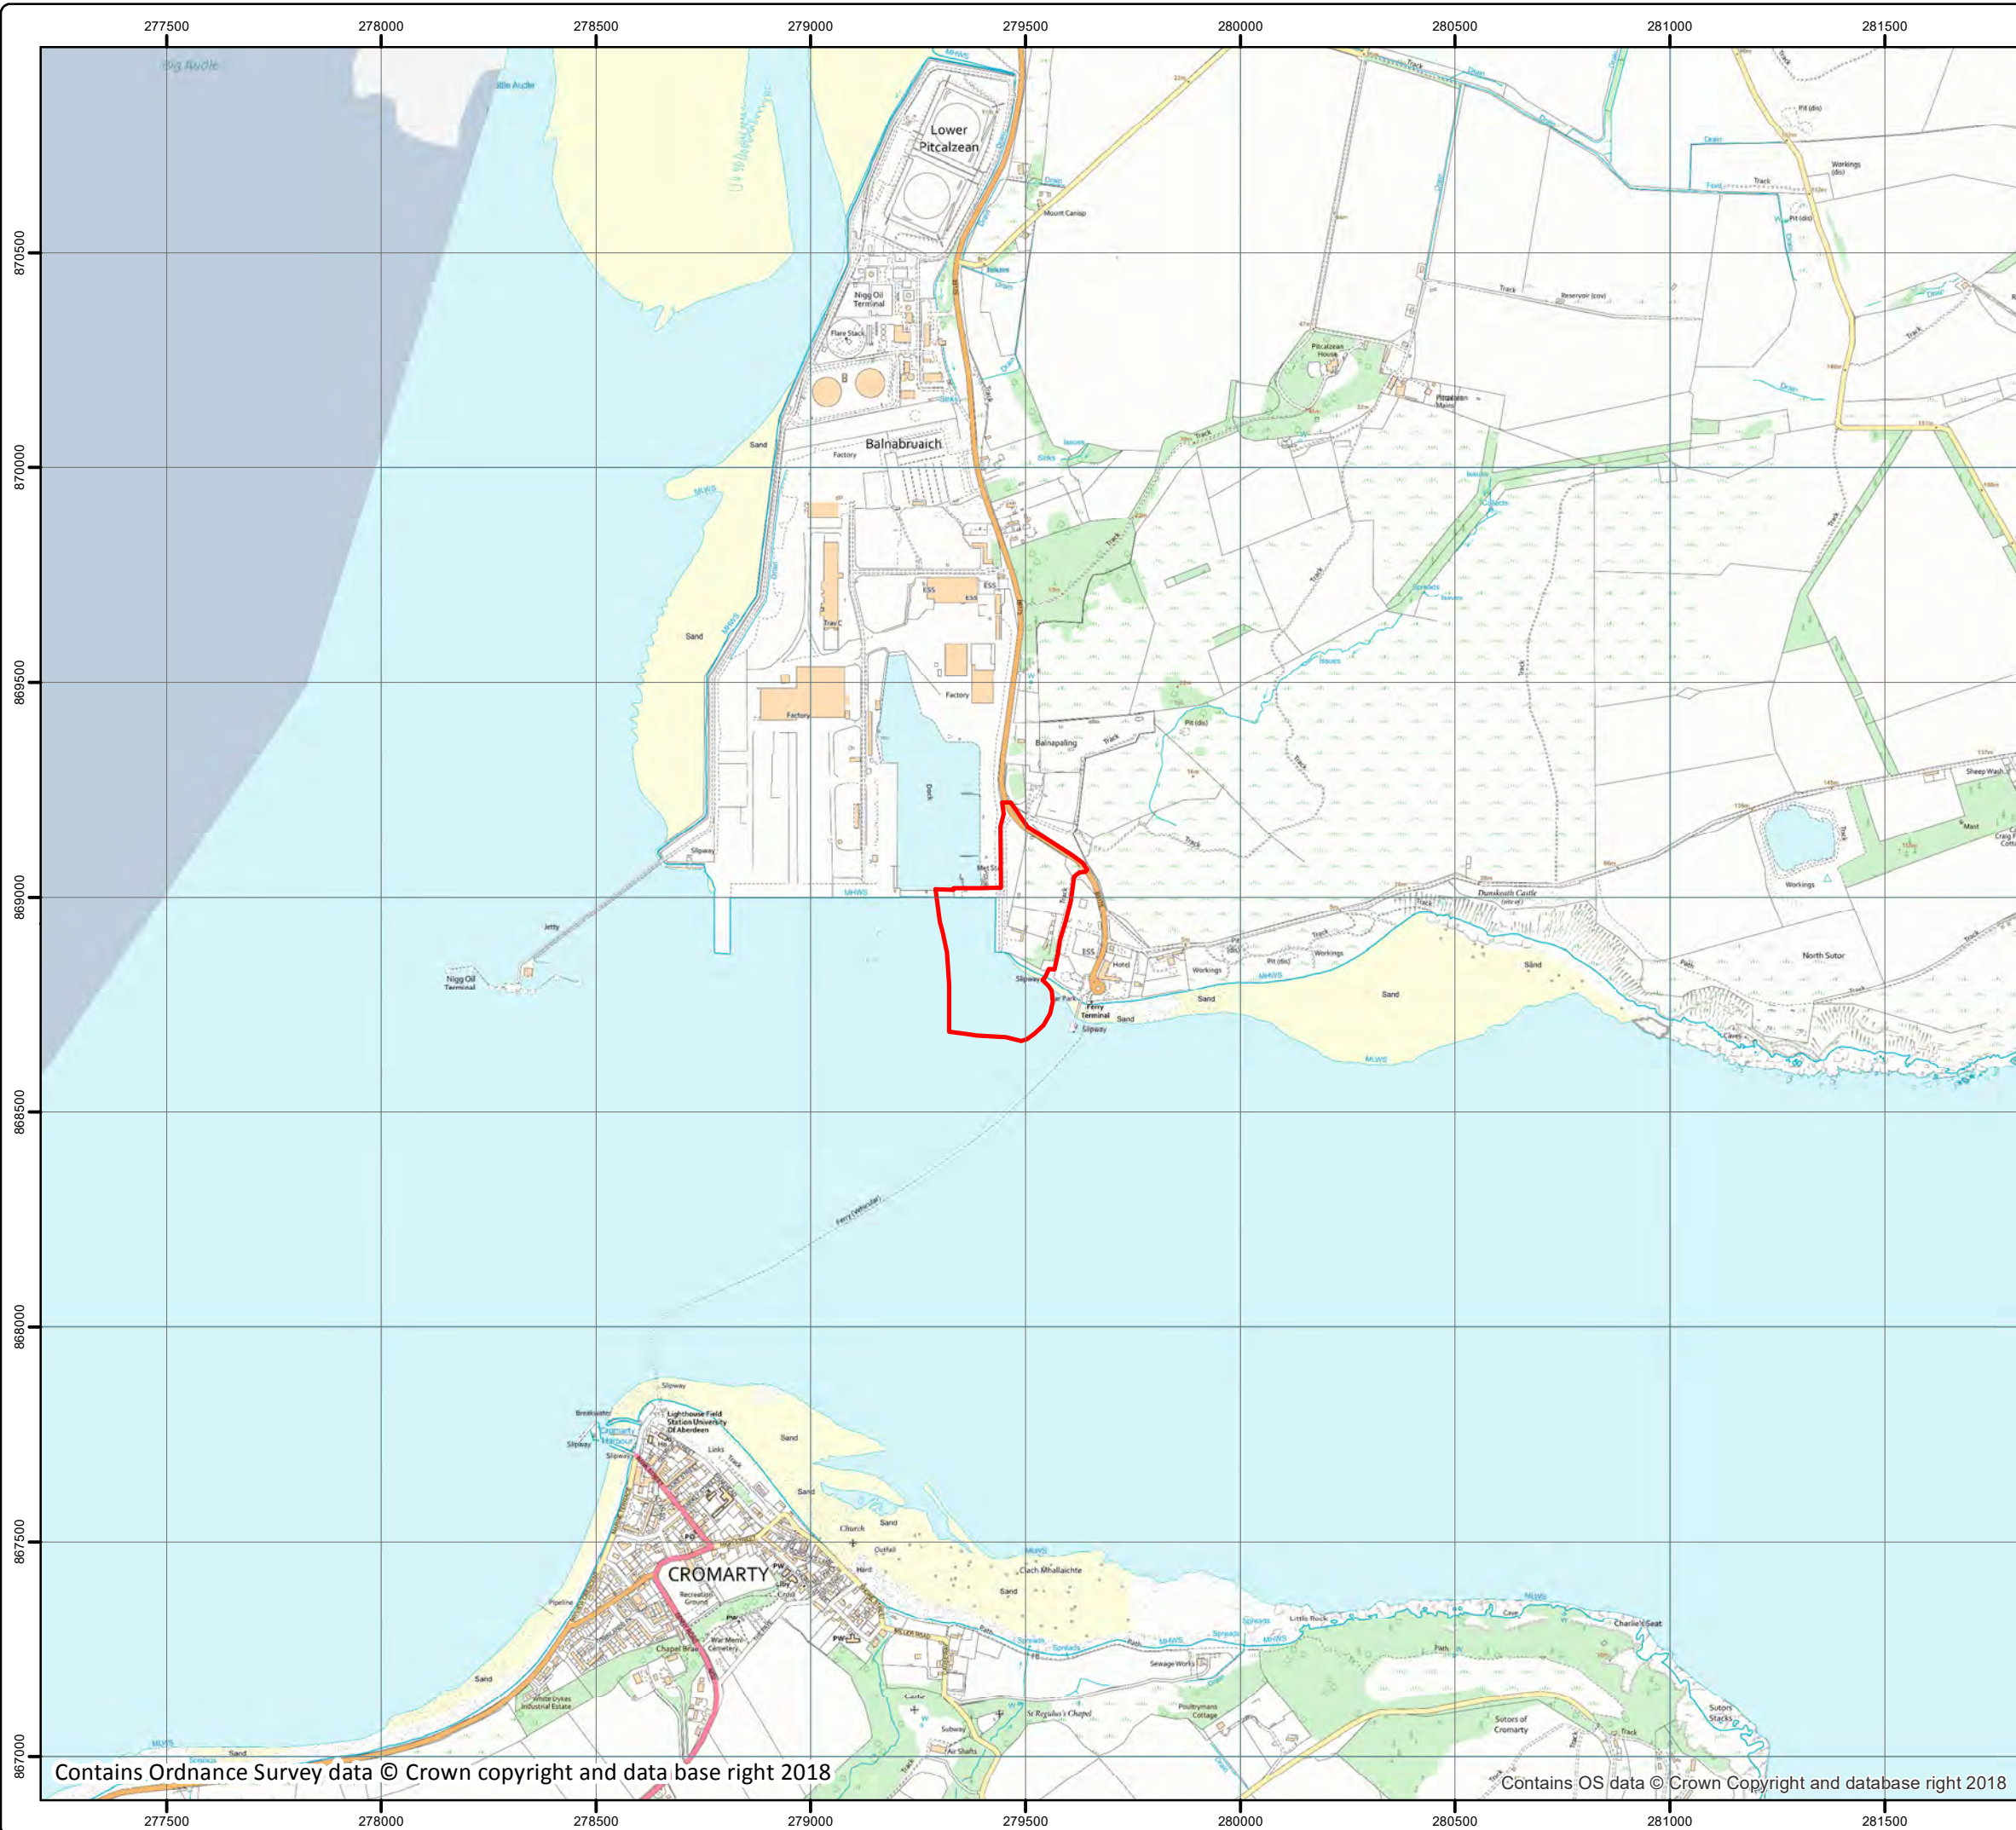

Legend

Site Boundary

Do not scale this map

Client
Global Energy Nigg Limited

Project
Nigg East Quay


Title
Figure 1.1 - Site Location Plan

Status
FINAL
Drawing No.
671906-001
Revision

Scale	A3	Date
1:15,000		12 Feb 2019
Drawn	Checked	Approved
SMC	JEP	MH



Craighall Business
Park, Eagle Street,
Glasgow, G4 9XA
Tel: 0141 341 5040
Fax: 0141 341 5045

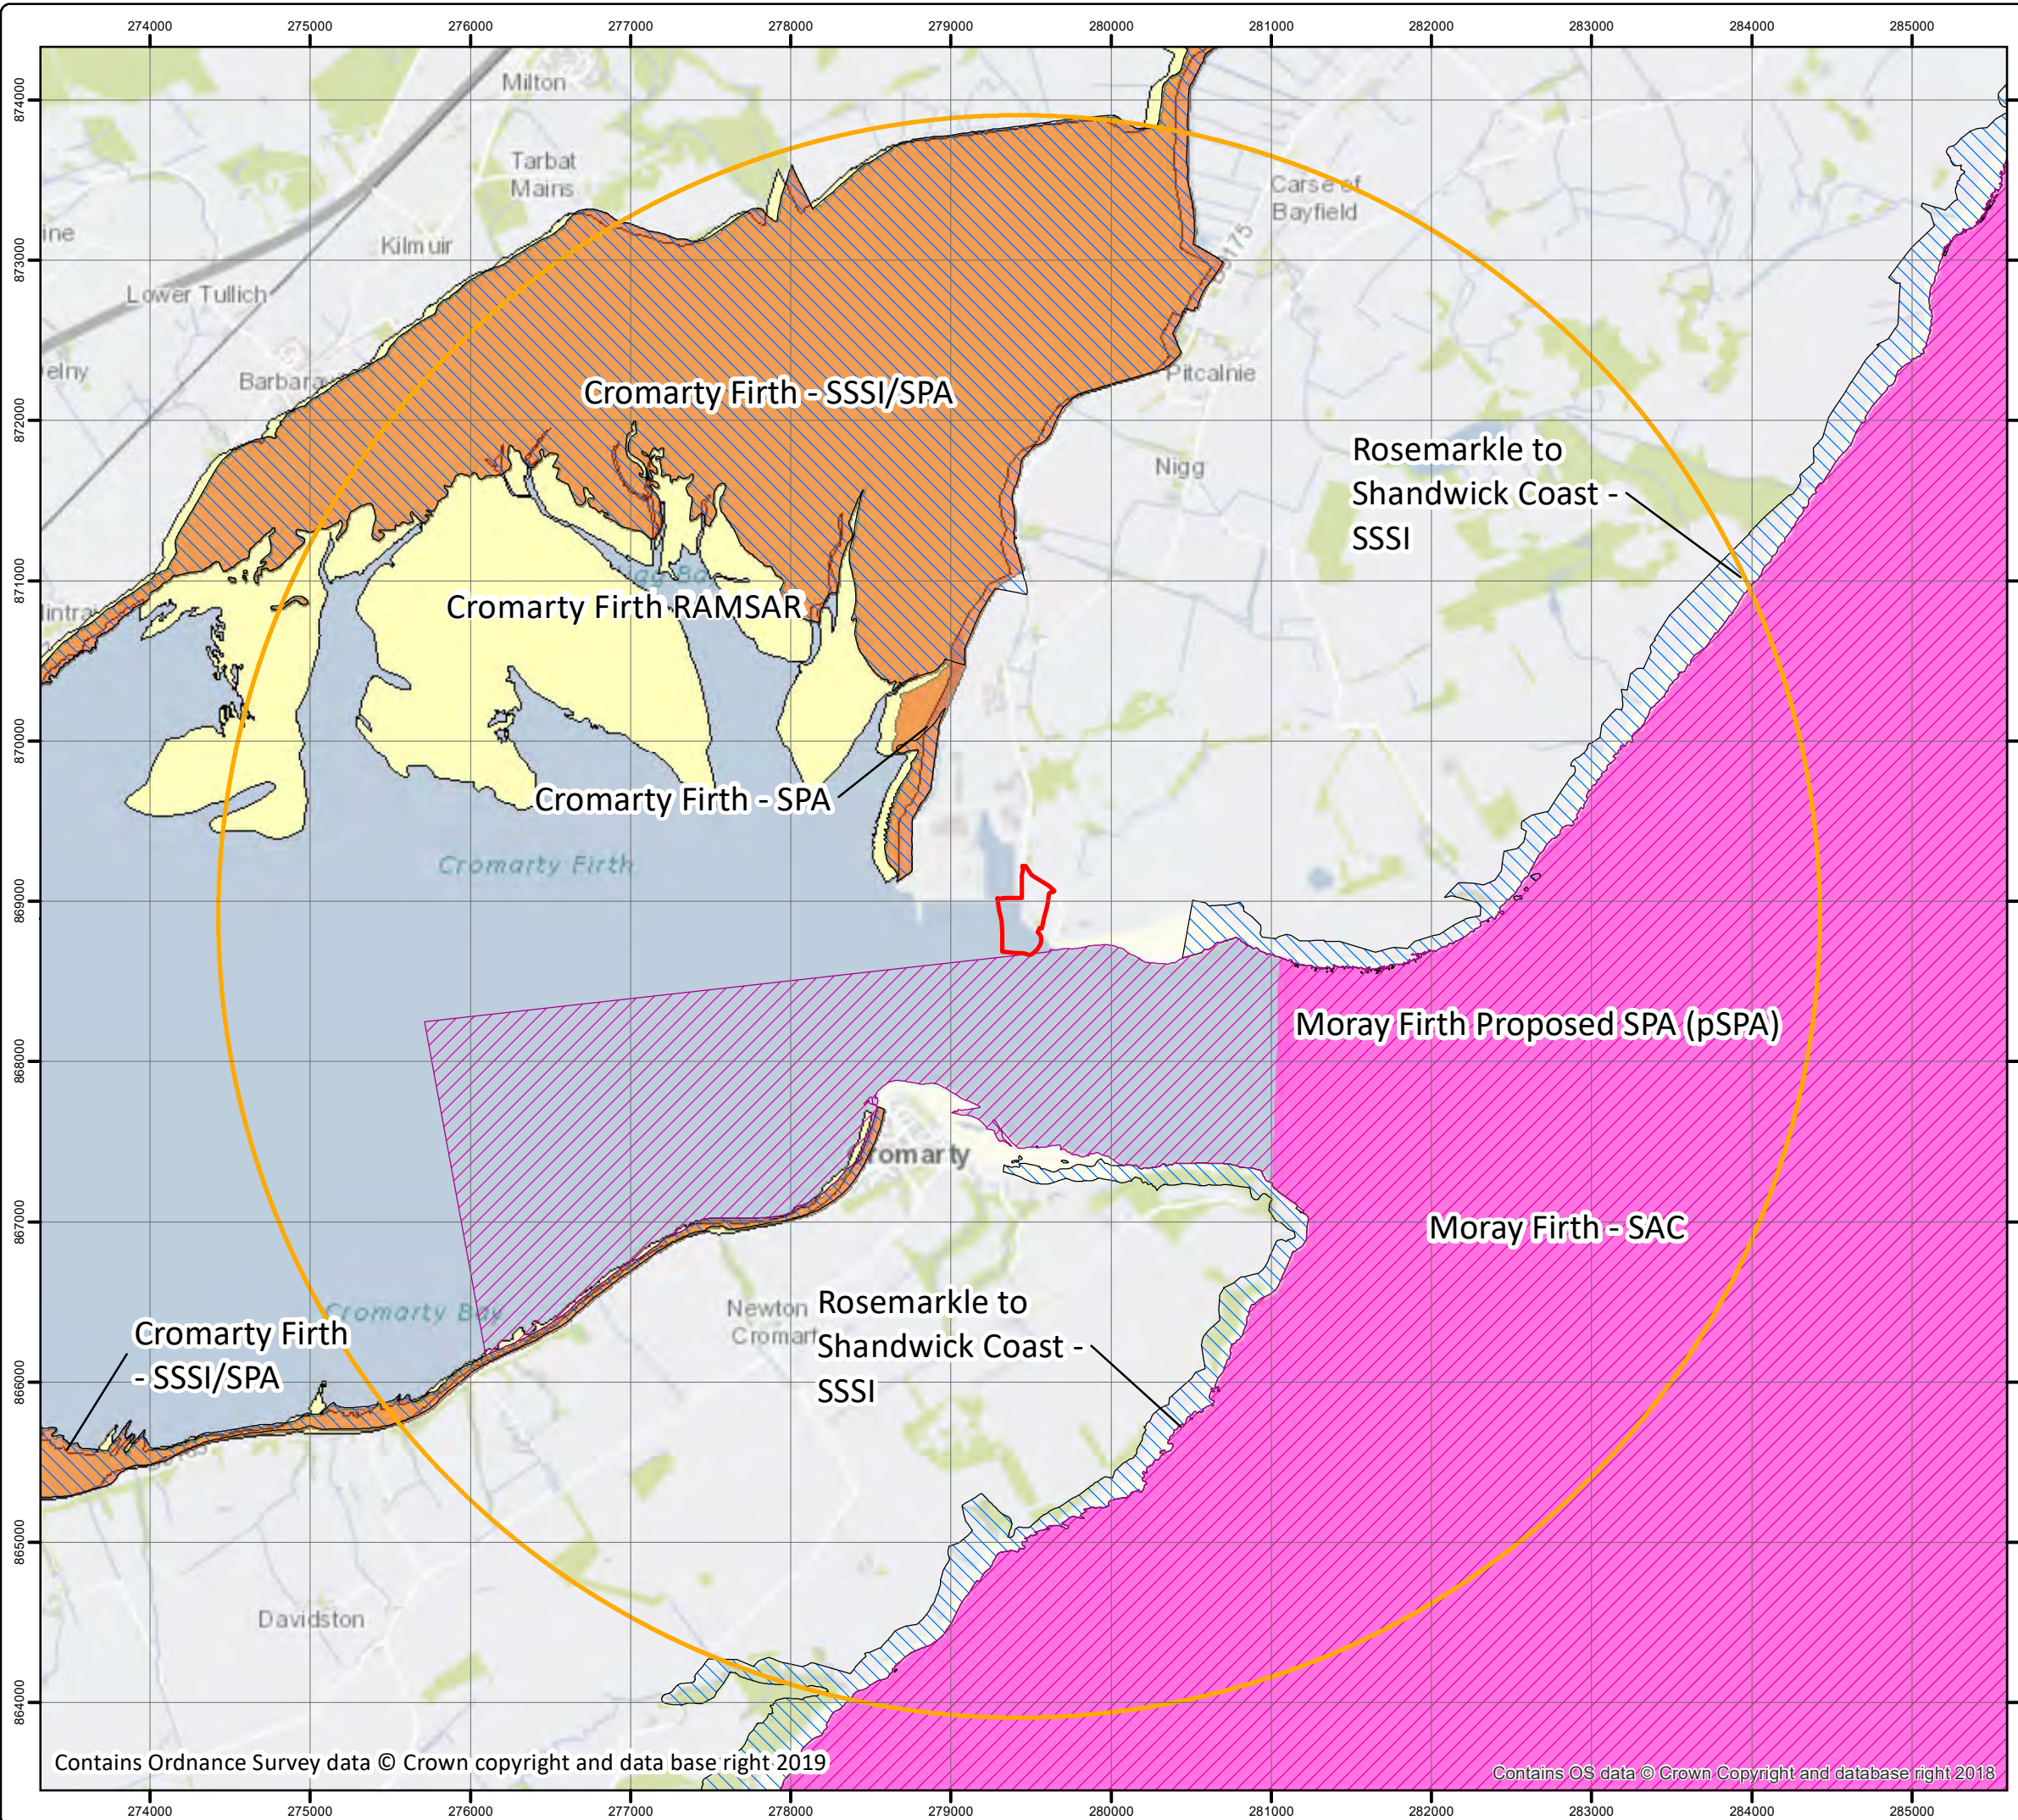

Legend


- 5km Buffer
- Site Boundary
- Special Areas of Conservation
- Sites of Special Scientific Interest
- Special Protection Areas
- Proposed Special Protection Areas
- RAMSAR Site

Do not scale this map

Client	
Global Energy Nigg Limited	
Project	
Nigg East Quay	
Title	
Figure 1.2 - Environmental Designations	
Status	
FINAL	
Drawing No.	Revision
671906-003	
Scale	A3
1:40,000	Date
	12 Feb 2019
Drawn	Checked
SMC	JEP
Approved	
MH	



Craighall Business Park, Eagle Street, Glasgow, G4 9XA
 Tel: 0141 341 5040
 Fax: 0141 341 5045

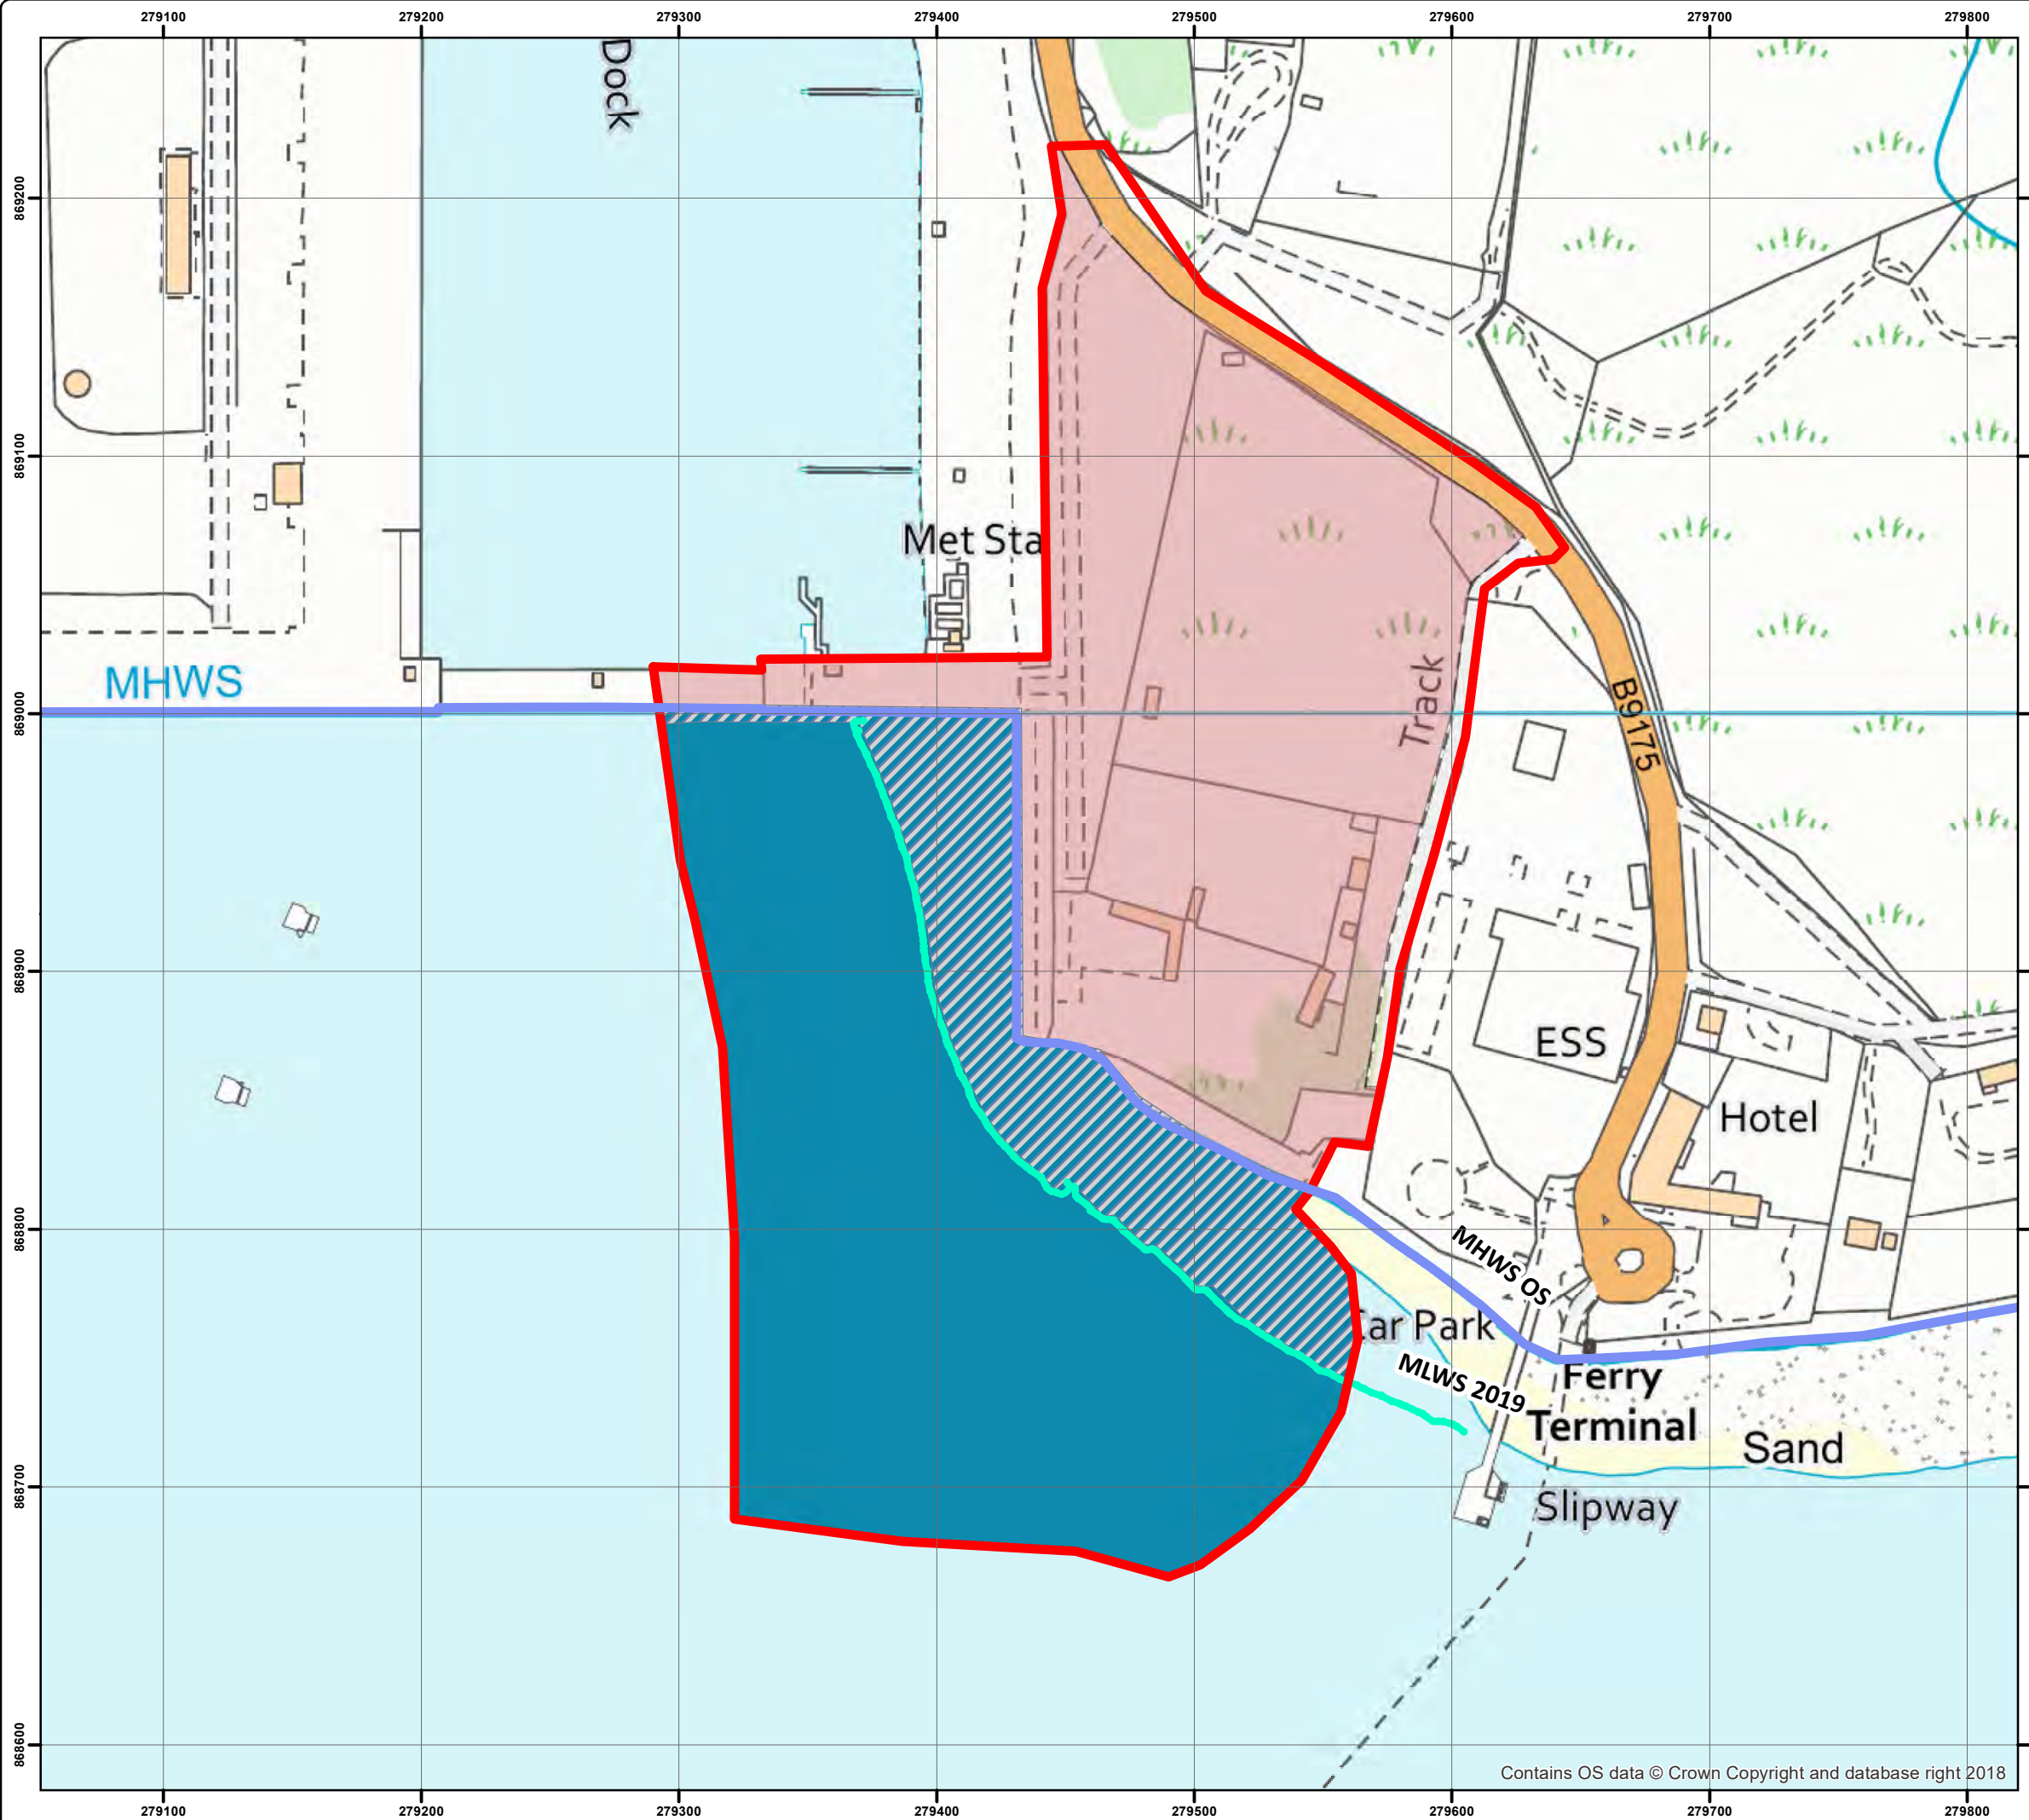

Legend

- Site Boundary
- MHWS OS Mapping
- MLWS Feb 2019
- Intertidal Zone (overlapping of consenting boundaries)
- Marine Scotland Licencing (below MHWS)
- Town and Country Planning (above MLWS)

MHWS derived from OS mapping.

MHLS derived from merged 'February 2019' and 'April 2018' Clyde Surveys bathymetry surveys.

Do not scale this map

Client

Global Energy Nigg Limited

Project

Nigg East Quay

Title

Figure 1.3 - Consenting Context Plan

Status

FINAL

Drawing No. 671906-009	Revision
---------------------------	----------

Scale 1:2,500	A3	Date 12 Feb 2019
Drawn EQ	Checked JEP	Approved CP

Craighall Business Park, Eagle Street, Glasgow, G4 9XA
Tel: 0141 341 5040
Fax: 0141 341 5045

Proposed Development Figures by Arch Henderson and GH Johnson

Figure 2.1 Proposed Site Layout

Figure 2.2 Existing Site Layout

Figure 2.3 Entrance Feature


Figure 2.4 Quay Layout

Figure 2.5 Quay Dredge Areas

Figure 2.6 Quay General Arrangement

Figure 2.7 Quay Cross-Sections

Figure 2.8 Illustrative External Lighting

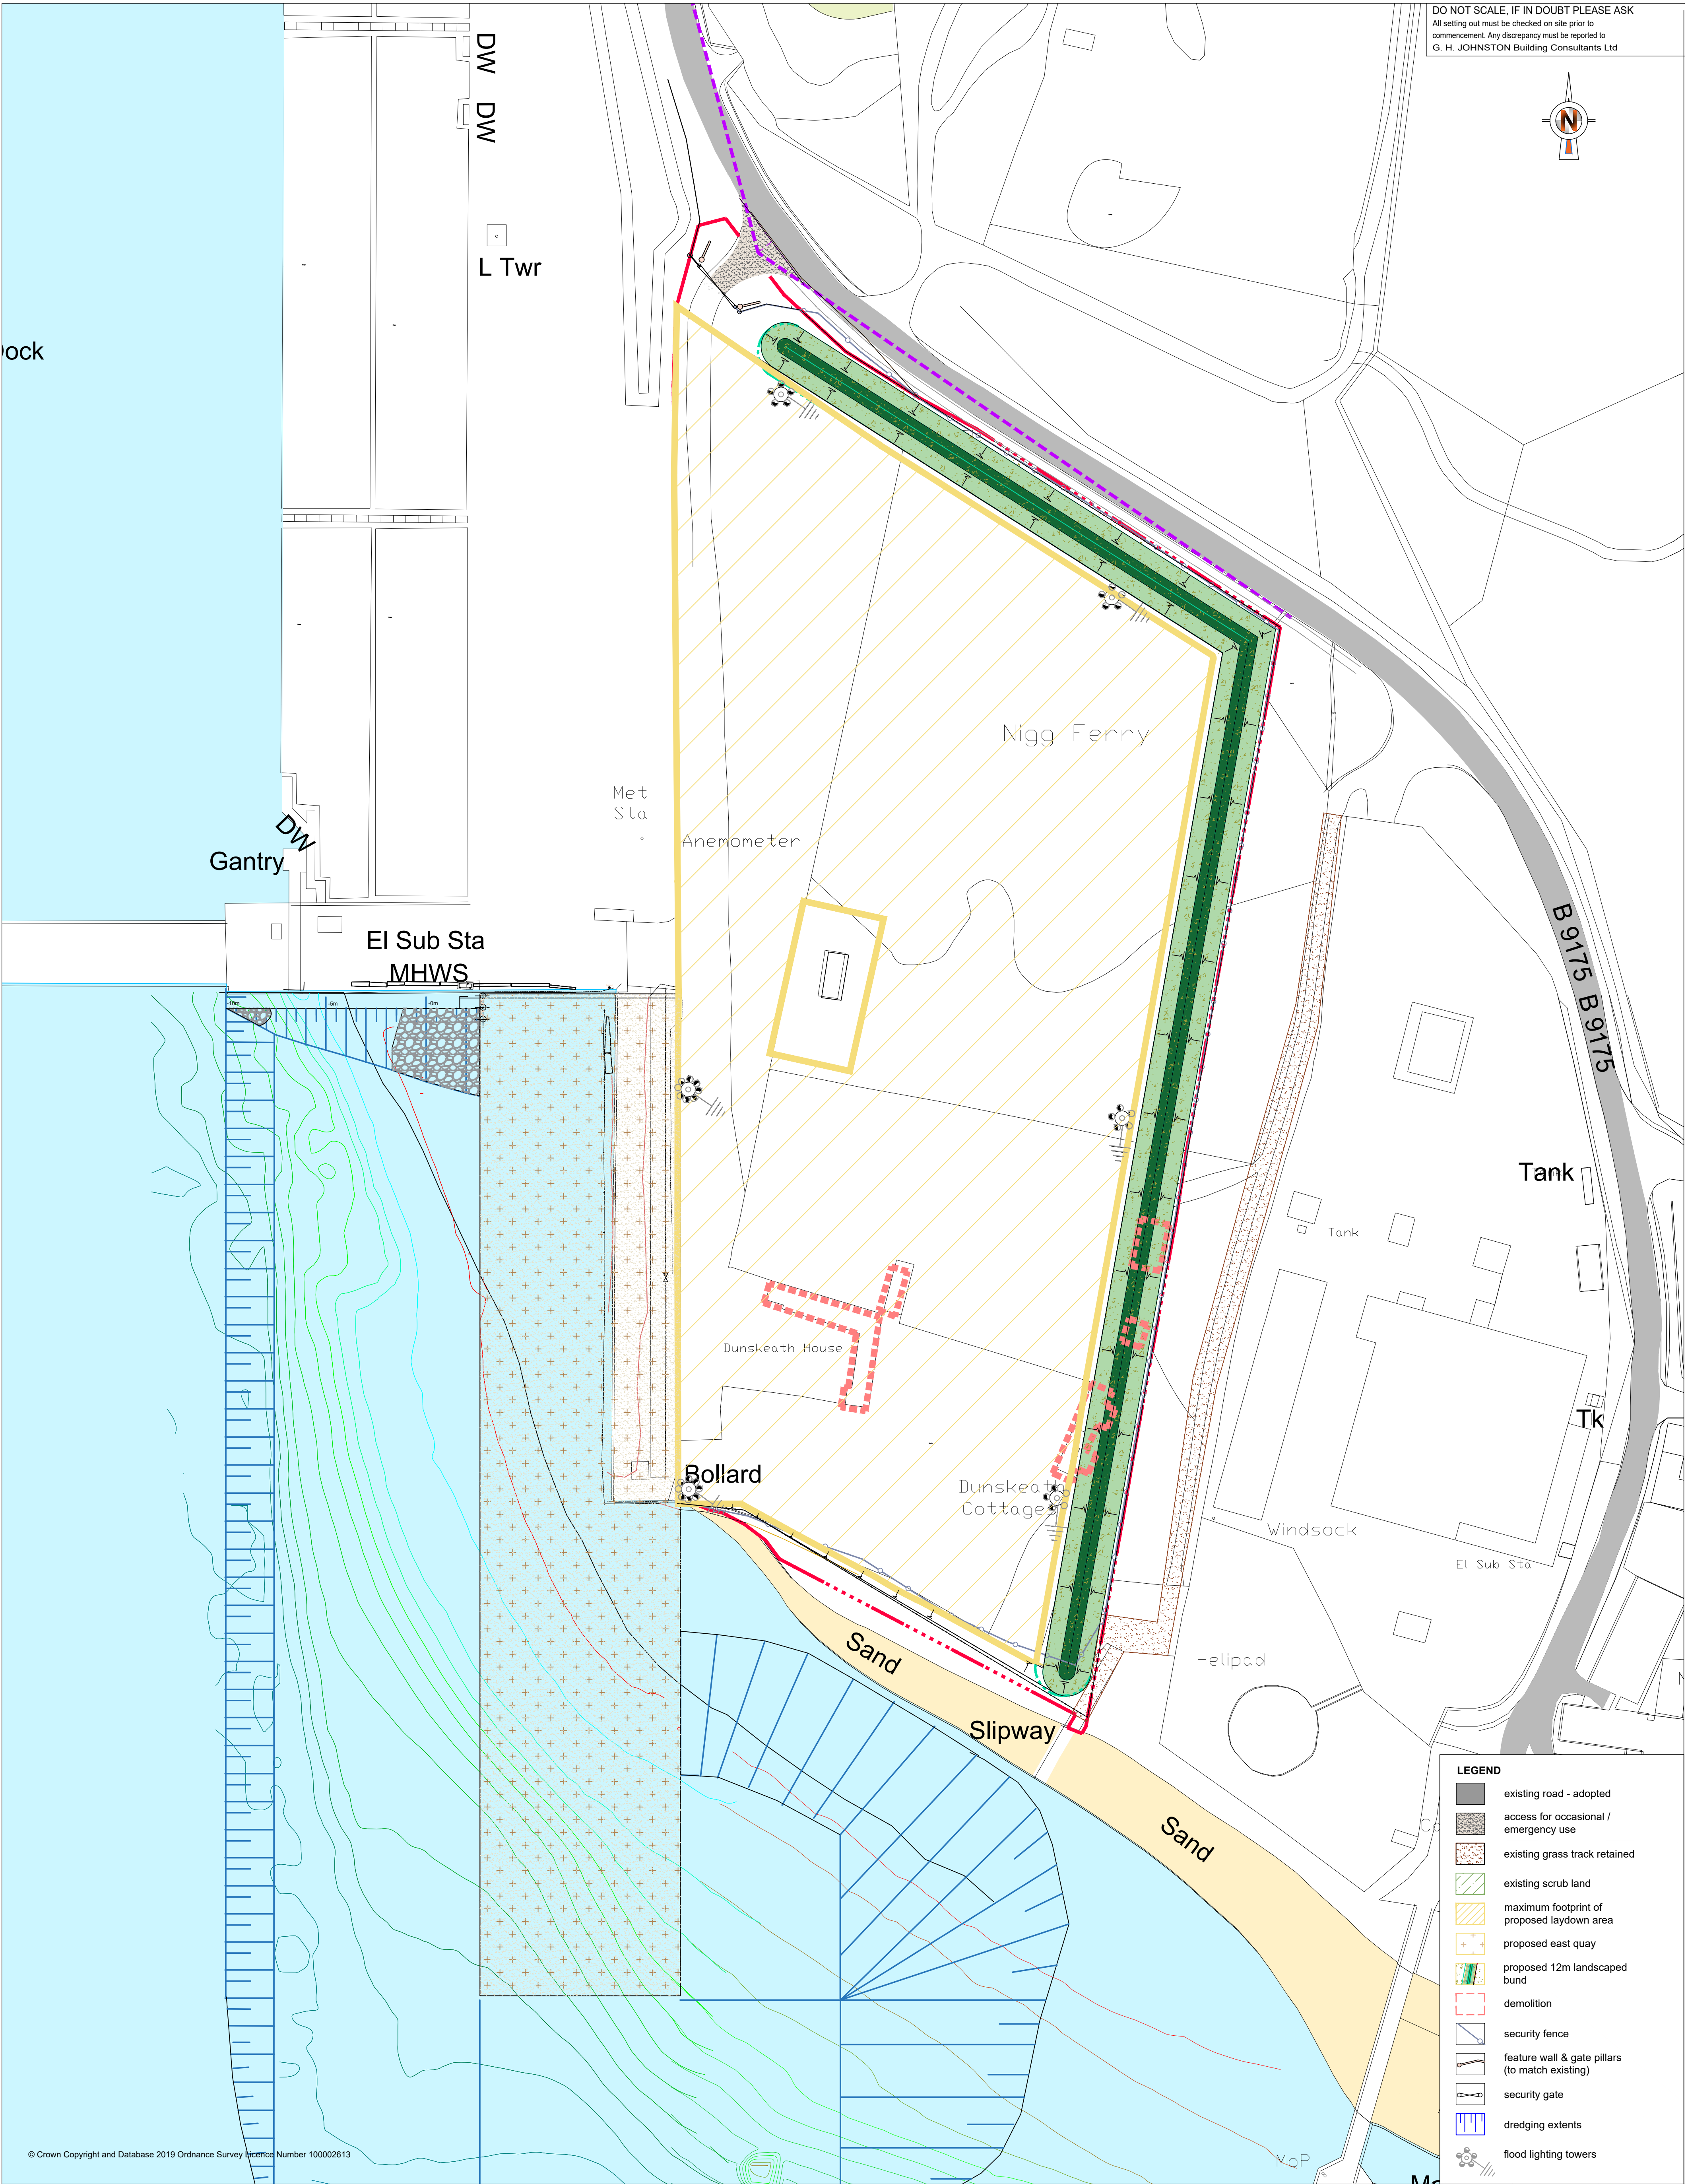

DO NOT SCALE, IF IN DOUBT PLEASE ASK
All setting out must be checked on site prior to
commencement. Any discrepancy must be reported to
G. H. JOHNSTON Building Consultants Ltd



- LEGEND**
- existing road - adopted
 - access for occasional / emergency use
 - existing grass track retained
 - existing scrub land
 - maximum footprint of proposed laydown area
 - proposed east quay
 - proposed 12m landscaped bund
 - demolition
 - security fence
 - feature wall & gate pillars (to match existing)
 - security gate
 - dredging extents
 - flood lighting towers

REVISIONS			
Rev.	Description	Drawn	Date

Notes

Client
Global Energy Nigg Ltd

Project
Formation of East Quay
Nigg

Drawing
Proposed Site Plan

Scale 1:750@A1	Date 06.2019	Drawn by ca
Project no 2494	Dwg no PL004	Rev

G.H.JOHNSTON
BUILDING CONSULTANTS LTD

WILLOW HOUSE
STONEFIELD BUSINESS PARK
INVERNESS IV2 7PA
Email: technical@ghjohnston.co.uk

TEL (01463) 237229

Planning
Application

DO NOT SCALE, IF IN DOUBT/PLEASE ASK
All setting out must be checked on site prior to commencement. Any discrepancy must be reported to
G. H. JOHNSTON Building Consultants Ltd



L Twr

Met Sta

Anemometer

Nigg Ferry

STND

Tank

Windsock

Bollard

Dunskeath House

Dunskeath Cottages

© Crown Copyright and Database 2019 Ordnance Survey Licence Number 100002613


REVISIONS			
Rev.	Description	Drawn	Date

Notes	
LEGEND	
	site
	existing road - adopted
	existing road - private
	existing buildings
	existing grass track
	existing scrub land


Client	Global Energy Nigg Ltd
Project	Formation of East Quay Nigg
Drawing	Existing Site Plan

Scale	1:500@A1	Date	06.2019	Drawn by	ca
Project no	2494	Dwg no	PL002	Rev	
G.H.JOHNSTON BUILDING CONSULTANTS LTD					
WILLOW HOUSE STONEFIELD BUSINESS PARK INVERNESS IV2 7PA Email: technical@ghjohnston.co.uk					


Planning Application

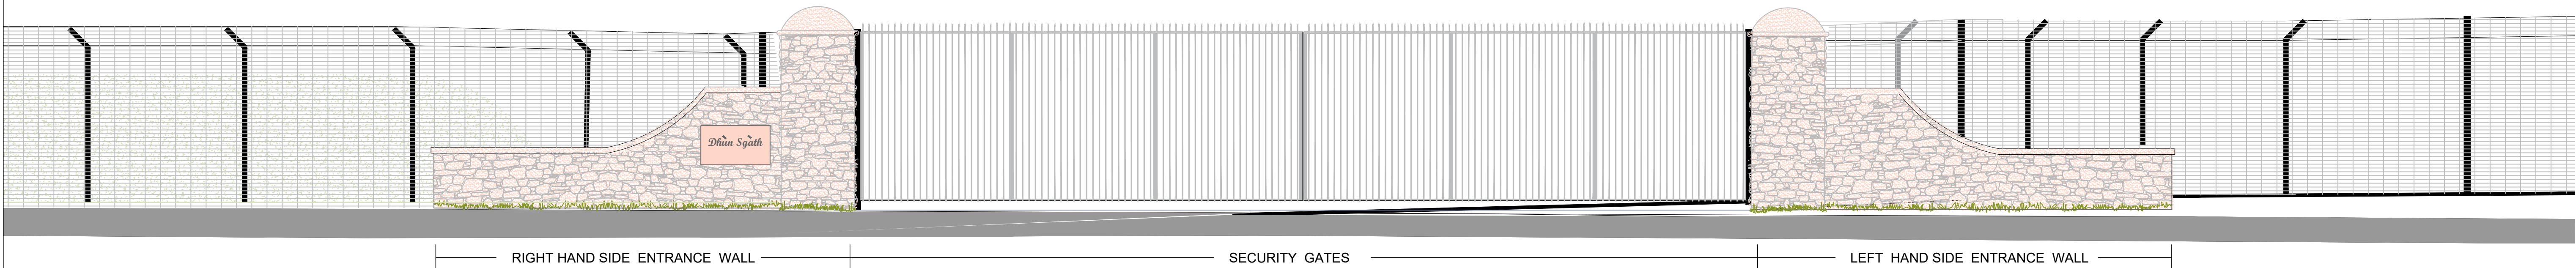


SITE ENTRANCE
scale 1:50

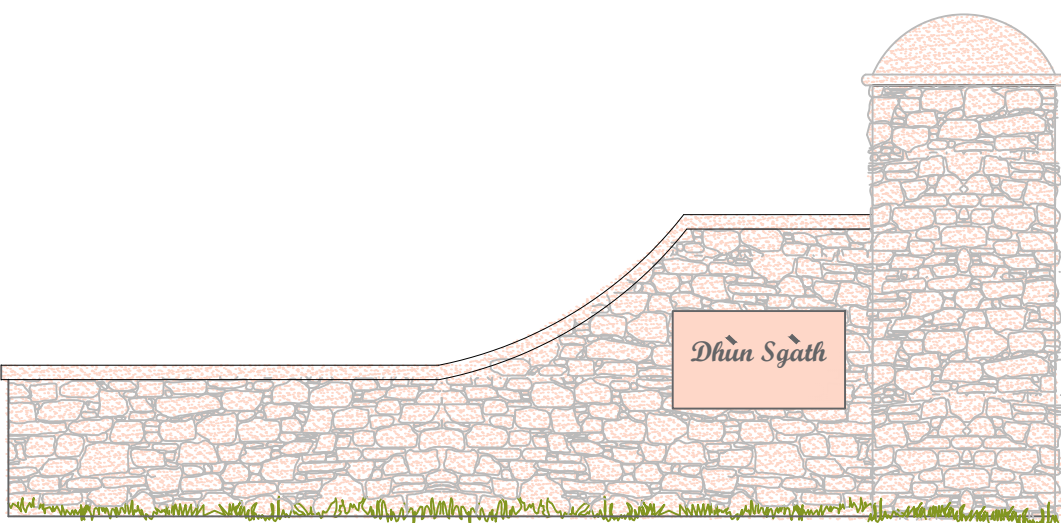


LEFT HAND SIDE ENTRANCE FEATURE WALL
scale 1:50

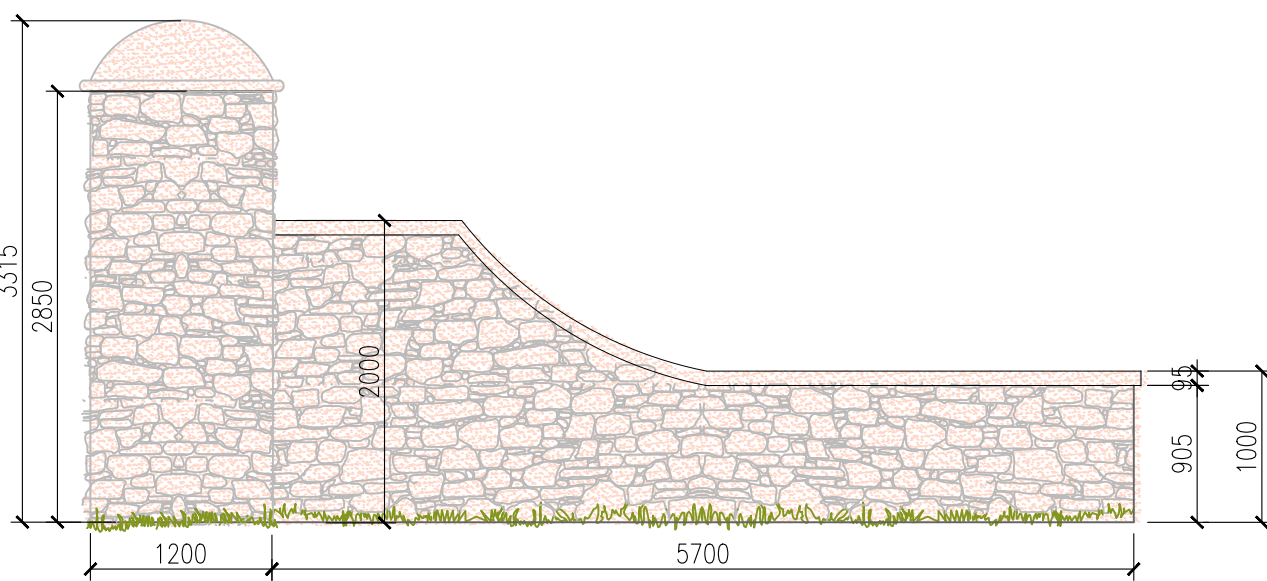


RIGHT HAND SIDE ENTRANCE FEATURE WALL
scale 1:50

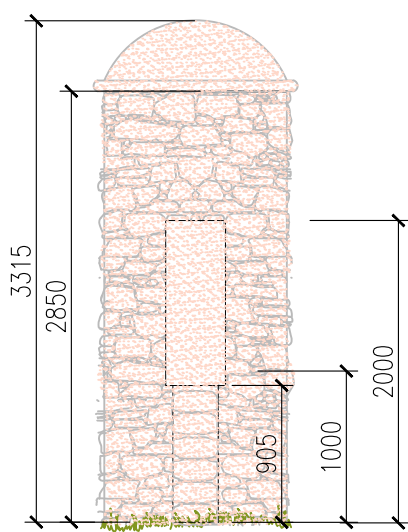

SIDE ELEVATION
scale 1:50

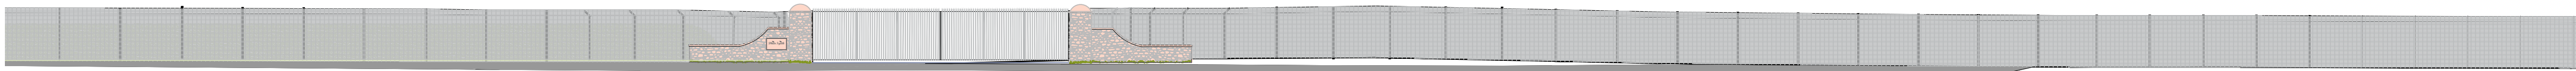

OVERALL VIEW
scale 1:200

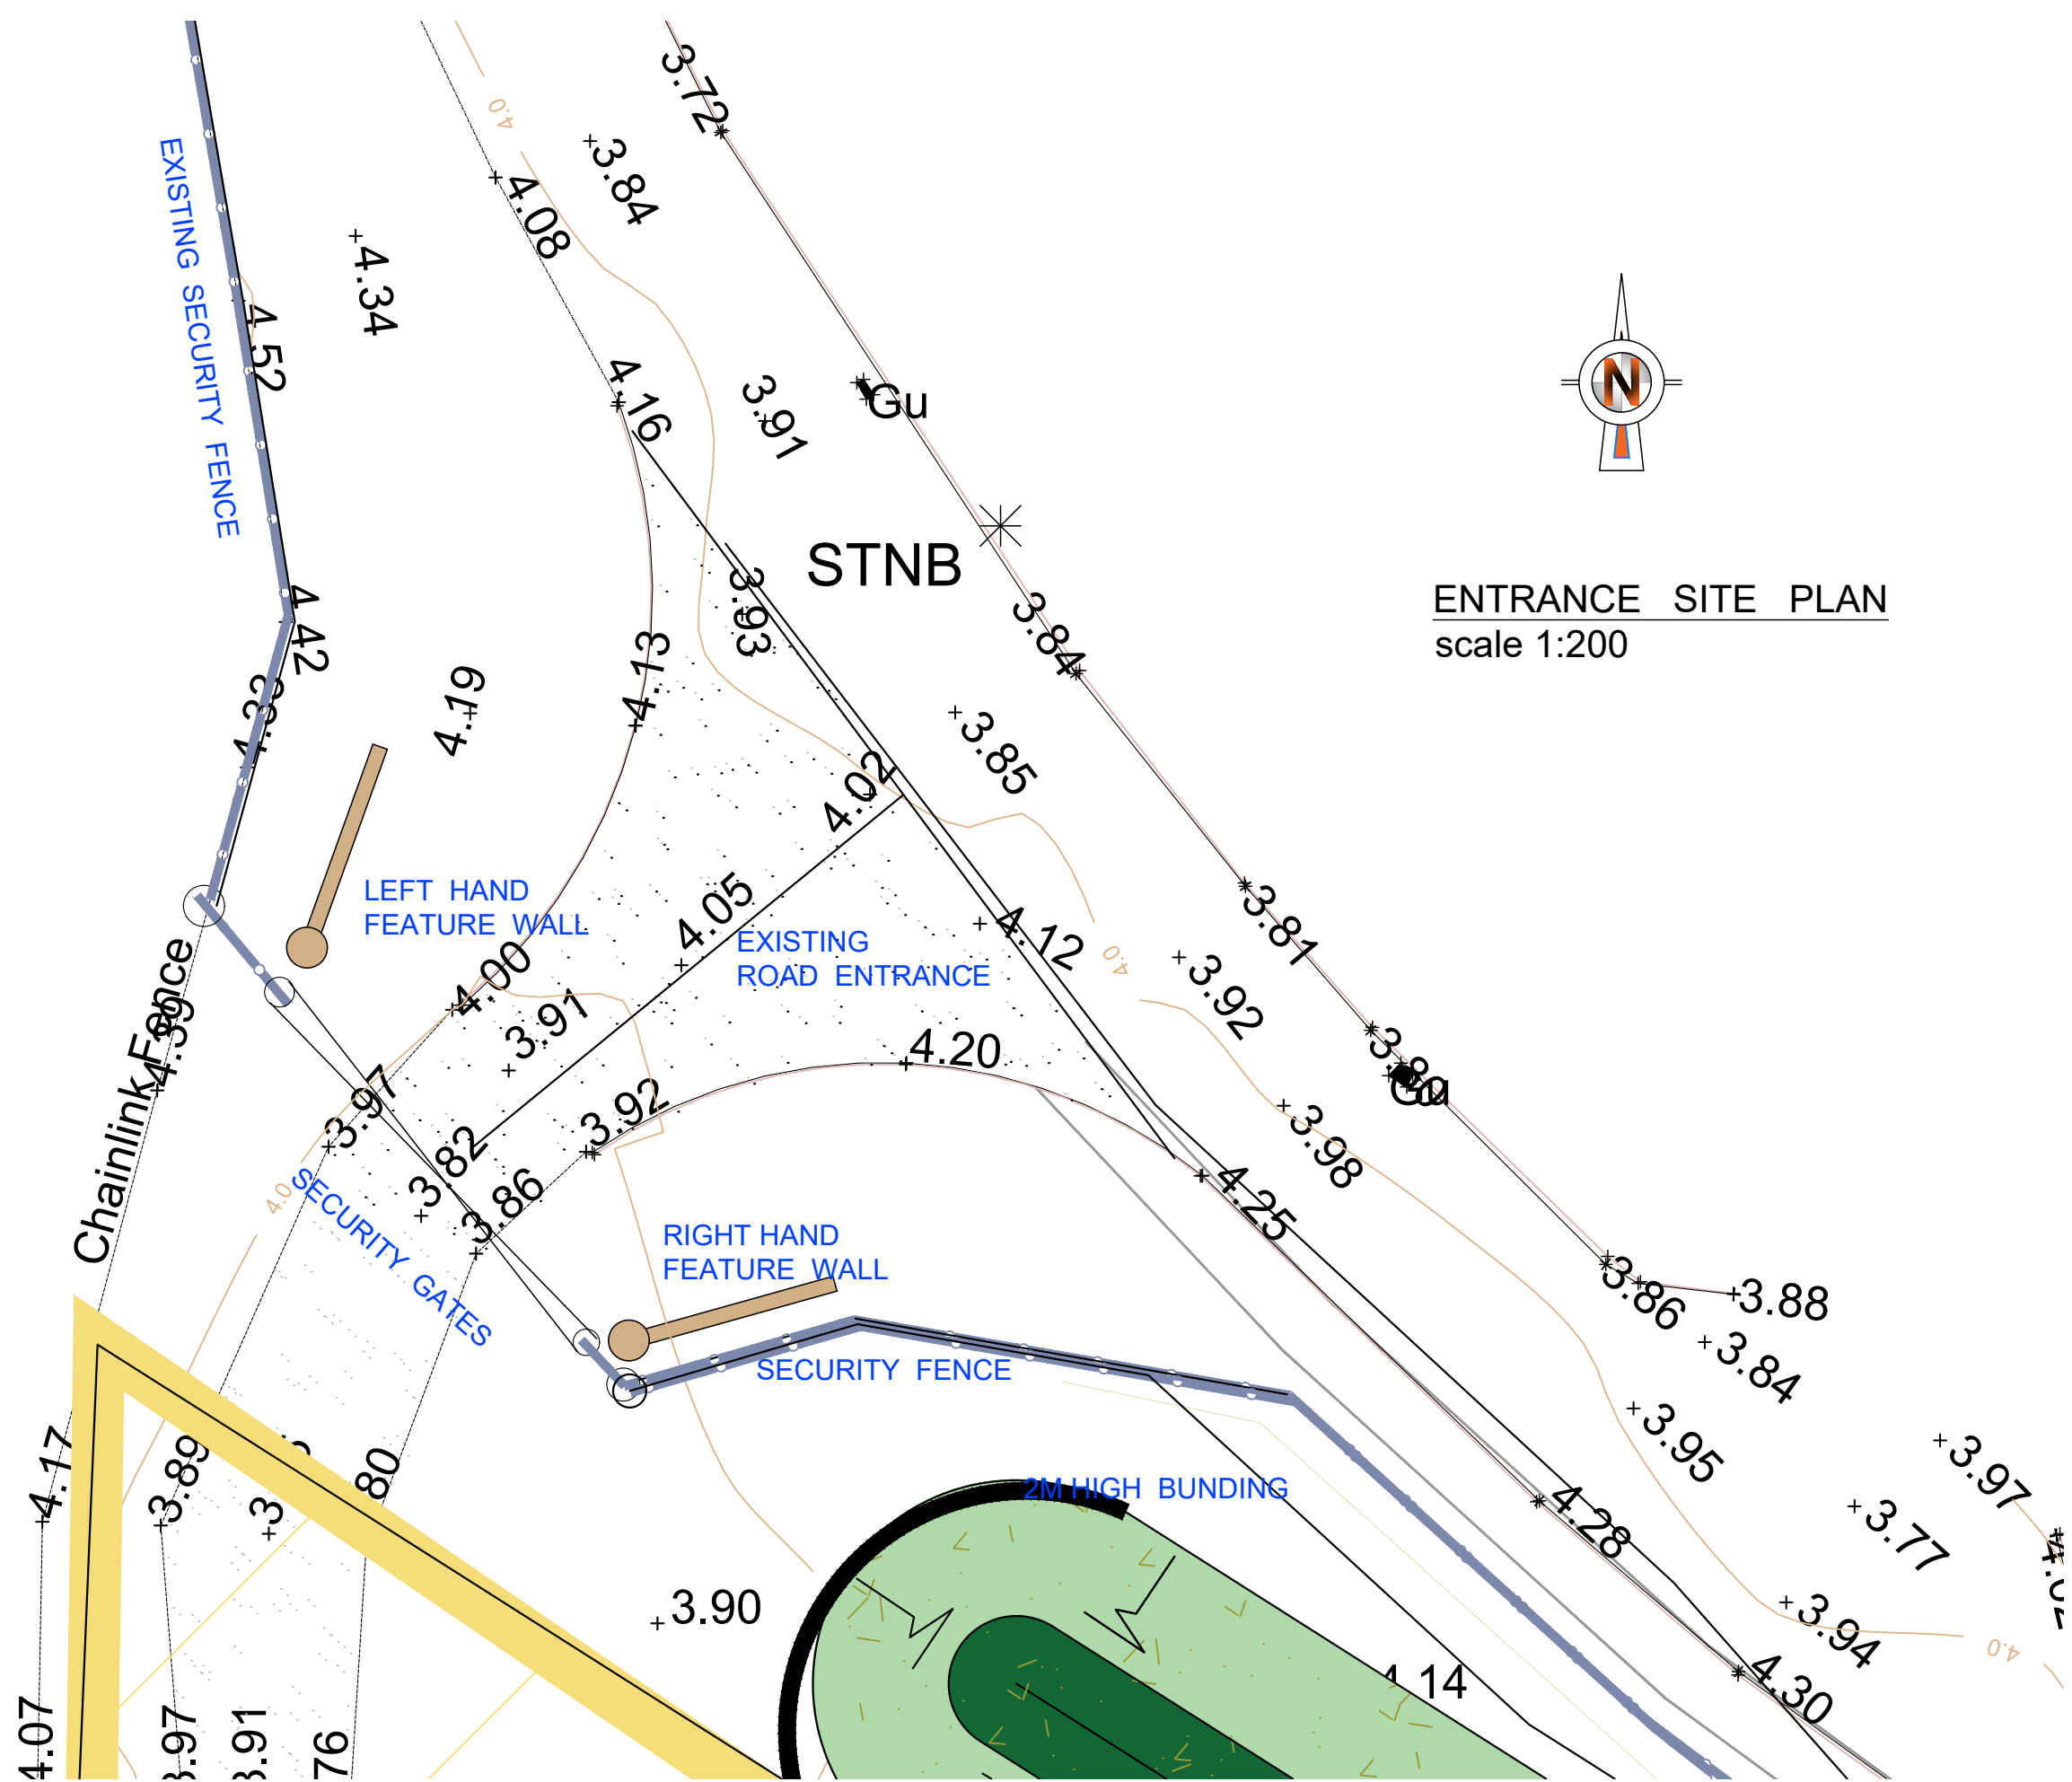

ENTRANCE SITE PLAN
scale 1:200

Planning
Application

REVISIONS

Rev.	Description	Drawn	Date


Client
Global Energy Nigg Ltd

Project
Formation of East Quay
Nigg

Drawing
Feature Entrance Wall

Scale various@A1	Date 06.2019	Drawn by ca
Project no 2494	Dwg no PL007	Rev

G.H.JOHNSTON
BUILDING CONSULTANTS LTD
WILLOW HOUSE
STONEFIELD BUSINESS PARK
INVERNESS IV2 7PA
Email: technical@ghjohnston.co.uk
TEL (01463) 237229

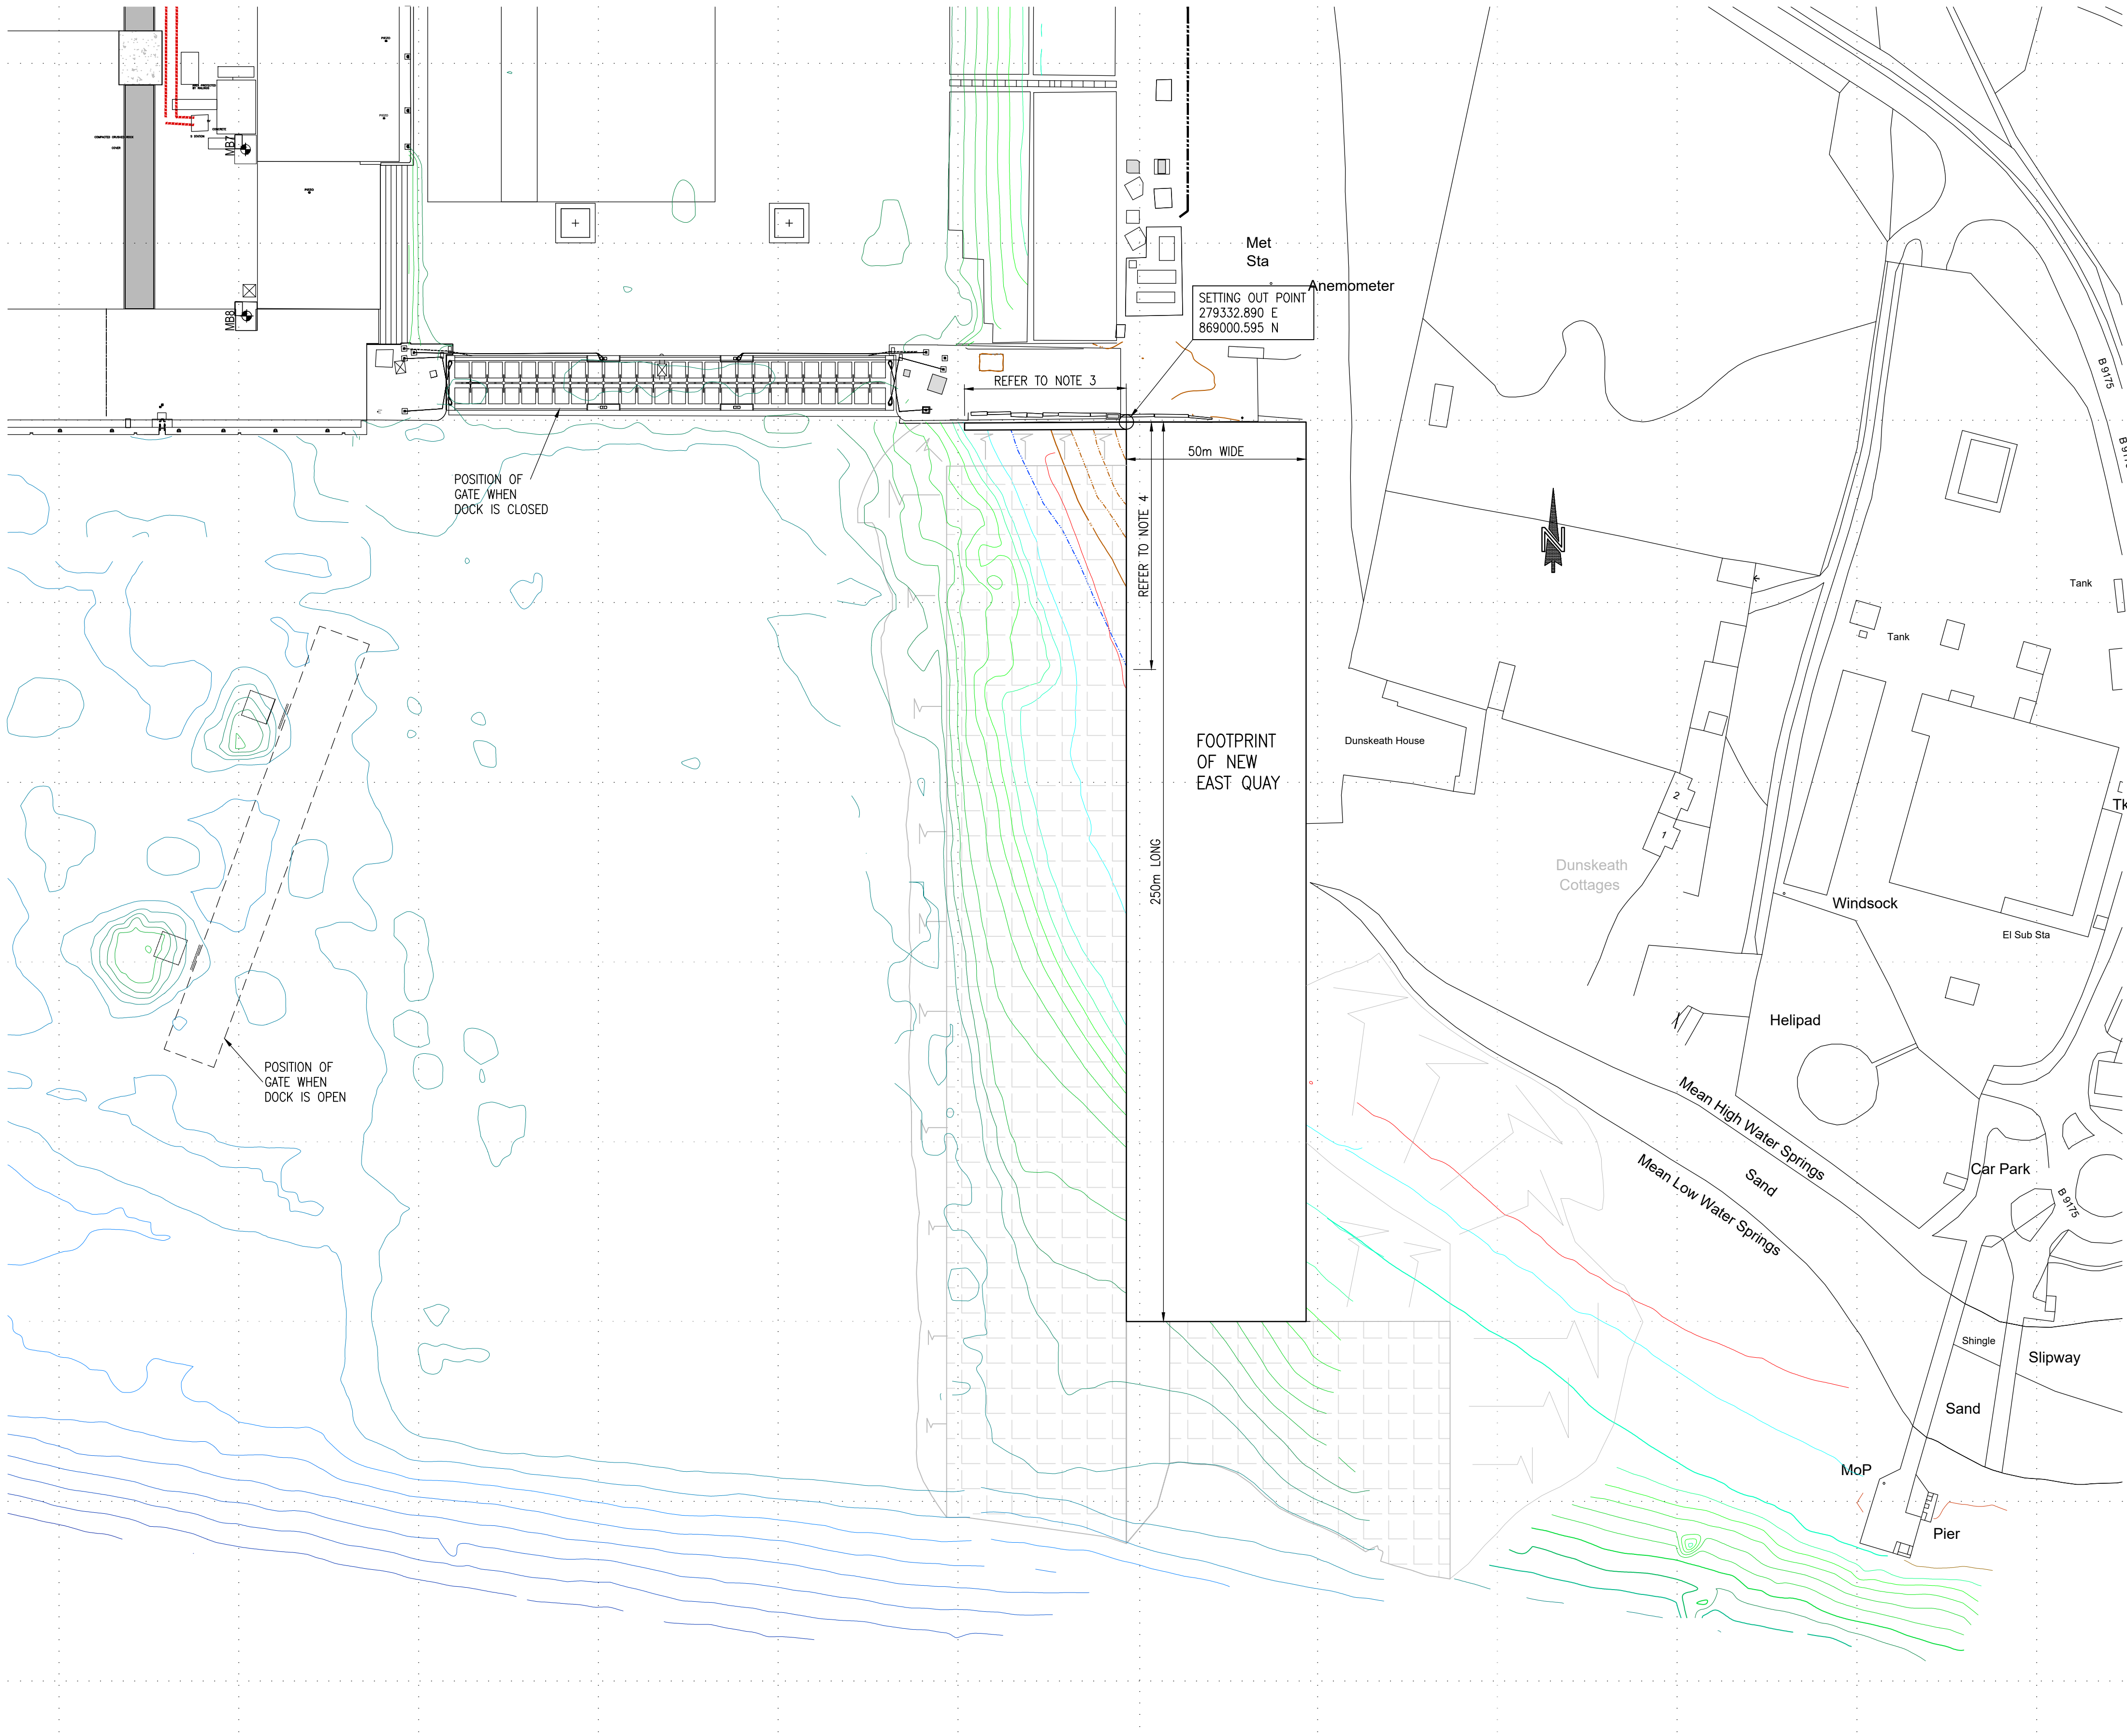

NOTES

1. ALL DIMENSIONS IN METRES UNLESS NOTED OTHERWISE.
2. ALL LEVELS IN METRES RELATIVE TO CHART DATUM UNLESS NOTED OTHERWISE.
3. DIMENSION TO BE DETERMINED BY THE CONTRACTOR'S DESIGN.
4. THE CONTRACTOR IS TO ALLOW FOR PRE-BORING OF ROCK WHERE BEDROCK IS ANTICIPATED TO BE ENCOUNTERED. APPROX. LENGTH = 69m.

REV	DATE	REVISION DESCRIPTION	DRN	VER
-----	------	----------------------	-----	-----

THIS DRAWING IS COPYRIGHT . DO NOT SCALE FROM THIS DRAWING.

Arch
Henderson

142 St. Vincent Street, Glasgow G2 5LA.
Tel : 0141 227 3060 - Fax : 0141 248 9542
www.arch-henderson.co.uk - email : glasgow@arch-henderson.co.uk

Offices in : Aberdeen, Dundee, Falkland Islands, Glasgow, Inverness, Lerwick, Southampton, Stromness and Thurso


Civil Engineers
Structural Engineers
Principal Designers
Architects
Geotechnical services
Environmental services

PROJECT : **NIGG**
ENERGY PARK NIGG EAST QUAY DEVELOPMENT

TITLE :
DEFINITION DRAWING
LAYOUT & DESCRIPTION OF QUAY

DRAWN : W.J.	DATE : 16.04.19	VERIFIED : M.S.	APPROVED : A.A.K.
SCALE : (A1) 1 : 1000		DRAWING STATUS : FOR TENDER	


DRAWING No : 185062/015	REV : /
----------------------------	------------

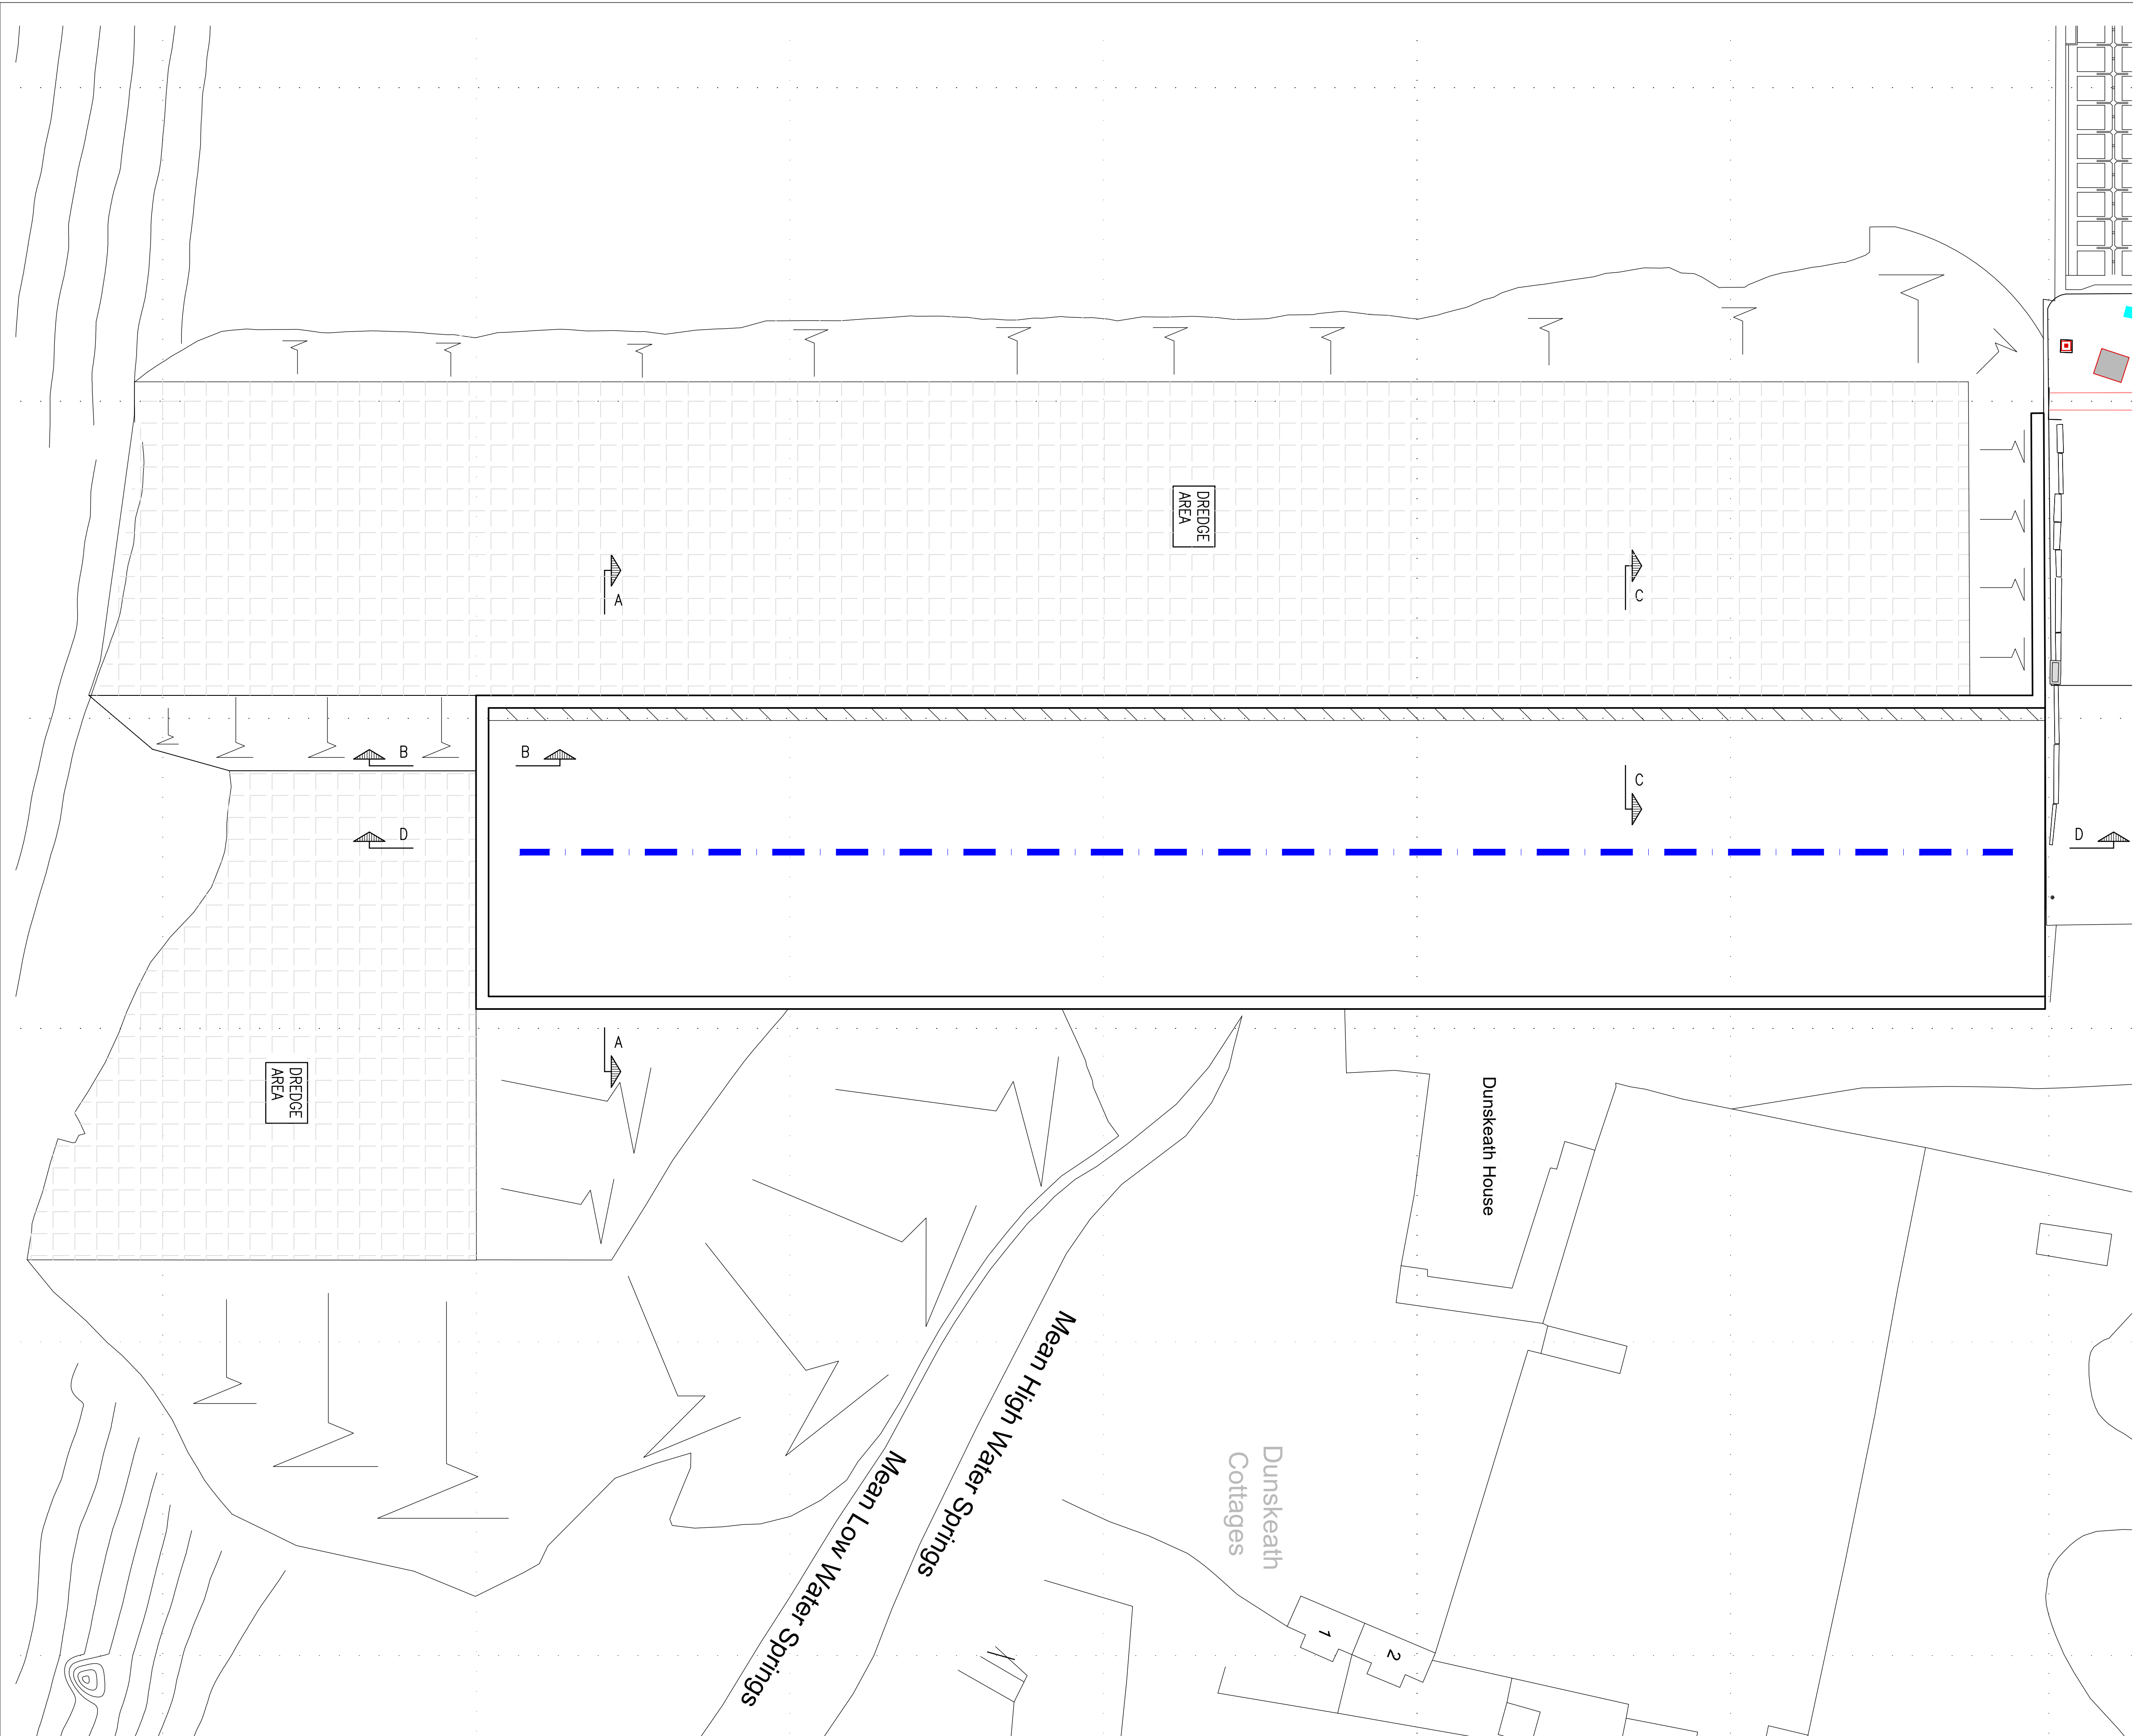


NOTES

- FOR ILLUSTRATIVE DETAILS OF SECTIONS A – A, B – B & C – C REFER TO DRAWING NUMBER 185062/021.
- FOR ILLUSTRATIVE DETAILS OF SECTION D – D REFER TO DRAWING NUMBER 185062/022.
- FOR ILLUSTRATIVE DETAILS OF PROTECTION OF EXISTING SHEET PILED WALL REFER TO DRAWING NUMBER 185062/023.
- FOR ILLUSTRATIVE DETAILS OF DECK FURNITURE REFER TO DRAWING NUMBER 185062/024.

LEGEND

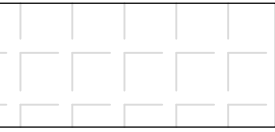

DENOTES DREDGING AREAS

 


DENOTES NOMINAL SERVICES STRIP




DENOTES LINE OF FRENCH DRAIN


REV	DATE	REVISION DESCRIPTION	DRN	VER
THIS DRAWING IS COPYRIGHT - DO NOT SCALE FROM THIS DRAWING.				
Arch Henderson  142 St. Vincent Street, Glasgow G2 5LA. Tel: 0141 227 3060 - Fax: 0141 248 9542 www.arch-henderson.co.uk - email: glasgow@arch-henderson.co.uk Offices in : Aberdeen, Dundee, Falkland Islands, Glasgow, Inverness, Lerwick, Southampton, Stromness and Thurso			Civil Engineers Structural Engineers Principal Designers Architects Geotechnical services Environmental services	
PROJECT : NIGG ENERGY PARK NIGG EAST QUAY DEVELOPMENT				
TITLE : ILLUSTRATIVE DRAWING GENERAL ARRANGEMENT				
DRAWN : K.S.		DATE : 09.04.19	VERIFIED : M.S.	APPROVED : A.A.K.
SCALE : (A1) 1 : 500			DRAWING STATUS : FOR TENDER	
DRAWING No : 185062/020			REV : /	

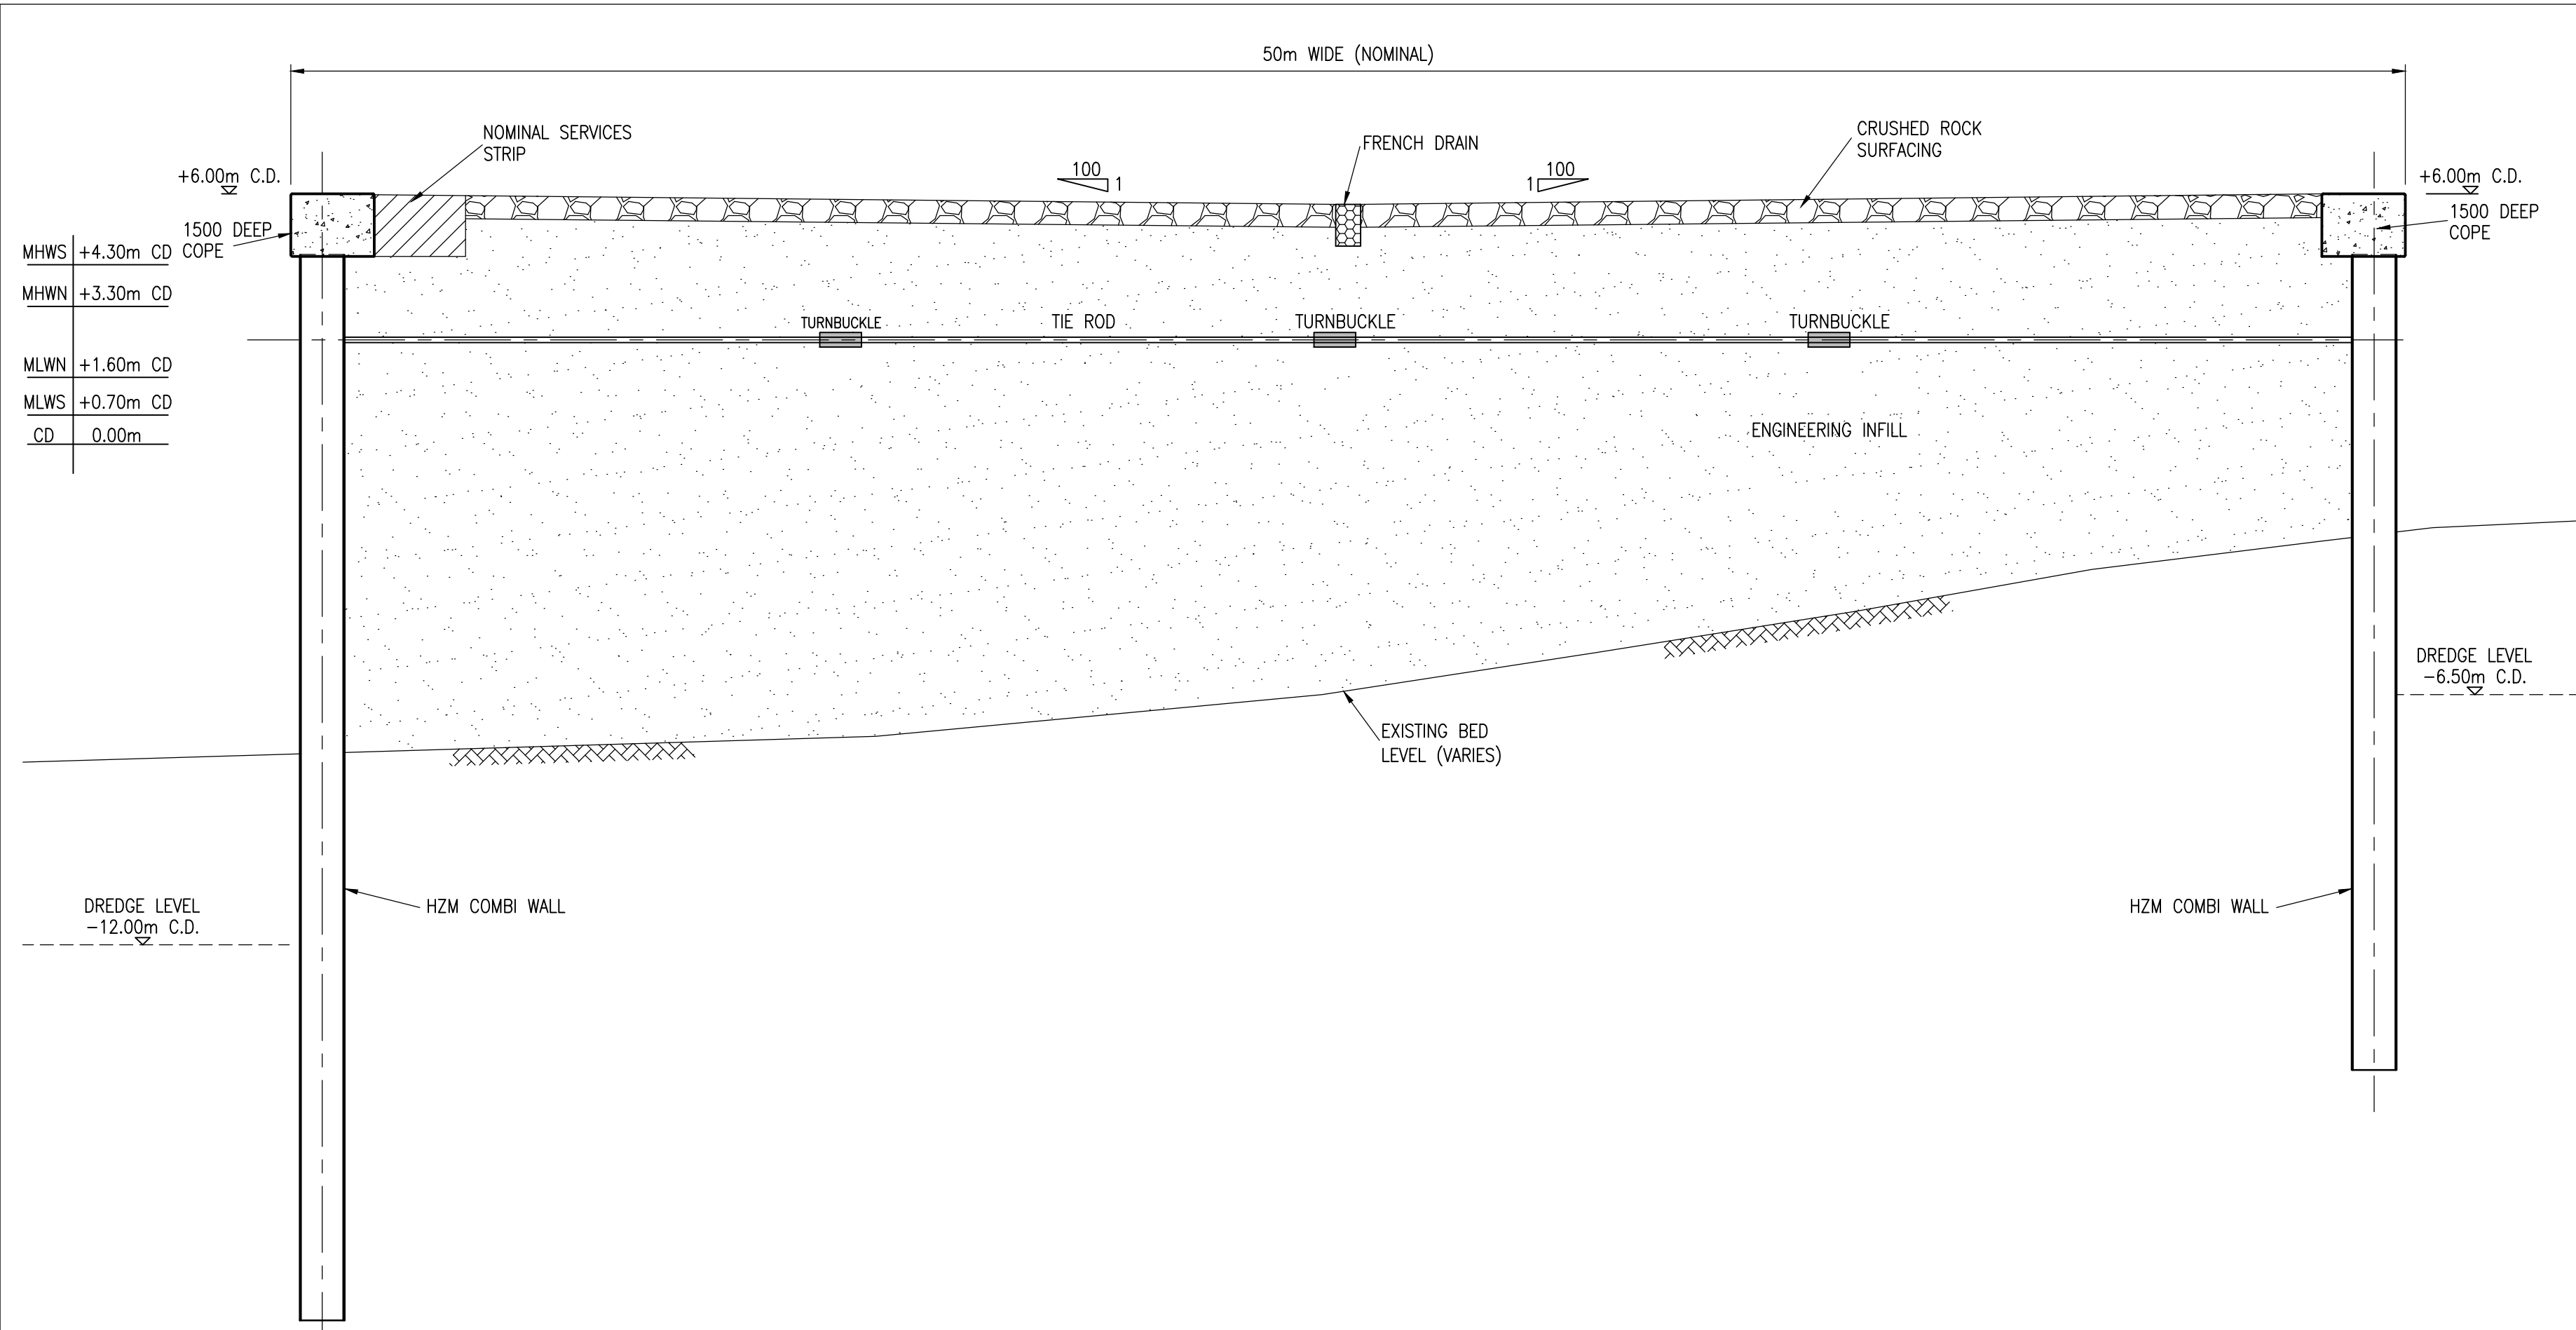


SECTION A – A
SCALE 1 : 125

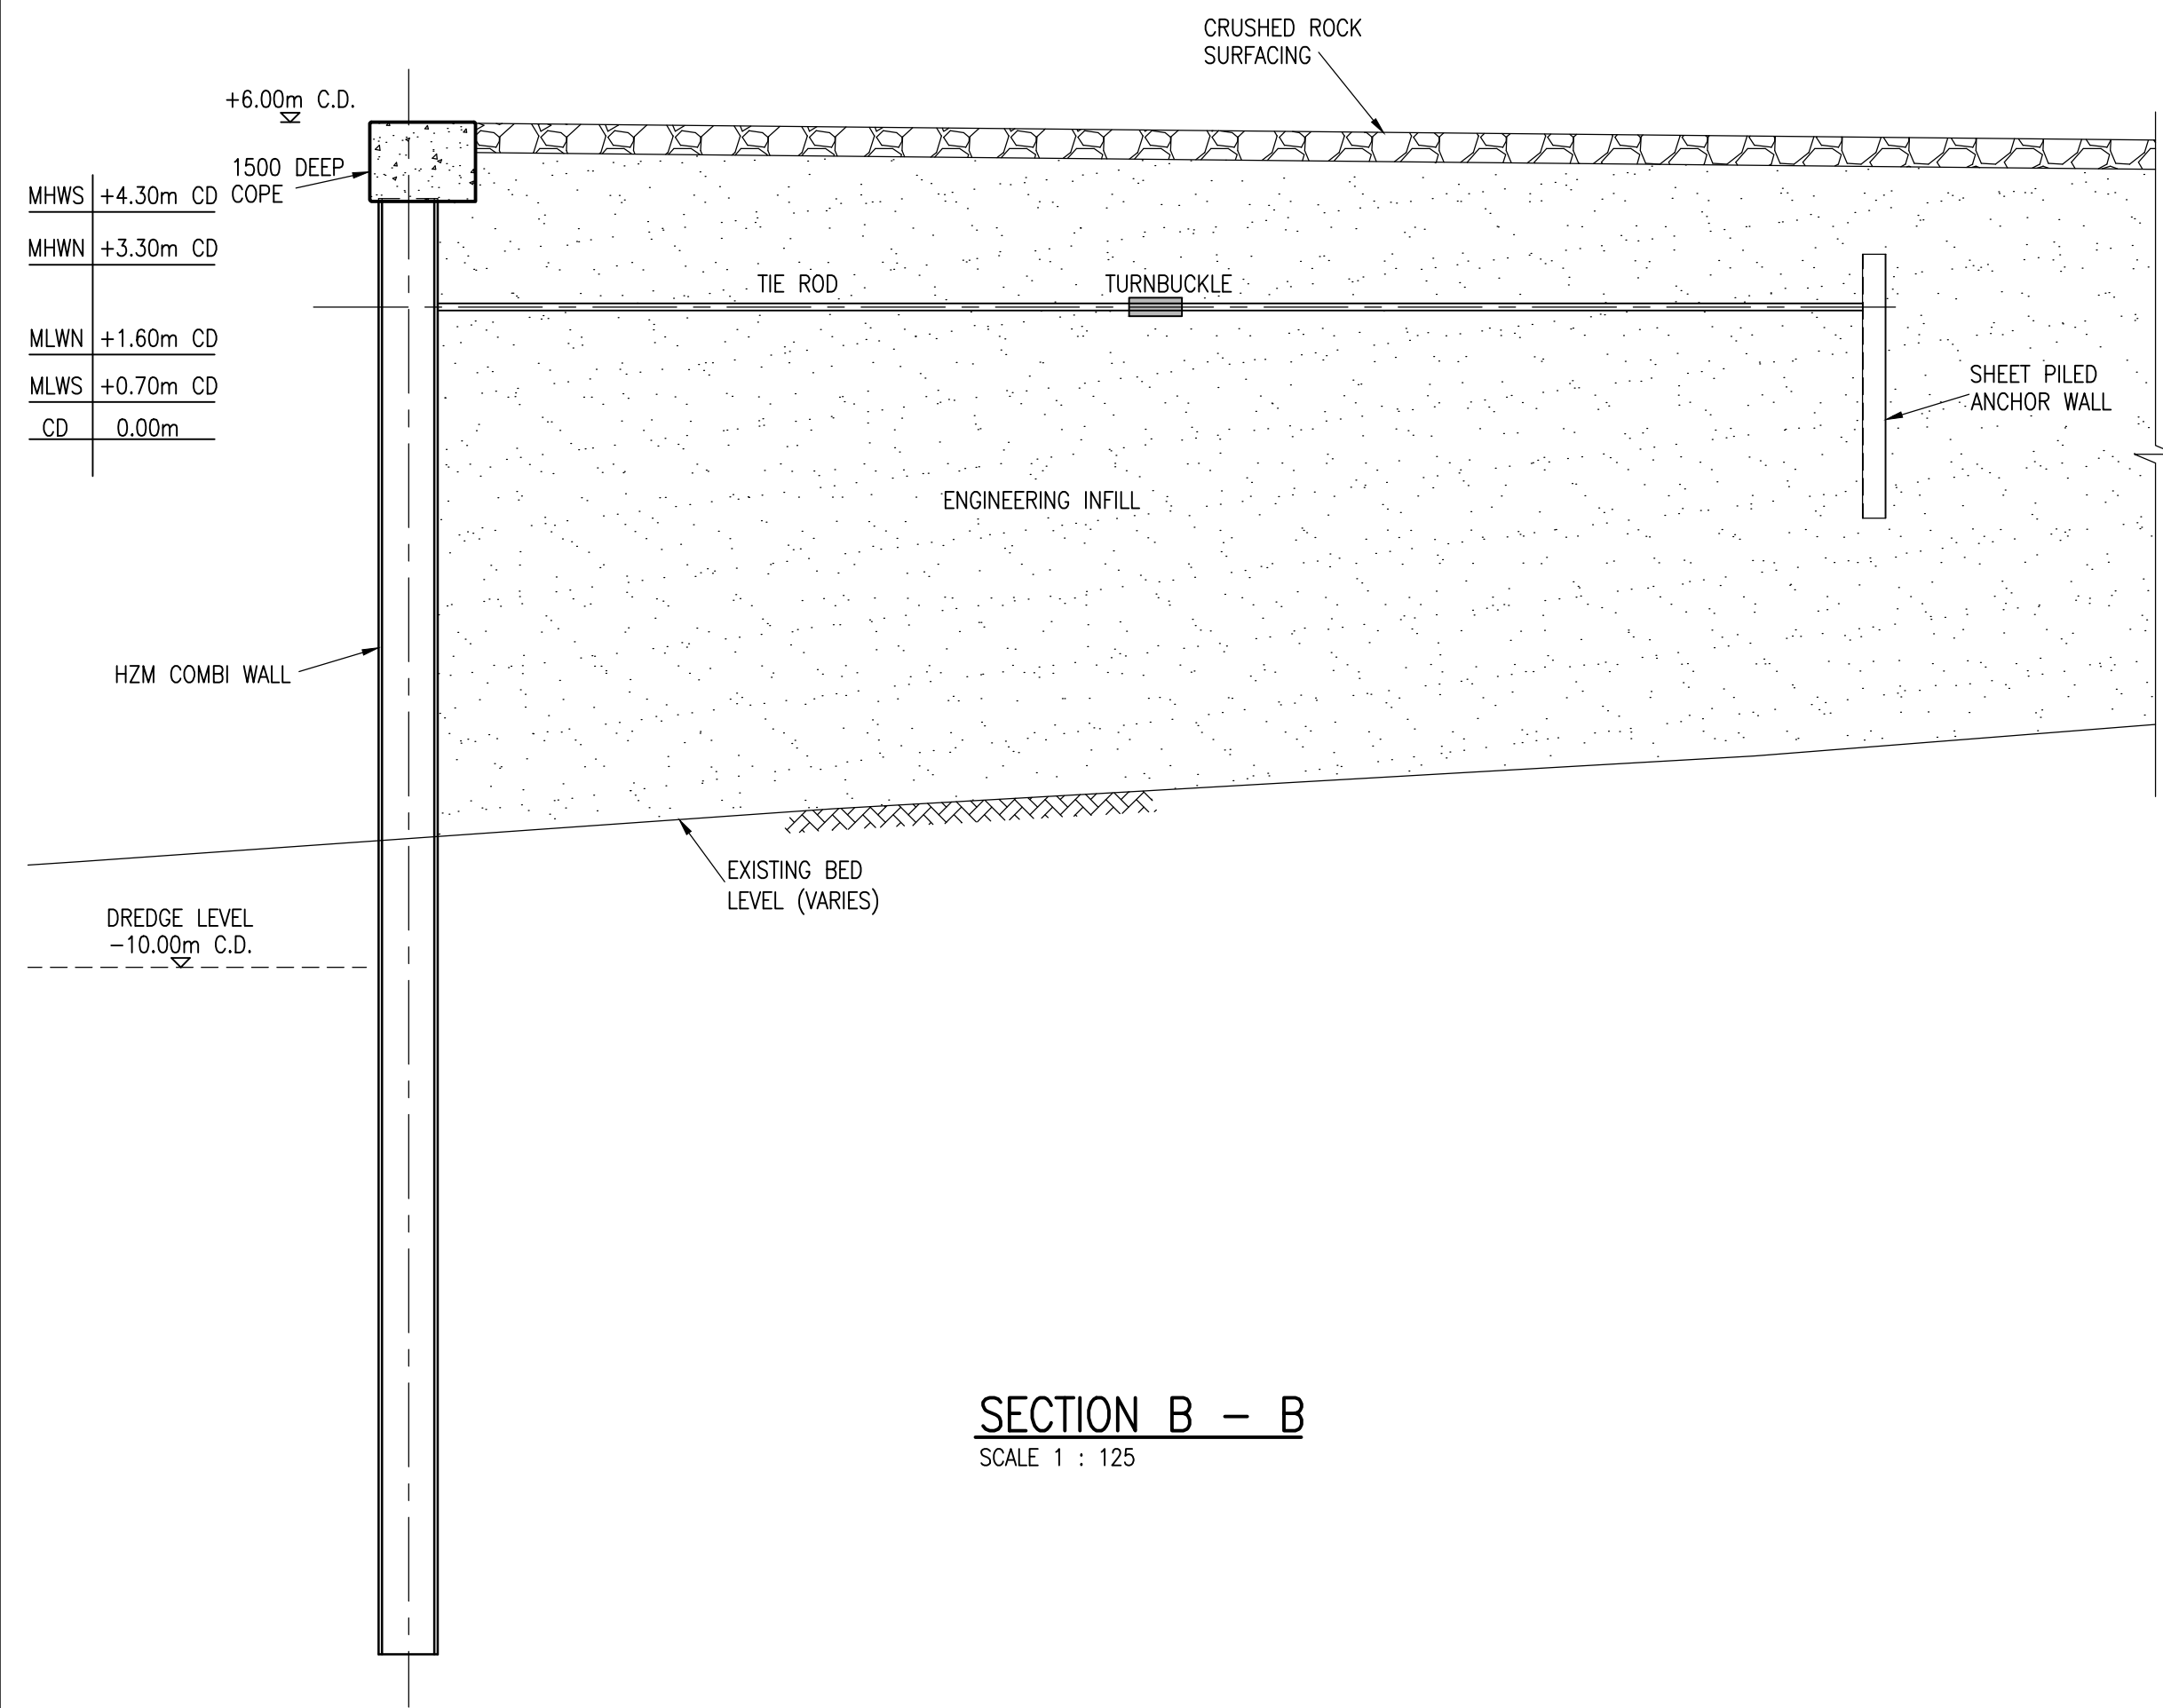


SECTION B – B
SCALE 1 : 125

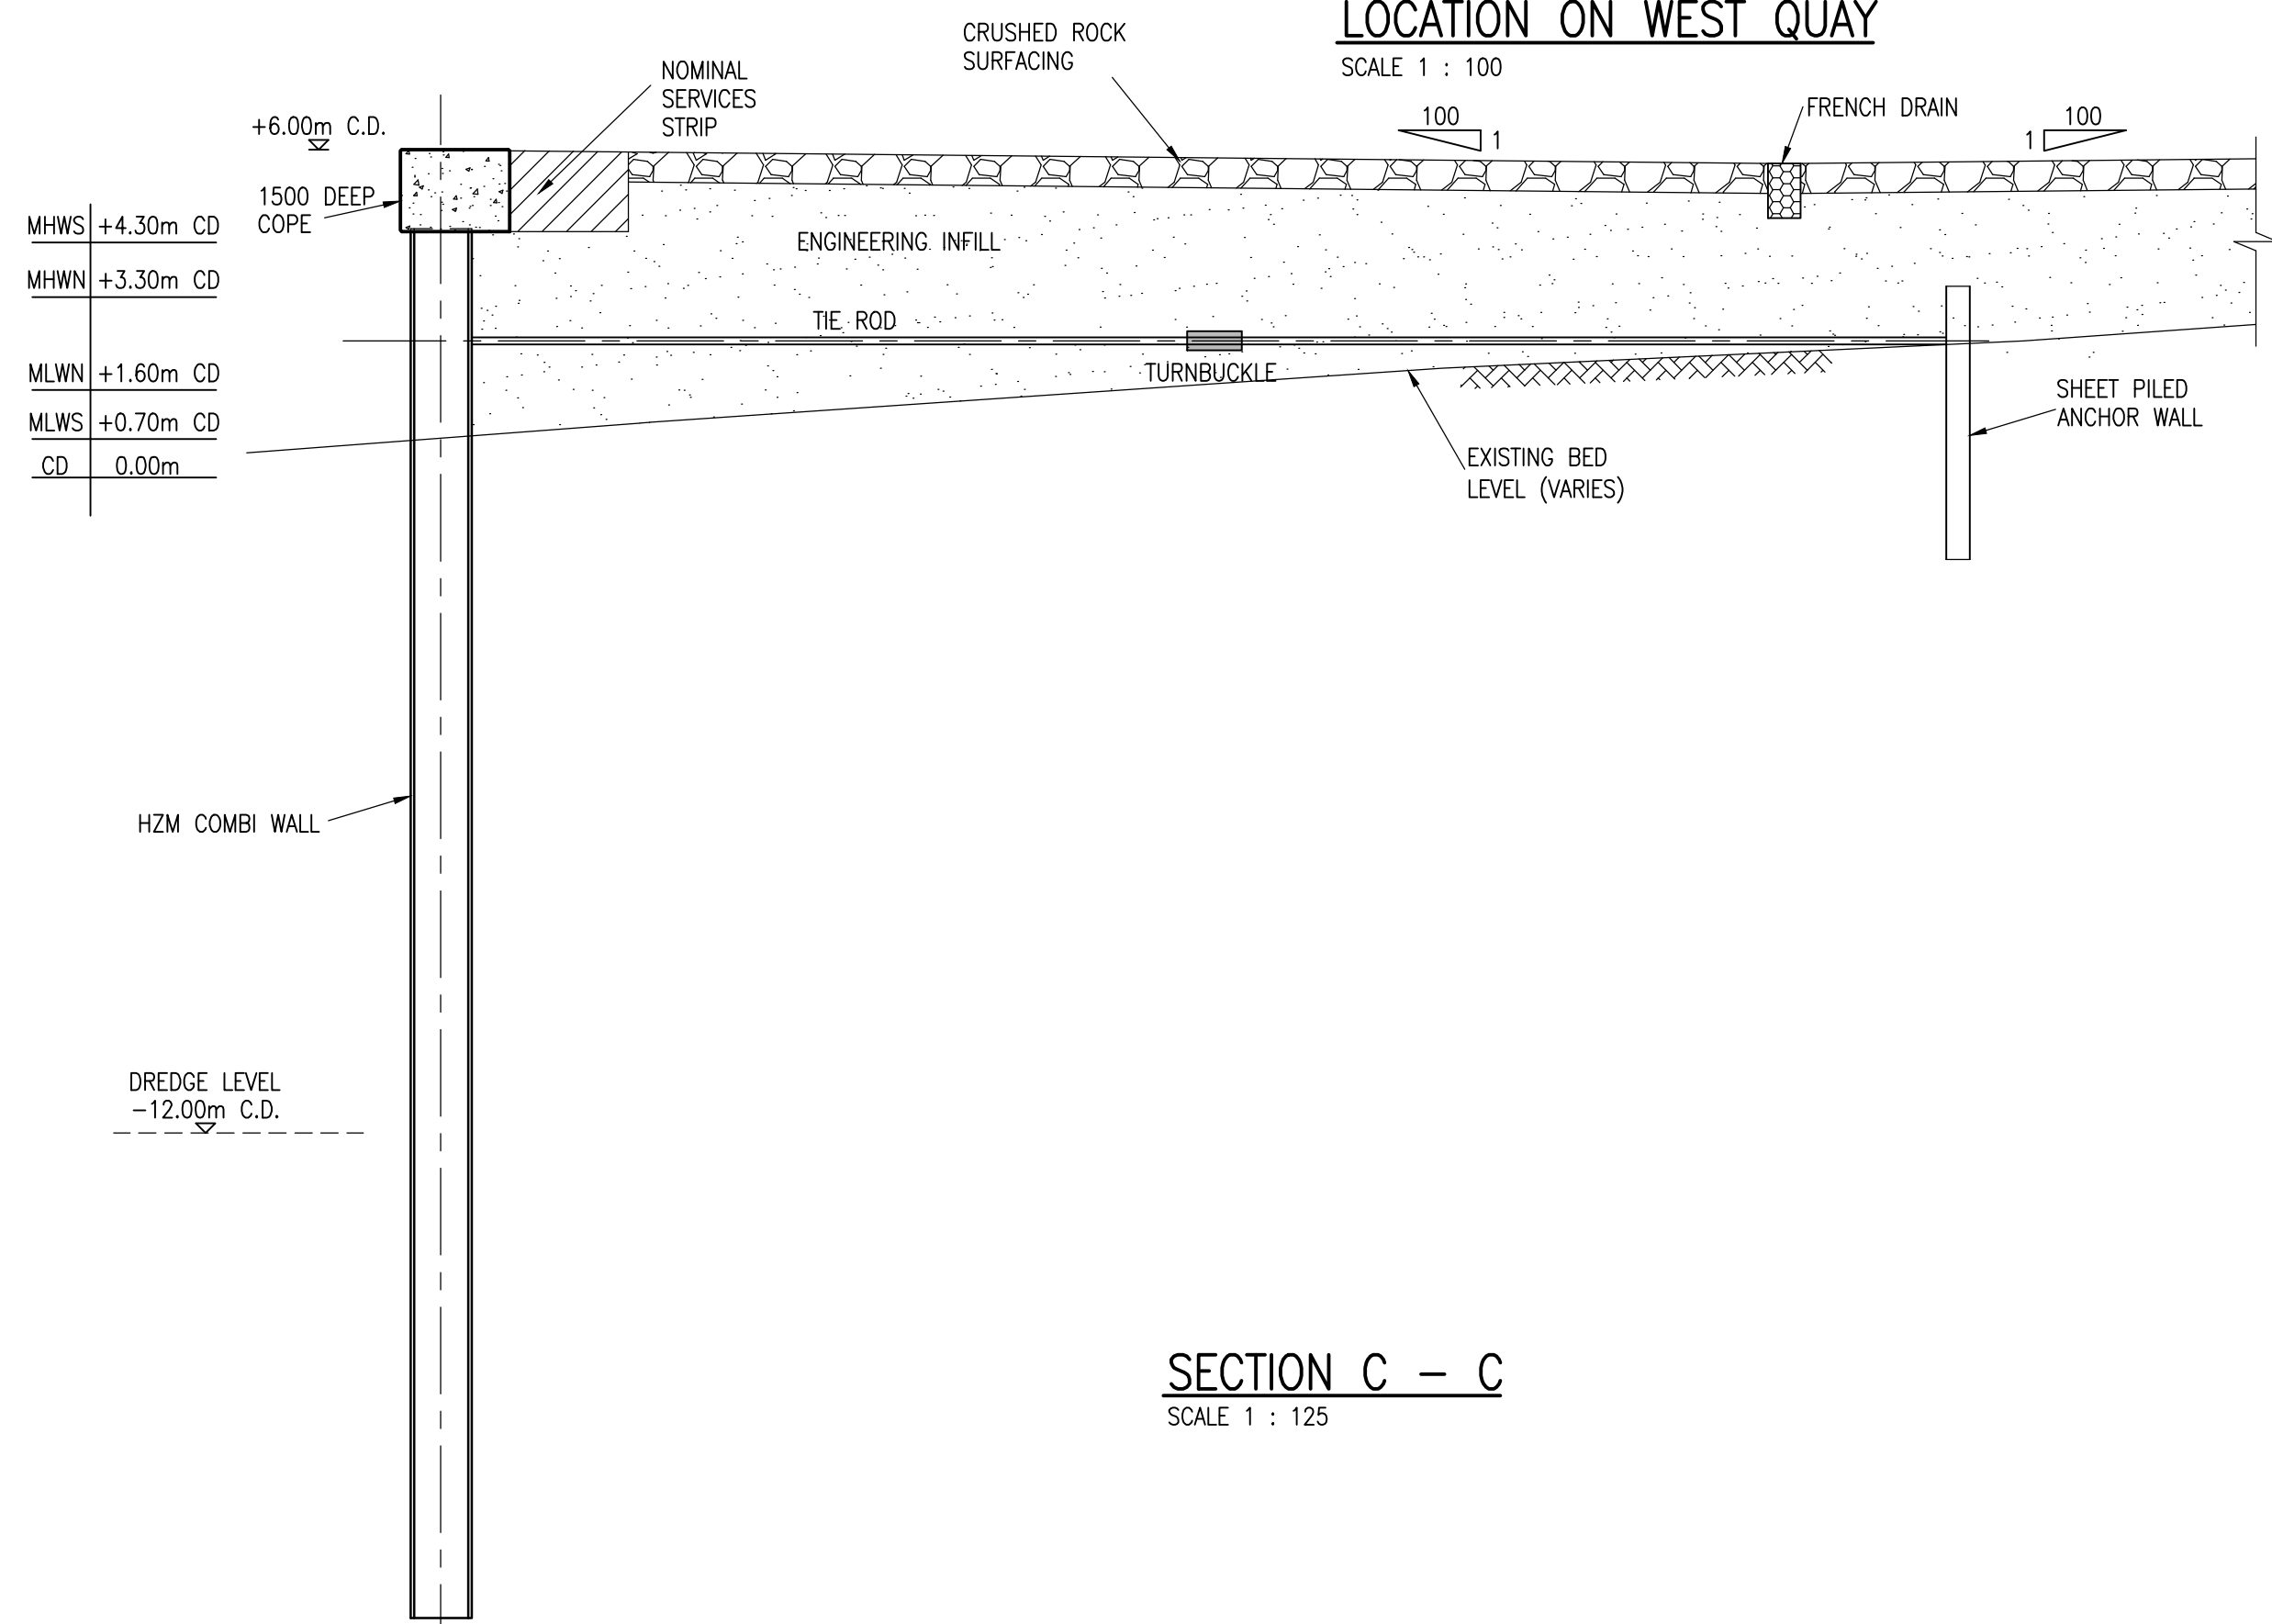

SECTION C – C
SCALE 1 : 125

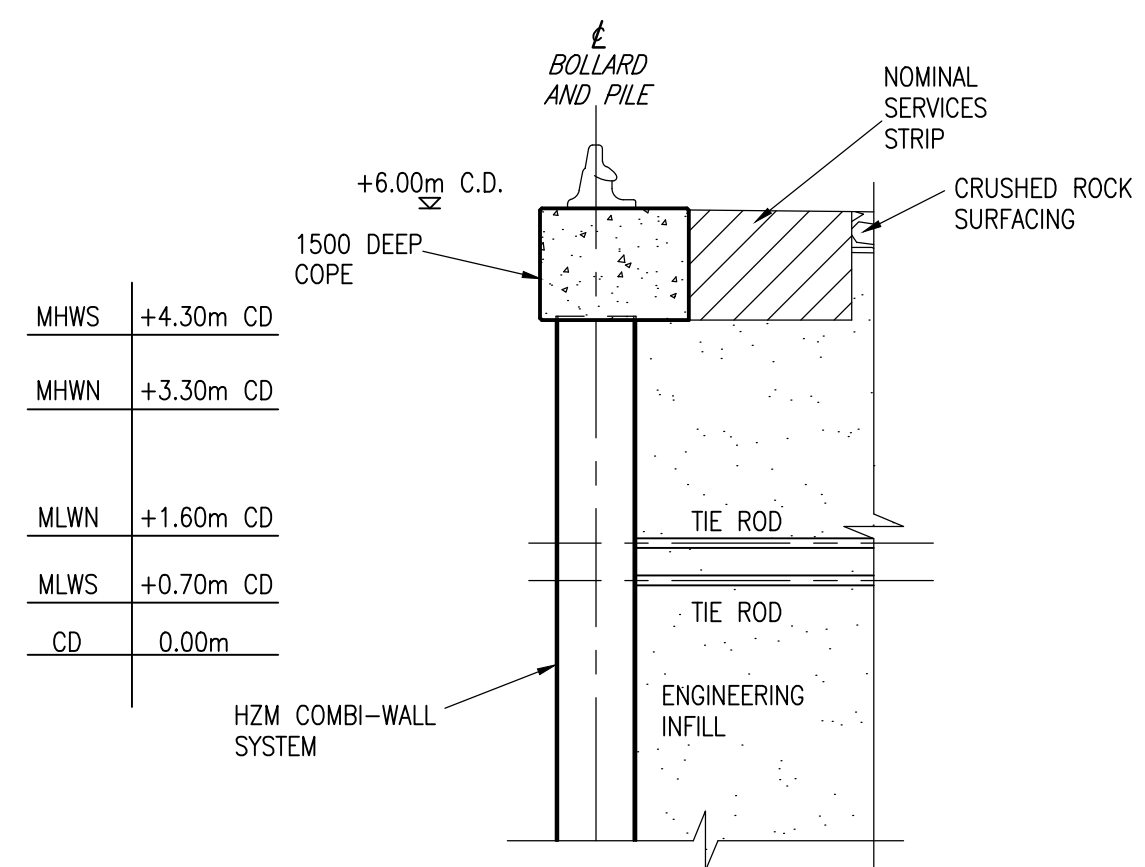


TYPICAL DETAIL AT 200t BOLLARD LOCATION
SCALE 1 : 100

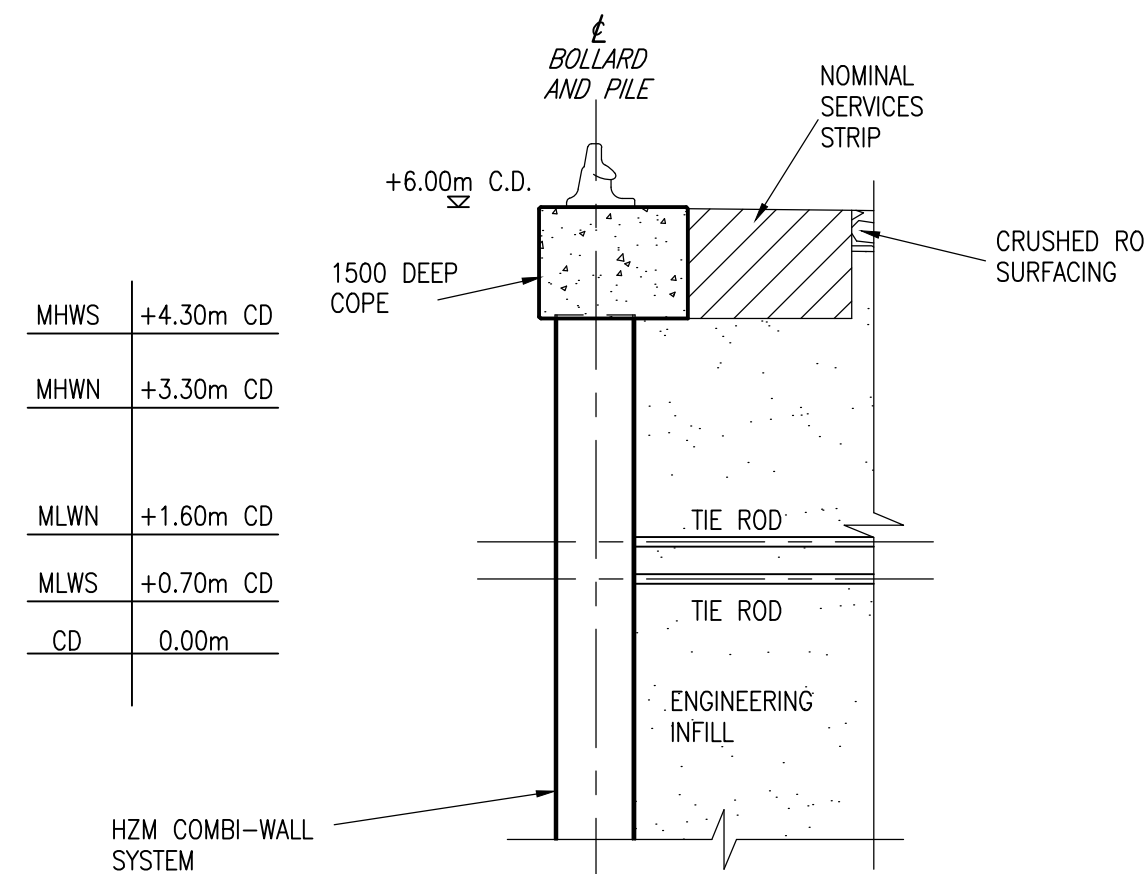


TYPICAL DETAIL AT 125t BOLLARD LOCATION ON WEST QUAY
SCALE 1 : 100

- NOTES**
1. ALL LEVELS IN METRES RELATIVE TO CHART DATUM.
 2. ALL DIMENSIONS IN MILLIMETRES UNLESS NOTED OTHERWISE.
 3. FOR LOCATION OF SECTIONS A – A, B – B & C – C REFER TO ILLUSTRATIVE DRAWING NUMBER 185062/020.
 4. FOR ILLUSTRATIVE DETAILS OF SECTION D – D REFER TO DRAWING NUMBER 185062/022.
 5. FOR ILLUSTRATIVE DETAILS OF PROTECTION OF EXISTING SHEET PILED WALL. REFER TO DRAWING NUMBER 185062/023.
 6. FOR ILLUSTRATIVE DETAILS OF DECK FURNITURE REFER TO DRAWING NUMBER 185062/024.

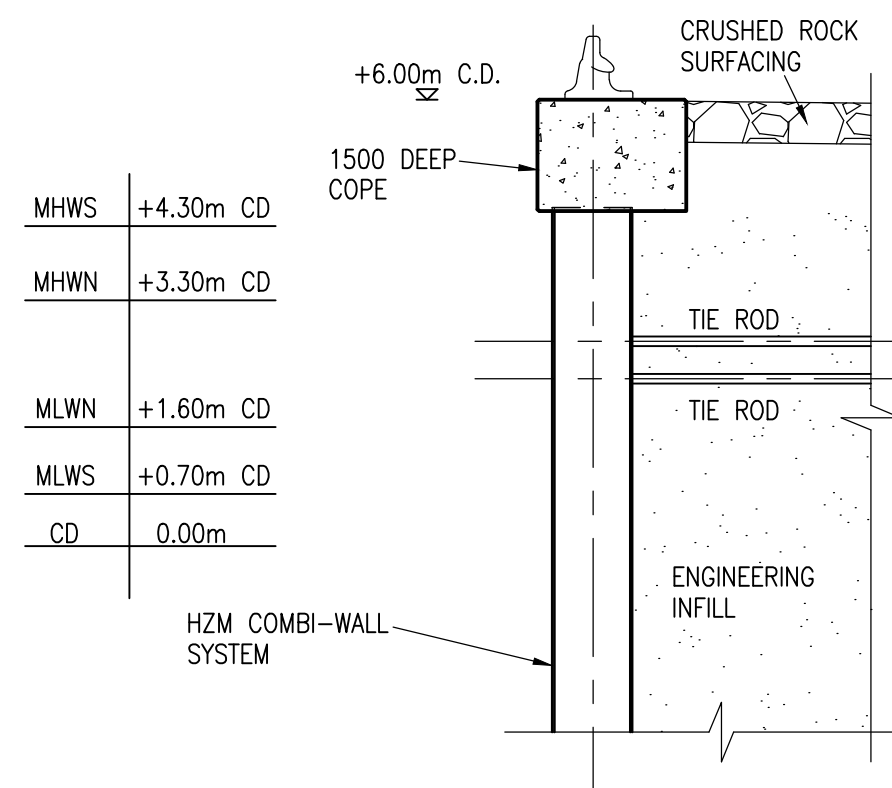

TYPICAL DETAIL AT 125t BOLLARD LOCATION ON SOUTH QUAY
SCALE 1 : 100

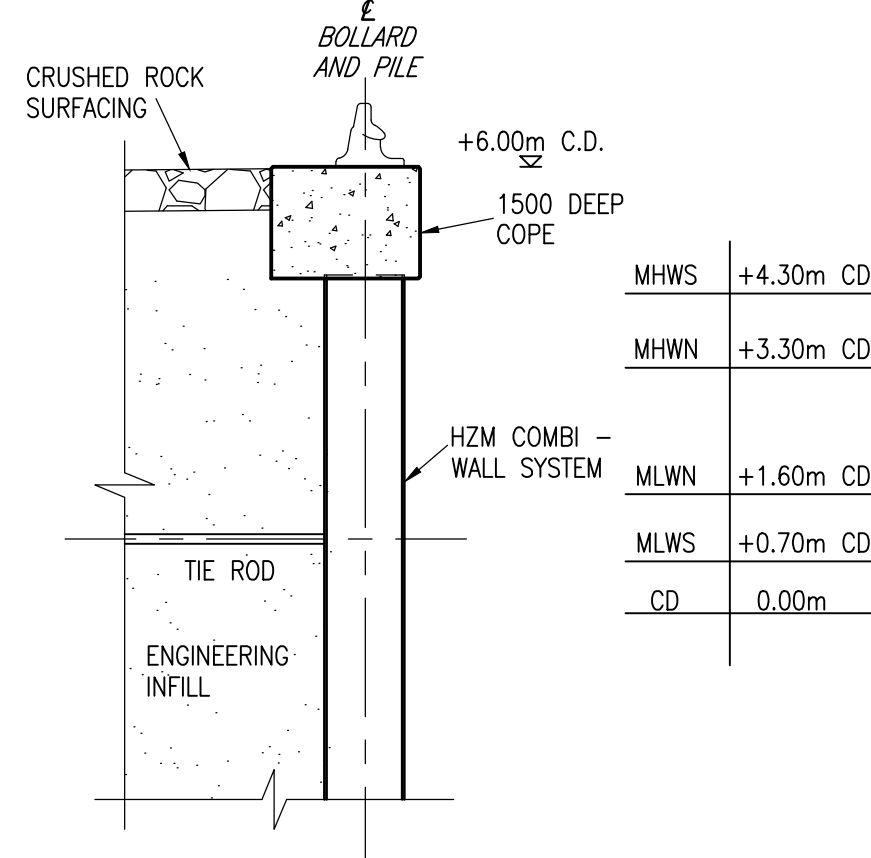

TYPICAL DETAIL AT 60t BOLLARD LOCATION
SCALE 1 : 100

REV	DATE	REVISION DESCRIPTION	DRN	VER
THIS DRAWING IS COPYRIGHT . DO NOT SCALE FROM THIS DRAWING.				
Arch Henderson  142 St. Vincent Street, Glasgow G2 5LA. Tel : 0141 227 3060 - Fax : 0141 248 9542 www.arch-henderson.co.uk - email : glasgow@arch-henderson.co.uk			Civil Engineers Structural Engineers Principal Designers Architects Geotechnical services Environmental services	
Offices in : Aberdeen, Dundee, Falkland Islands, Glasgow, Inverness, Lerwick, Southampton, Stromness and Thurso				
PROJECT : NIGG ENERGY PARK NIGG EAST QUAY DEVELOPMENT				
TITLE : ILLUSTRATIVE DRAWING CROSS SECTIONS AND DETAILS				
DRAWN : K.S.	DATE : 10.04.19	VERIFIED : M.S.	APPROVED : A.A.K.	
SCALE : (A1) AS SHOWN		DRAWING STATUS : FOR TENDER		
DRAWING No : 185062/021			REV : /	



Legend

Potential Marine Mammal Observer Point

Approximate Piling Location

500m Marine Mammal Mitigation Zone

Do not scale this map

Client

Global Energy Nigg Limited

Project

Nigg East Quay

Title

Figure 4.1
Marine Mammal Mitigation Zone, Nigg

Status

FINAL

Drawing No.

671906-034

Revision

Scale

1:8,274

A3

Date

13 June 2019

Drawn

AL

Checked

NH

Approved

CP



Craighall Business
Park, Eagle Street,
Glasgow, G4 9XA
Tel: 0141 341 5040
Fax: 0141 341 5045

Source: Esri, DigitalGlobe, GeoEye, Earthstar Geographics, CNES/Airbus DS, USDA, USGS, AeroGRID, IGN, and the GIS User Community

Figure 4.2 Shellfish Protected Areas


Scotland River Basin District

Map 11

Cromarty Bay



Area identified as a shellfish water protected area

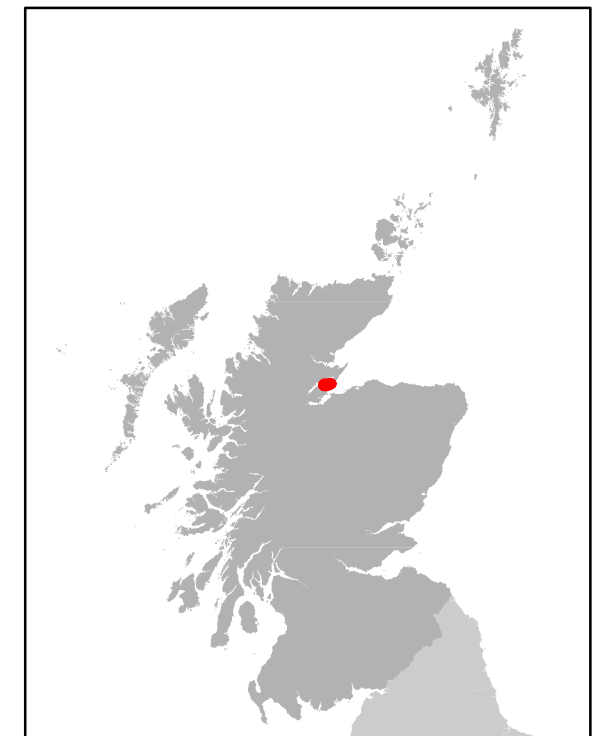

This map identifies an area of coastal water or transitional water within the Scotland River Basin District for the purposes of the Water Environment (Shellfish Water Protected Areas: Designation) (Scotland) Order 2013. The Order designates this area of coastal water or transitional water as a shellfish water protected area for the purposes of Part 1 of the Water Environment and Water Services Act (Scotland) 2003.


Signed _____


Dated _____

A member of the staff of the Scottish Ministers



Sources: Shellfish Waters, Scottish Government 2013
© Crown copyright and database right (2013). All rights reserved. Ordnance Survey Licence number 100024655
Scottish Government GI Science & Analysis Team
November 2013, Job: 5362ac

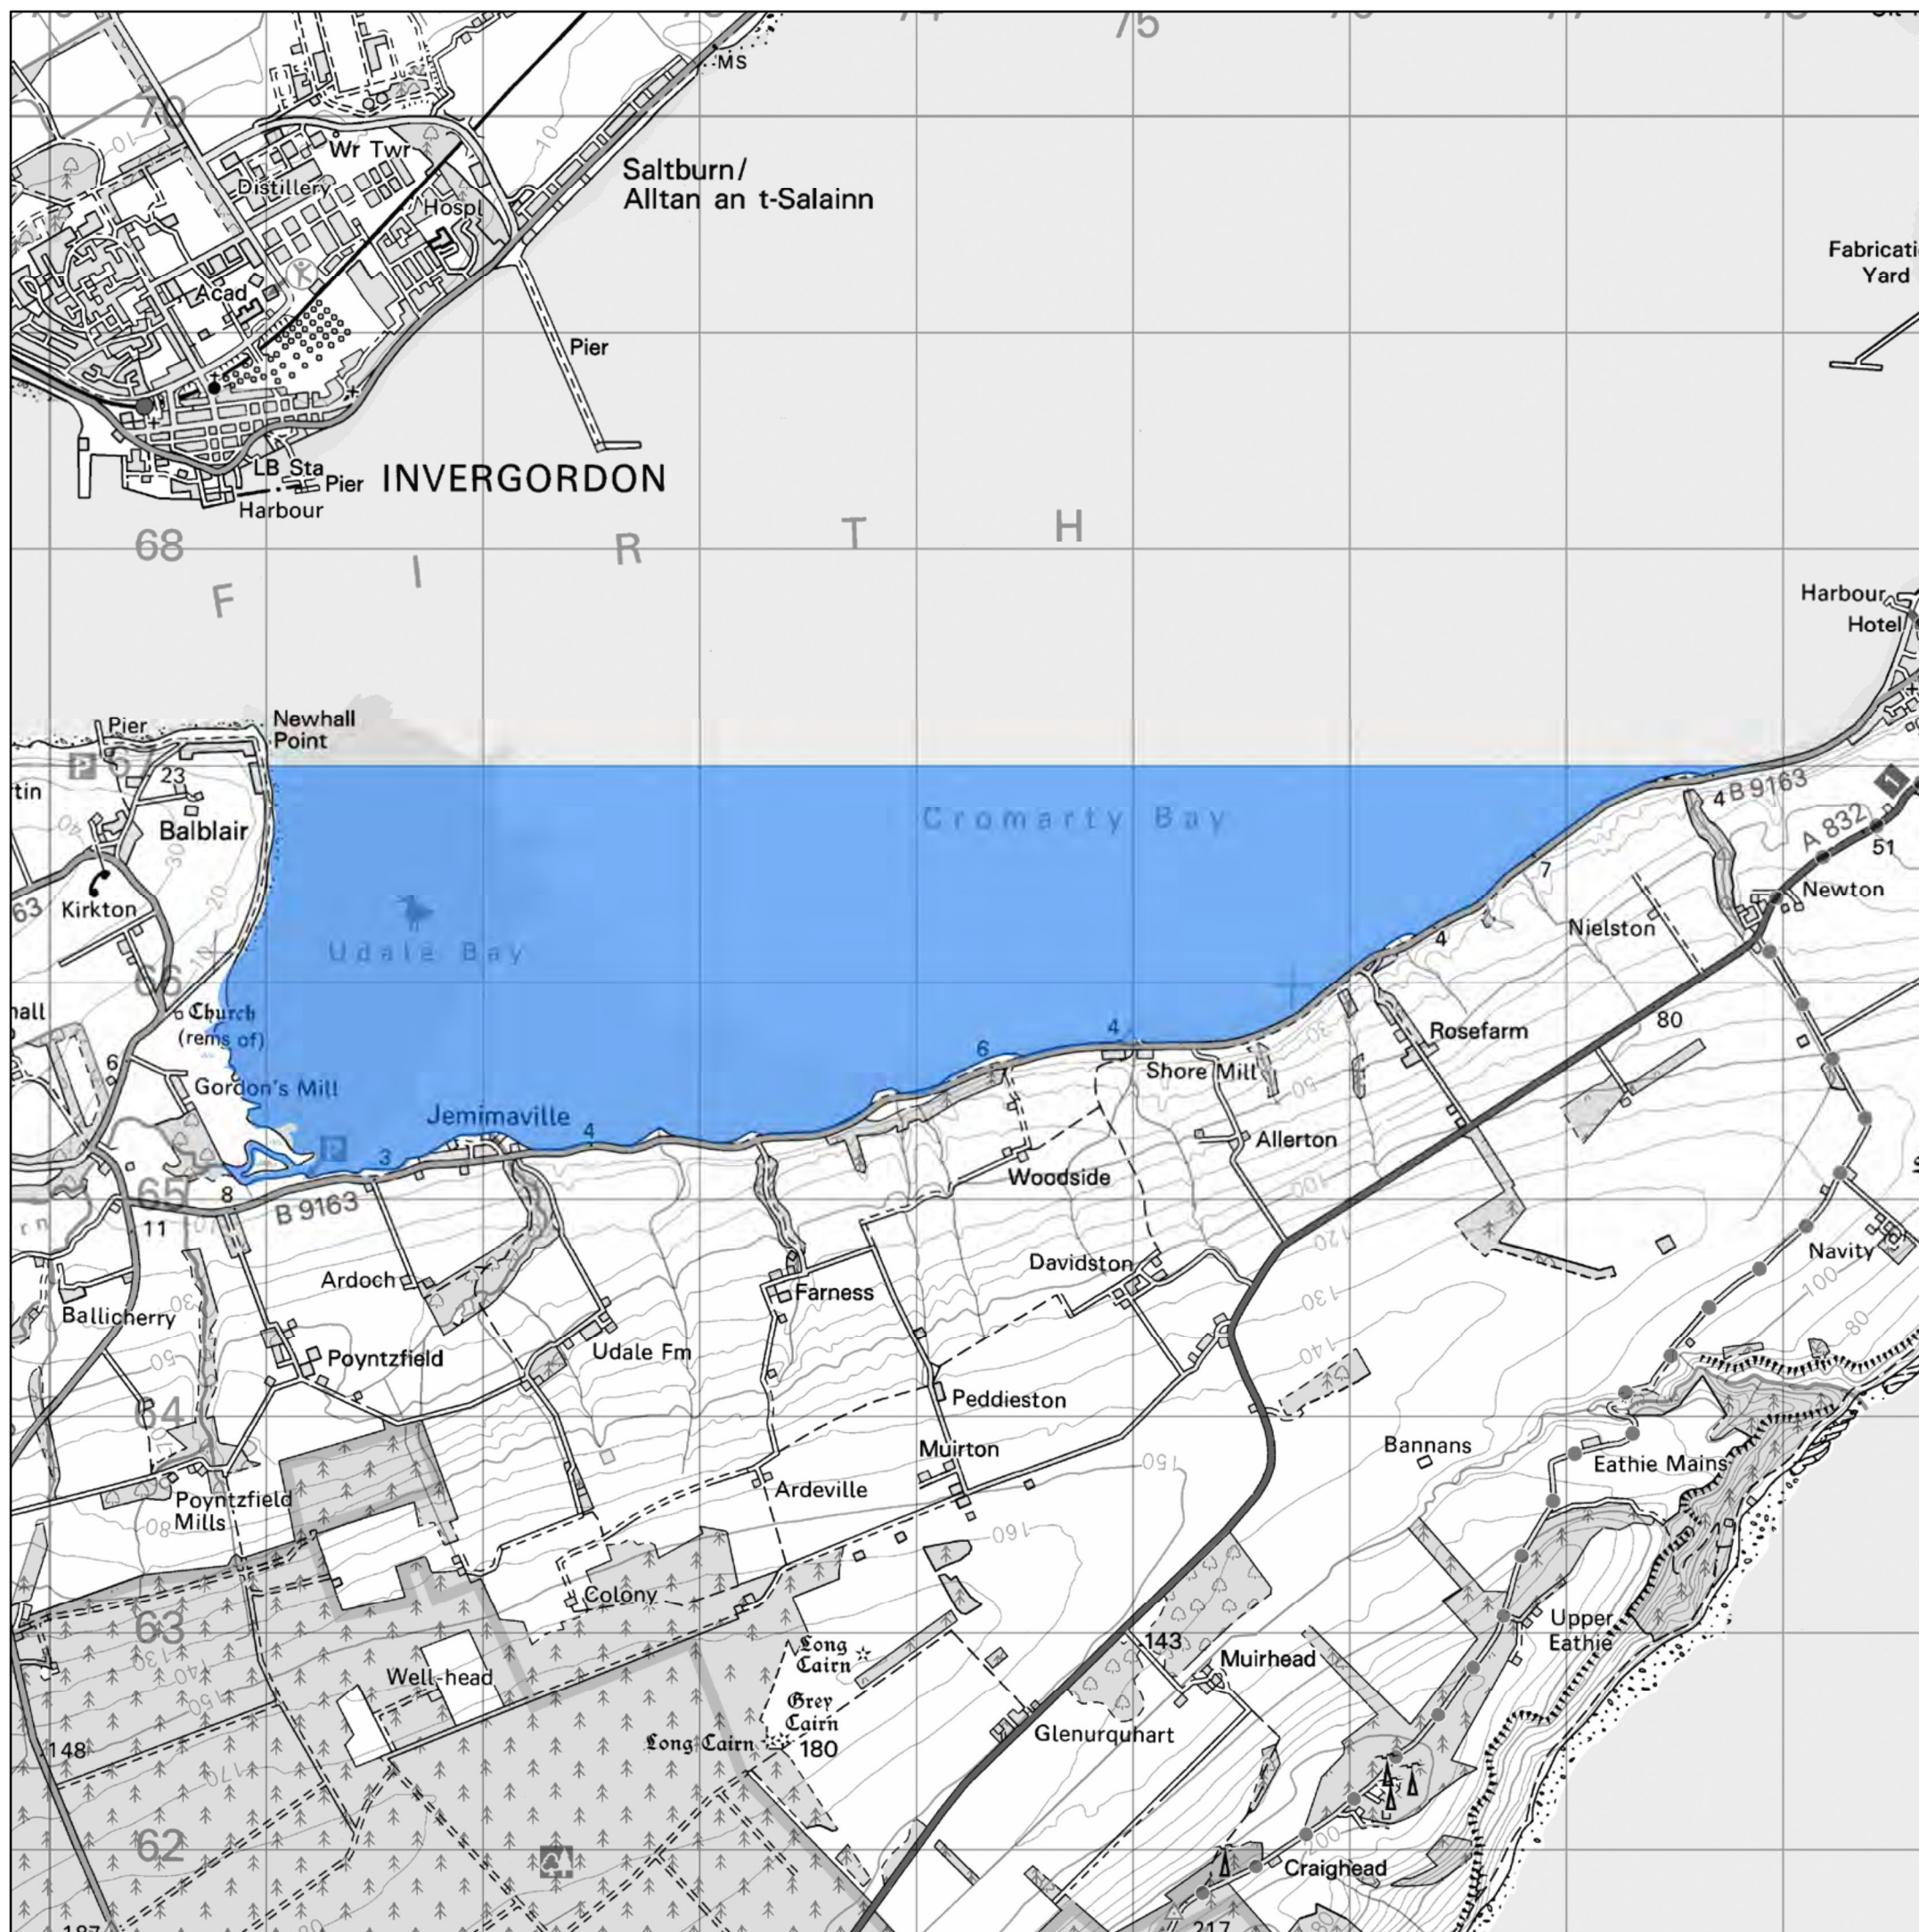

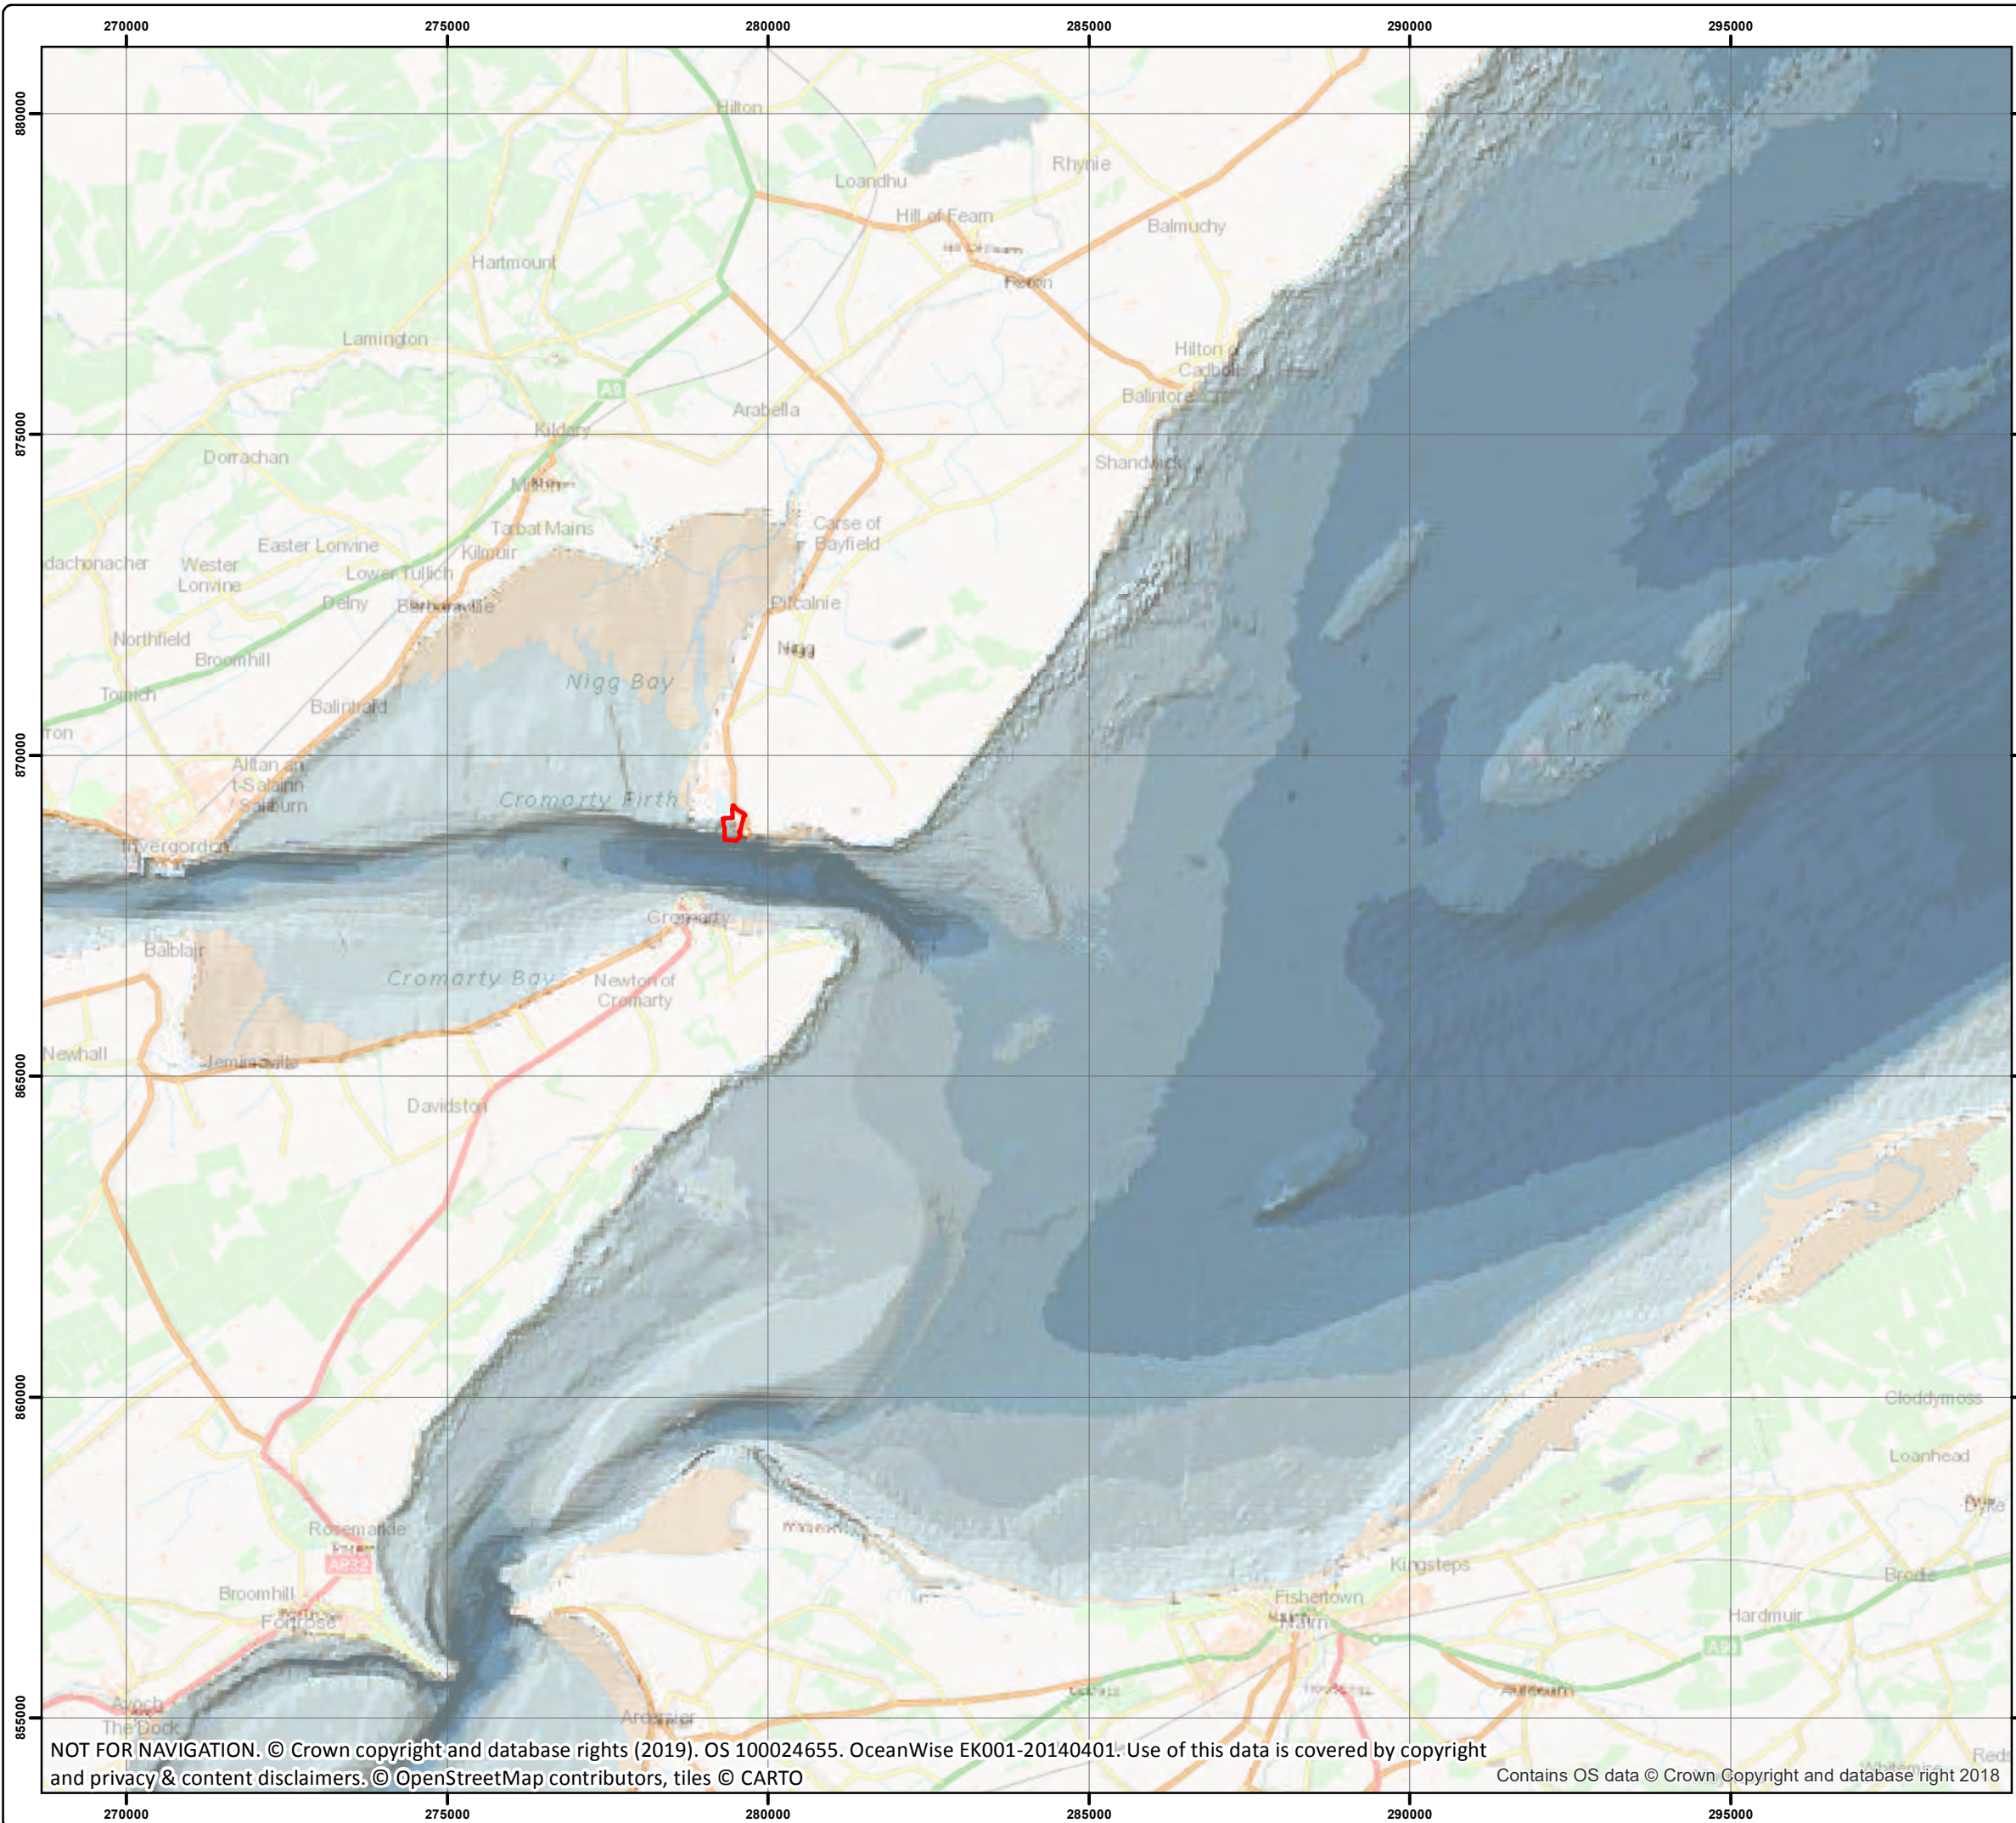


Legend

Site Boundary

Note:

Darker colours represent greater depths and lighter colours represent shallower depths

Do not scale this map		
Client		
Global Energy Nigg Limited		
Project		
Nigg East Quay		
Title		
Figure 5.1 - Bathymetry		
Status		
FINAL		
Drawing No.		Revision
671906-027		
Scale	A3	Date
1:100,000		30 May 2019
Drawn	Checked	Approved
AZ	MB	CP
ENVIRO  Craighall Business Park, Eagle Street, Glasgow, G4 9XA Tel: 0141 341 5040 Fax: 0141 341 5045		

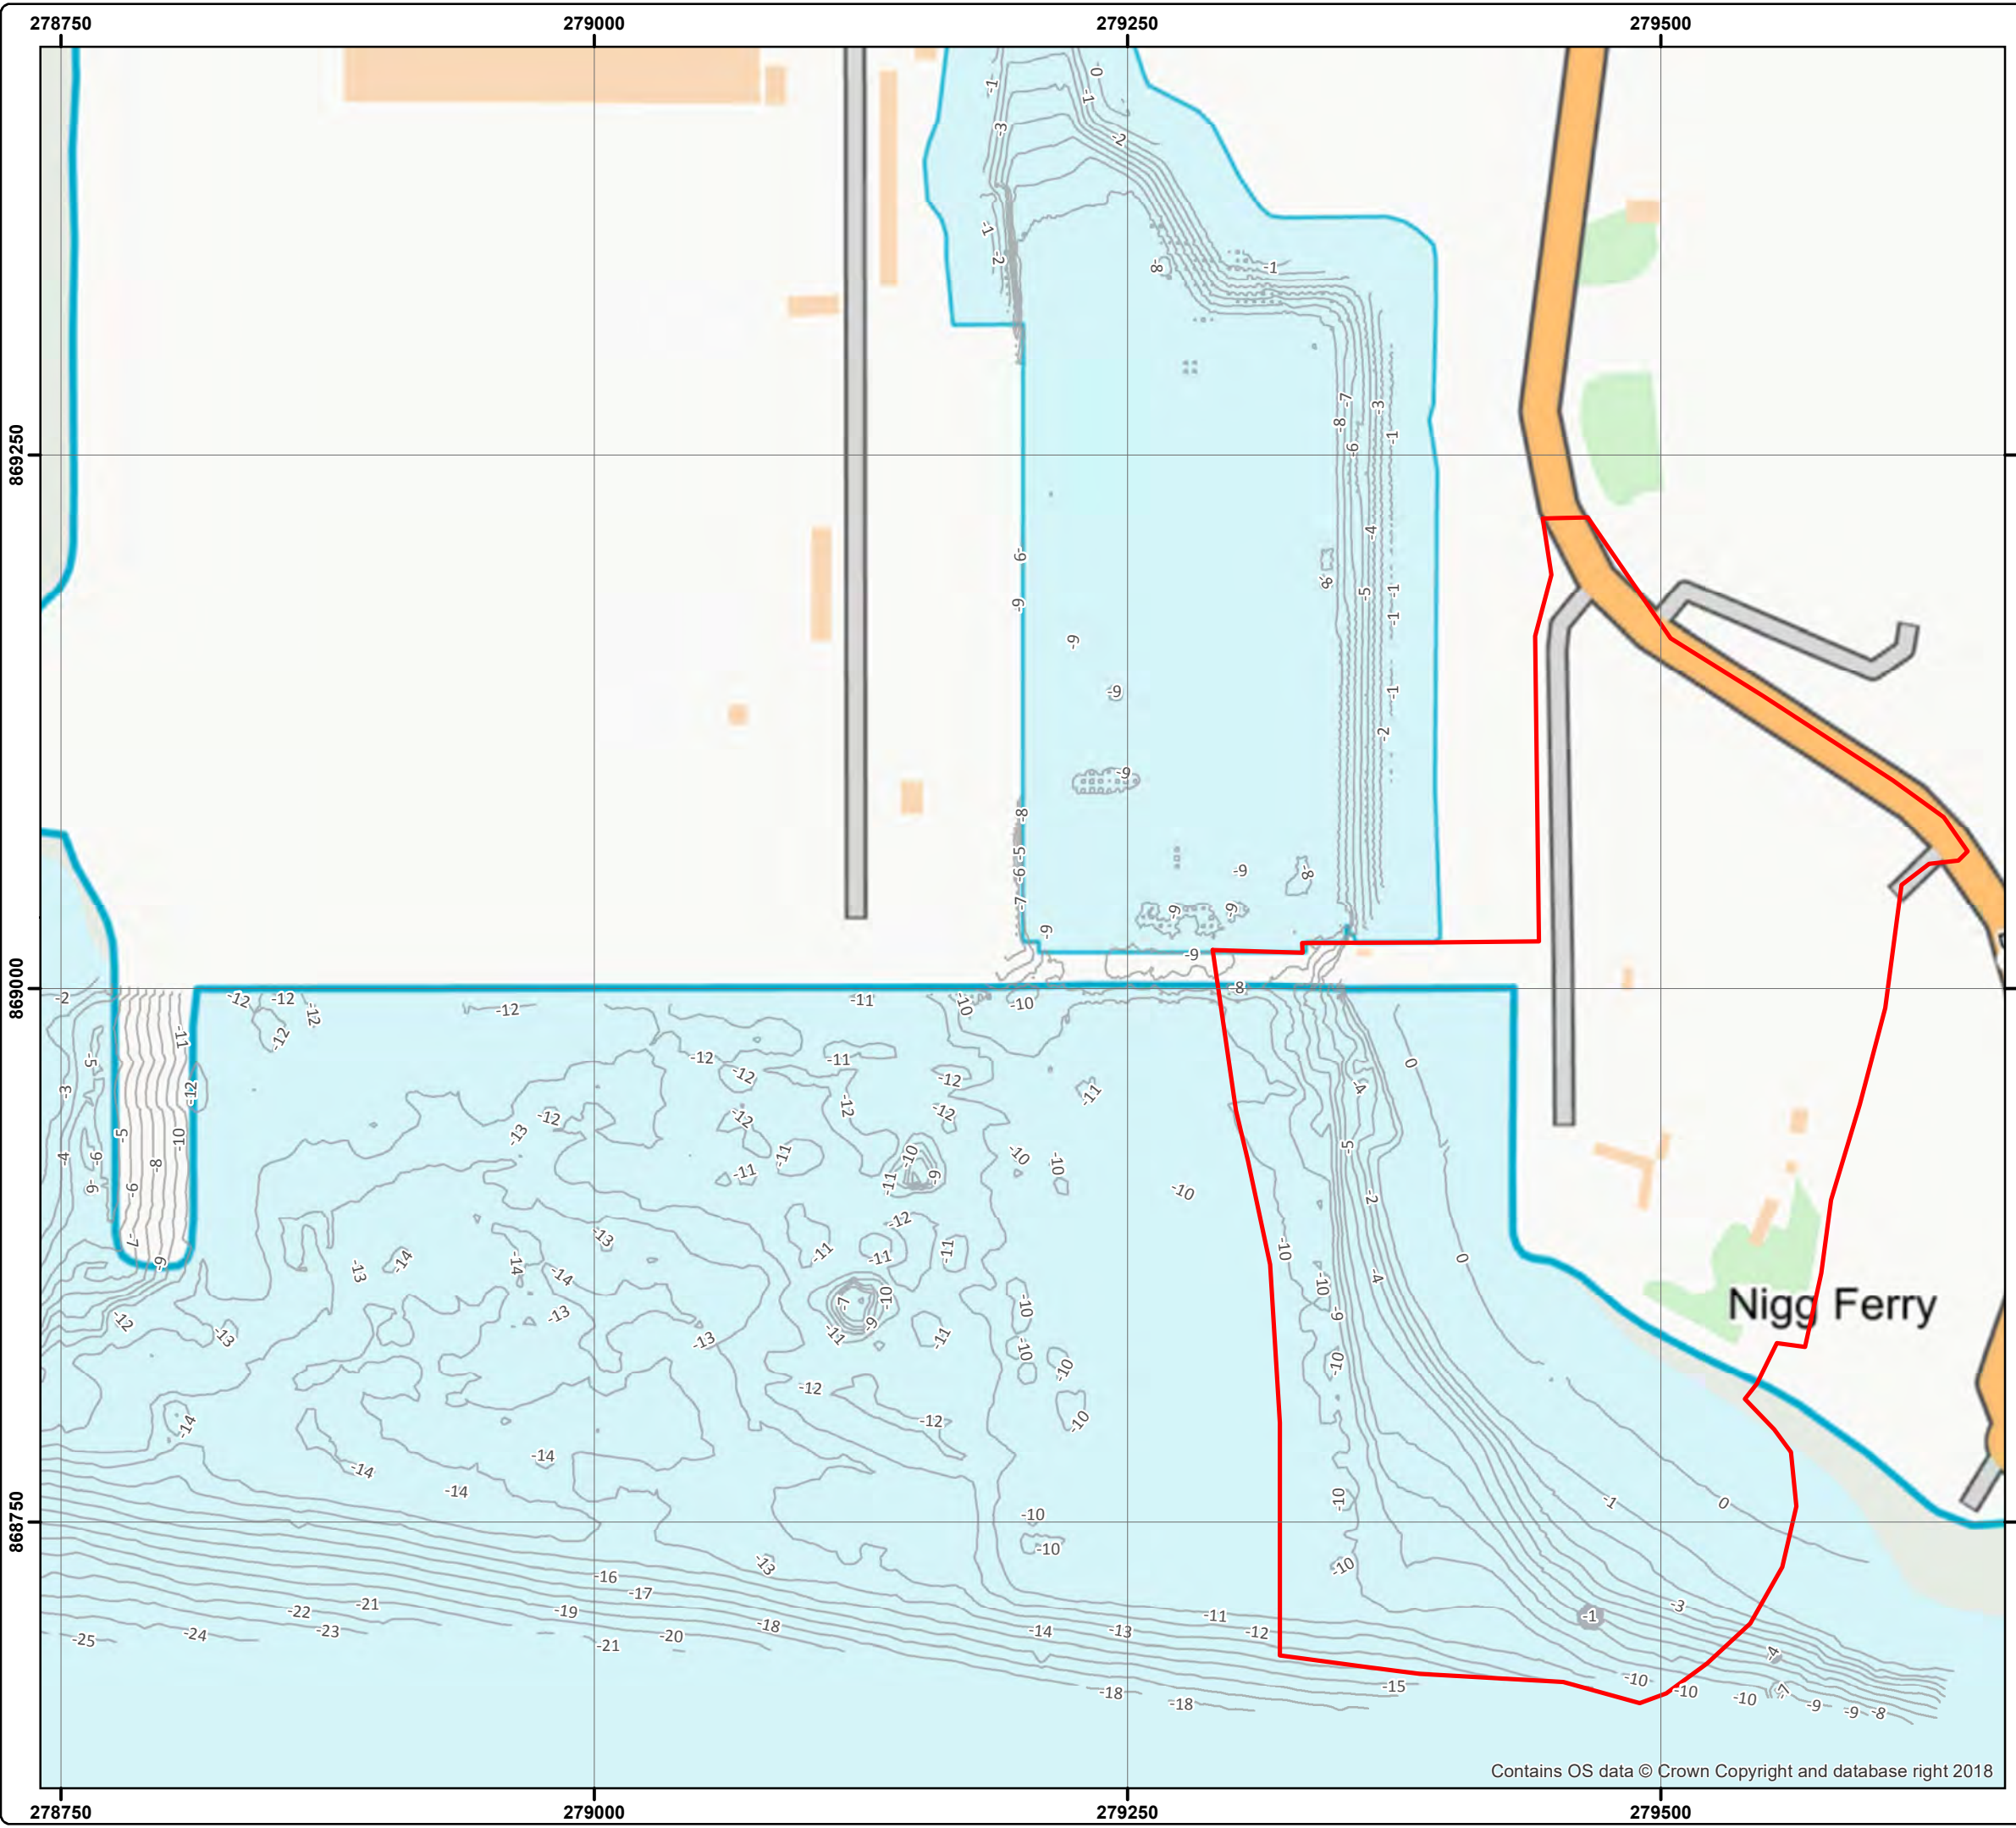

Legend

 Site Boundary

 1mCD Contours

Contours based on merged April 2018 and Feb 2019
Clydeside Surveys Ltd's surveys.

Do not scale this map

Client

Global Energy Nigg Limited

Project

Nigg East Quay

Title

Figure 5.2 - Local Bathymetry

Status

FINAL


Drawing No. 671906-028

Revision

Scale	1:3,000	A3	Date	17 May 2019
Drawn	SMC	Checked	MB	Approved
				CP

 ENVIROCentre

Craighall Business
Park, Eagle Street,
Glasgow, G4 9XA
Tel: 0141 341 5040
Fax: 0141 341 5045

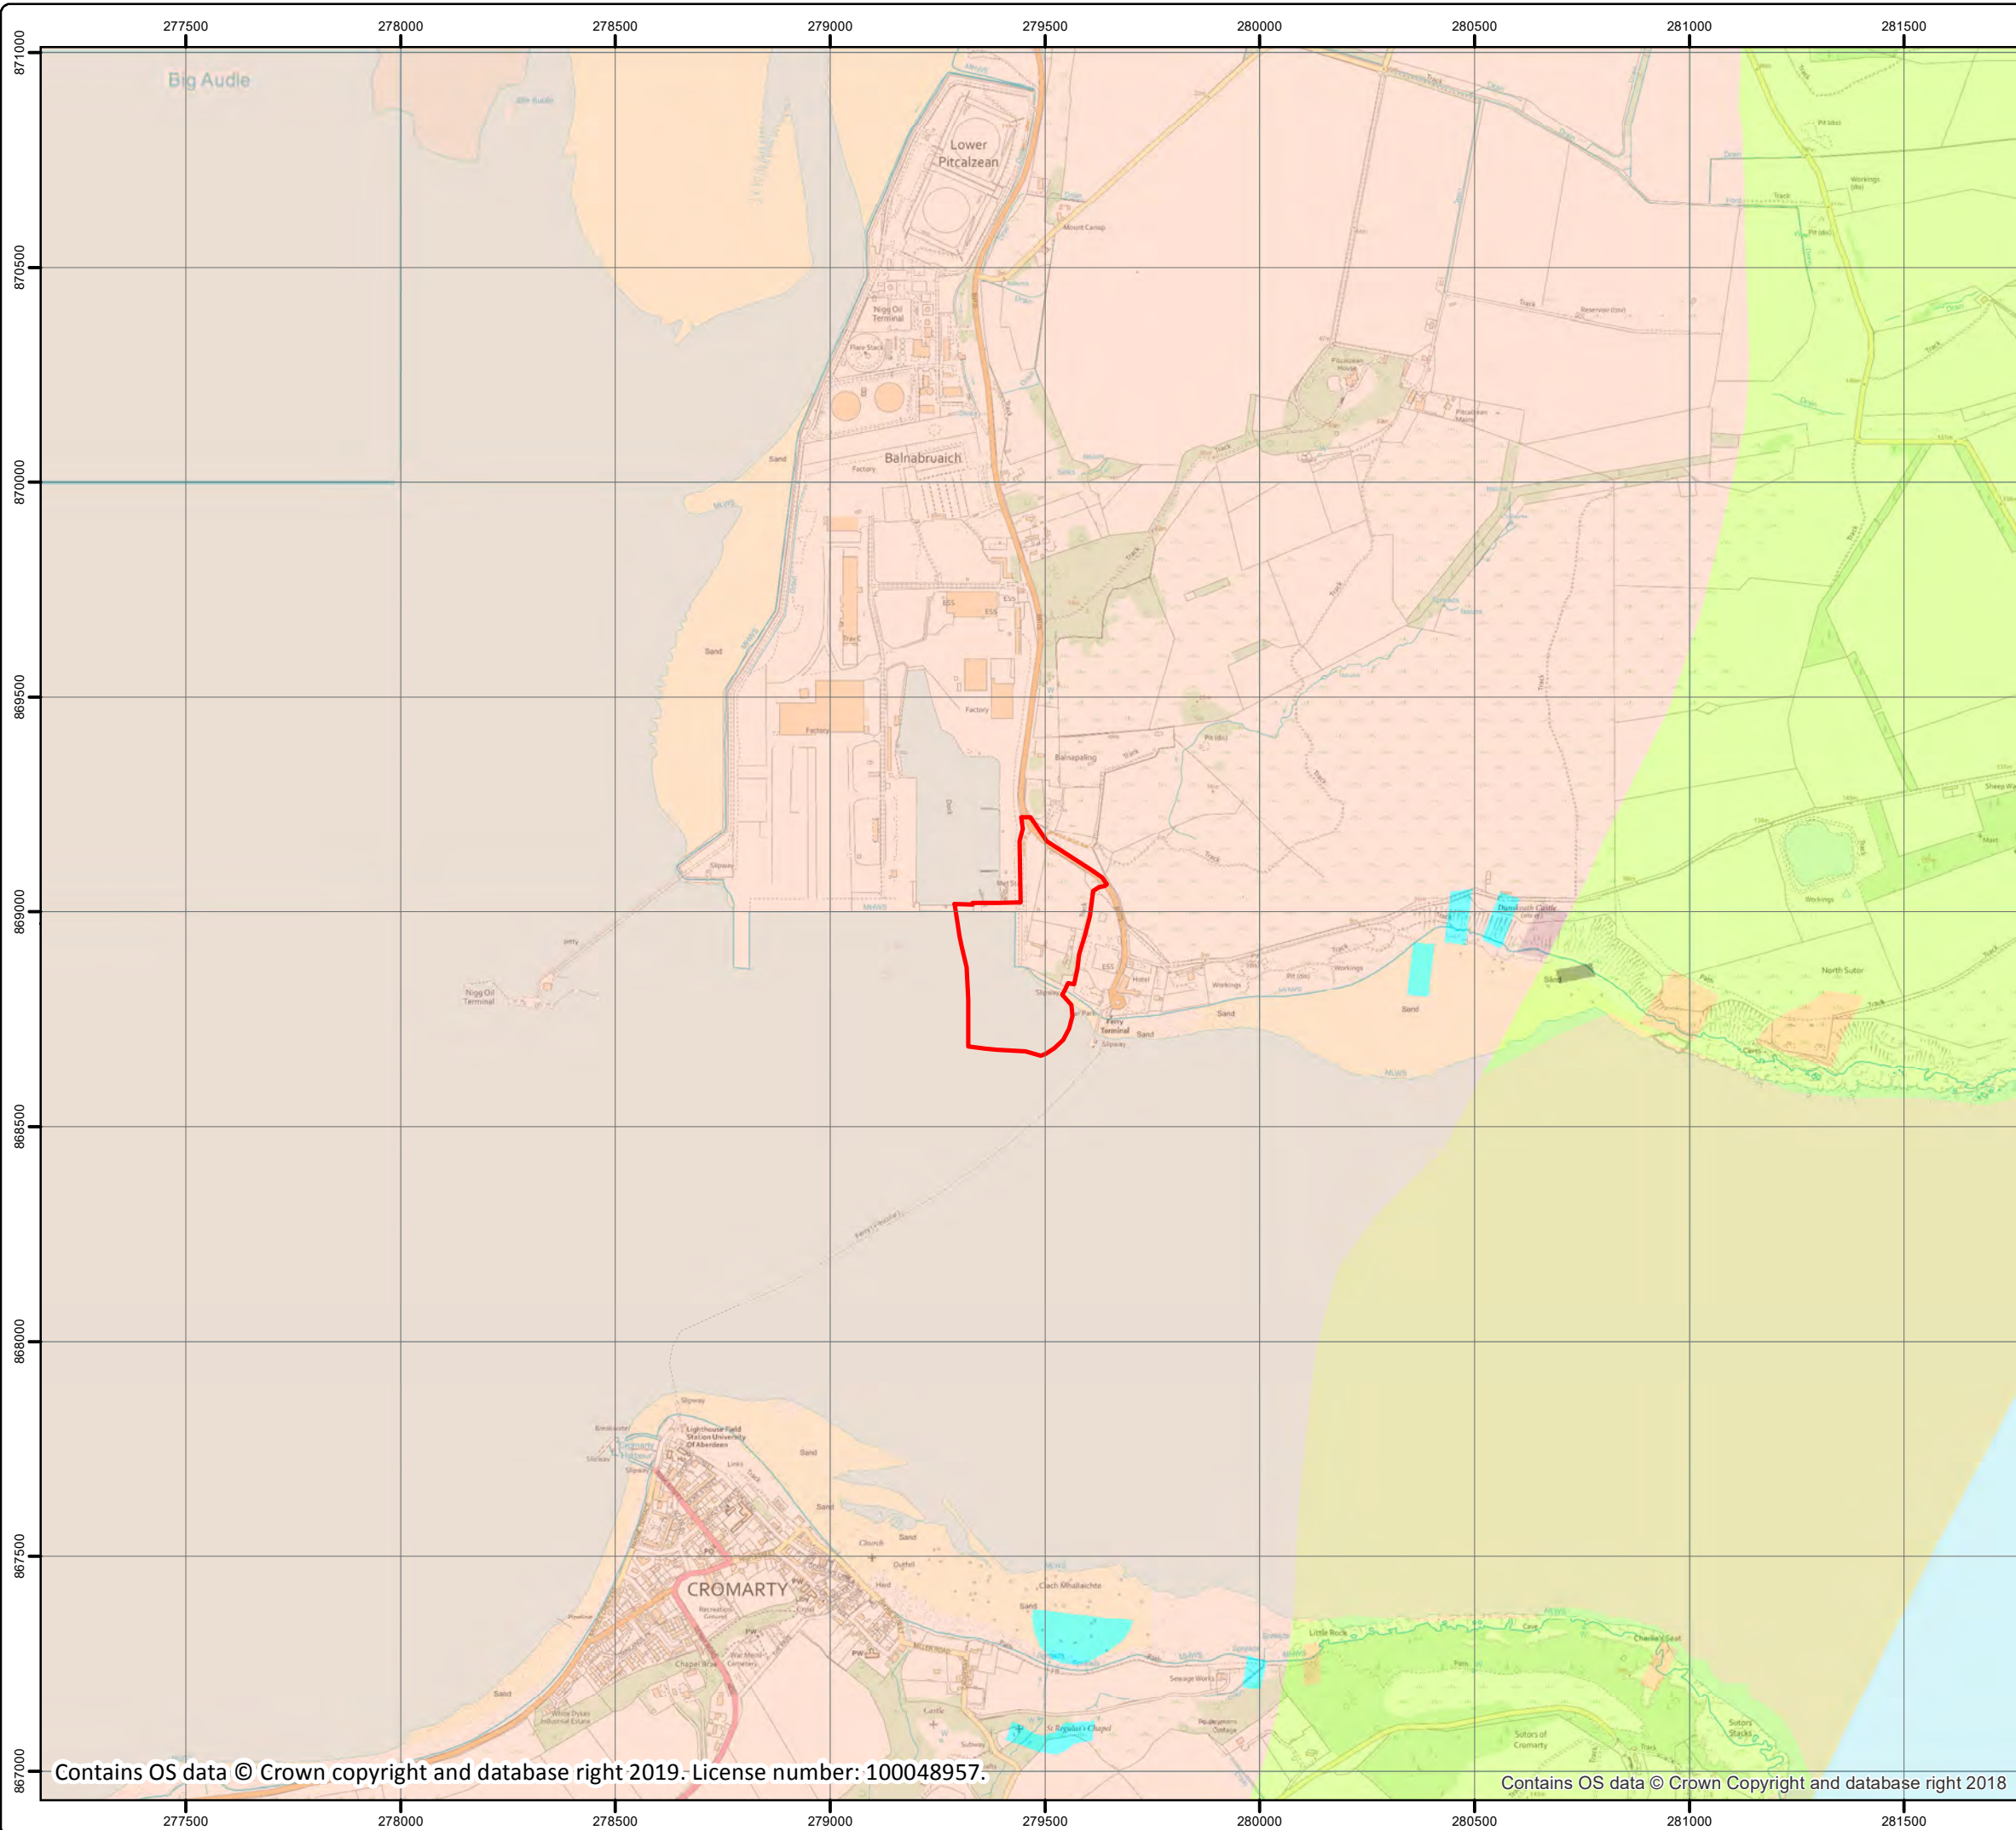

Legend

- Site Boundary
- Caledonian Supersuite-Granite
- Caledonian Supersuite-Lamprophyre
- Cromarty Fish Bed-Limestone
- Kilmuir Conglomerate Formation-Conglomerate
- Moine Supergroup-Psammite and Pelite
- Moine Supergroup-Psammite and Semipelite
- Raddery Sandstone Formation-Sandstone

Do not scale this map

Client
Global Energy Nigg Limited

Project
Nigg East Quay

Title
Figure 5.3 - Bedrock Geology


Status
FINAL

Drawing No. 671906-029	Revision
---------------------------	----------

Scale 1:15,000	A3	Date 30 May 2019
Drawn AZ	Checked MB	Approved CP



Craighall Business
Park, Eagle Street,
Glasgow, G4 9XA
Tel: 0141 341 5040
Fax: 0141 341 5045

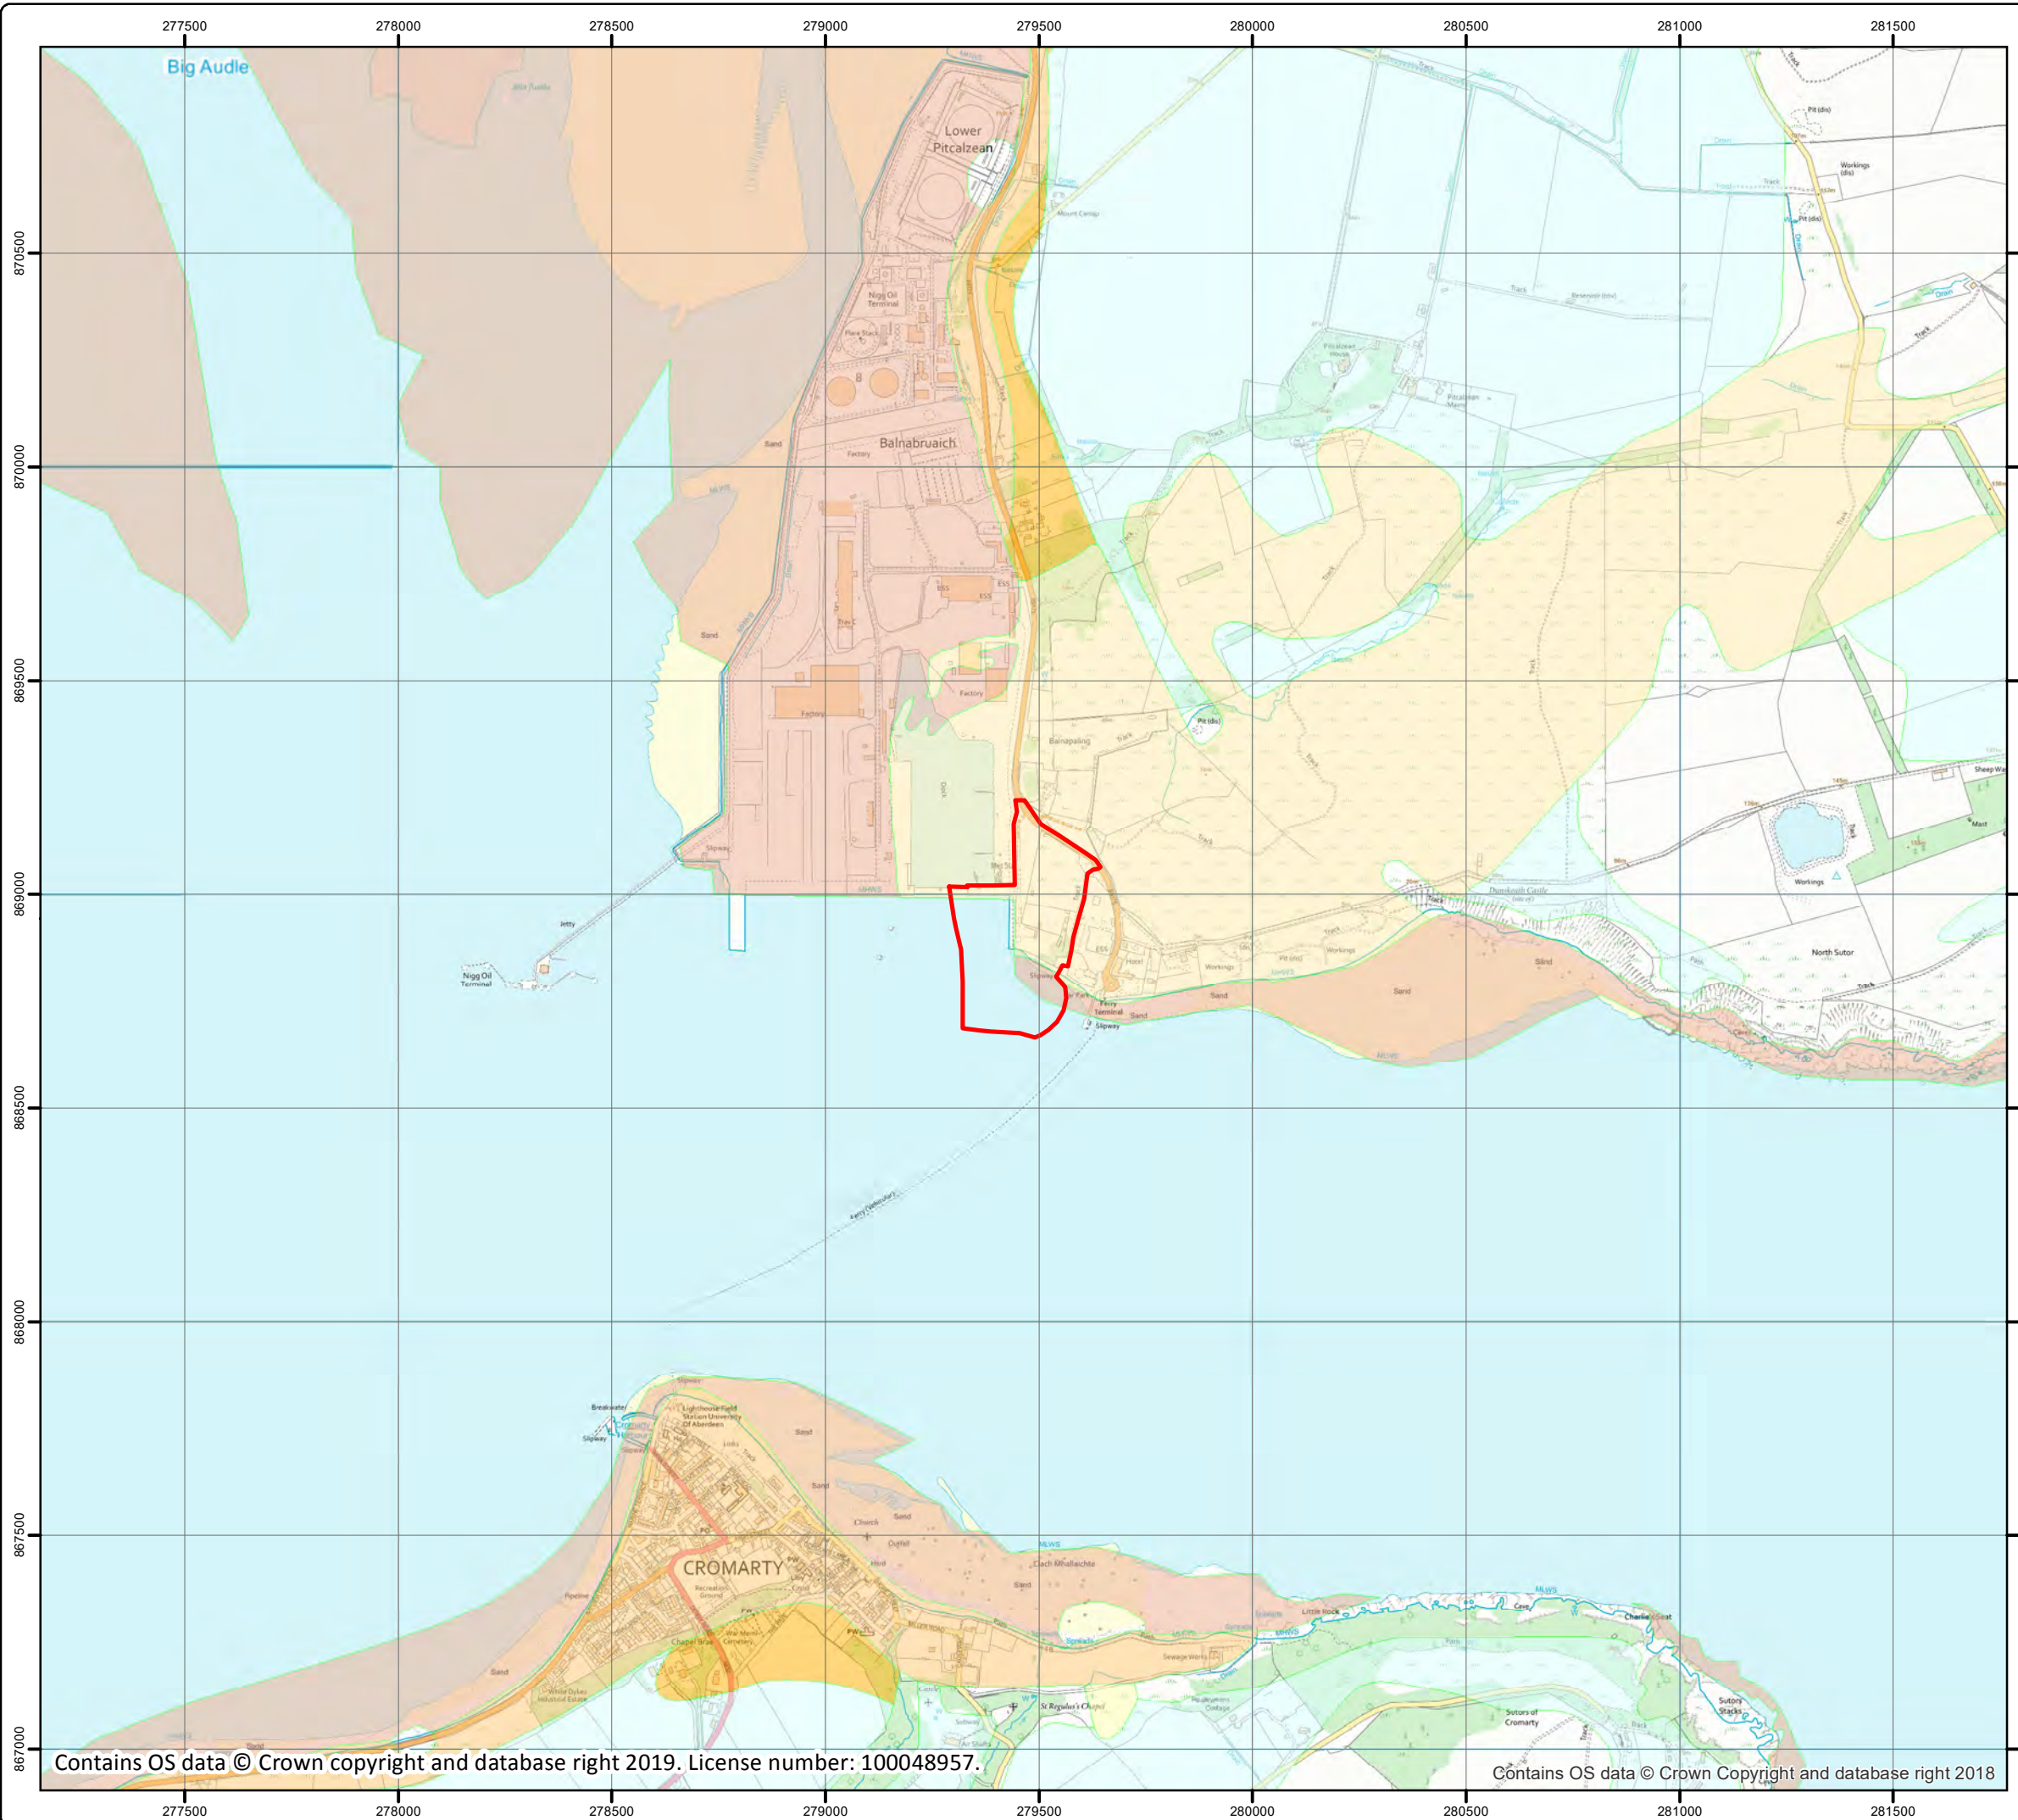


- Legend
- Site Boundary
 - Blown Sand-Sand
 - Devensian Till (Diamicton)
 - Marine Beach Deposits-Gravel, Sand and Silt
 - Raised Marine Deposits, Devensian-Gravel, Sand and Silt
 - Raised Marine Deposits of Holocene Age-Gravel, Sand and Silt

Do not scale this map

Client		
Global Energy Nigg Limited		
Project		
Nigg East Quay		
Title		
Figure 5.4 - Superficial Deposits		
Status		
FINAL		
Drawing No.		Revision
671906-030		
Scale	A3	Date
1:15,000		30 May 2019
Drawn	Checked	Approved
AZ	MB	CP



Craighall Business Park, Eagle Street, Glasgow, G4 9XA
Tel: 0141 341 5040
Fax: 0141 341 5045

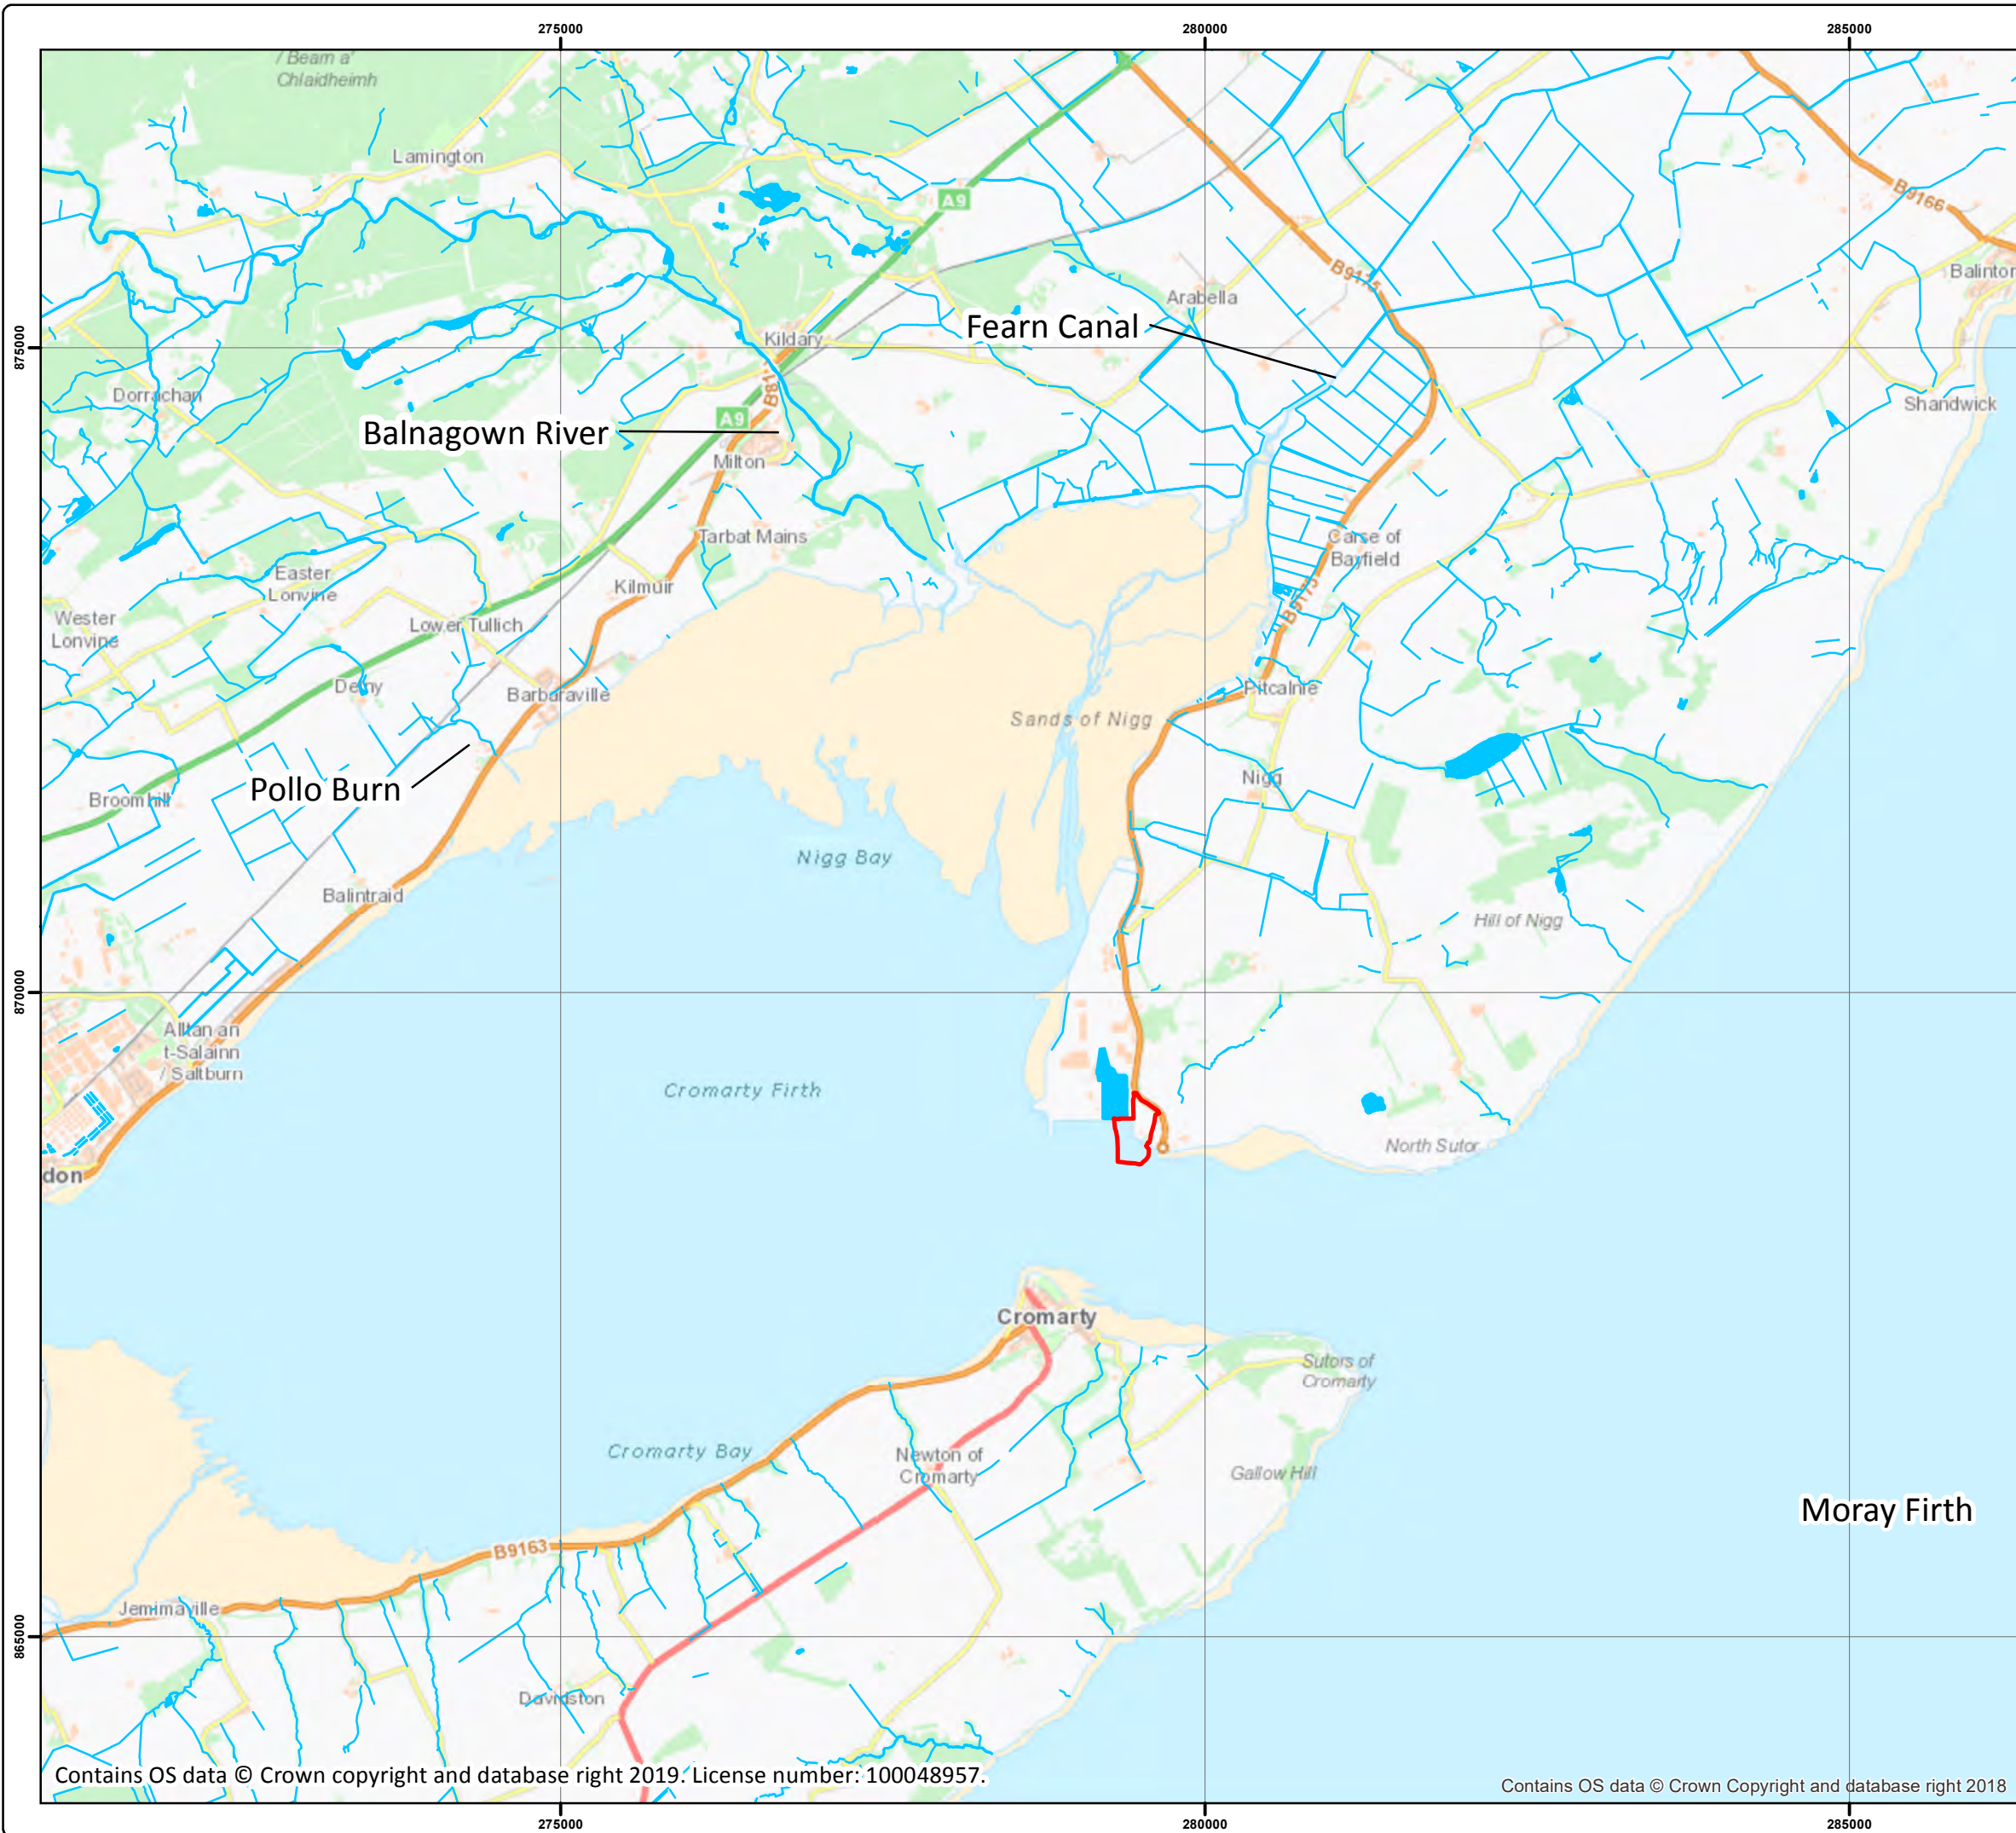


Legend

- Site Boundary
- Watercourse
- Surface Waterbody

Do not scale this map

Client		
Global Energy Nigg Limited		
Project		
Nigg East Quay		
Title		
Figure 5.5 - Hydrological Features Overview		
Status		
FINAL		
Drawing No.	Revision	
671906-031		
Scale	A3	Date
1:50,000		30 May 2019
Drawn	Checked	Approved
AZ	MB	CP

Craighall Business Park, Eagle Street, Glasgow, G4 9XA
Tel: 0141 341 5040
Fax: 0141 341 5045

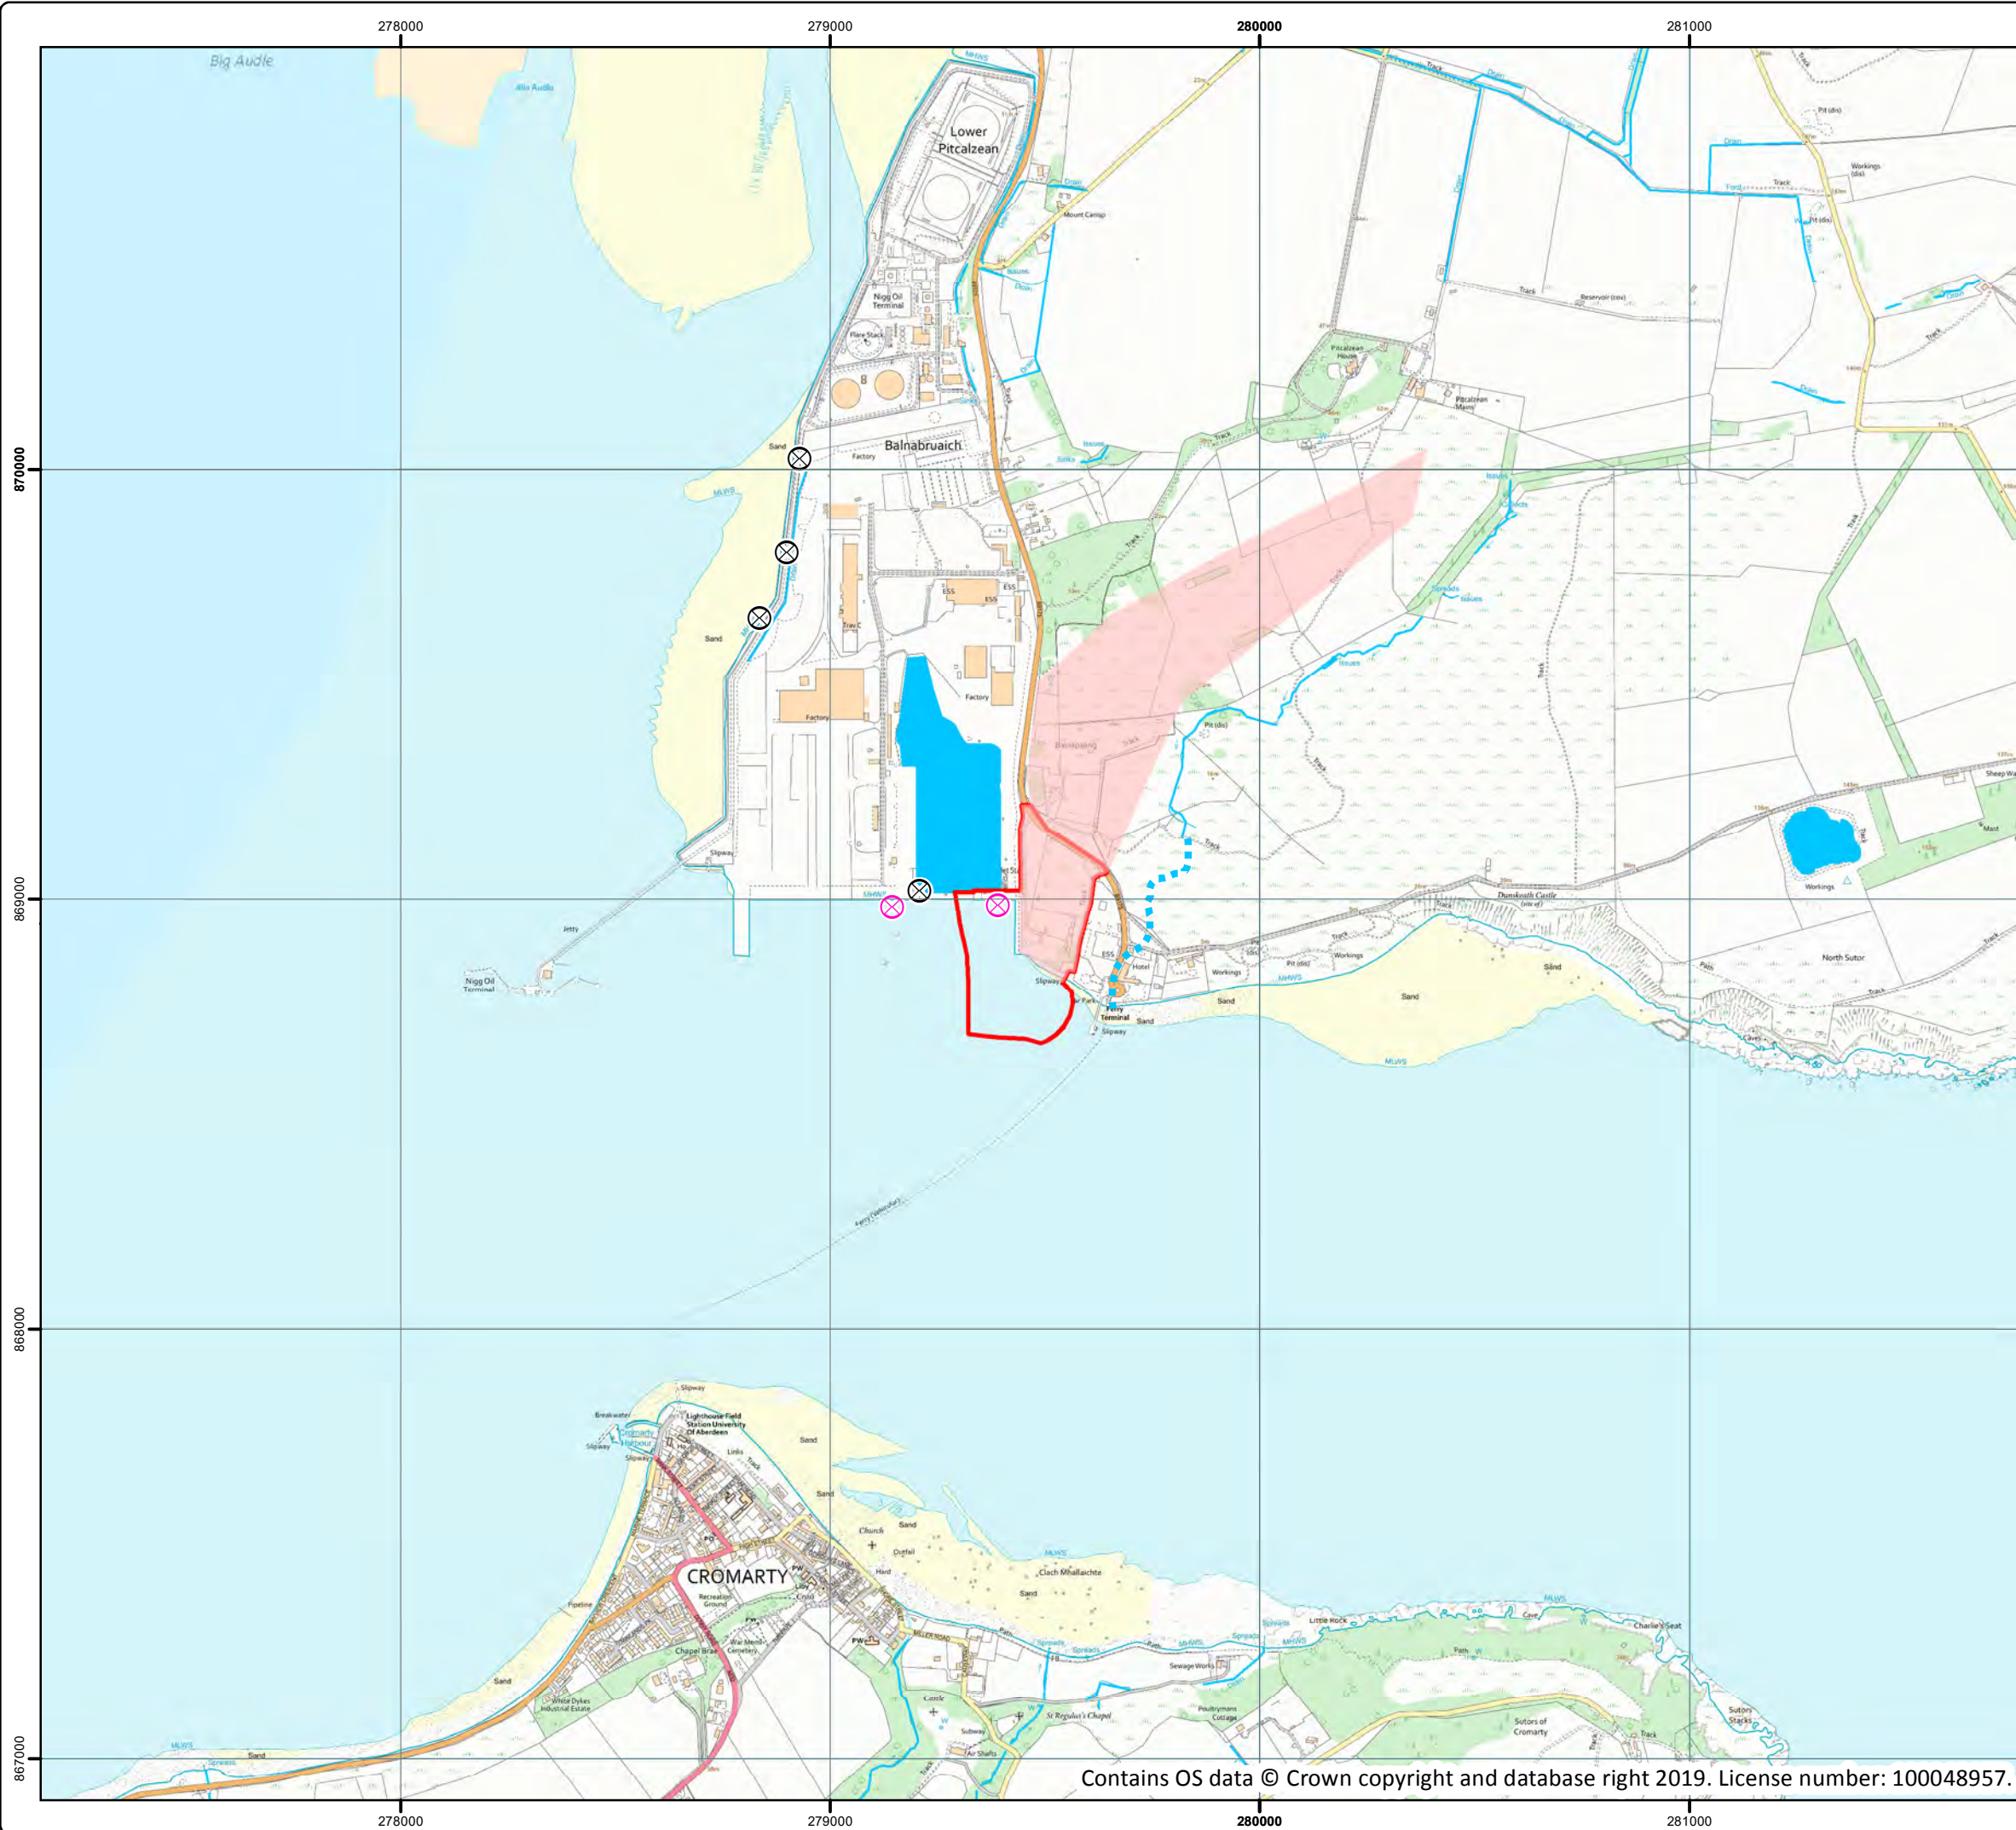

Legend

- Site Boundary
- Watercourse
- Indicative Watercourse Route
- Surface Waterbody
- Indicative Surface Water Catchment
- Surface Water Sewer Outfall
- Foul Sewer Outfall

Do not scale this map

Client

Global Energy Nigg Limited

Project

Nigg East Quay

Title

Figure 5.6 - Local Hydrological Features Overview

Status

FINAL

Drawing No. 671906-032	Revision
----------------------------------	-----------------

Scale 1:15,000	A3	Date 03 June 2019
--------------------------	-----------	-----------------------------


Drawn AZ	Checked MB	Approved CP
--------------------	----------------------	-----------------------

Craighall Business Park, Eagle Street, Glasgow, G4 9XA
Tel: 0141 341 5040
Fax: 0141 341 5045



- Legend
- Site Boundary
 - Noise Monitoring Locations

Do not scale this map		
Client		
Global Energy Nigg Limited		
Project		
Nigg East Quay		
Title		
Figure 6.1A Noise Monitoring Locations, Nigg		
Status		
FINAL		
Drawing No.		Revision
671906-007A		
Scale	A3	Date
1:7,500		12 Feb 2019
Drawn	Checked	Approved
AH	CC	CP
		
Craighall Business Park, Eagle Street, Glasgow, G4 9XA Tel: 0141 341 5040 Fax: 0141 341 5045		

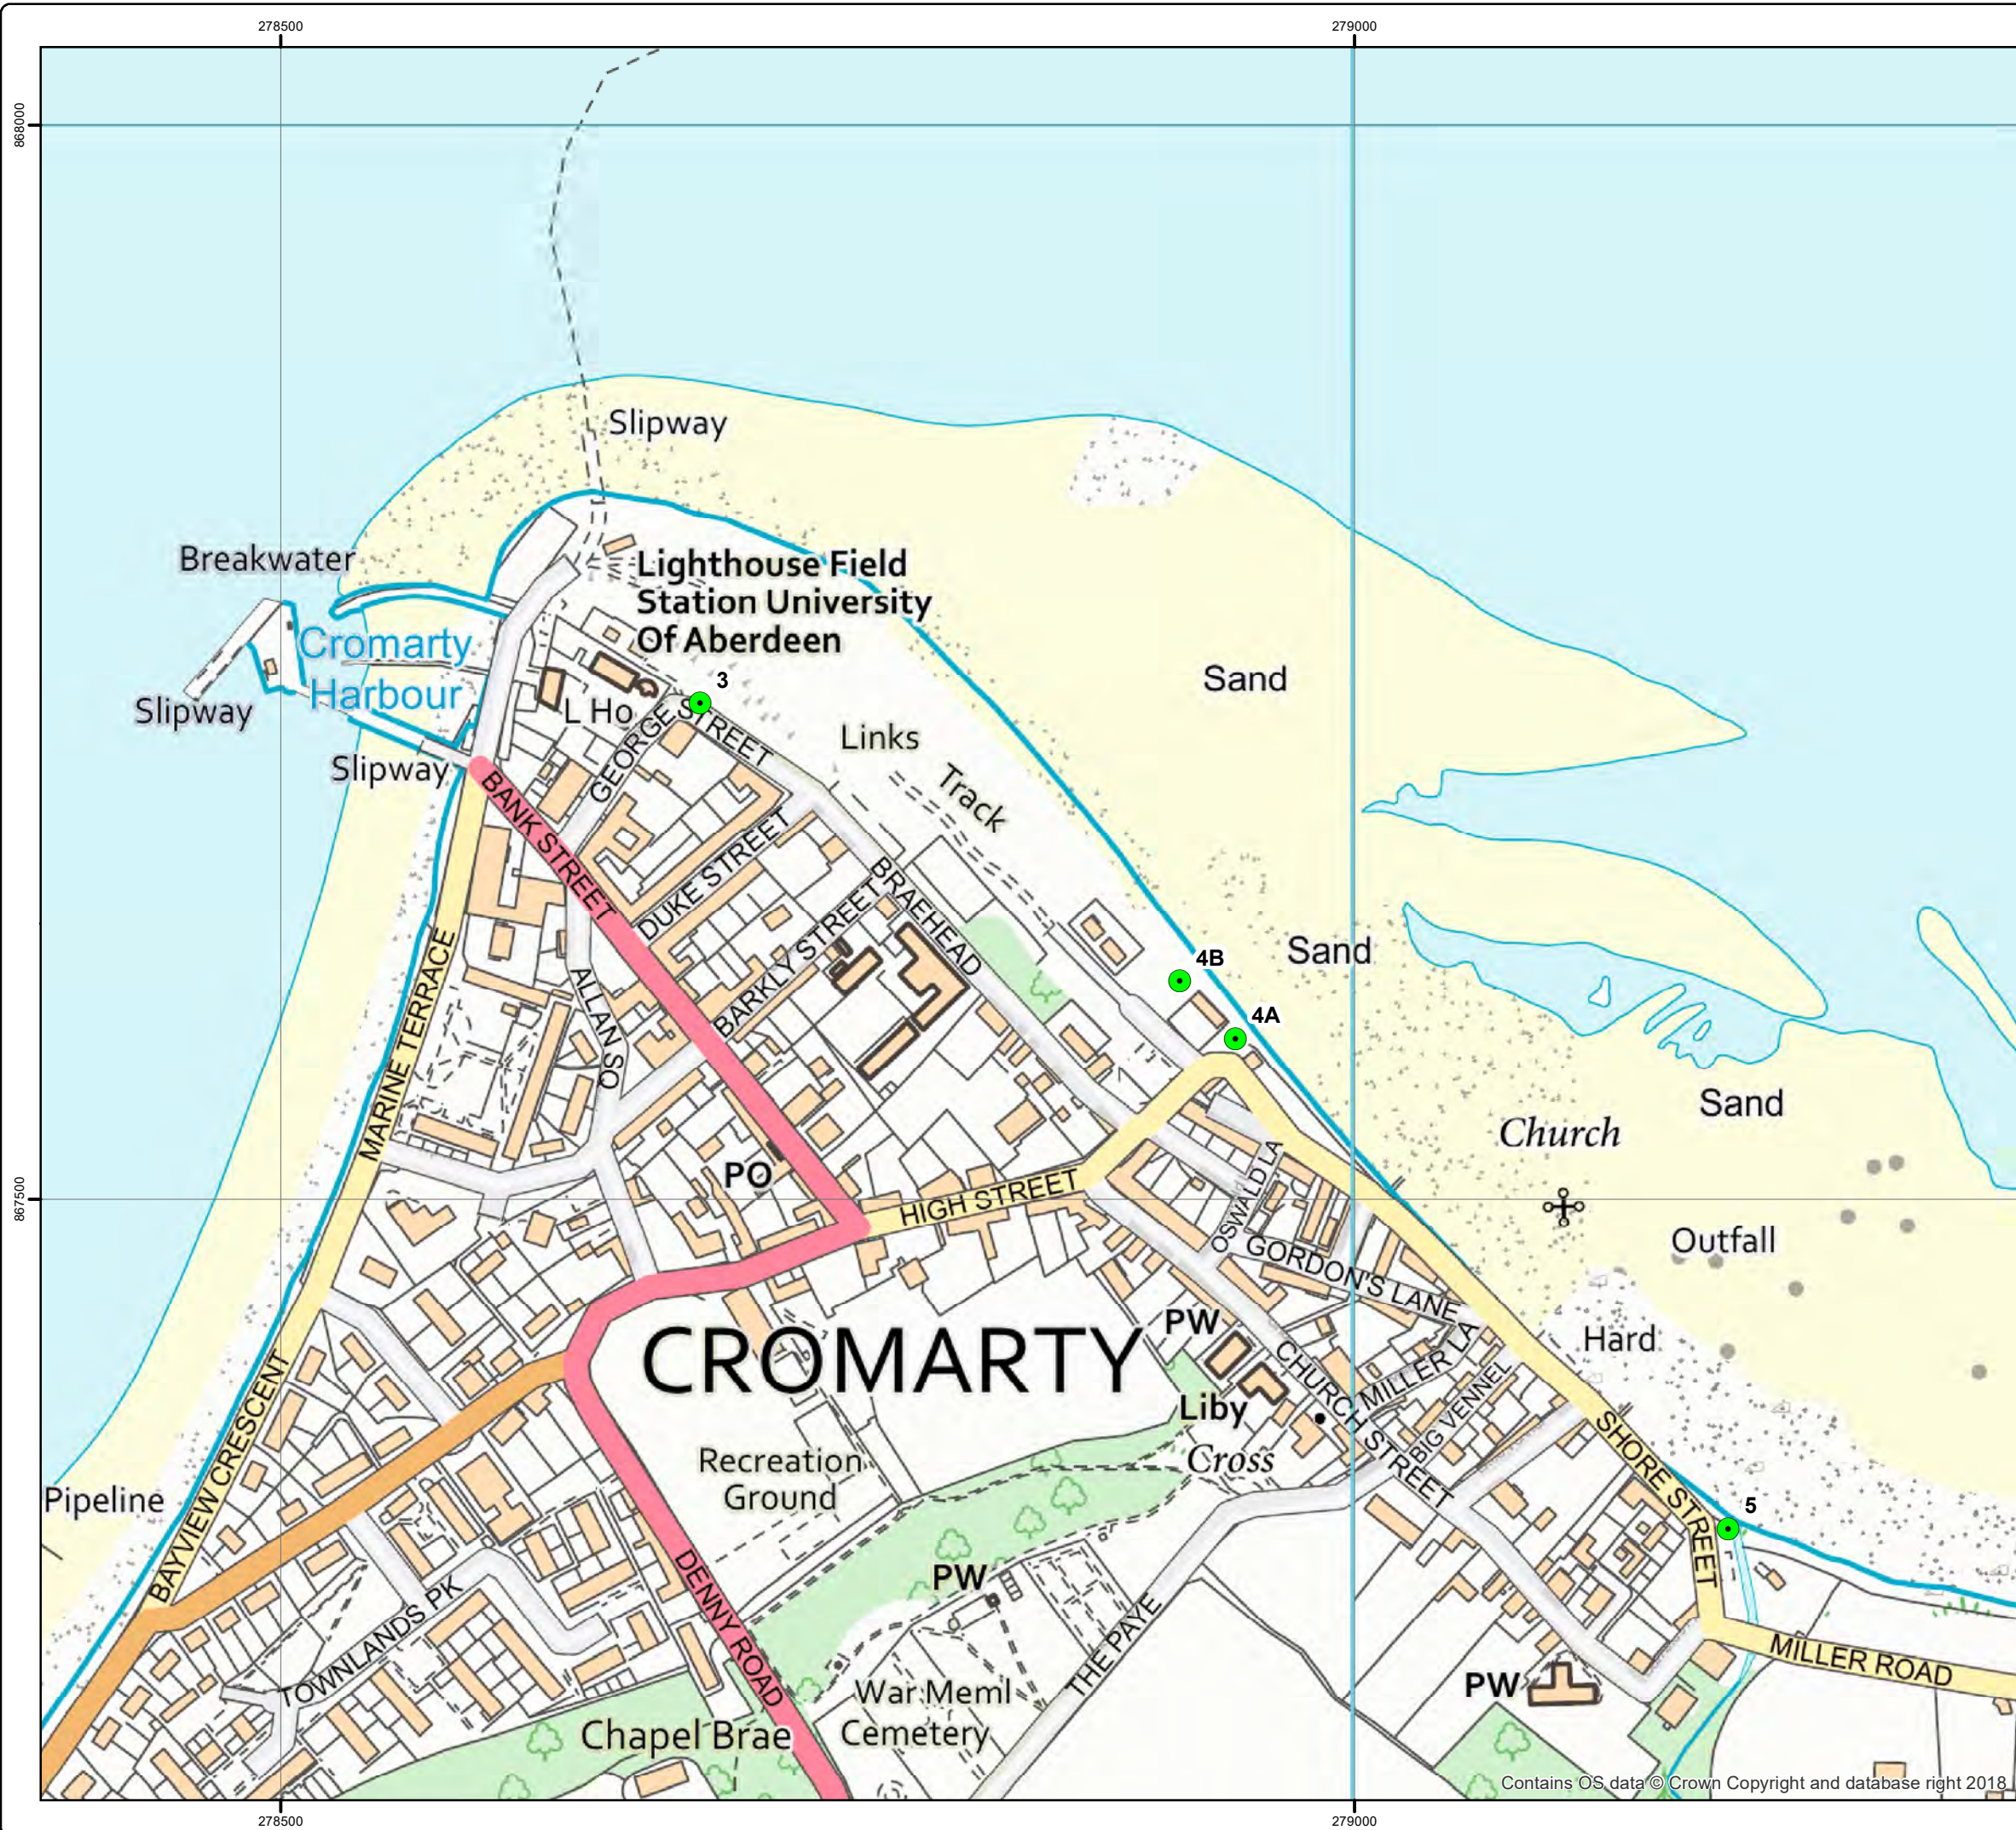

- Legend
- Site Boundary
 - Noise Monitoring Locations

Do not scale this map

Client
Global Energy Nigg Limited

Project
Nigg East Quay

Title
Figure 6.1B
Noise Monitoring Locations, Cromarty

Status
FINAL

Drawing No. 671906-007B
Revision

Scale 1:3,000
A3
Date 12 Feb 2019

Drawn AH
Checked CC
Approved CP



Craighall Business
Park, Eagle Street,
Glasgow, G4 9XA
Tel: 0141 341 5040
Fax: 0141 341 5045



Legend

- Site Boundary
- Noise Sensitive Receptors

Do not scale this map

Client

Global Energy Nigg Limited

Project

Nigg East Quay

Title

Figure 6.2A
Noise Sensitive Receptor Plan, Nigg


Status

FINAL

Drawing No.	Revision
671906-023A	

Scale	A3	Date
1:7,500		08 May 2019
Drawn	Checked	Approved
CC	AH	CP

Craighall Business Park, Eagle Street, Glasgow, G4 9XA
Tel: 0141 341 5040
Fax: 0141 341 5045

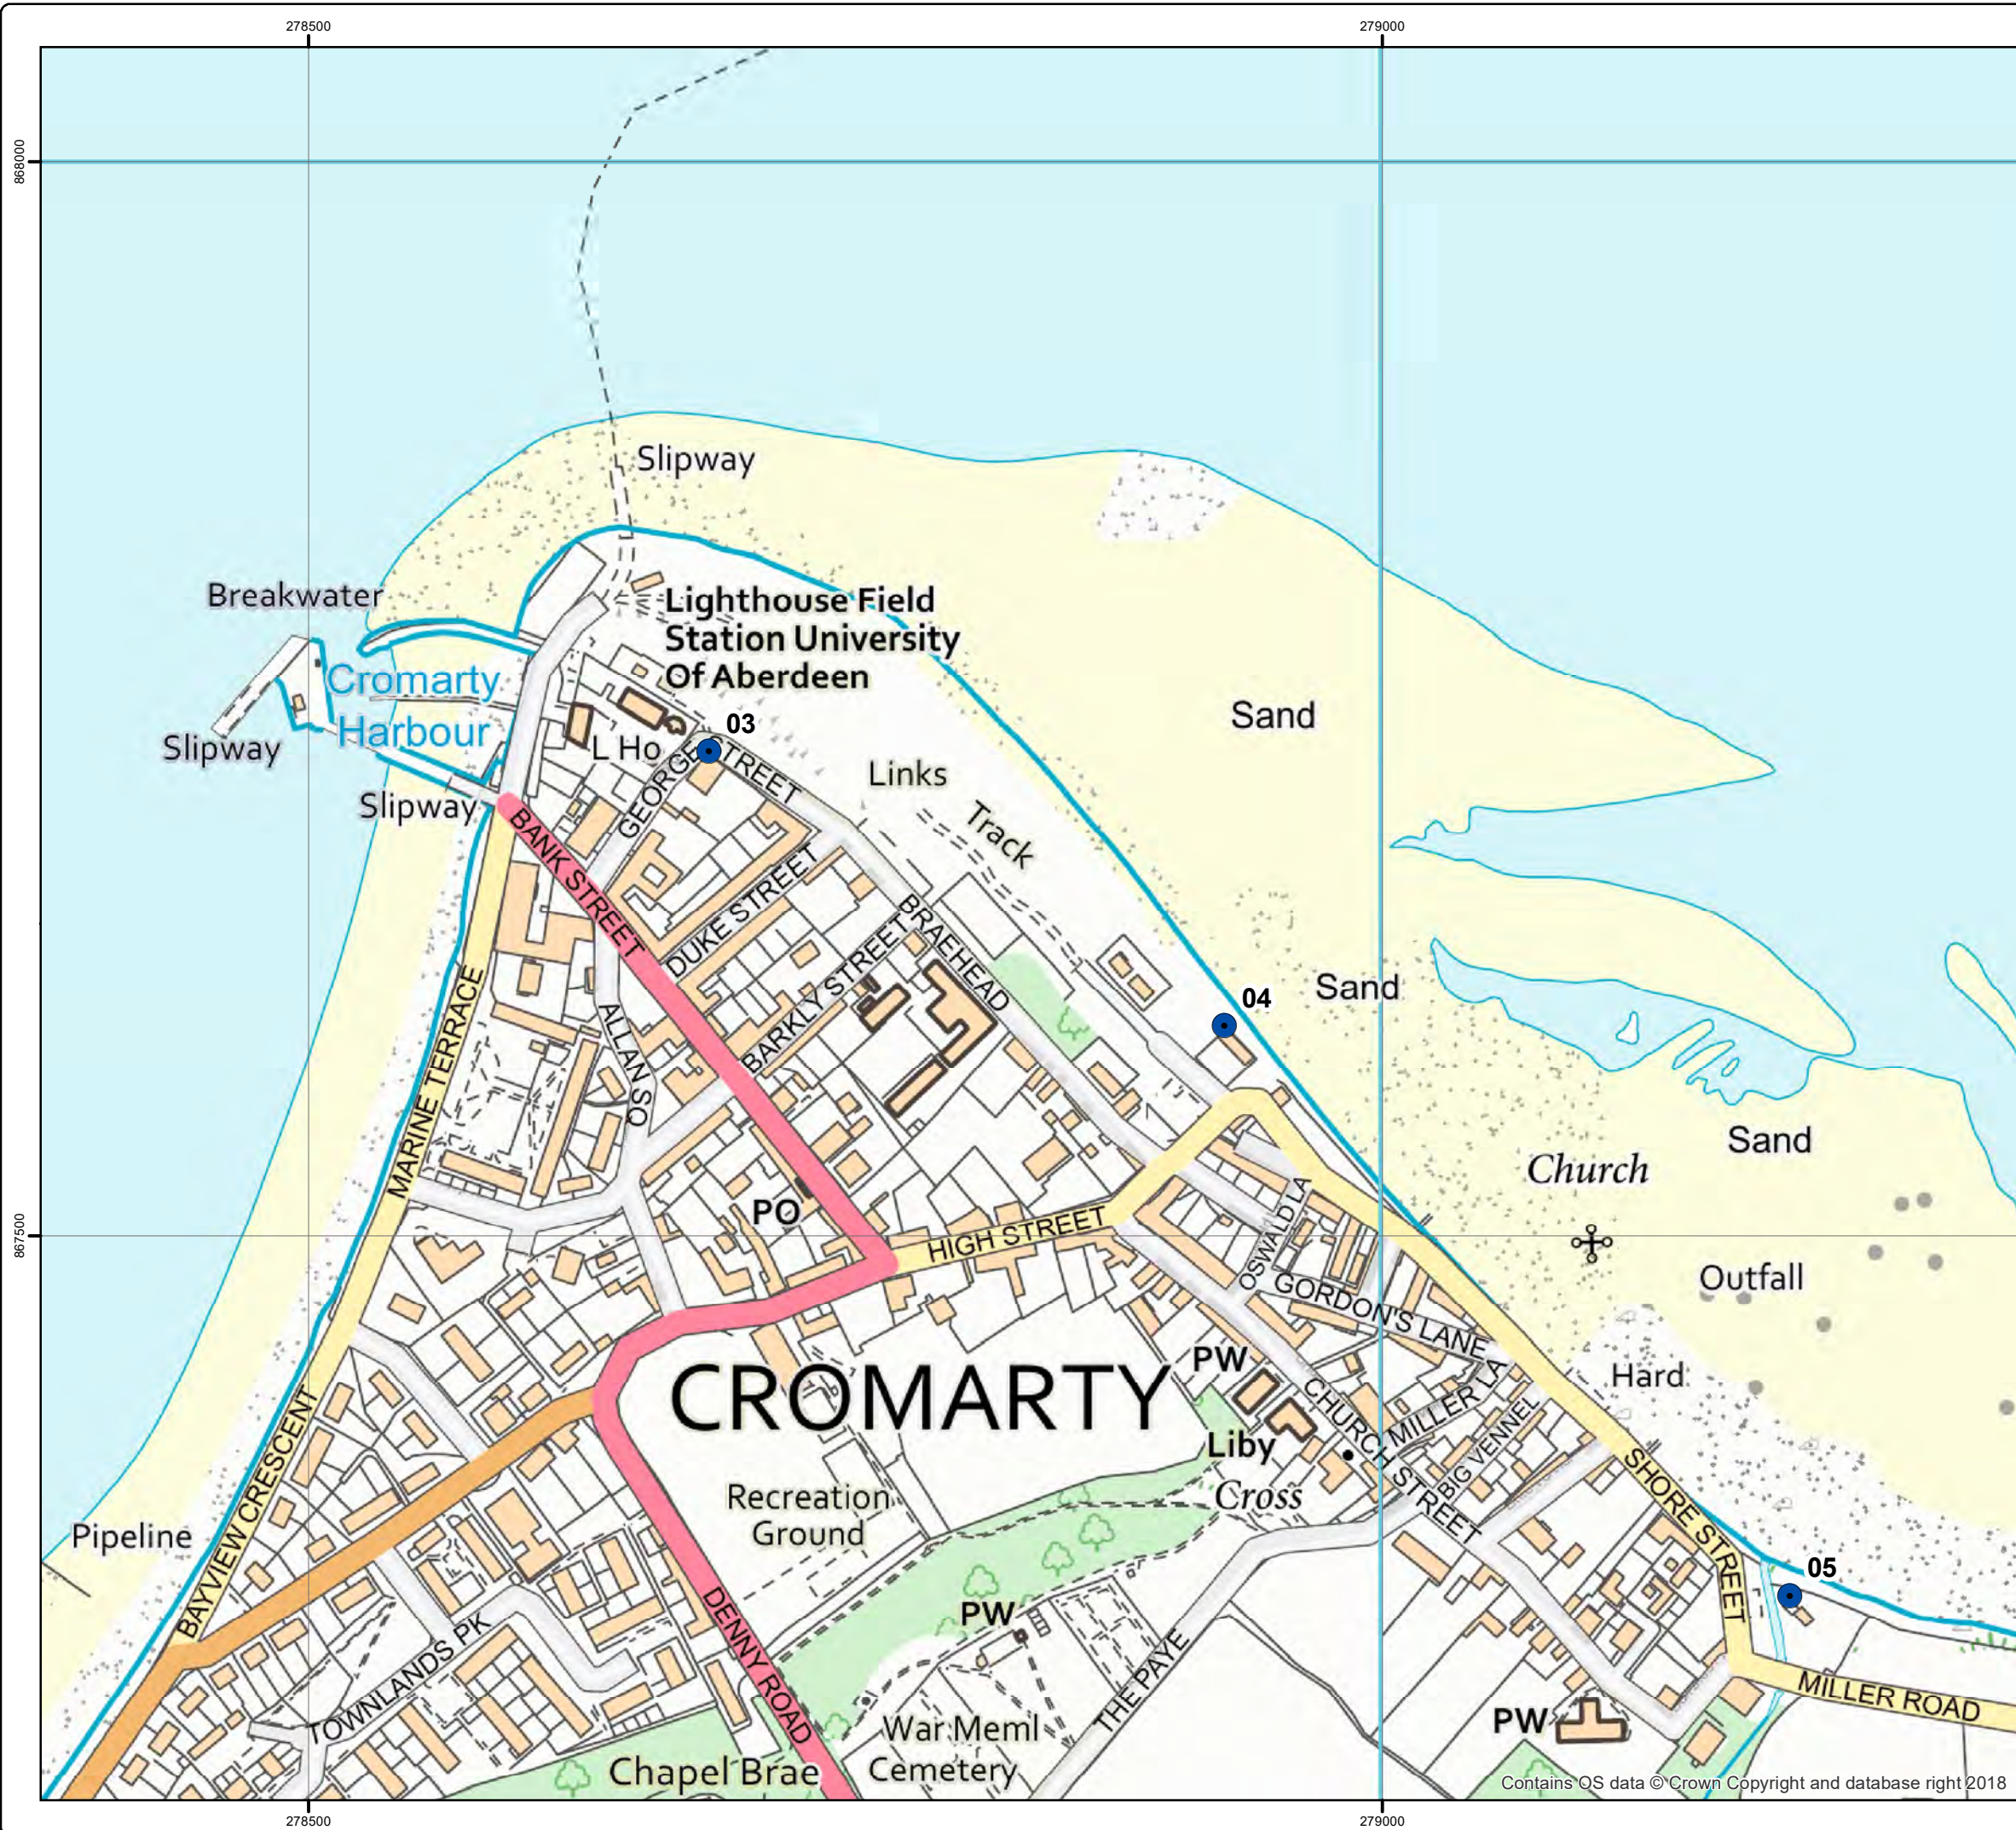

- Legend
- Site Boundary
 - Noise Sensitive Receptors

Do not scale this map

Client
Global Energy Nigg Limited

Project
Nigg East Quay

Title
Figure 6.2B
Noise Sensitive Receptor Plan, Cromarty

Status
FINAL


Drawing No. 671906-023B
Revision

Scale 1:3,000
A3
Date 08 May 2019

Drawn CC
Checked AH
Approved CP



Craighall Business
Park, Eagle Street,
Glasgow, G4 9XA
Tel: 0141 341 5040
Fax: 0141 341 5045

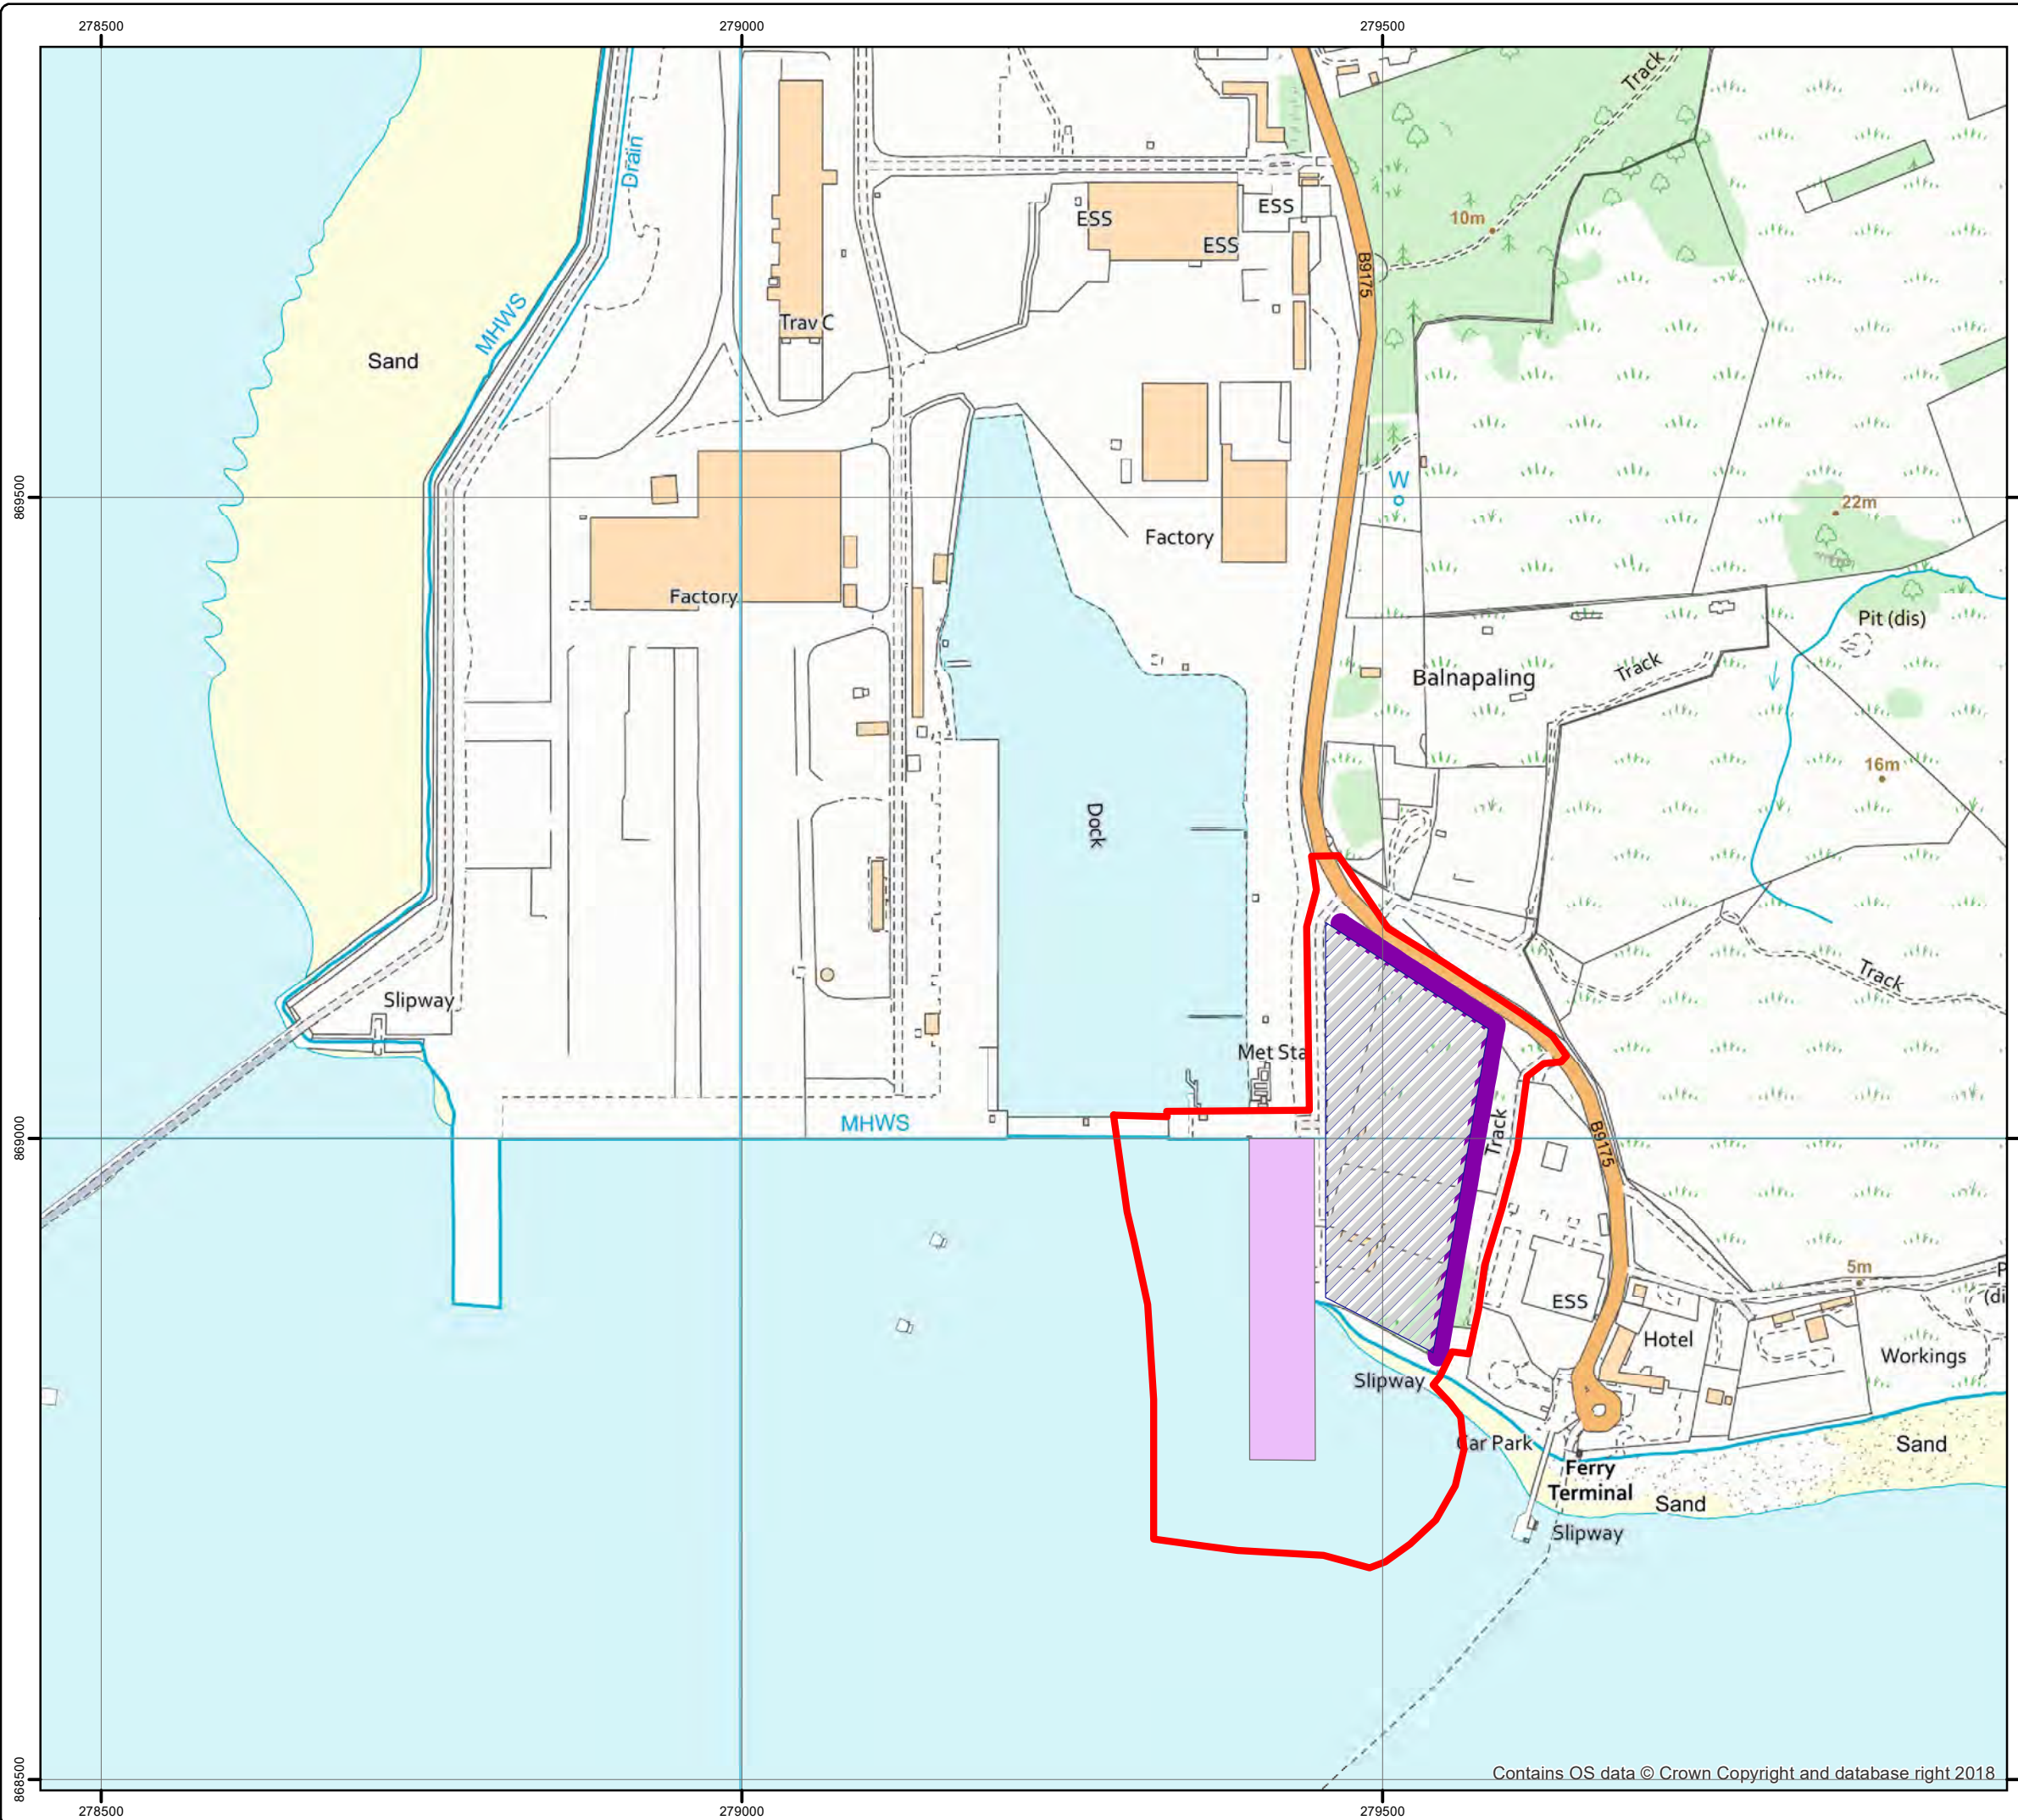

- Legend
- Site Boundary
 - Proposed East Quay
 - Laydown / Storage Area
 - 2m High Acoustic Bund

Do not scale this map

Client
Global Energy Nigg Limited

Project
Nigg East Quay

Title
Figure 6.3
Site Noise Mitigation Design

Status
Final

Drawing No. 671906-024	Revision
---------------------------	----------

Scale 1:5,000	A3	Date 08 May 2019
------------------	----	---------------------

Drawn CC	Checked AH	Approved CC
-------------	---------------	----------------



Craighall Business
Park, Eagle Street,
Glasgow, G4 9XA
Tel: 0141 341 5040
Fax: 0141 341 5045



Key

- Site Boundary
- Study Area

SYSTRA
www.systra.co.uk

Systra LTD
124 St Vincent Street
Glasgow
G2 5HF

Client:

Global Energy Nigg LTD


Project:

East Quay
Nigg

Title:

Study Area

Date:	May '19	Scale:	N.T.S	Drawn By:	SM	Checked By:	BF	Approved By:	SL
Drawing Status:				DWG No:	108490/II/SA/001			Rev:	A

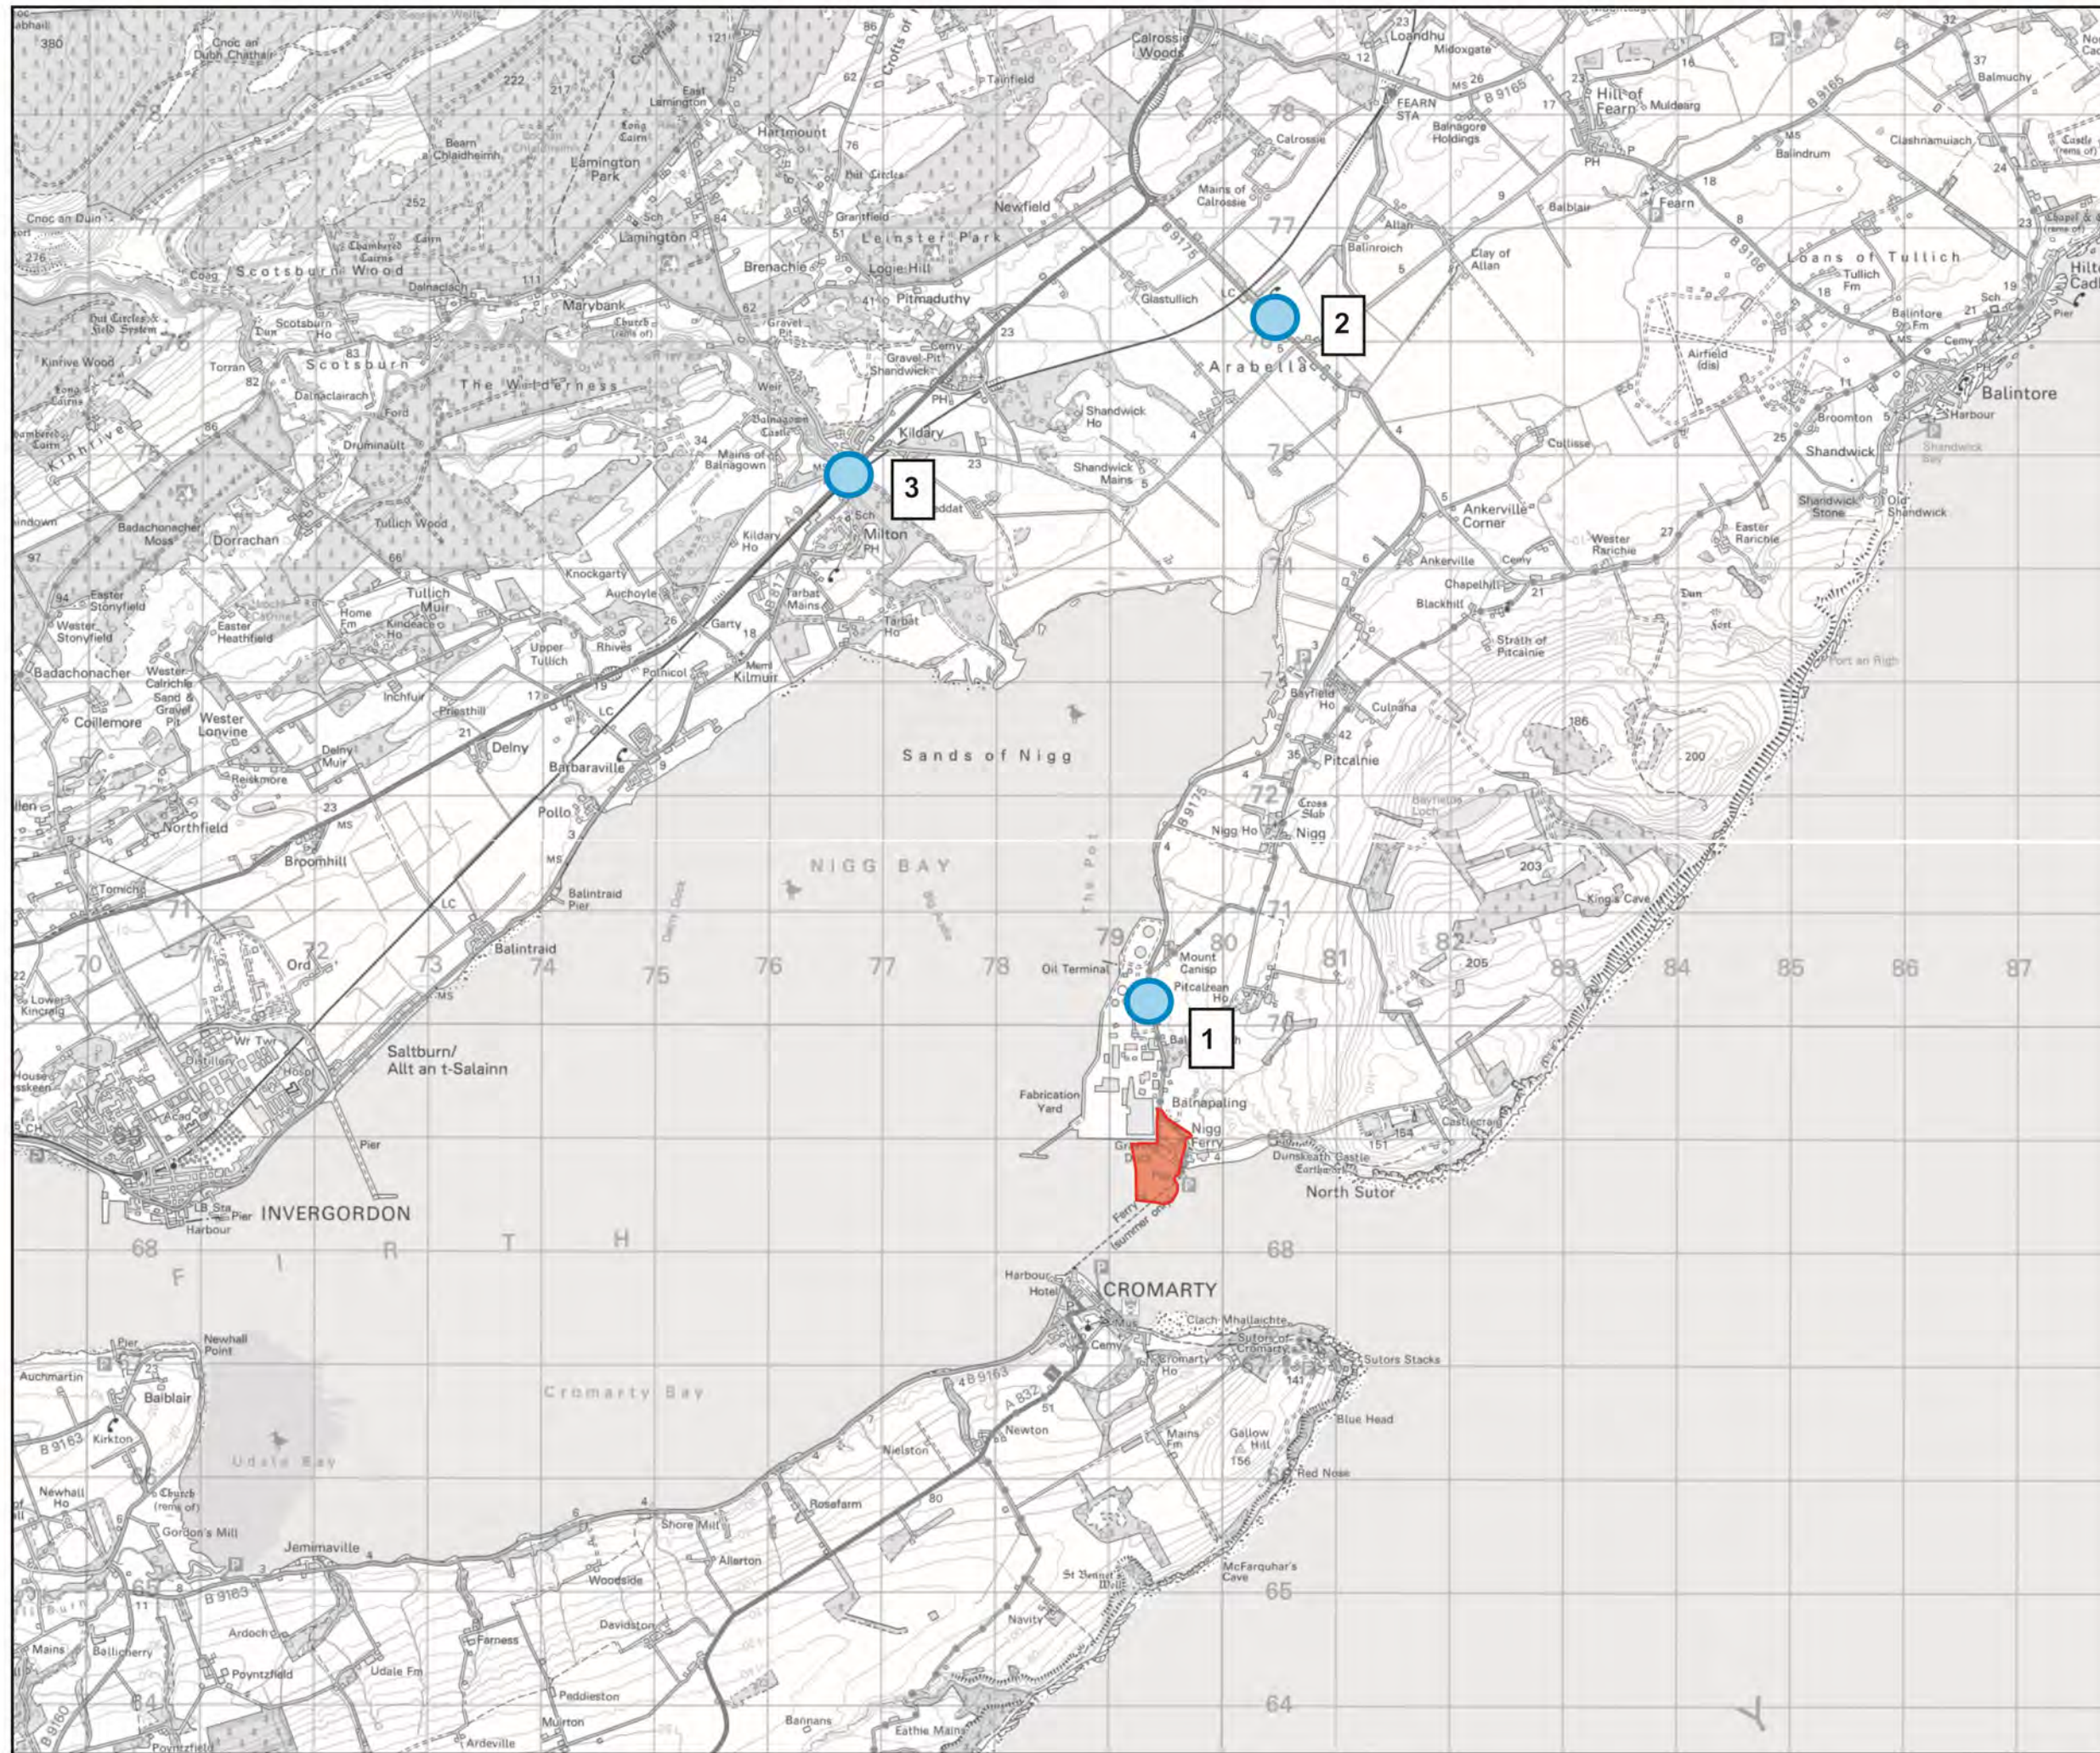

Key

- Site Boundary
- Traffic Counter Locations

SYSTRA
www.systra.co.uk

Systra LTD
124 St Vincent Street
Glasgow
G2 5HF

Client:

Global Energy Nigg LTD

Project:

East Quay
Nigg

Title:

Traffic Counter Locations

Date: May '19	Scale: N.T.S	Drawn By: SM	Checked By: BF	Approved By: SL
Drawing Status: -	DWG No: 108490/II/ATC/001			Rev: A



Contains Ordnance Survey data © Crown copyright and data base right 2018

Legend

- Site Boundary
- TargetNote

JNCC Phase 1 Habitat Code

- A2.1 Dense/Continuous Scrub
- A2.2 Scattered Scrub
- A3.1 Parkland/Scattered Broad-leaved Trees
- B2.2 Neutral Semi-Improved Grassland
- B4 Improved Grassland
- C3.1 Tall Ruderal Vegetation
- H1.1 Intertidal Mud/Sand
- H3 Shingle above High Tide Mark
- H6.5 Dune Grassland
- H6.8 Open Dune - Grey Dune
- J1.3 Ephemeral/Short Perennial
- J2.4 Fence
- J2.5 Wall
- J3.5 Sea Wall
- J3.6 Building
- J4 Bare Ground
- J5 Other Habitat

Do not scale this map

Client

Global Energy Nigg Limited

Project

Nigg East Quay

Title

Figure 8.1 - Phase 1 Habitat Survey Map

Status

FINAL

Drawing No.

671906-004

Revision

Scale

1:2,200

A3

Date

12 Feb 2019

Drawn

ED

Checked


JEP

Approved

CP



Craighall Business
Park, Eagle Street,
Glasgow, G4 9XA
Tel: 0141 341 5040
Fax: 0141 341 5045

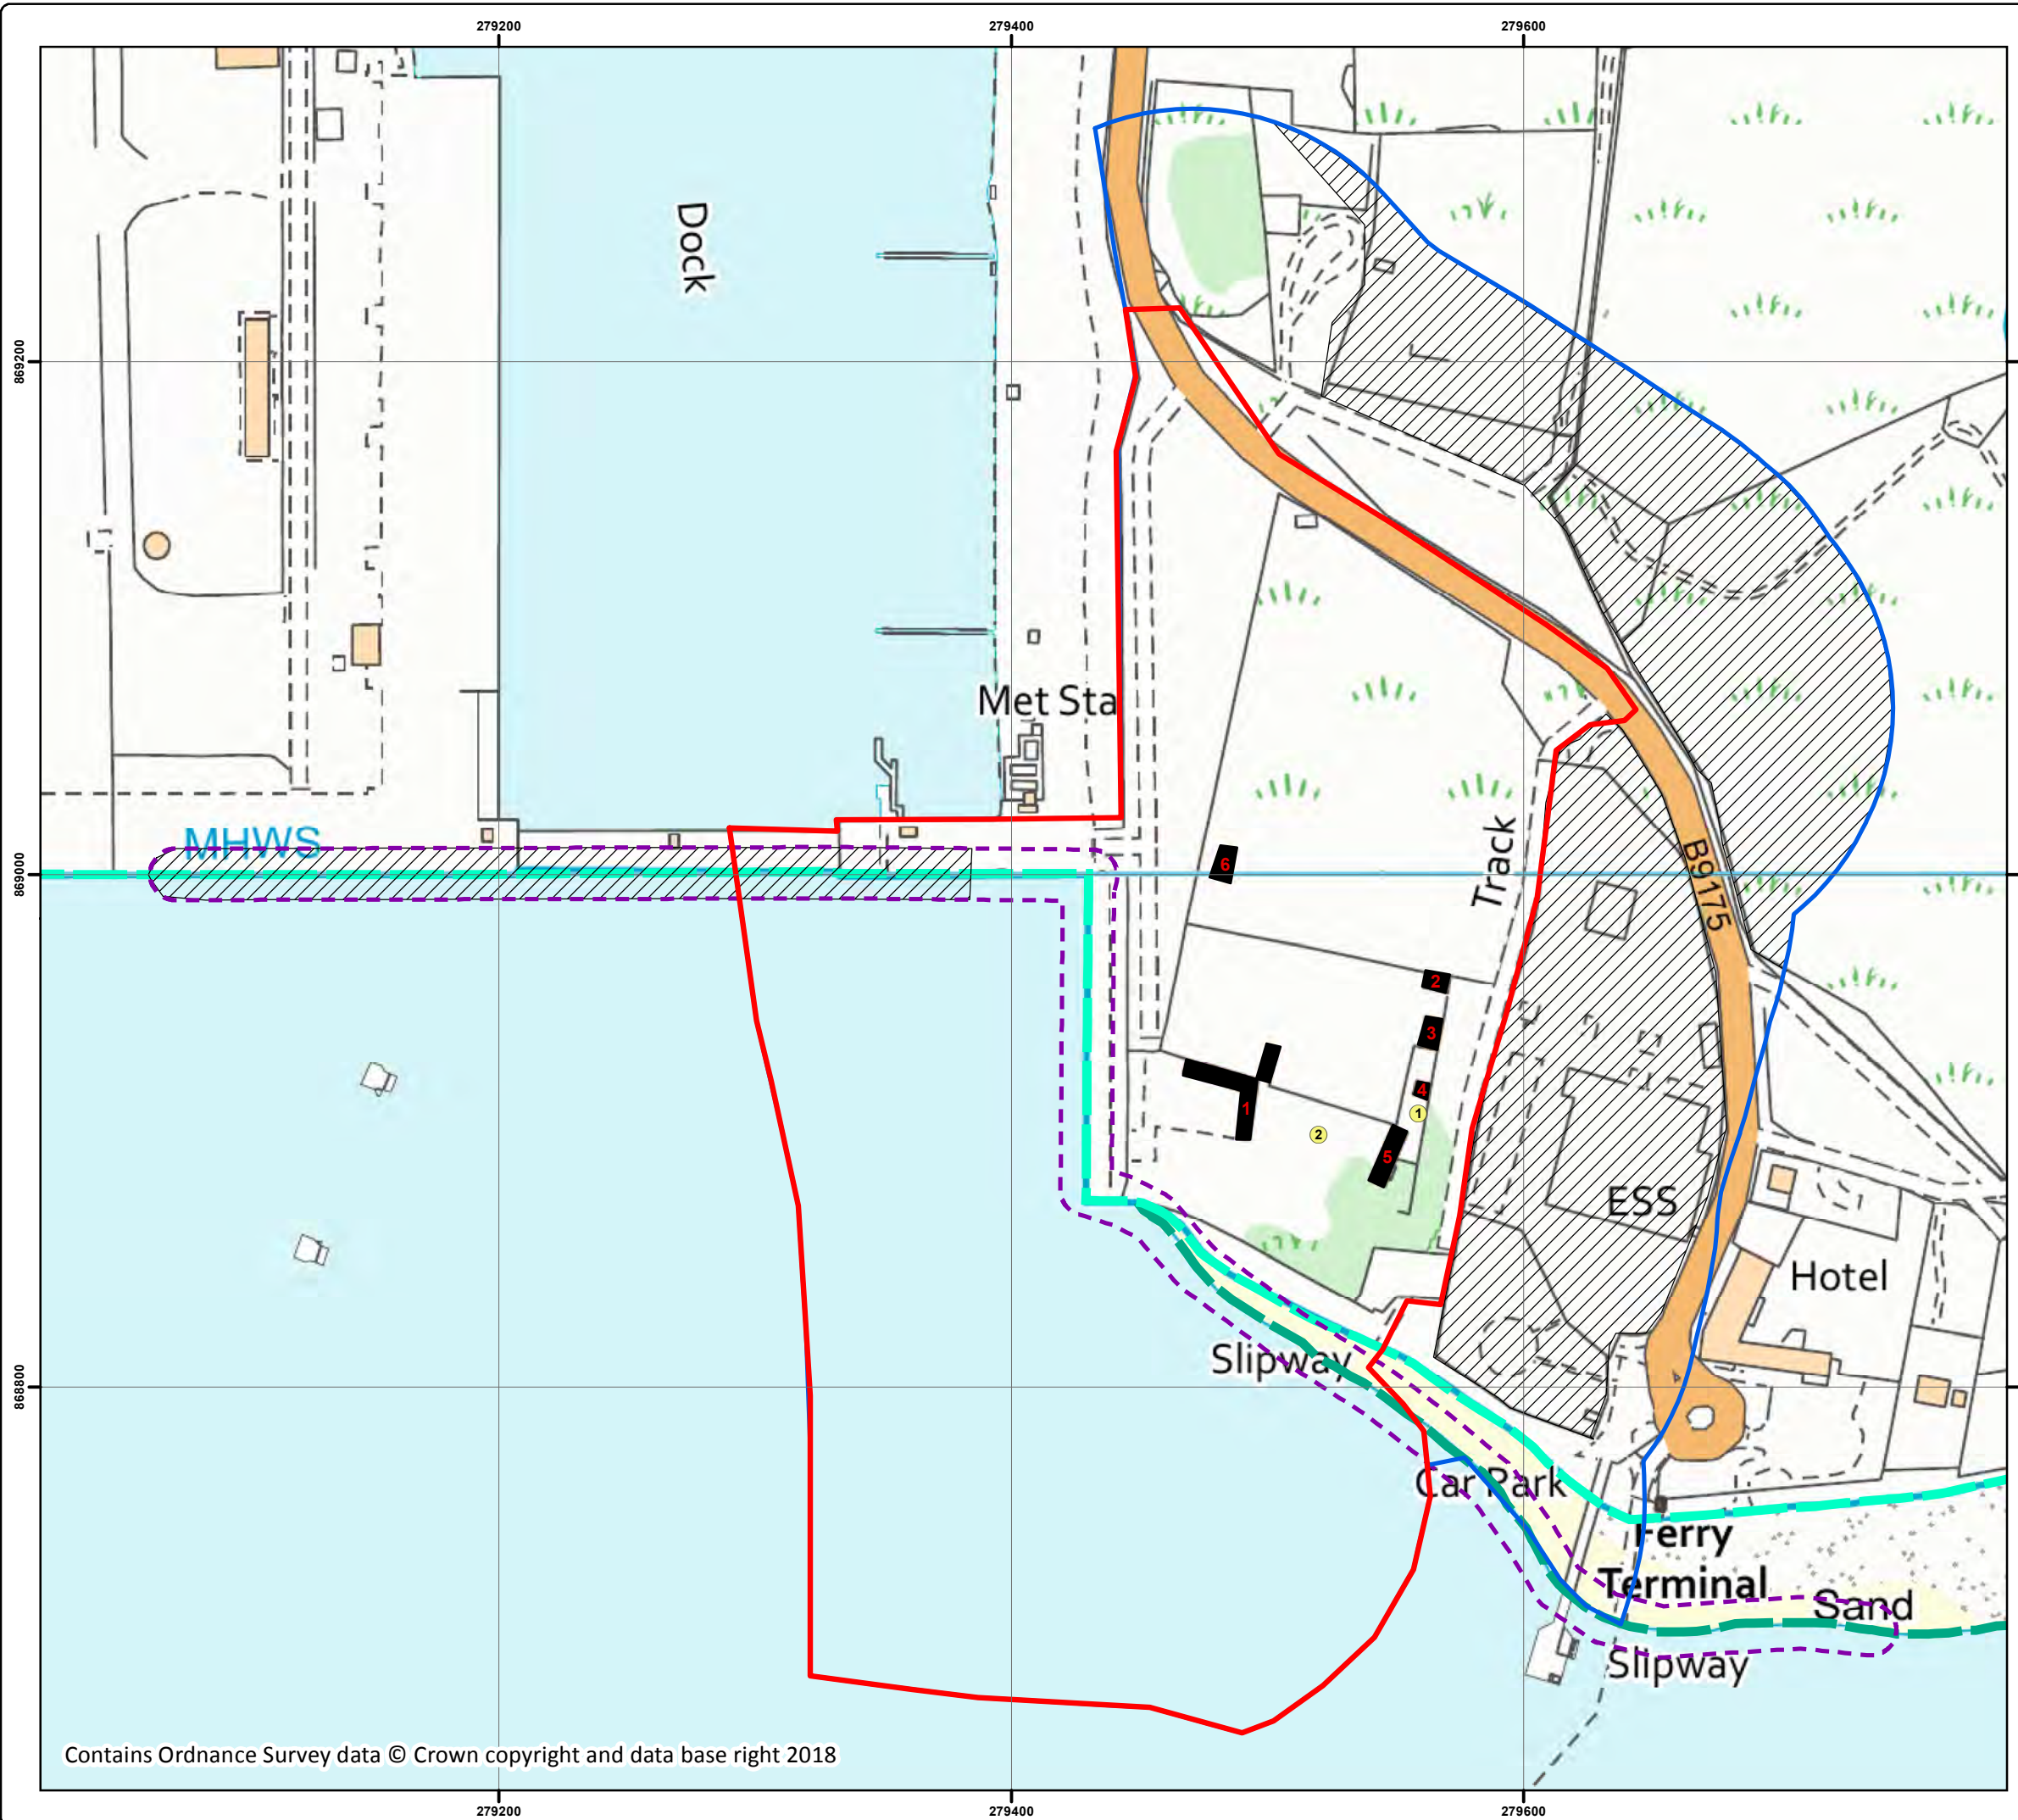

Contains Ordnance Survey data © Crown copyright and data base right 2018

Legend

- Site Boundary
- 100m Survey Buffer
- 250m Survey Buffer
- Inaccessible Areas
- Buildings
- Trees With Potential Roost Features
- MHWS
- MLWS

Do not scale this map

Client
Global Energy Nigg Limited

Project
Nigg East Quay

Title
Figure 8.2 - Protected Species Survey Area

Status
FINAL


Drawing No. 671906-005	Revision
---------------------------	----------

Scale 1:2,500	A3	Date 12 Feb 2019
------------------	----	---------------------

Drawn JEP	Checked JEM	Approved CP
--------------	----------------	----------------



Craighall Business
Park, Eagle Street,
Glasgow, G4 9XA
Tel: 0141 341 5040
Fax: 0141 341 5045

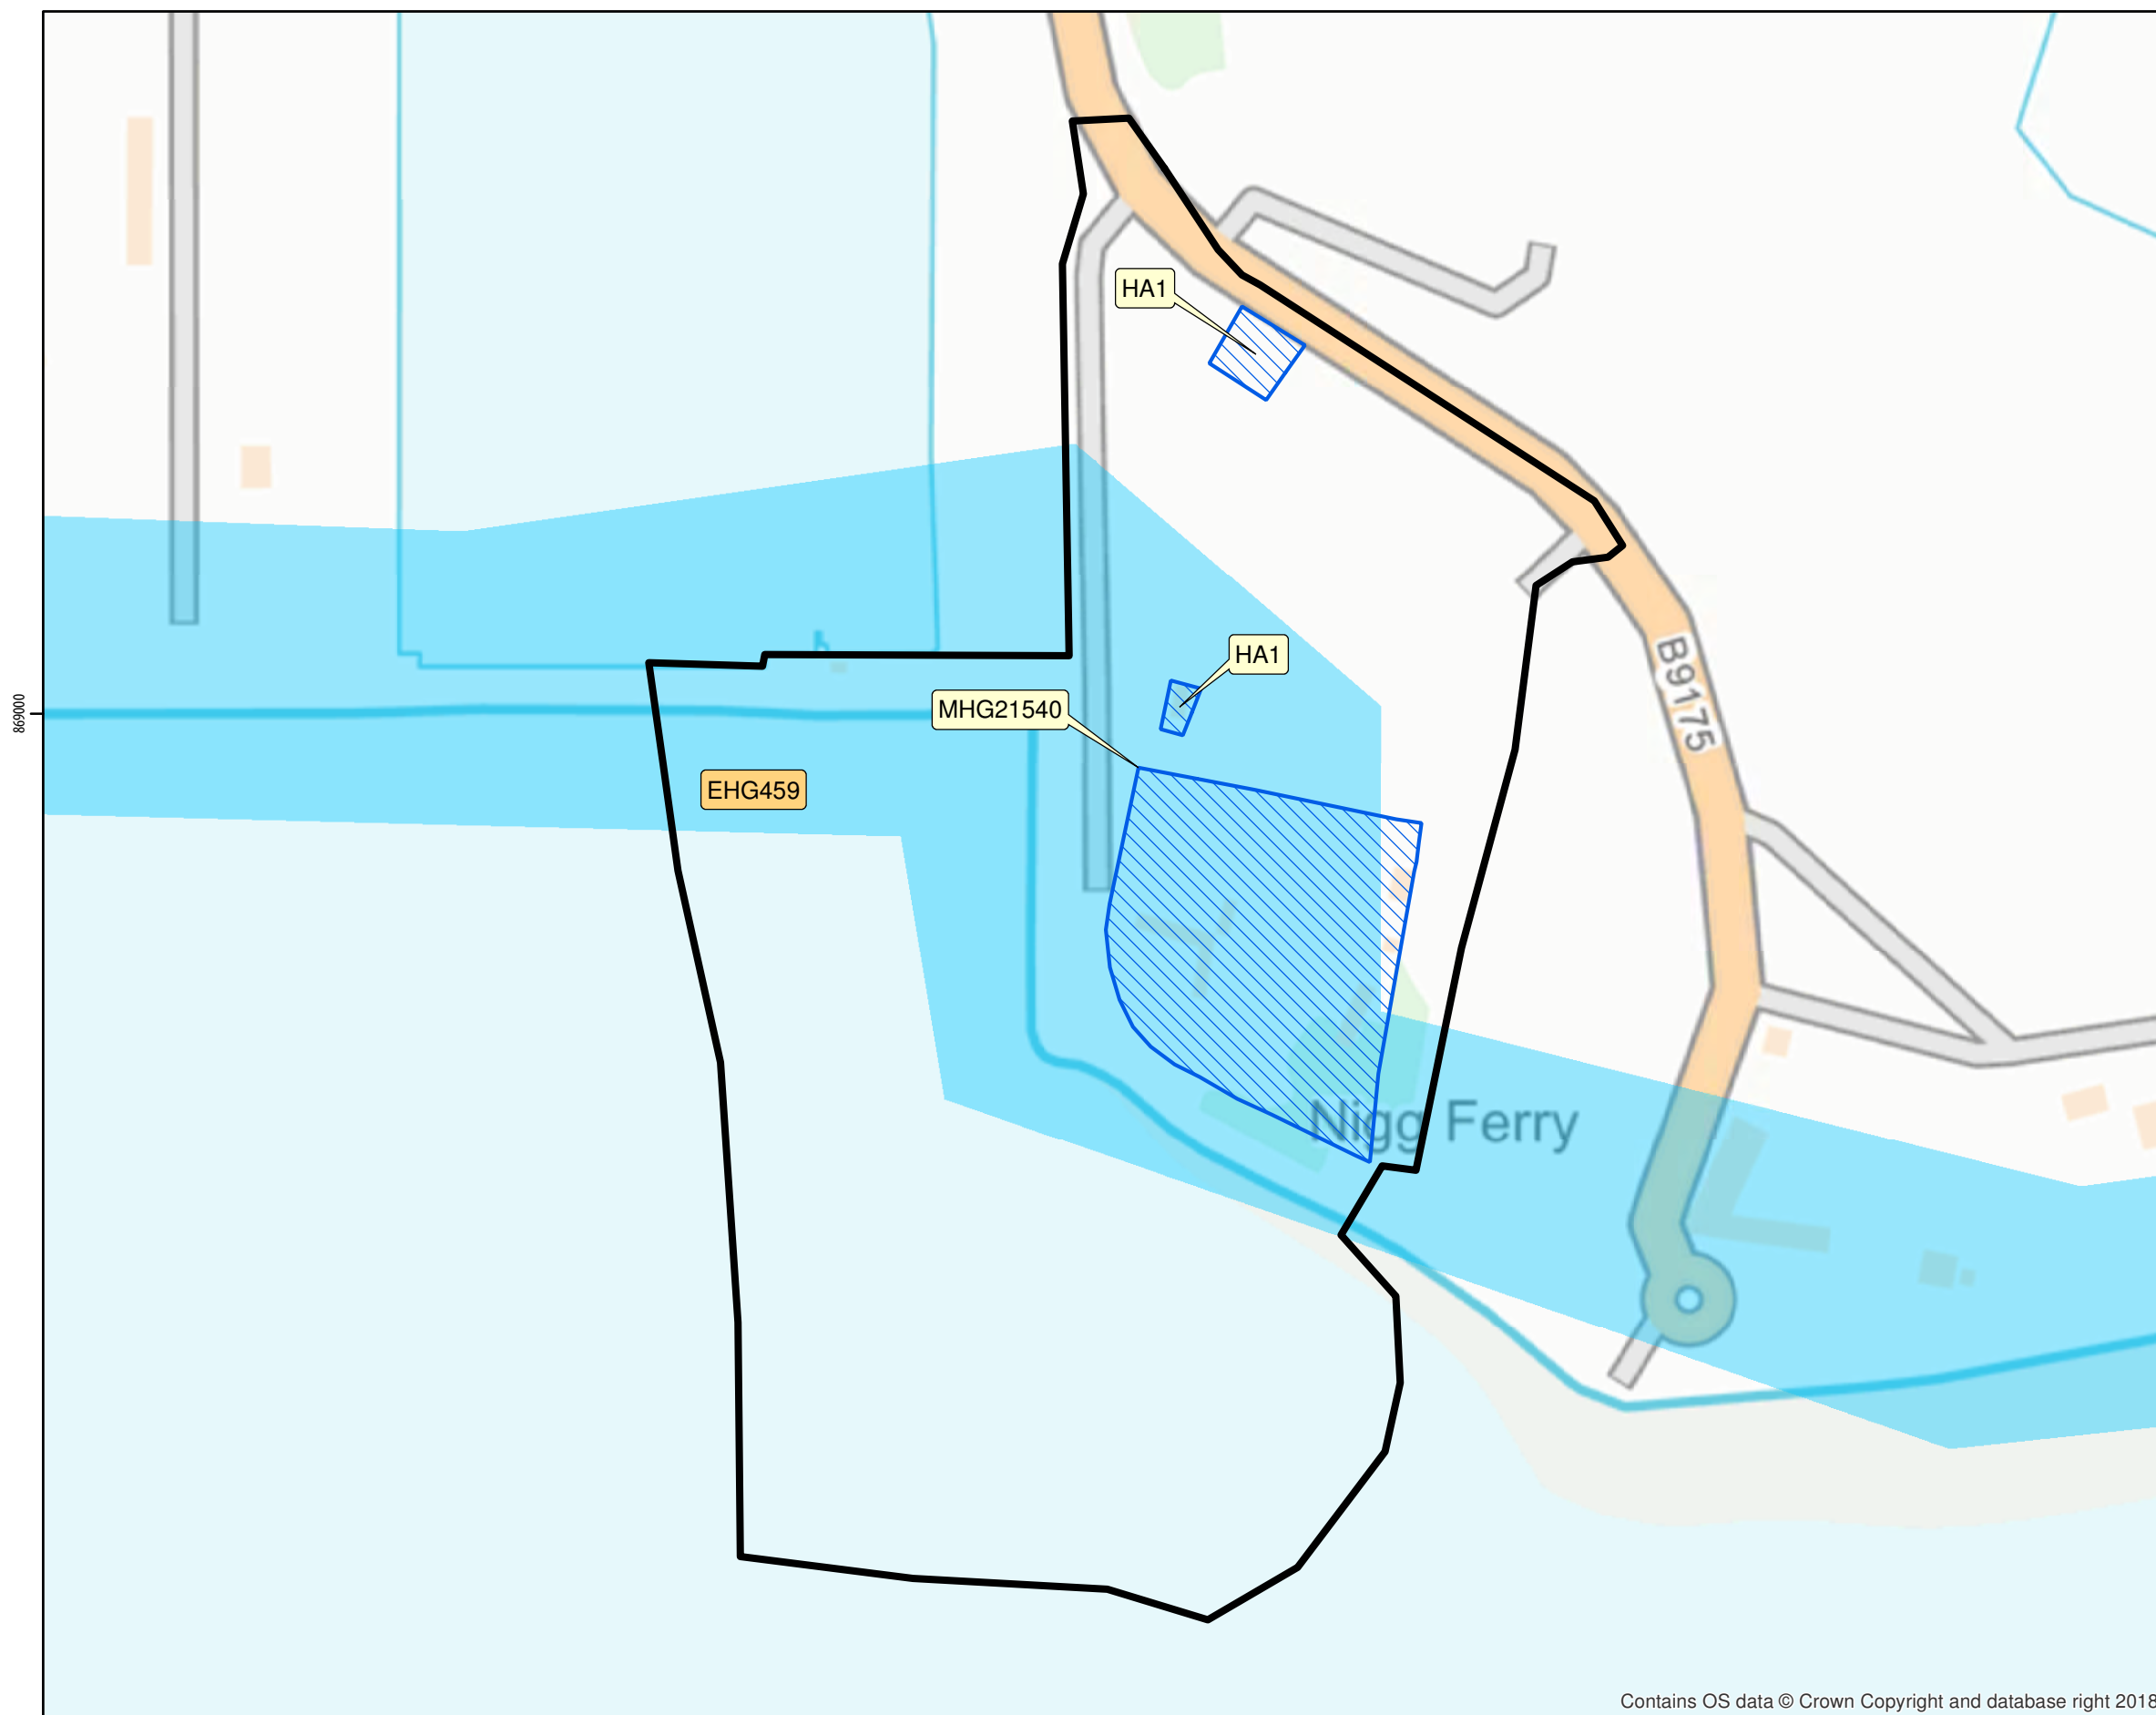

Contains OS data © Crown Copyright and database right 2018

KEY


- Heritage Asset
- HER Event Record
- Inner Study Area

Non-designated heritage asset information derived from NRHE data via Pastmap website dated 2019 and from Highland Council HER data received 4/3/19.
© Crown Copyright

1:2,500 @ A3
0 15 30 60 m



Figure 8.3
Cultural Heritage Inner Study Area

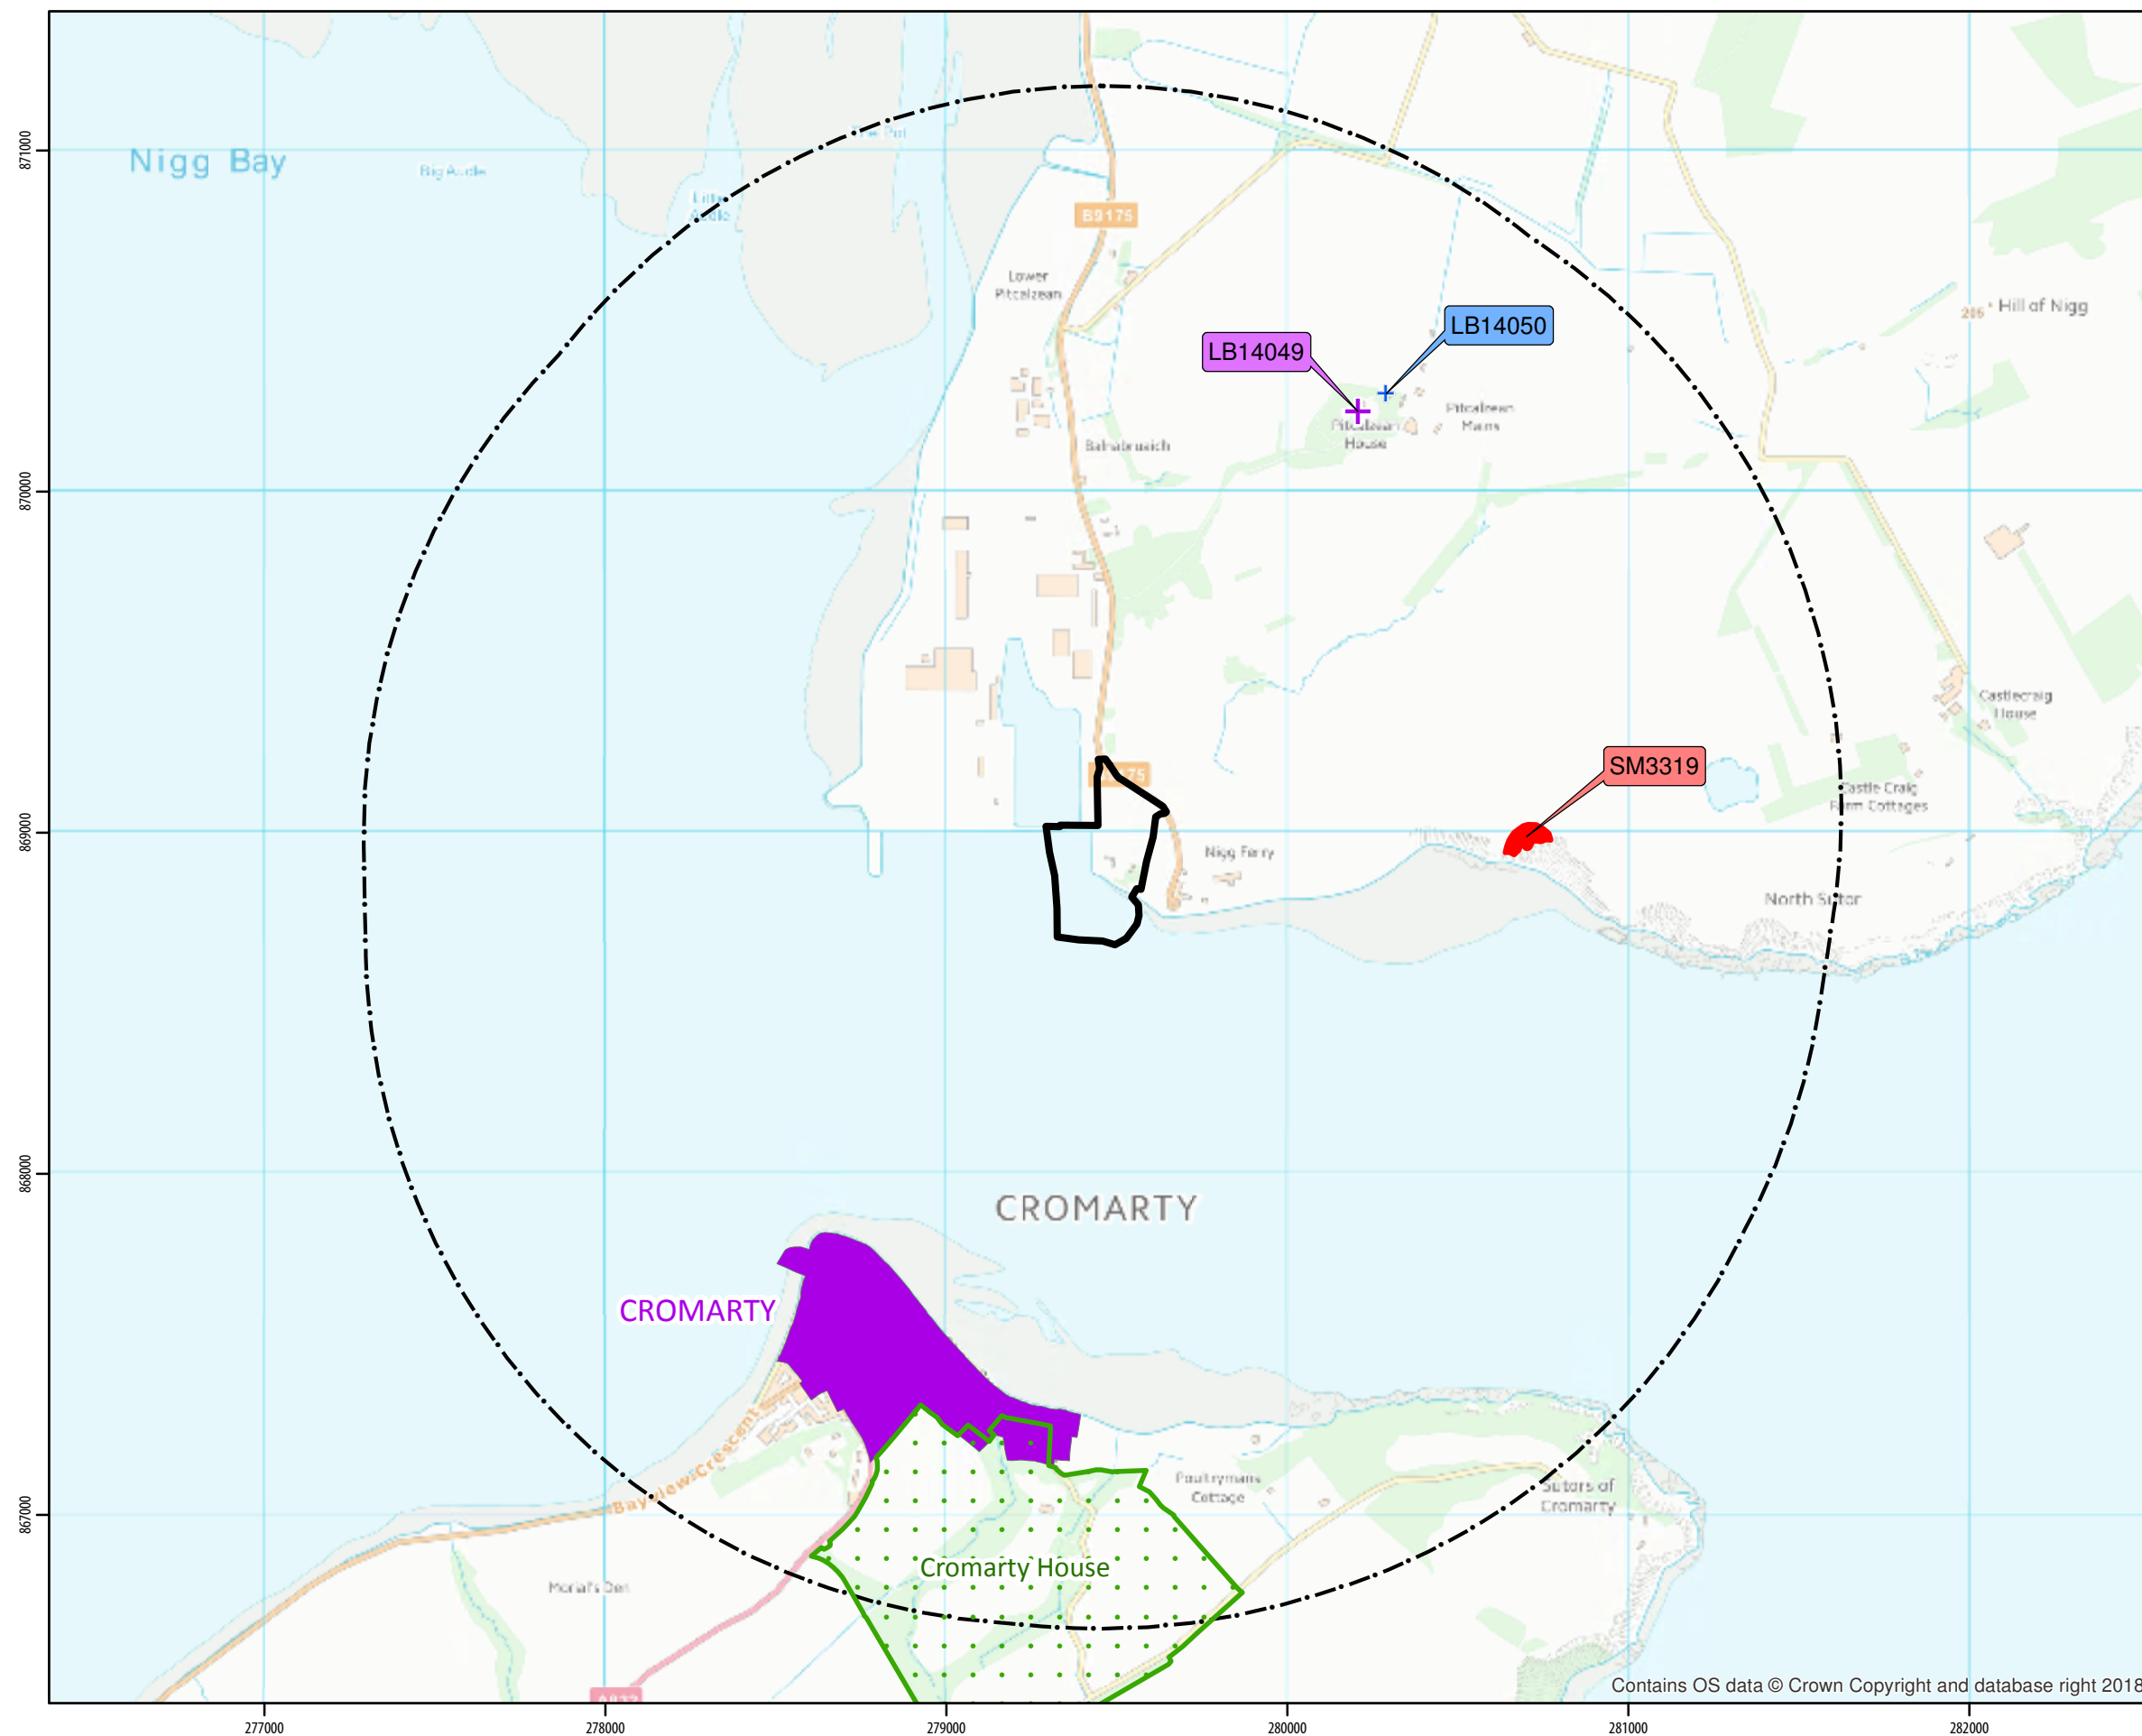

KEY

- Scheduled Monument
- + Category B Listed Building
- + Category C Listed Building
- Inventory Garden and Designed Landscape
- Conservation Area
- Inner Study Area

Designations area information
derived from HES data downloaded 4/3/19.
© Crown Copyright

1:20,000 @ A3
0 125 250 500 m



Figure 8.4
Cultural Heritage Outer Study Area



Contains OS data © Crown copyright and database right 2019. License number: 100048957.

Legend

Site Location

15km Buffer

5km Buffer

Do not scale this map

Client

Global Energy Nigg Limited

Project

Nigg East Quay

Title

Figure 8.5 - Study Area

Status

FINAL

Drawing No.

671906-010

Revision

Scale

1:115,000

A3

Date

02 April 2019

Drawn

SMC


Checked

CP

Approved

CP

Craighall Business
Park, Eagle Street,
Glasgow, G4 9XA
Tel: 0141 341 5040
Fax: 0141 341 5045

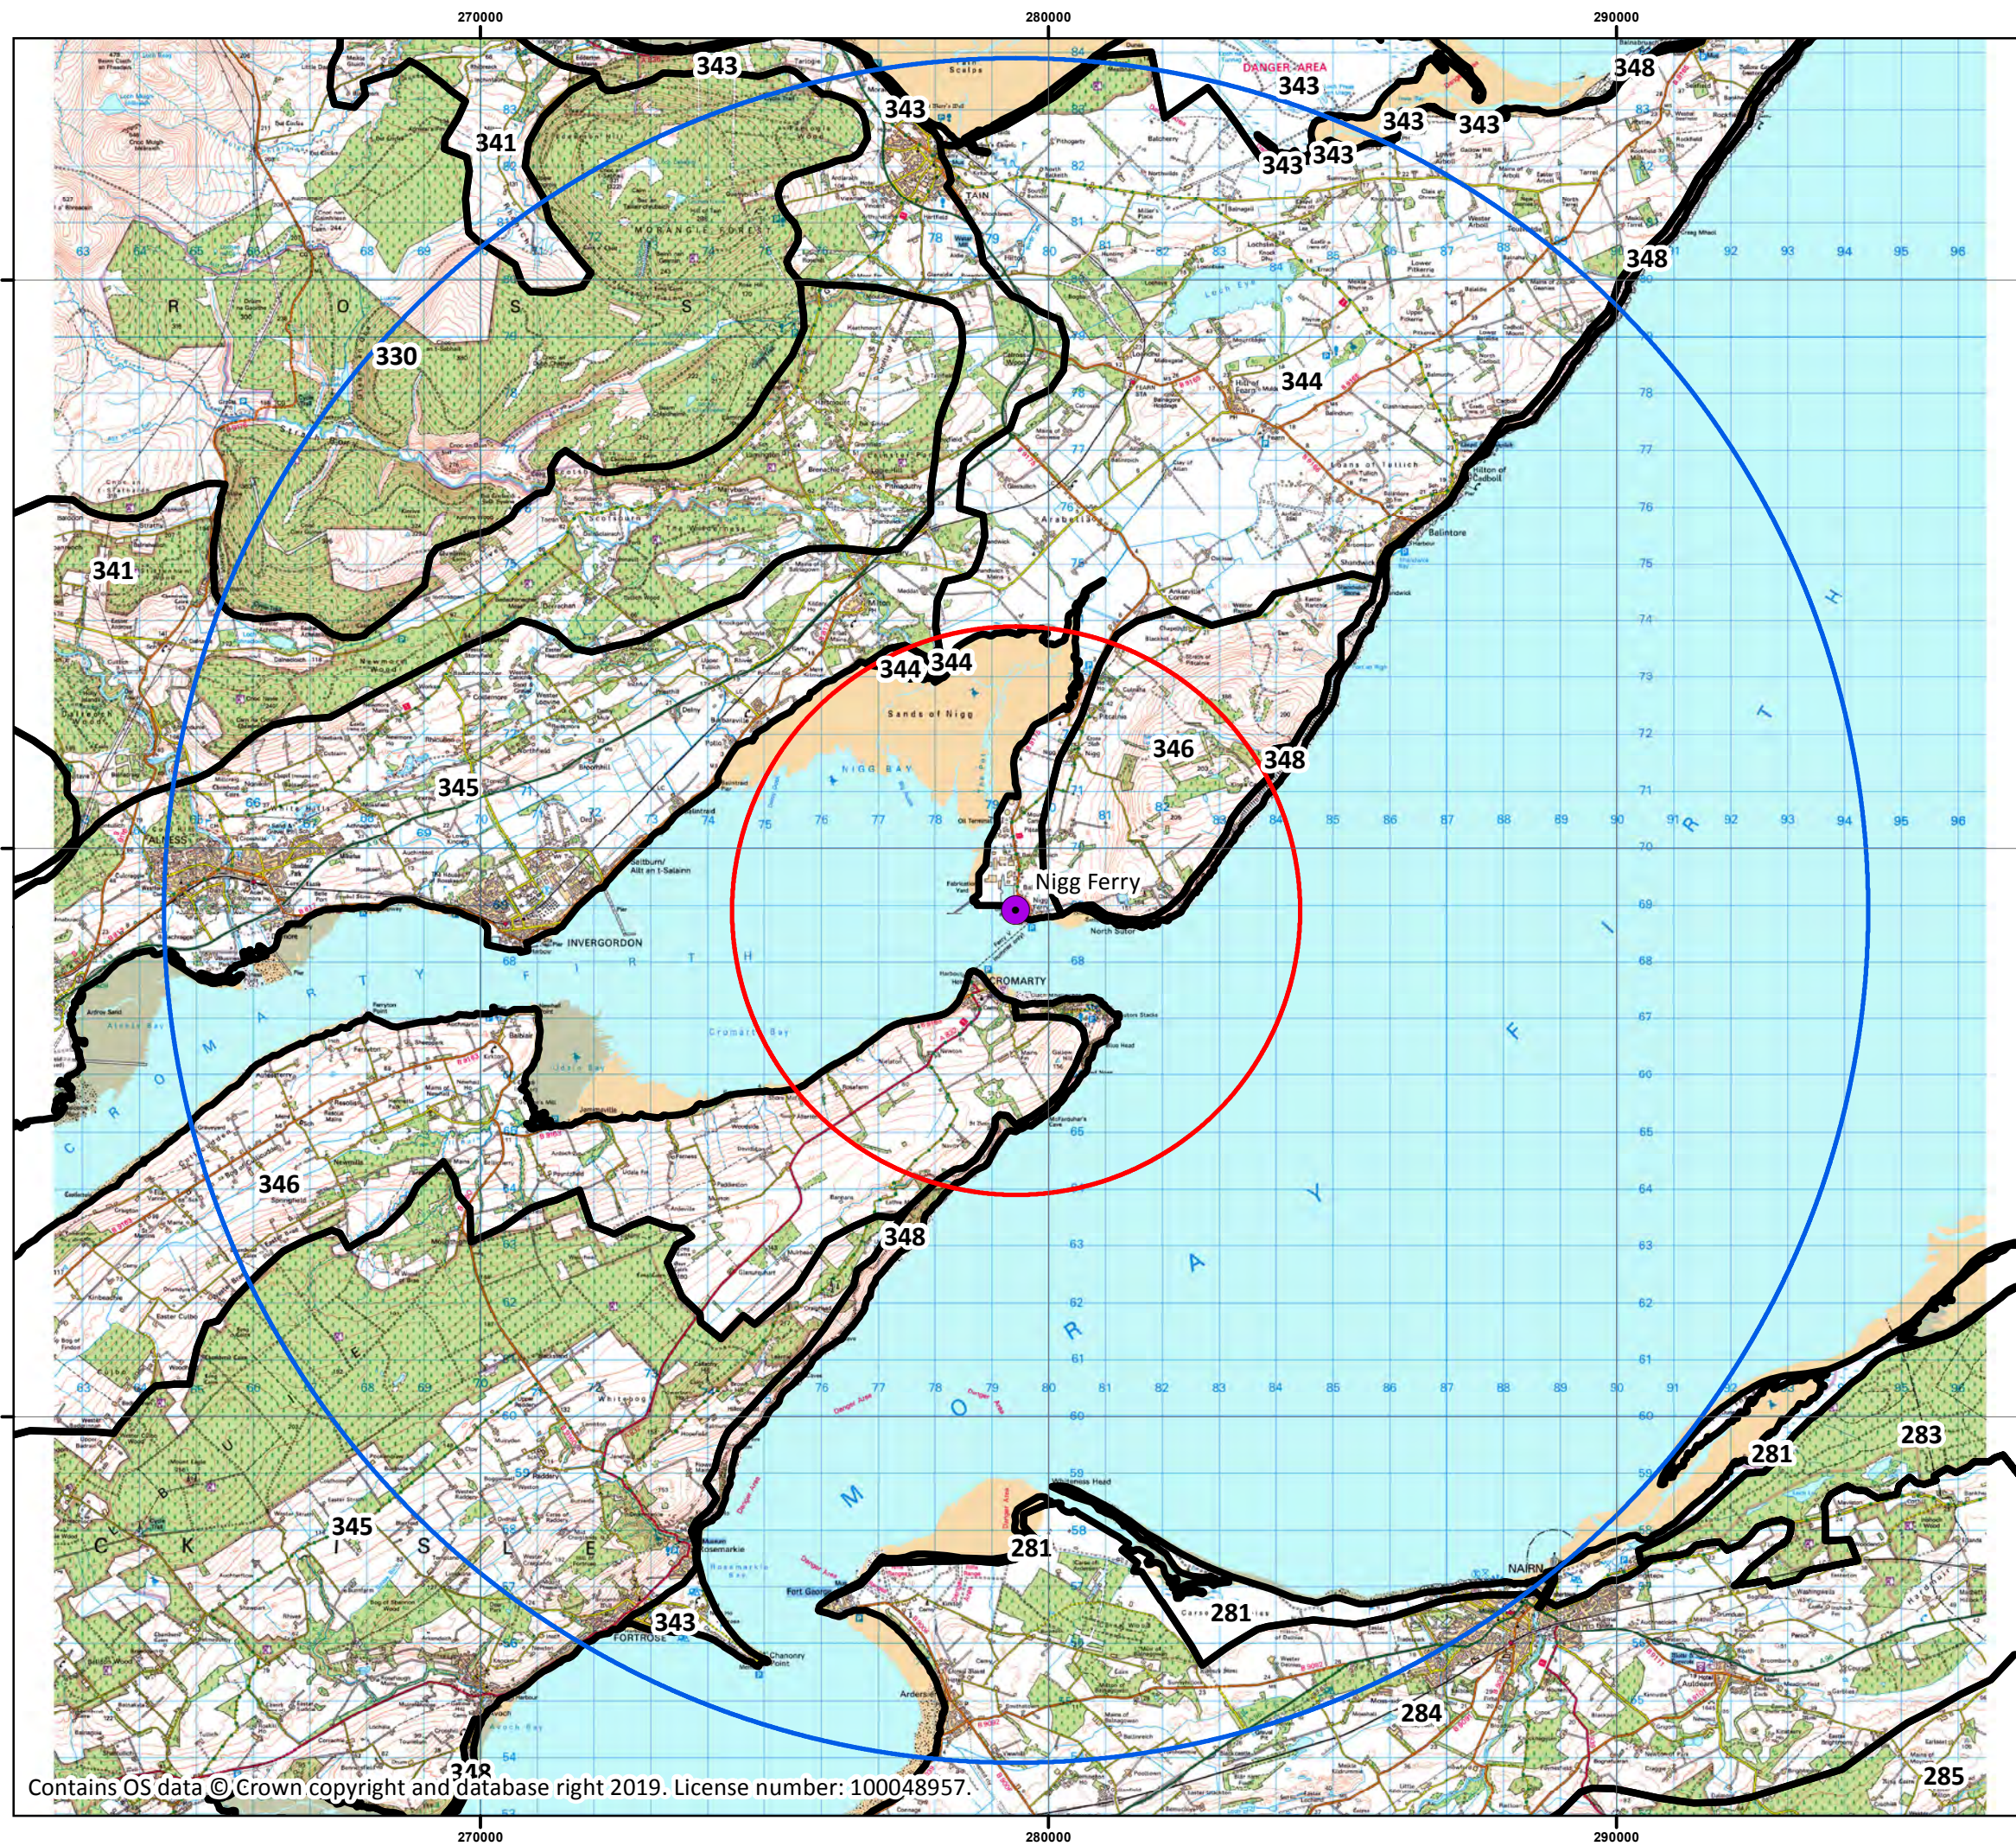

Contains OS data © Crown copyright and database right 2019. License number: 100048957.

Legend

- Site Location
- 15km Buffer
- 5km Buffer

Landscape Character Types

Landscape Character Types

LCT No.

- 281 Beaches, Dunes and Links
- 348 Cliffs and Rocky Coasts
- 345 Farmed and Forested Slopes
- 343 Coastal Shelf
- 284 Coastal Farmlands
- 283 Coastal Forest
- 341 Forest Edge Farming
- 344 Lowland Farmed Plain
- 346 Open Farmed Slopes
- 330 Rounded Hills and Moorland Slopes
- 285 Rolling Farmland and Forests

Do not scale this map

Client

Global Energy Nigg Limited

Project

Nigg East Quay

Title

Figure 8.6 - Landscape Character

Status


FINAL

Drawing No.	Revision
671906-011	

Scale	A3	Date
1:115,000		02 April 2019

Drawn	Checked	Approved
SMC	CP	CP

Craighall Business Park, Eagle Street, Glasgow, G4 9XA
Tel: 0141 341 5040
Fax: 0141 341 5045

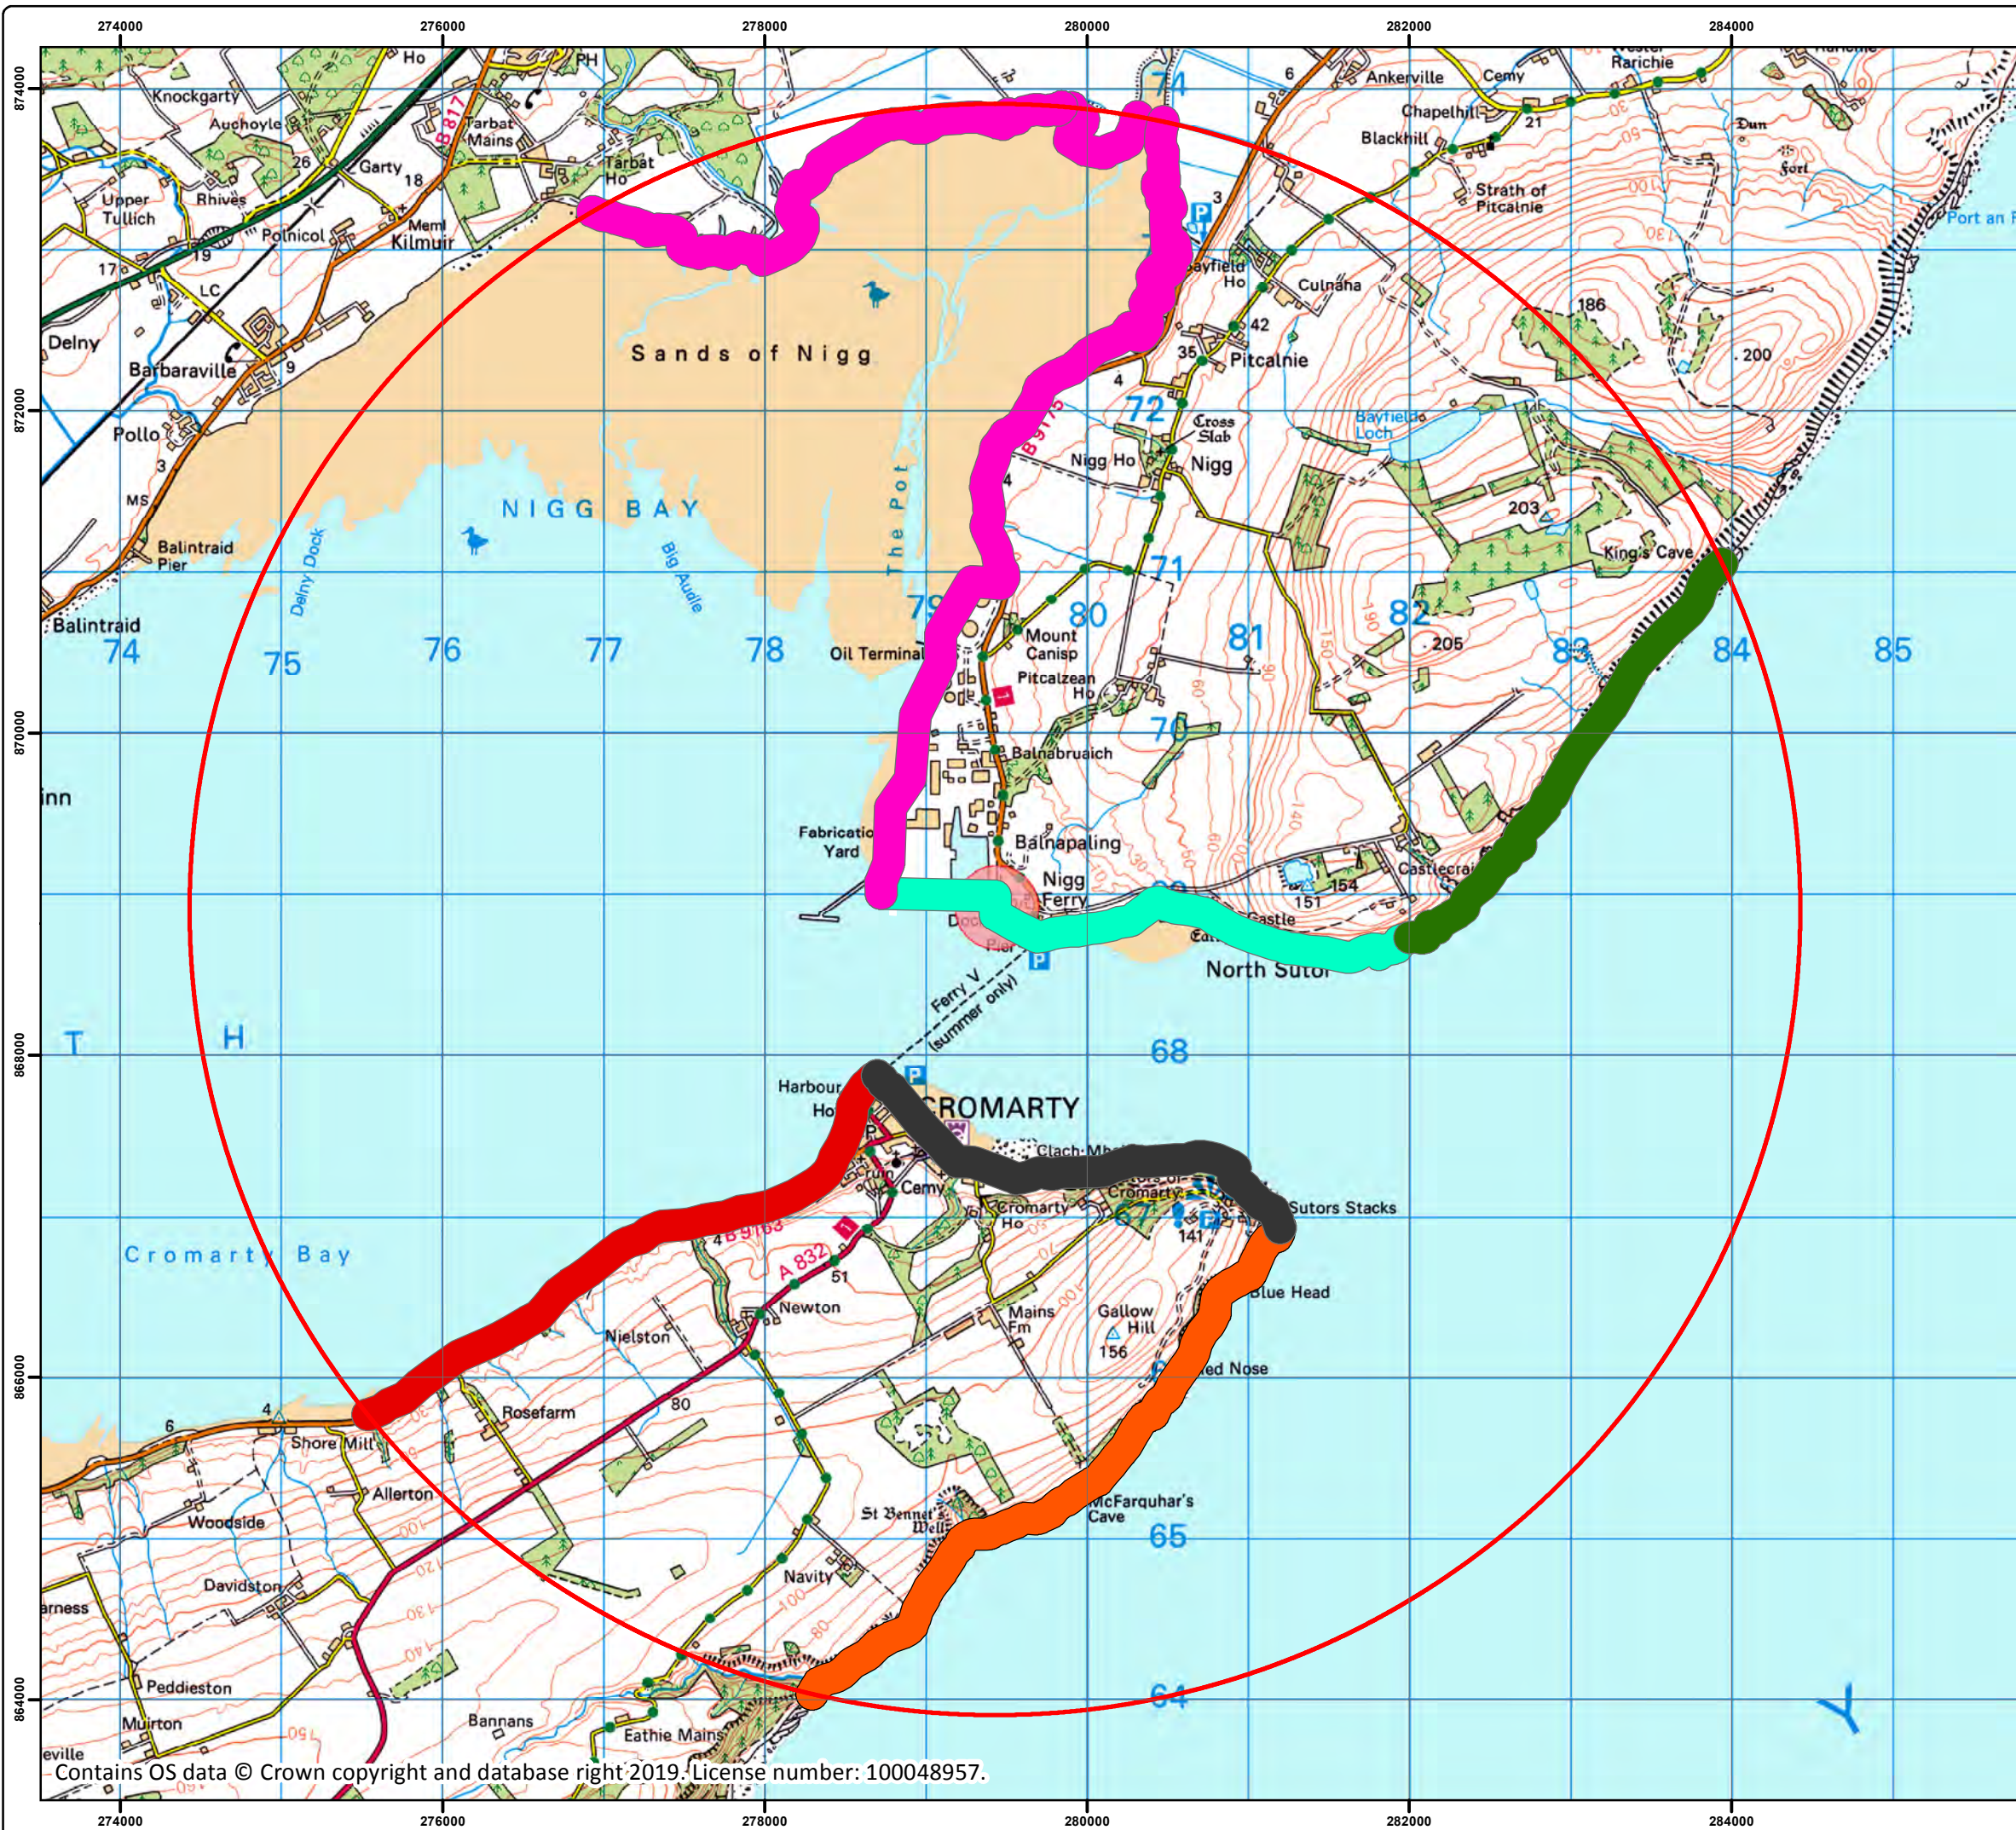

- Legend
- 5km Buffer
 - Cromarty Bay
 - Cromarty Coast
 - Nigg Bay
 - Northern Outer Firth
 - North Sutor Coast
 - Southern Outer Firth

Do not scale this map

Client
Global Energy Nigg Limited

Project
Nigg East Quay

Title
Figure 8.7 - Coastal Character

Status
FINAL

Drawing No. 671906-0012

Revision

Scale 1:40,000

A3

Date 03 April 2019


Drawn SMC

Checked CP

Approved CP



Craighall Business Park, Eagle Street, Glasgow, G4 9XA
Tel: 0141 341 5040
Fax: 0141 341 5045

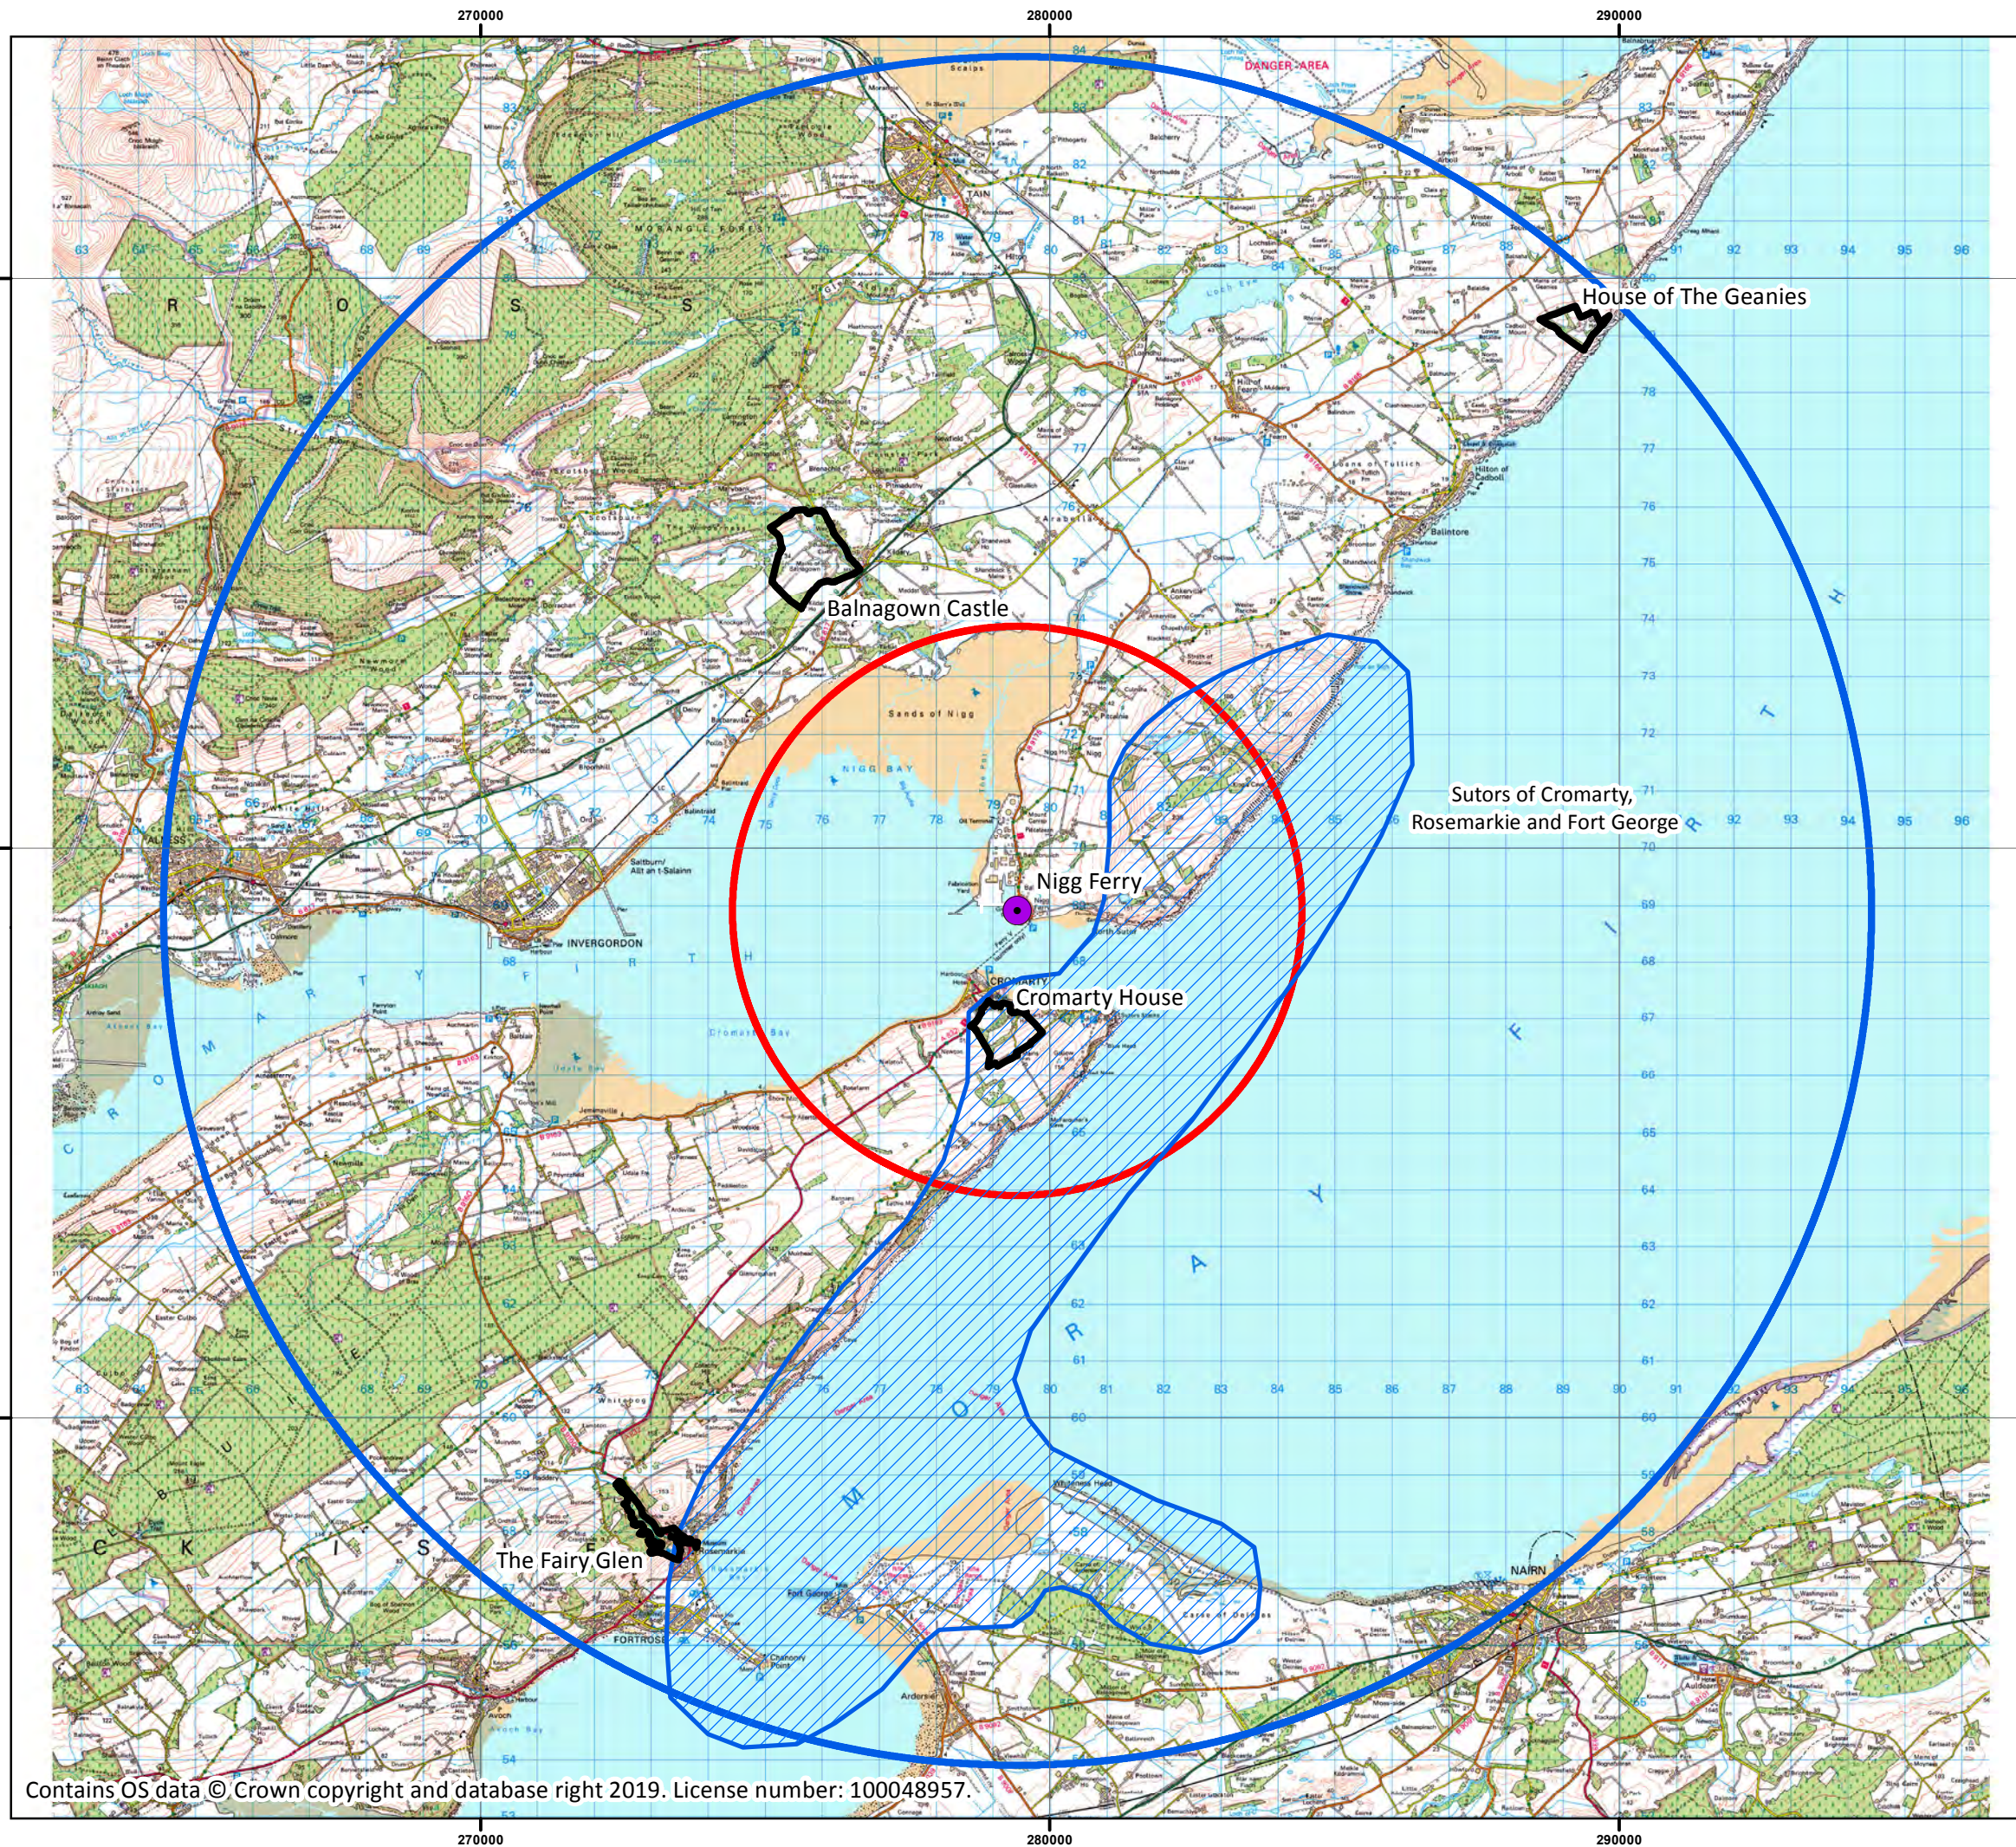

Contains OS data © Crown copyright and database right 2019. License number: 100048957.

Legend

- Site Location
- Gardens & Designed Landscapes
- Special Landscape Areas
- 15km Buffer
- 5km Buffer

Do not scale this map

Client

Global Energy Nigg Limited

Project

Nigg East Quay

Title

Figure 8.8 - LV Designations

Status

FINAL

Drawing No. 671906-013

Revision

Scale 1:115,000

A3

Date 02 April 2019


Drawn SMC

Checked CP

Approved CP

ENVIRO Centre

Craighall Business Park, Eagle Street, Glasgow, G4 9XA
Tel: 0141 341 5040
Fax: 0141 341 5045

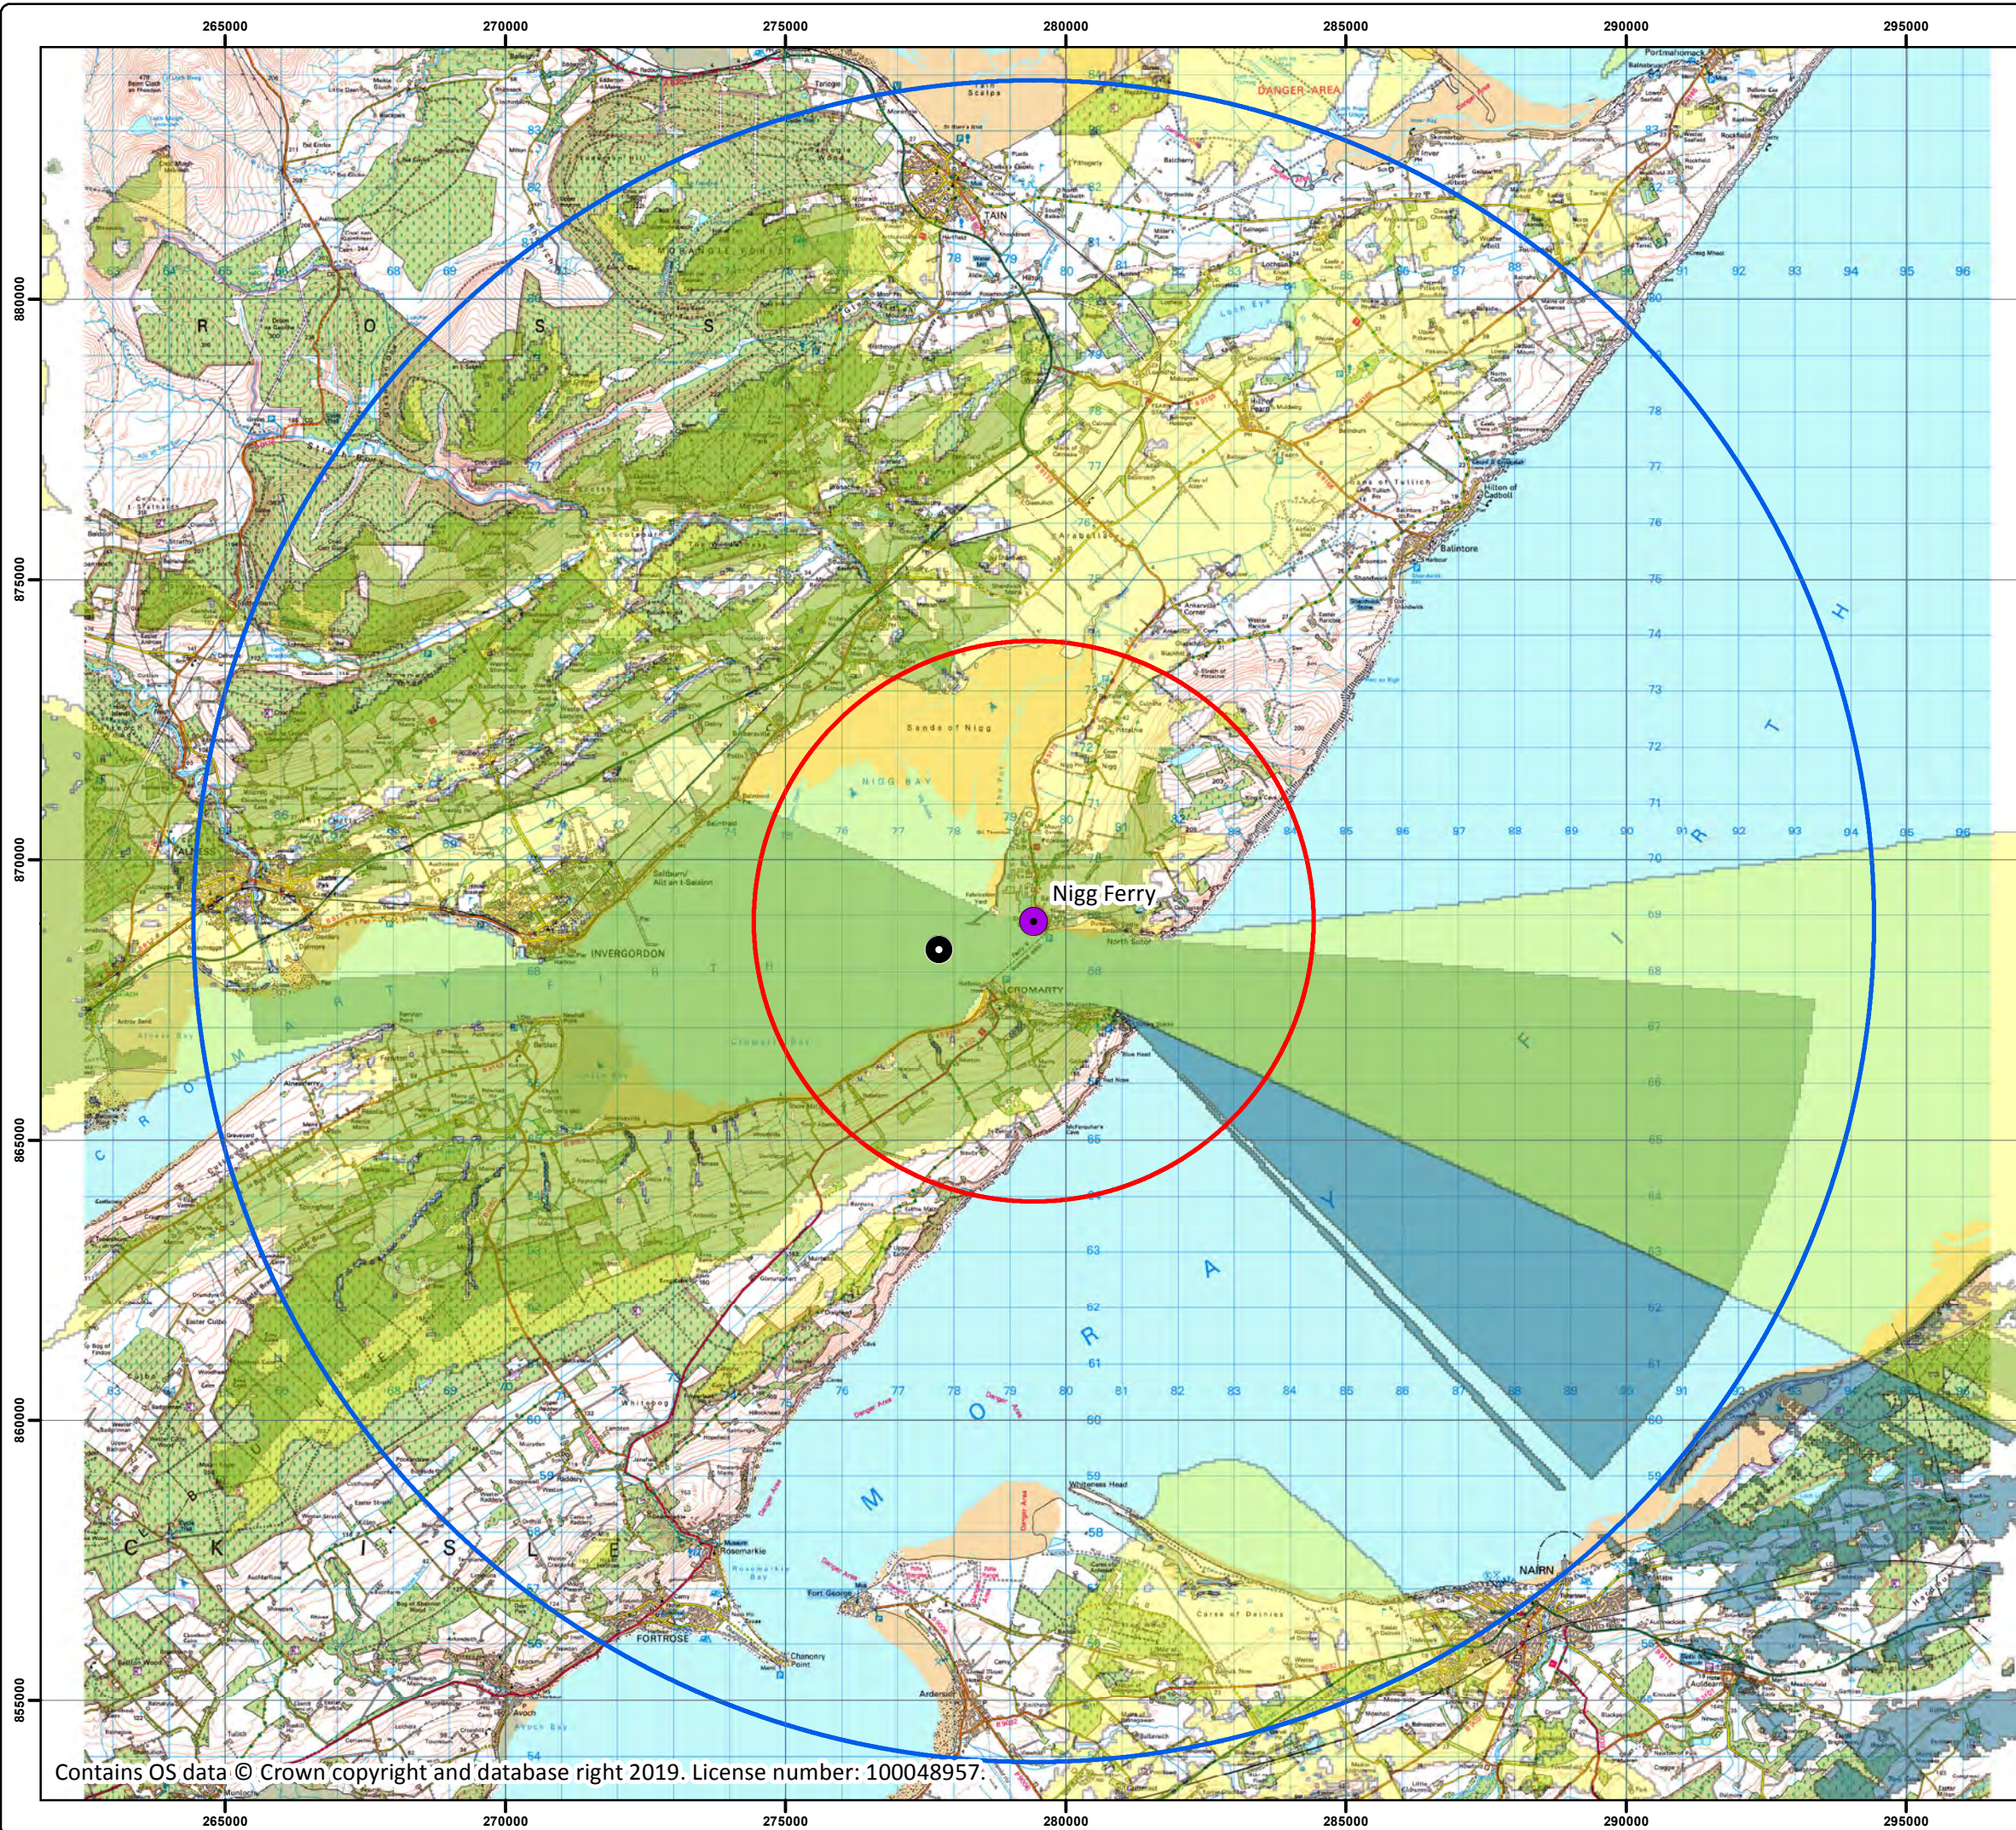

Contains OS data © Crown copyright and database right 2019. License number: 100048957.

Legend

●

Site Location

●

Jack-up Rig Potential Location

○

15km Buffer

○

5km Buffer

■

East Quay theoretical visibility

■

East Quay & Jack-up Rig theoretical visibilty

■

Jack-up Rig theoretical visibility

Do not scale this map

Client

Global Energy Nigg Limited

Project

Nigg East Quay

Title

Figure 8.9 - Zone of Theoretical Visibility

Status

FINAL

Drawing No.

671906-014

Revision

Scale

1:115,000

A3

Date

03 April 2019

Drawn

SMC

Checked

CP

Approved


CP

ENVIRO

Craighall Business Park, Eagle Street, Glasgow, G4 9XA

Tel: 0141 341 5040

Fax: 0141 341 5045

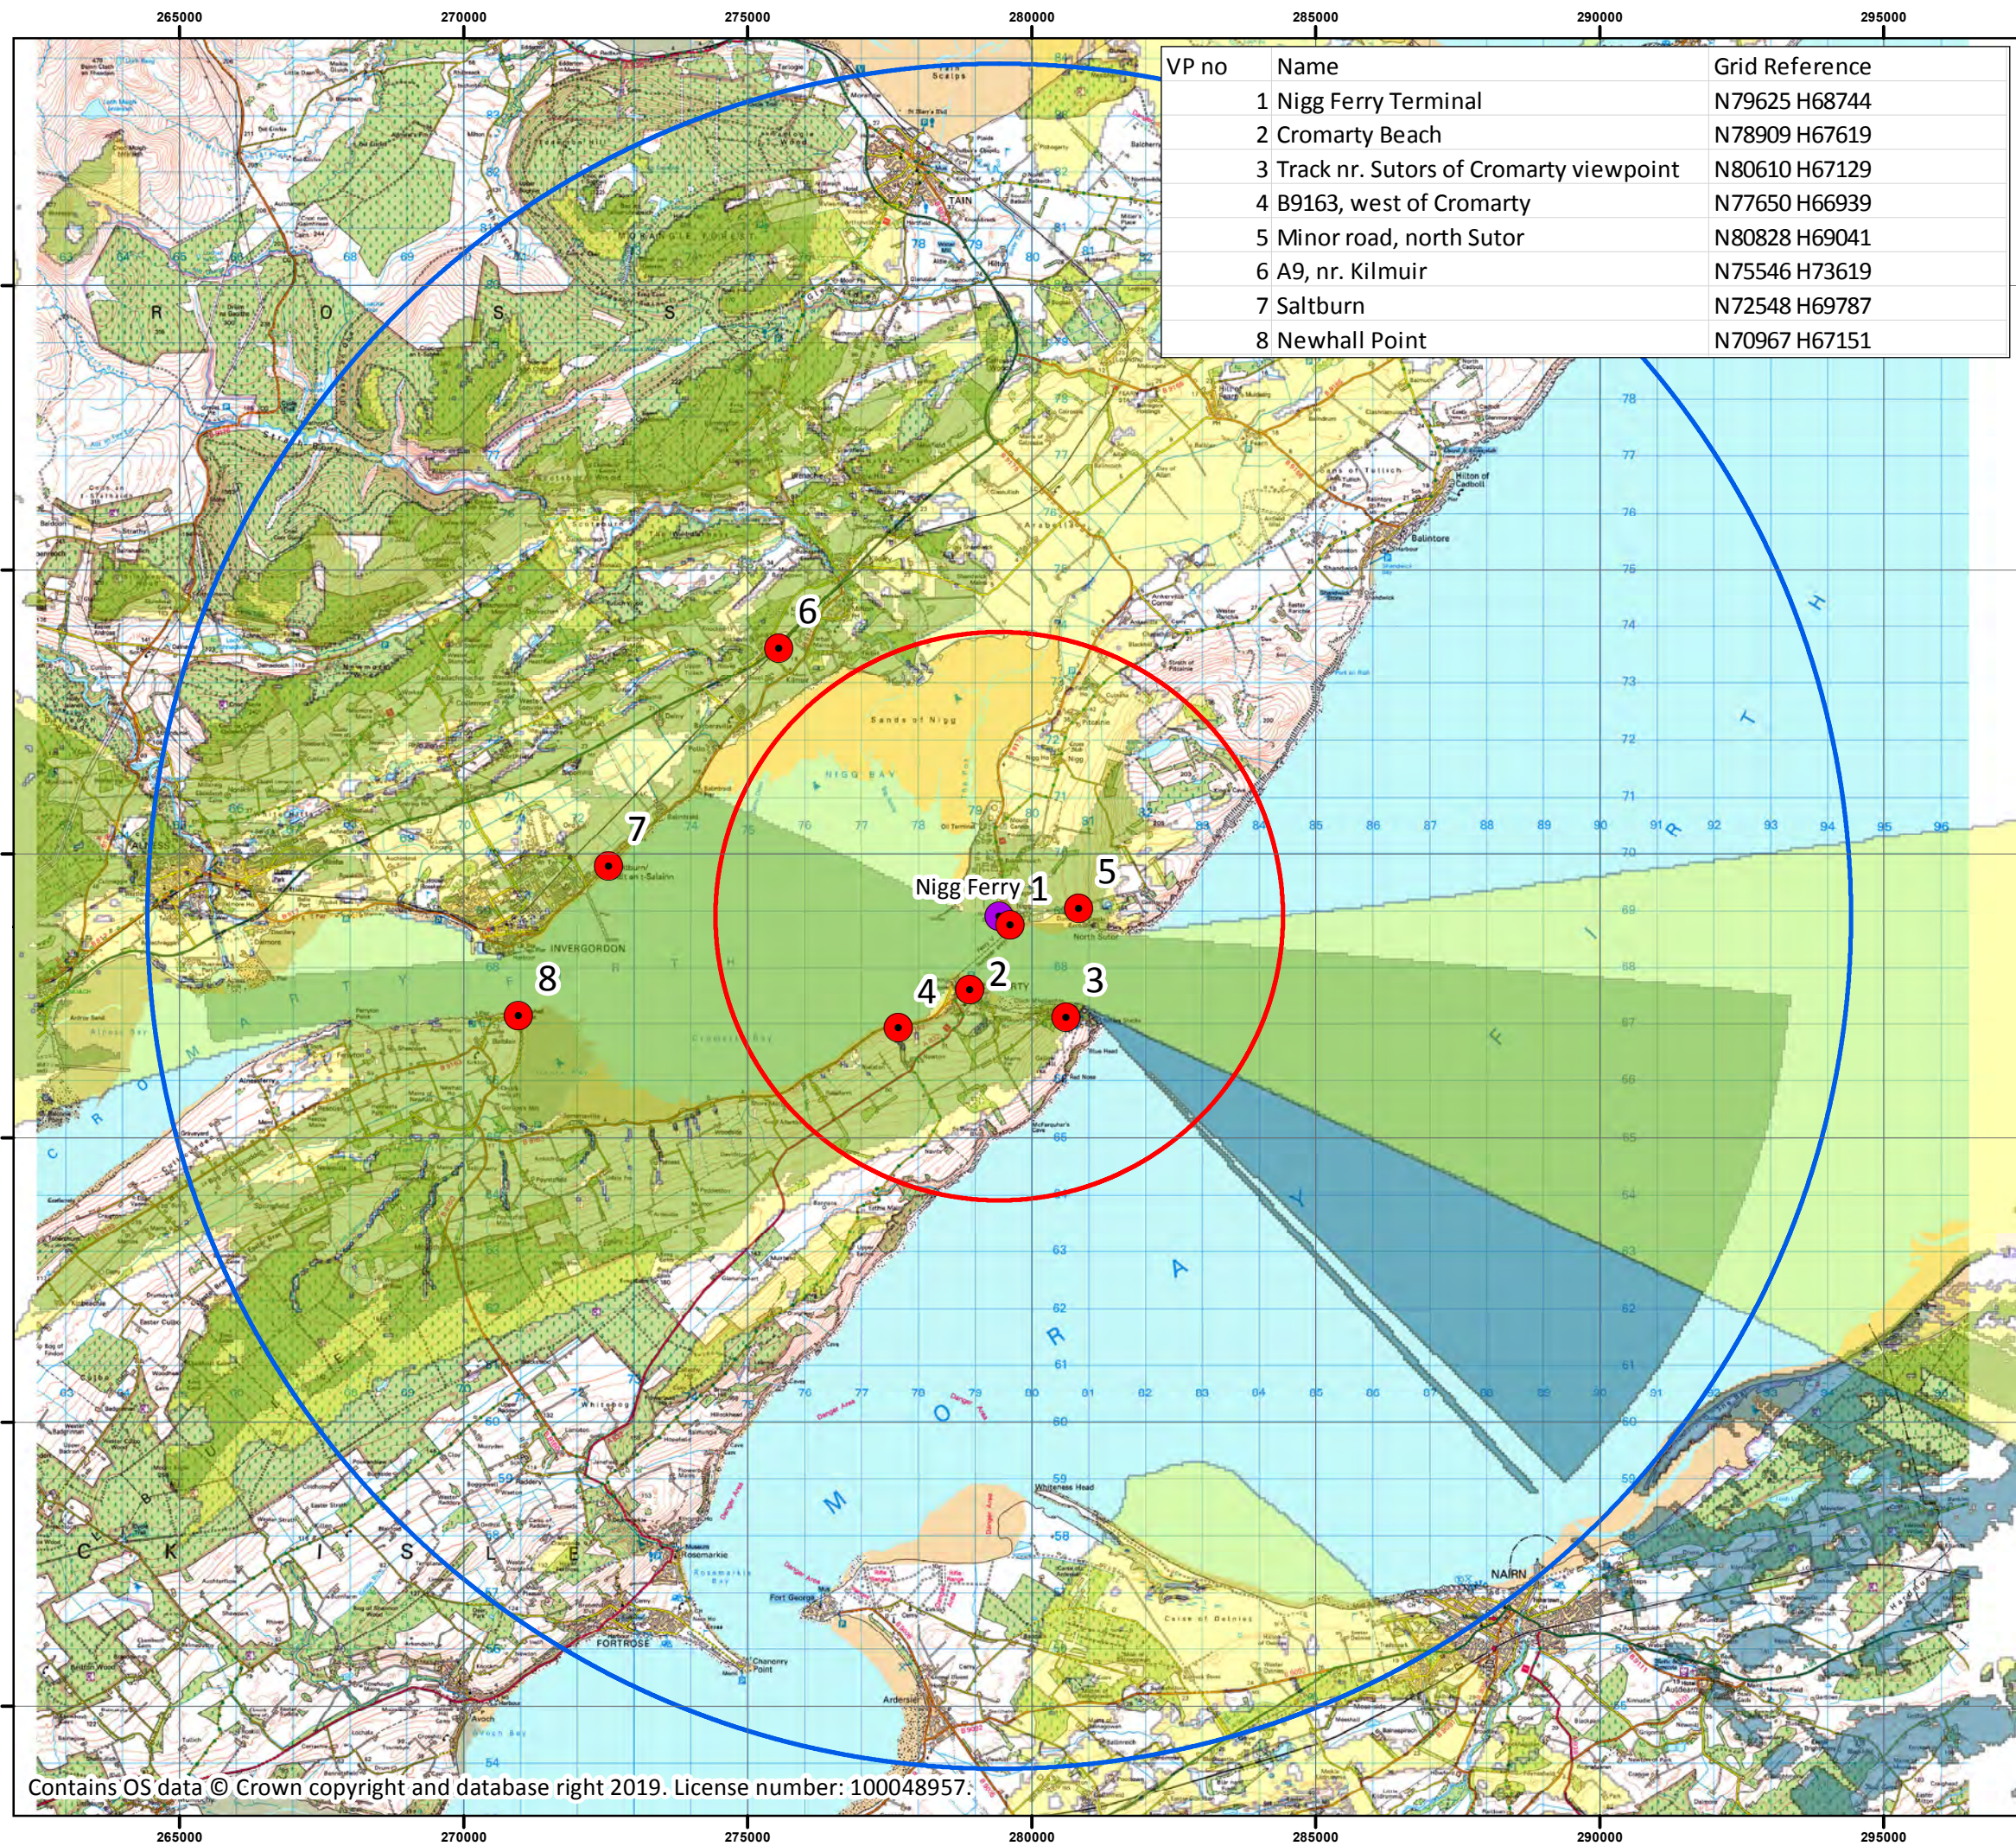

VP no	Name	Grid Reference
1	Nigg Ferry Terminal	N79625 H68744
2	Cromarty Beach	N78909 H67619
3	Track nr. Sutors of Cromarty viewpoint	N80610 H67129
4	B9163, west of Cromarty	N77650 H66939
5	Minor road, north Sutor	N80828 H69041
6	A9, nr. Kilmuir	N75546 H73619
7	Saltburn	N72548 H69787
8	Newhall Point	N70967 H67151

Legend

15km Buffer

5km Buffer

Site Location

Viewpoints

East Quay theoretical visibility

East Quay & Jack-up Rig theoretical visibility

Jack-up Rig theoretical visibility

Do not scale this map

Client

Global Energy Nigg Limited

Project

Nigg East Quay

Title

Figure 8.10 - Proposed Viewpoints with ZTV

Status

FINAL

Drawing No.

671906-015

Revision

Scale

1:115,000

A3

Date

03 April 2019

Drawn

SMC

Checked


CP

Approved

CP

Craighall Business Park, Eagle Street, Glasgow, G4 9XA
Tel: 0141 341 5040
Fax: 0141 341 5045

Contains OS data © Crown copyright and database right 2019. License number: 100048957.

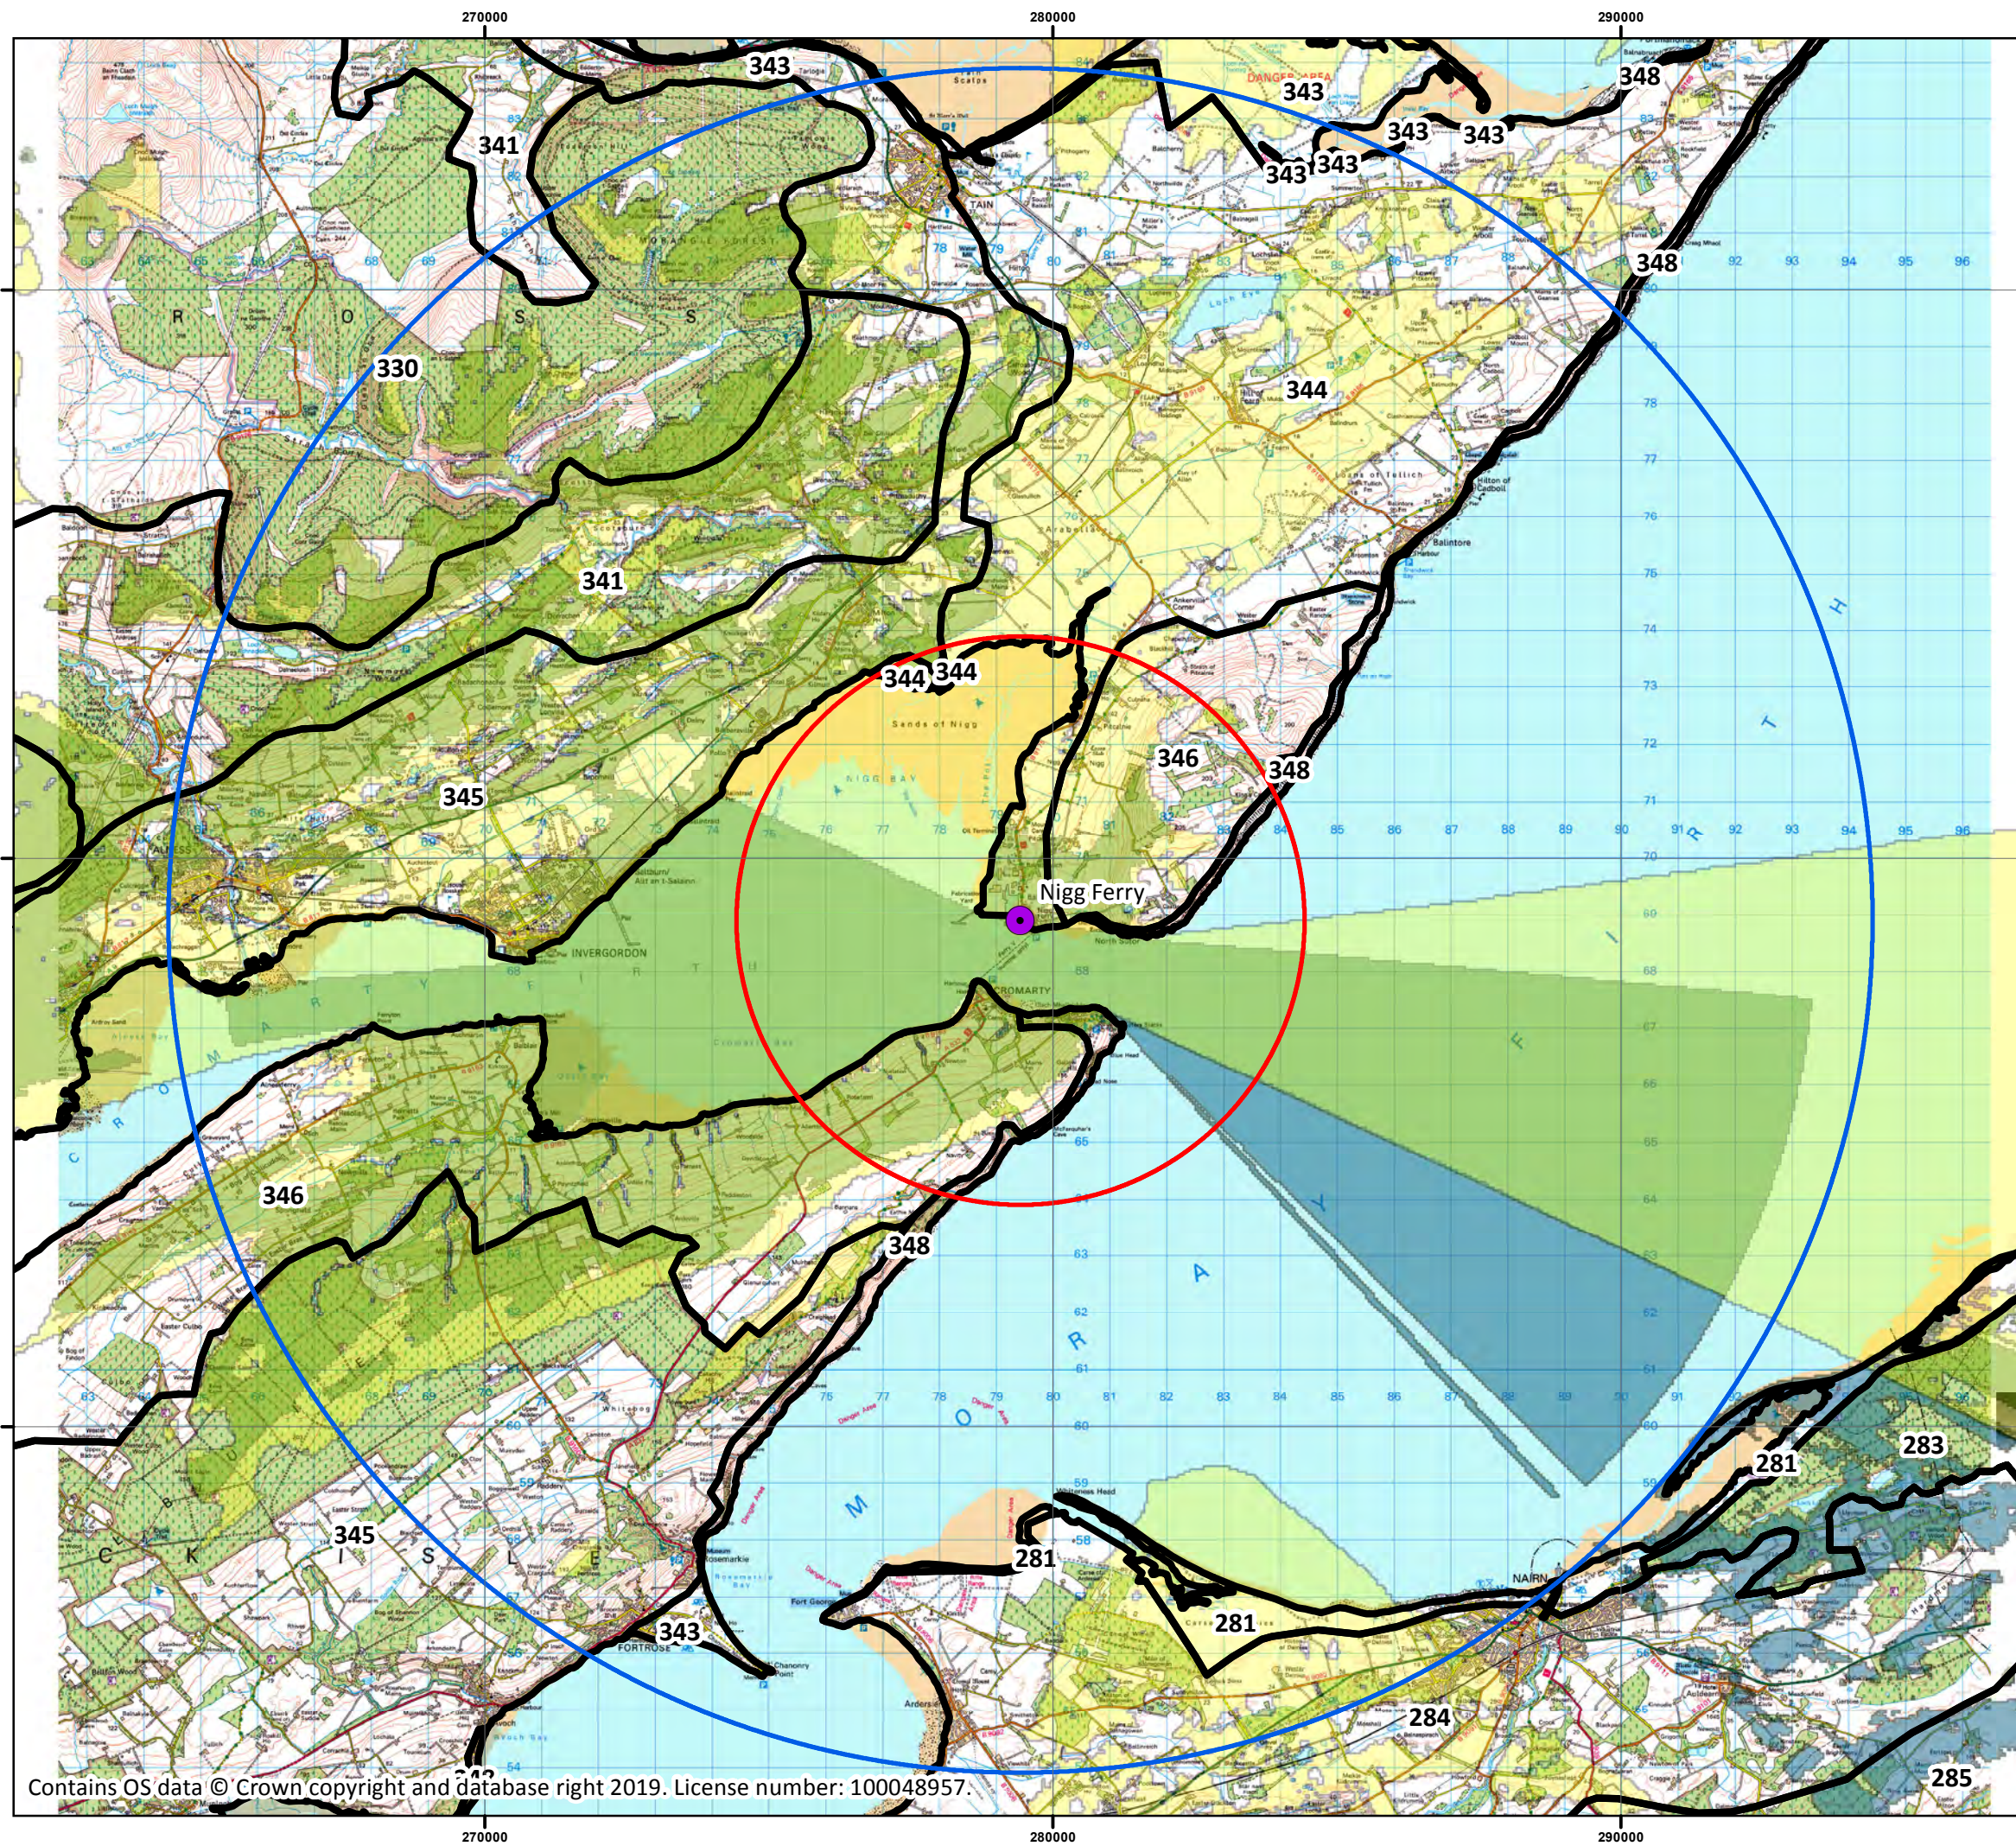

Contains OS data © Crown copyright and database right 2019. License number: 100048957.

Legend

- Site Location
- 15km Buffer
- 5km Buffer
- Landscape Character Types
- East Quay theoretical visibility
- East Quay & Jack-up Rig theoretical visibility
- Jack-up Rig theoretical visibility

LCT No.	
281	Beaches, Dunes and Links
348	Cliffs and Rocky Coasts
345	Farmed and Forested Slopes
343	Coastal Shelf
284	Coastal Farmlands
283	Coastal Forest
341	Forest Edge Farming
344	Lowland Farmed Plain
346	Open Farmed Slopes
330	Rounded Hills and Moorland Slopes
285	Rolling Farmland and Forests

Do not scale this map

Client
Global Energy Nigg Limited

Project
Nigg East Quay


Title
Figure 8.11 - Proposed Landscape Character with ZTV


Status		FINAL
Drawing No. 671906-016		Revision

Scale 1:115,000		A3	Date 02 April 2019	
Drawn SMC	Checked CP		Approved CP	



Craighall Business
Park, Eagle Street,
Glasgow, G4 9XA
Tel: 0141 341 5040
Fax: 0141 341 5045

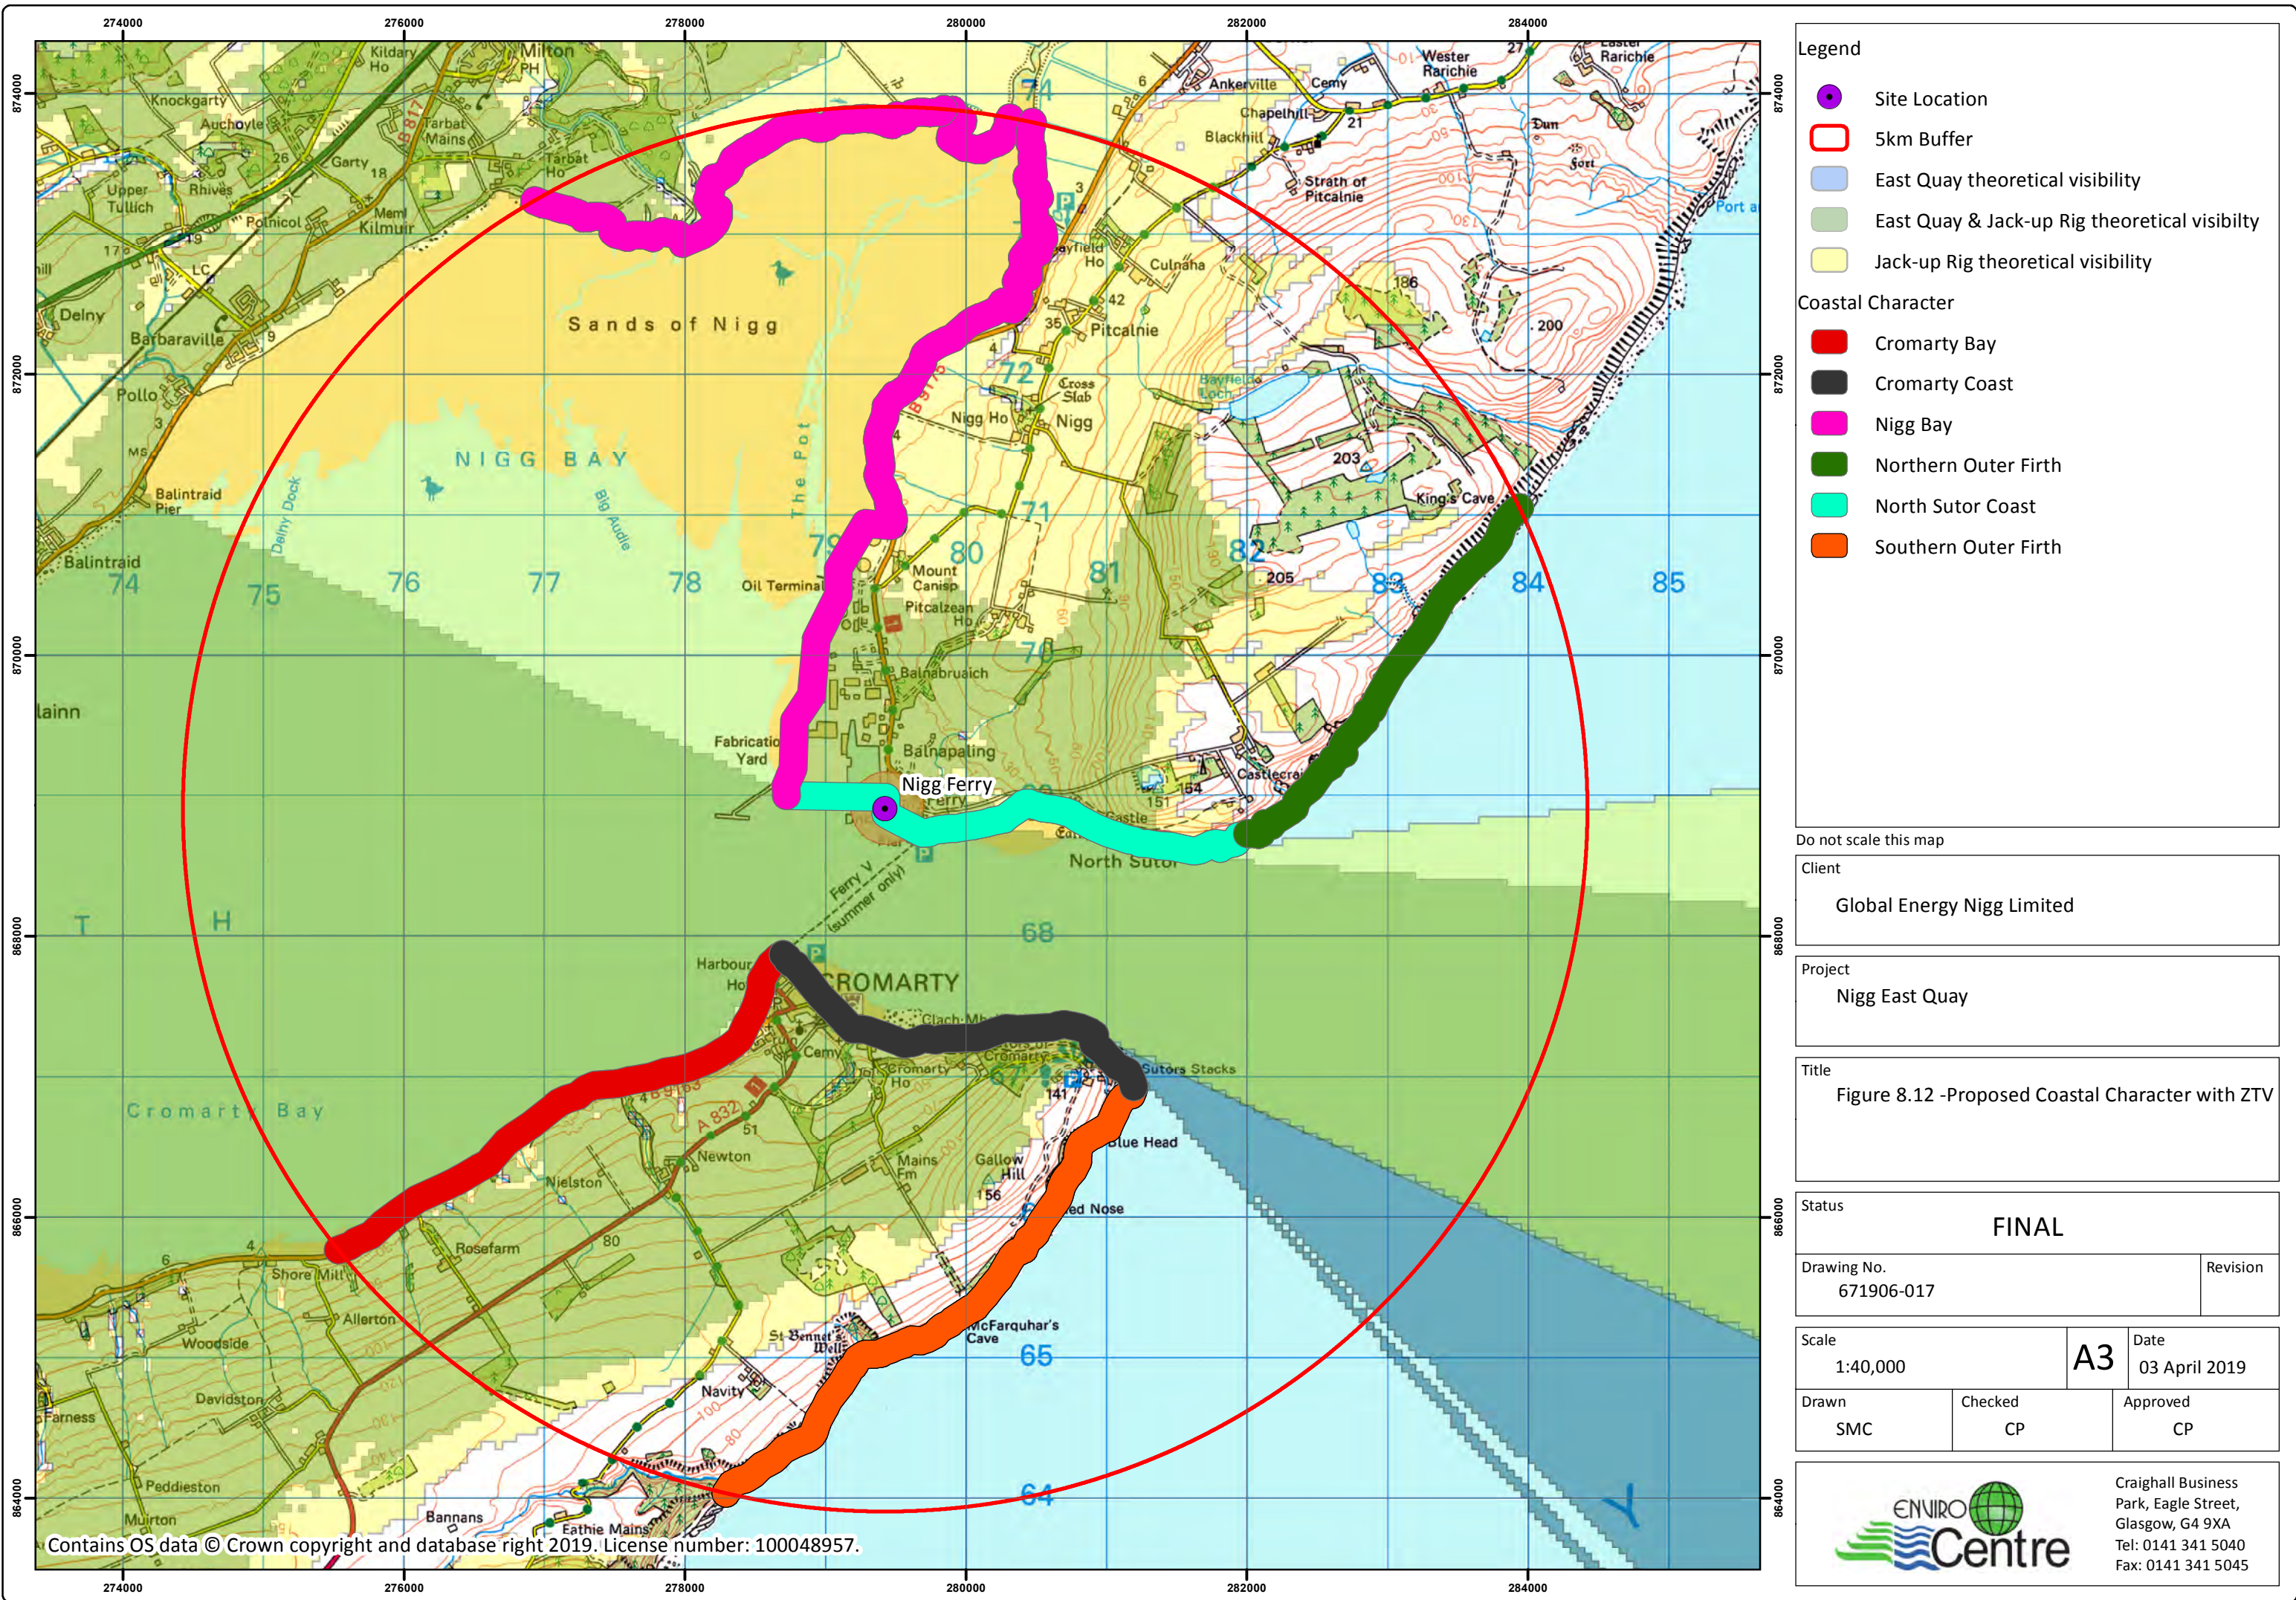

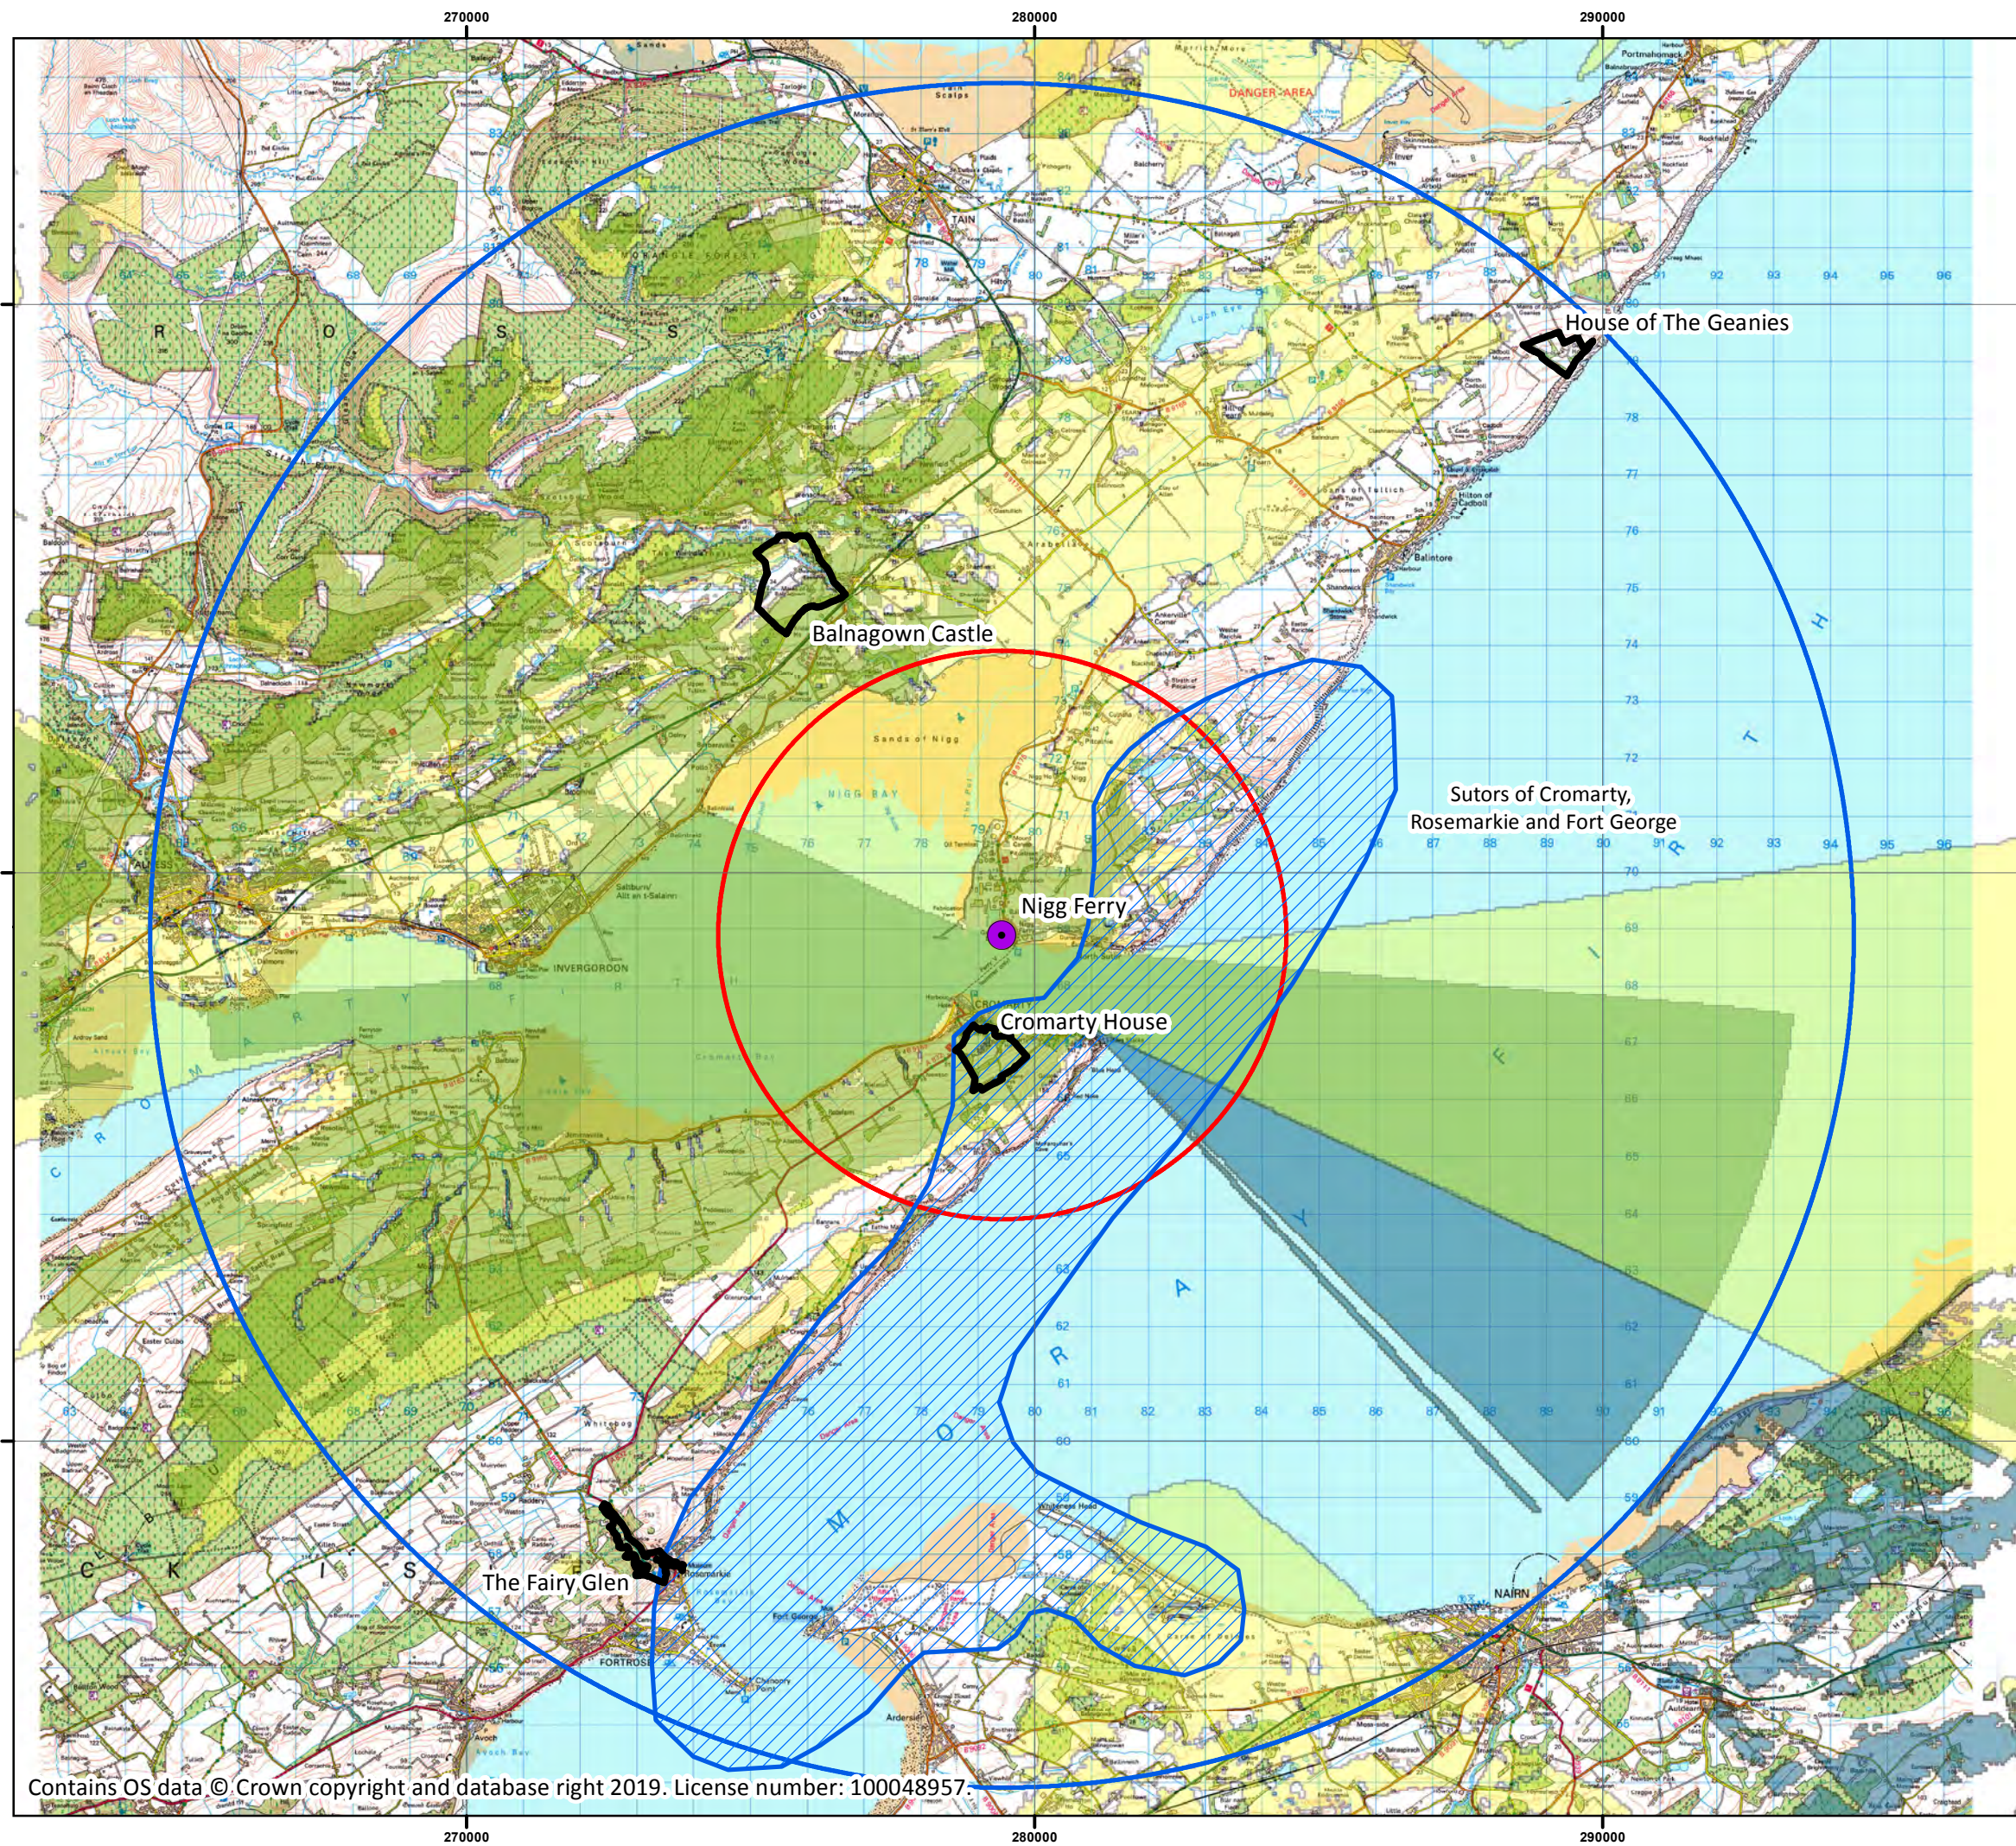

- Legend
- Site Location
 - ◻ Gardens & Designed Landscapes
 - ▨ Special Landscape Areas
 - 15km Buffer
 - 5km Buffer
 - East Quay theoretical visibility
 - East Quay & Jack-up Rig theoretical visibility
 - Jack-up Rig theoretical visibility

Do not scale this map

Client
Global Energy Nigg Limited

Project
Nigg East Quay

Title
Figure 8.13 - LV Designations with ZTV


Status
FINAL

Drawing No. 671906-018
Revision

Scale 1:115,000	A3	Date 02 April 2019
Drawn SMC	Checked CP	Approved CP



Craighall Business
Park, Eagle Street,
Glasgow, G4 9XA
Tel: 0141 341 5040
Fax: 0141 341 5045

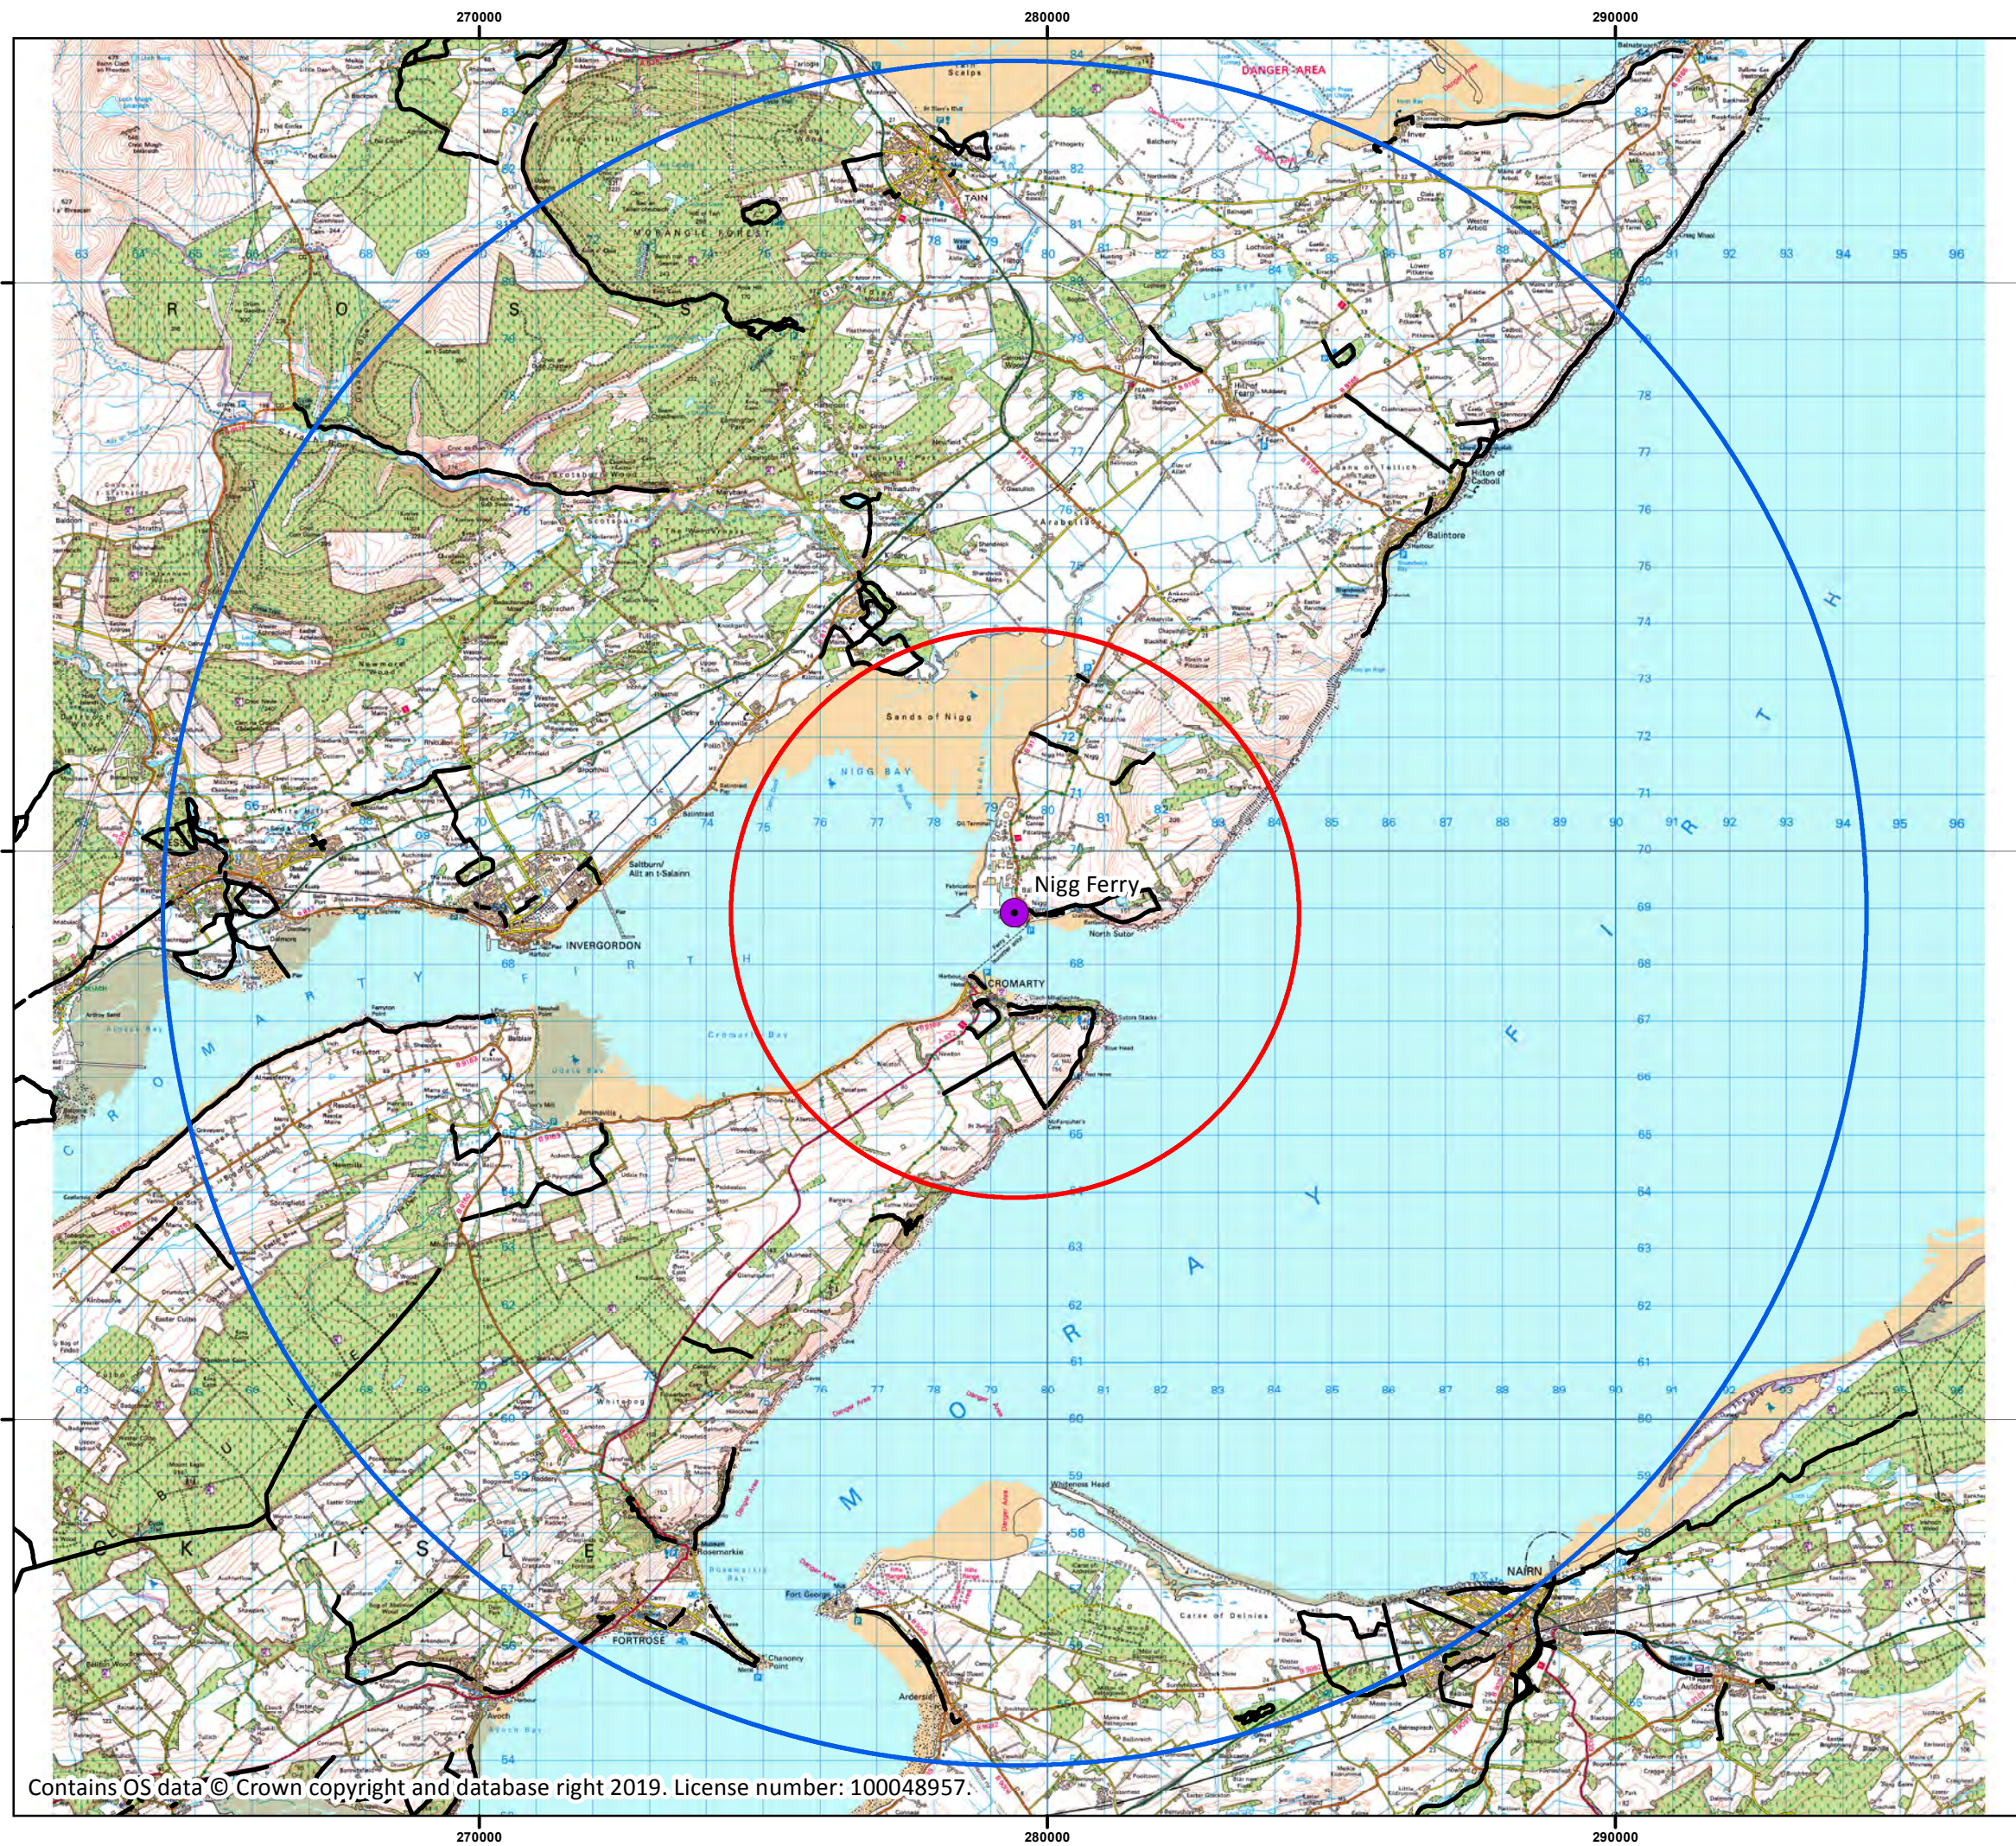

Contains OS data © Crown copyright and database right 2019. License number: 100048957.

- Legend
- Site Location
 - 15km Buffer
 - 5km Buffer
 - Core Paths

Do not scale this map

Client
Global Energy Nigg Limited

Project
Nigg East Quay

Title
Figure 8.14 - Recreational Routes


Status
FINAL

Drawing No. 671906-025	Revision
---------------------------	----------

Scale 1:115,000	A3	Date 02 April 2019
Drawn SMC	Checked CP	Approved CP



Craighall Business
Park, Eagle Street,
Glasgow, G4 9XA
Tel: 0141 341 5040
Fax: 0141 341 5045

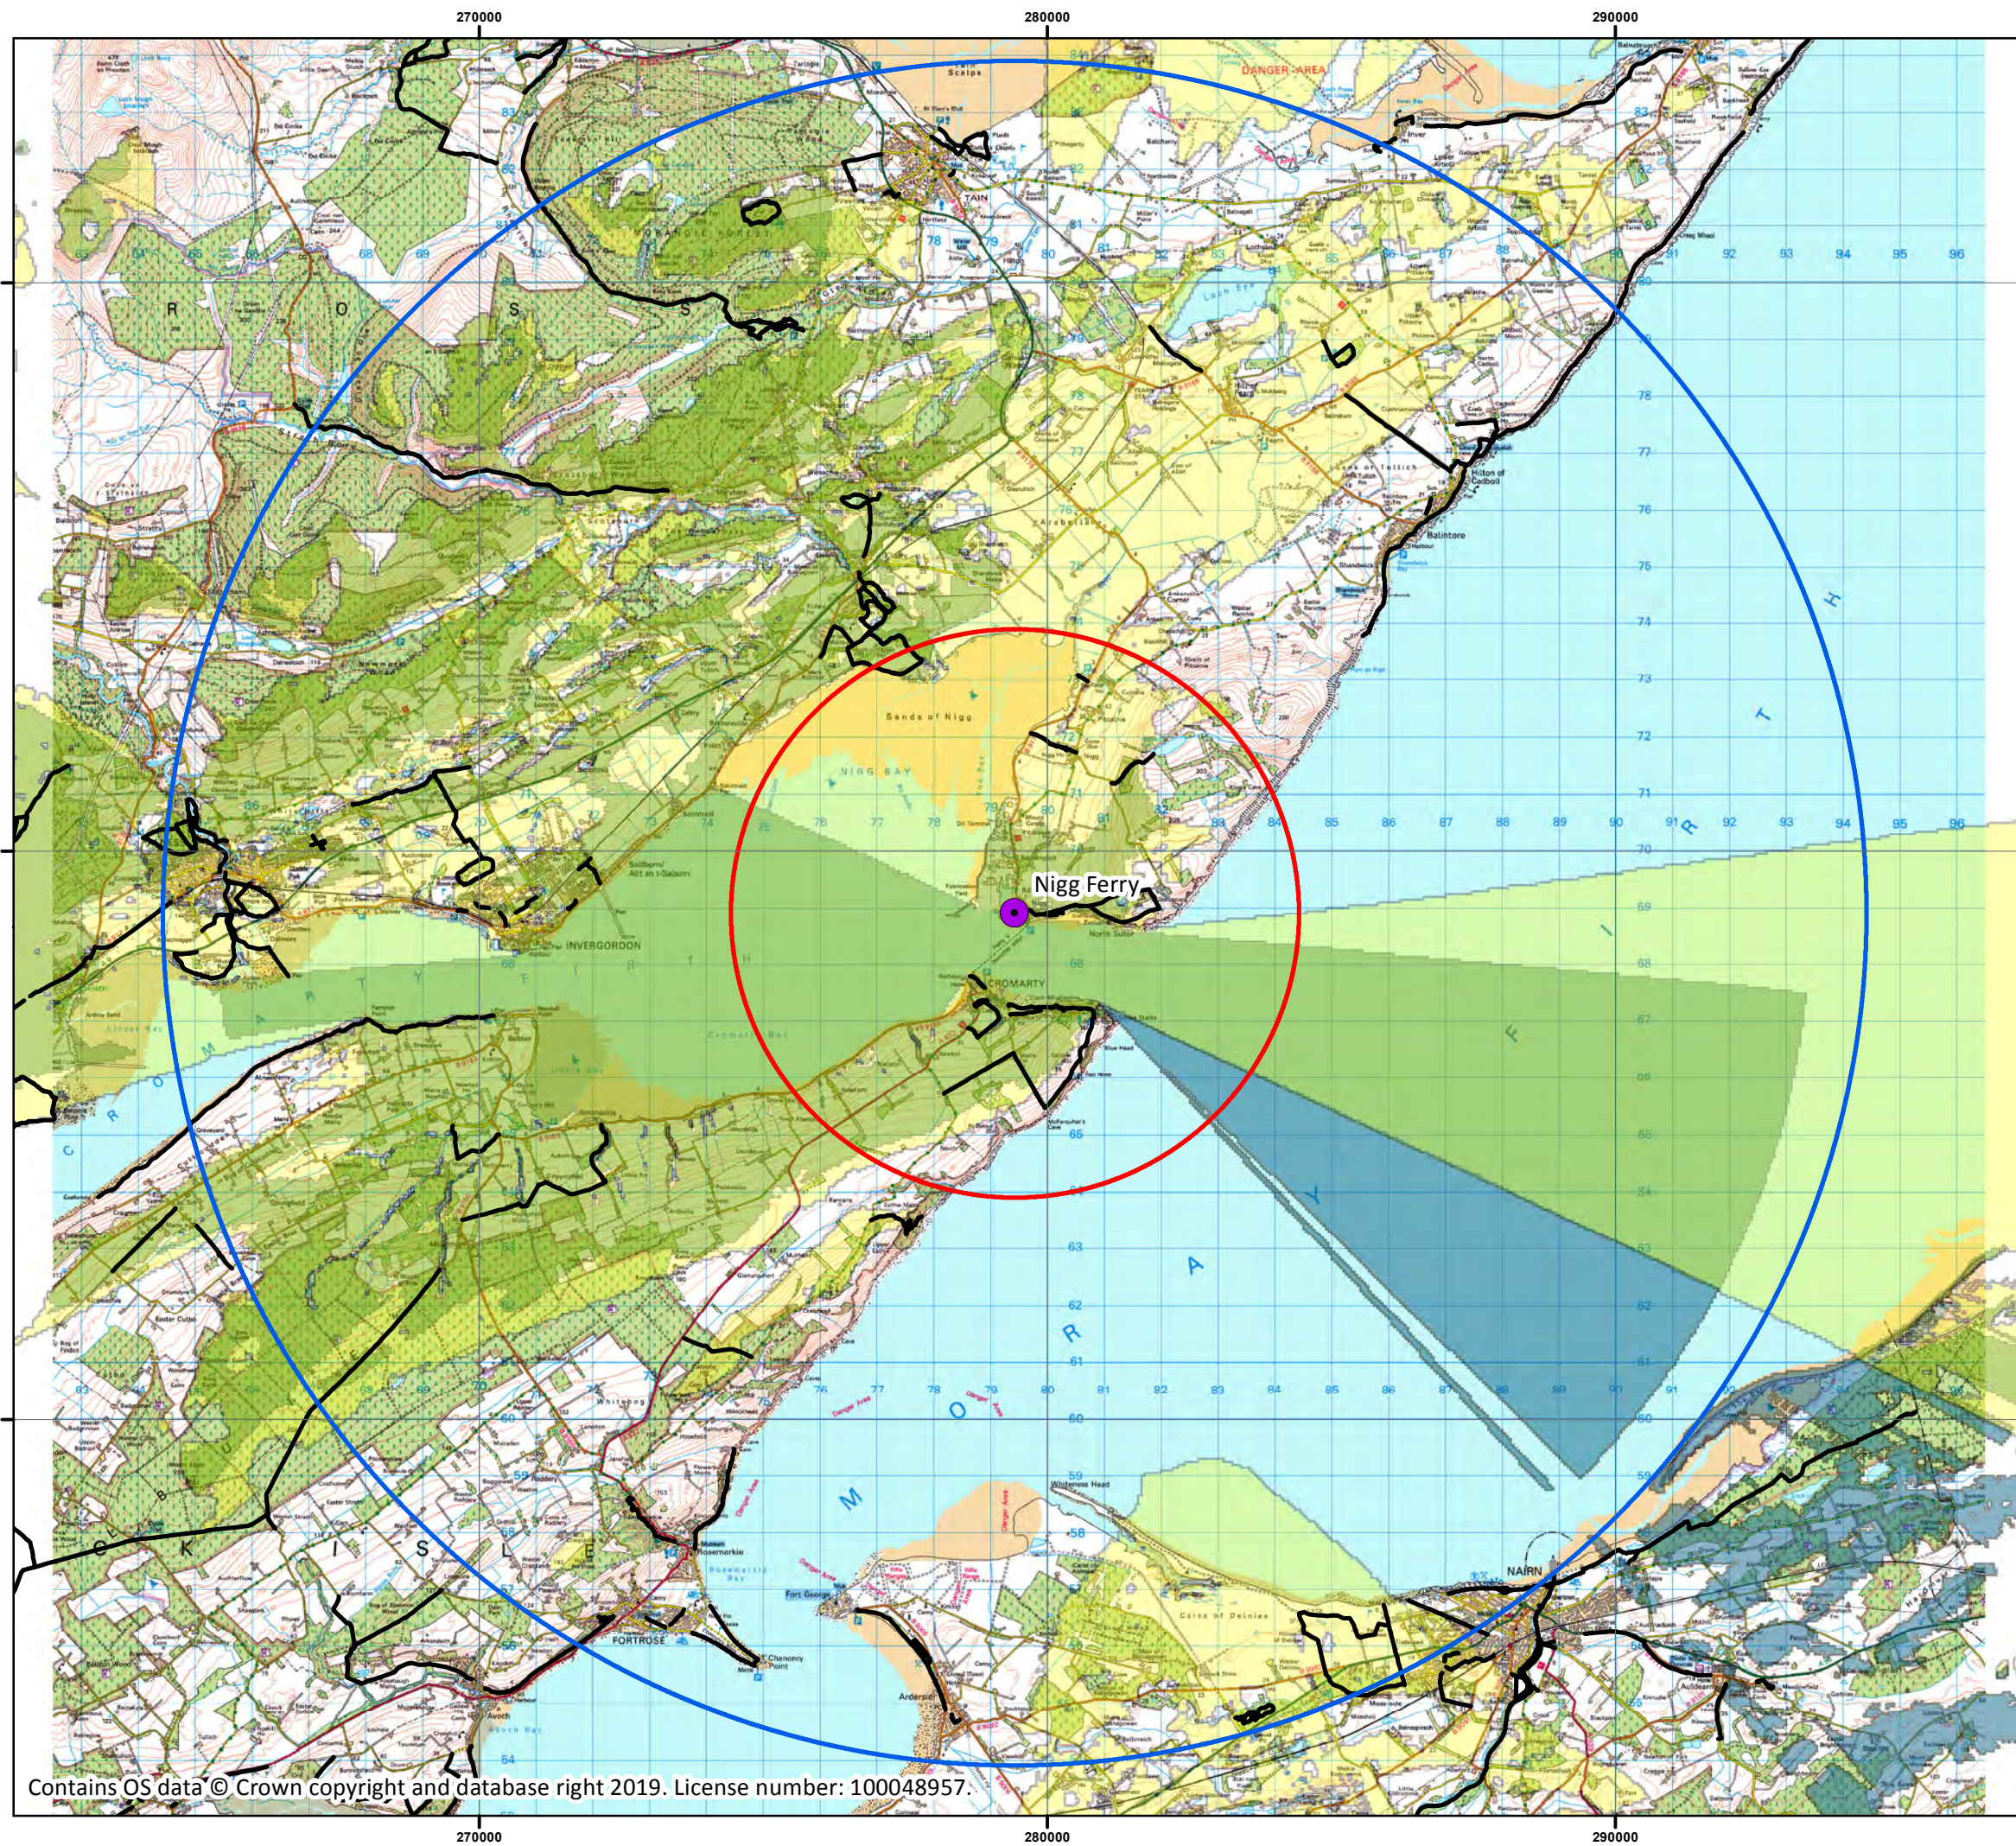

Contains OS data © Crown copyright and database right 2019. License number: 100048957.

- Legend
- Site Location
 - 15km Buffer
 - 5km Buffer
 - Core Paths
 - East Quay theoretical visibility
 - East Quay & Jack-up Rig theoretical visibility
 - Jack-up Rig theoretical visibility

Do not scale this map

Client
Global Energy Nigg Limited

Project
Nigg East Quay


Title
Figure 8.15 - Recreational Routes

Status	FINAL
Drawing No. 671906-026	Revision

Scale 1:115,000	A3	Date 02 April 2019
Drawn SMC	Checked CP	Approved CP



Craighall Business
Park, Eagle Street,
Glasgow, G4 9XA
Tel: 0141 341 5040
Fax: 0141 341 5045

 

Project:	Nigg East Quay	VP No/Title:	1. Nigg Ferry terminal	Viewpoint Height AOD:	4m	
Drawing No:	8.16a	Grid Reference:	NH 79625 68744	Camera Model:	Canon EOS 7D	
Paper Size:	A3	View Direction:	290°	Date & Time of Photo:	25/03/2019 14:31	
Drawn/Approved:	MW	Distance to Development:	0.18km	Horizontal Field of View:	80°	






A wide panoramic view of the Humber estuary under a cloudy sky. In the foreground, a pebbly beach meets the water. Across the water, industrial structures are visible, including a long pier on the left, a building with four tall chimneys in the center, and an offshore platform on the right. The background shows distant hills.




Project:	Nigg East Quay	VP No/Title:	2. Cromarty beach	Viewpoint Height AOD:	4m	
Drawing No:	8.17a	Grid Reference:	NH 78909 67619	Camera Model:	Canon EOS 7D	
Paper Size:	A3	View Direction:	350°	Date & Time of Photo:	25/03/2019 12:47	
Drawn/Approved:	MW	Distance to Development:	1.25km	Horizontal Field of View:	80°	

 


	Project:	Nigg East Quay	VP No/Title:	3. Track nr. Sutors of Cromarty viewpoint	Viewpoint Height AOD:	116m	
	Drawing No:	8.18a	Grid Reference:	NH 80610 67129	Camera Model:	Canon EOS 7D	
	Paper Size:	A3	View Direction:	310°	Date & Time of Photo:	25/03/2019 13:01	
	Drawn/Approved:	MW	Distance to Development:	1.99km	Horizontal Field of View:	80°	



EXISTING VIEW

 

MODEL VIEW

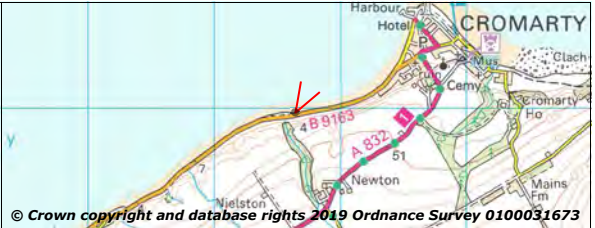	Project:	Nigg East Quay	VP No/Title:	4. B9163, west of Cromarty	Viewpoint Height AOD:	4m	
	Drawing No:	8.19b	Grid Reference:	NH 77650 66939	Camera Model:	Canon EOS 7D	
	Paper Size:	A3	View Direction:	30°	Date & Time of Photo:	25/03/2019 13:16	
	Drawn/Approved:	MW	Distance to Development:	2.55km	Horizontal Field of View:	39.6° (50mm equiv.)	



Project:	Nigg East Quay	VP No/Title:	6. A9, nr. Kilmuir	Viewpoint Height AOD:	28m	
Drawing No:	8.21a	Grid Reference:	NH 75546 73619	Camera Model:	Canon EOS 7D	
Paper Size:	A3	View Direction:	145°	Date & Time of Photo:	25/03/2019 15:22	
Drawn/Approved:	MW	Distance to Development:	6.24km	Horizontal Field of View:	80°	

