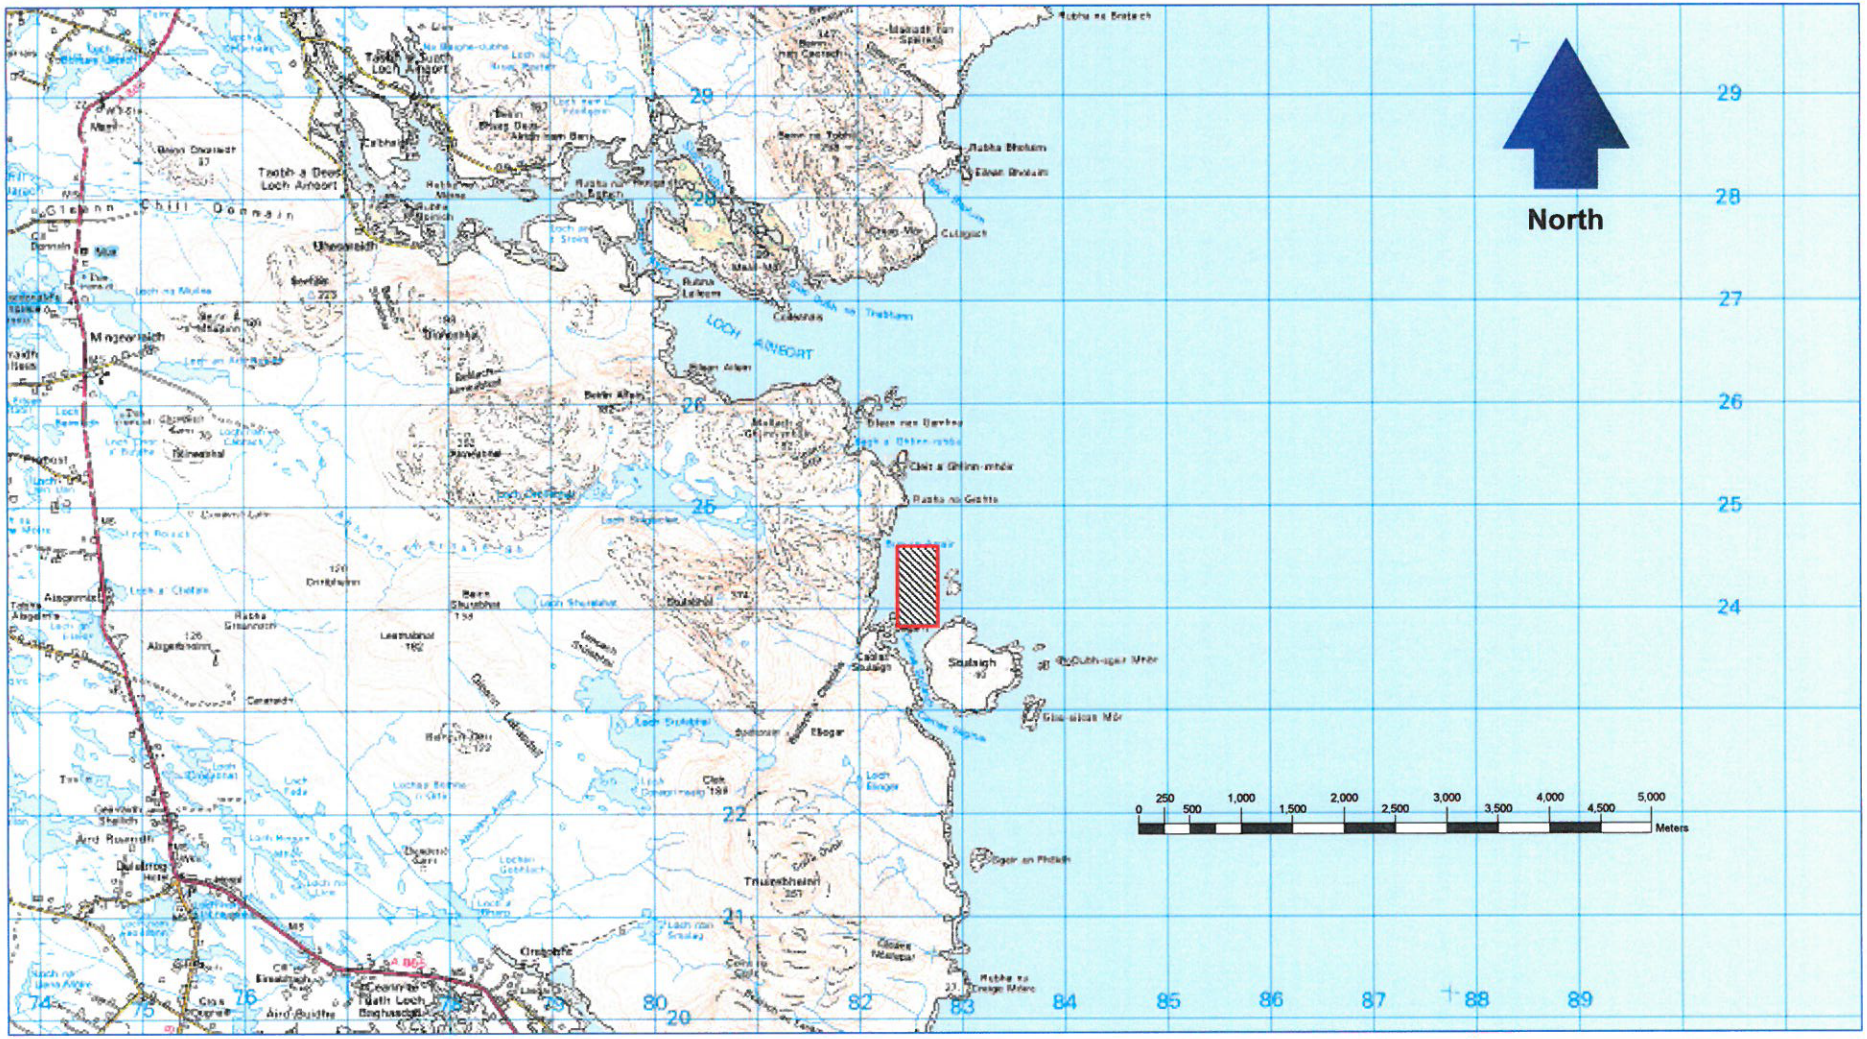
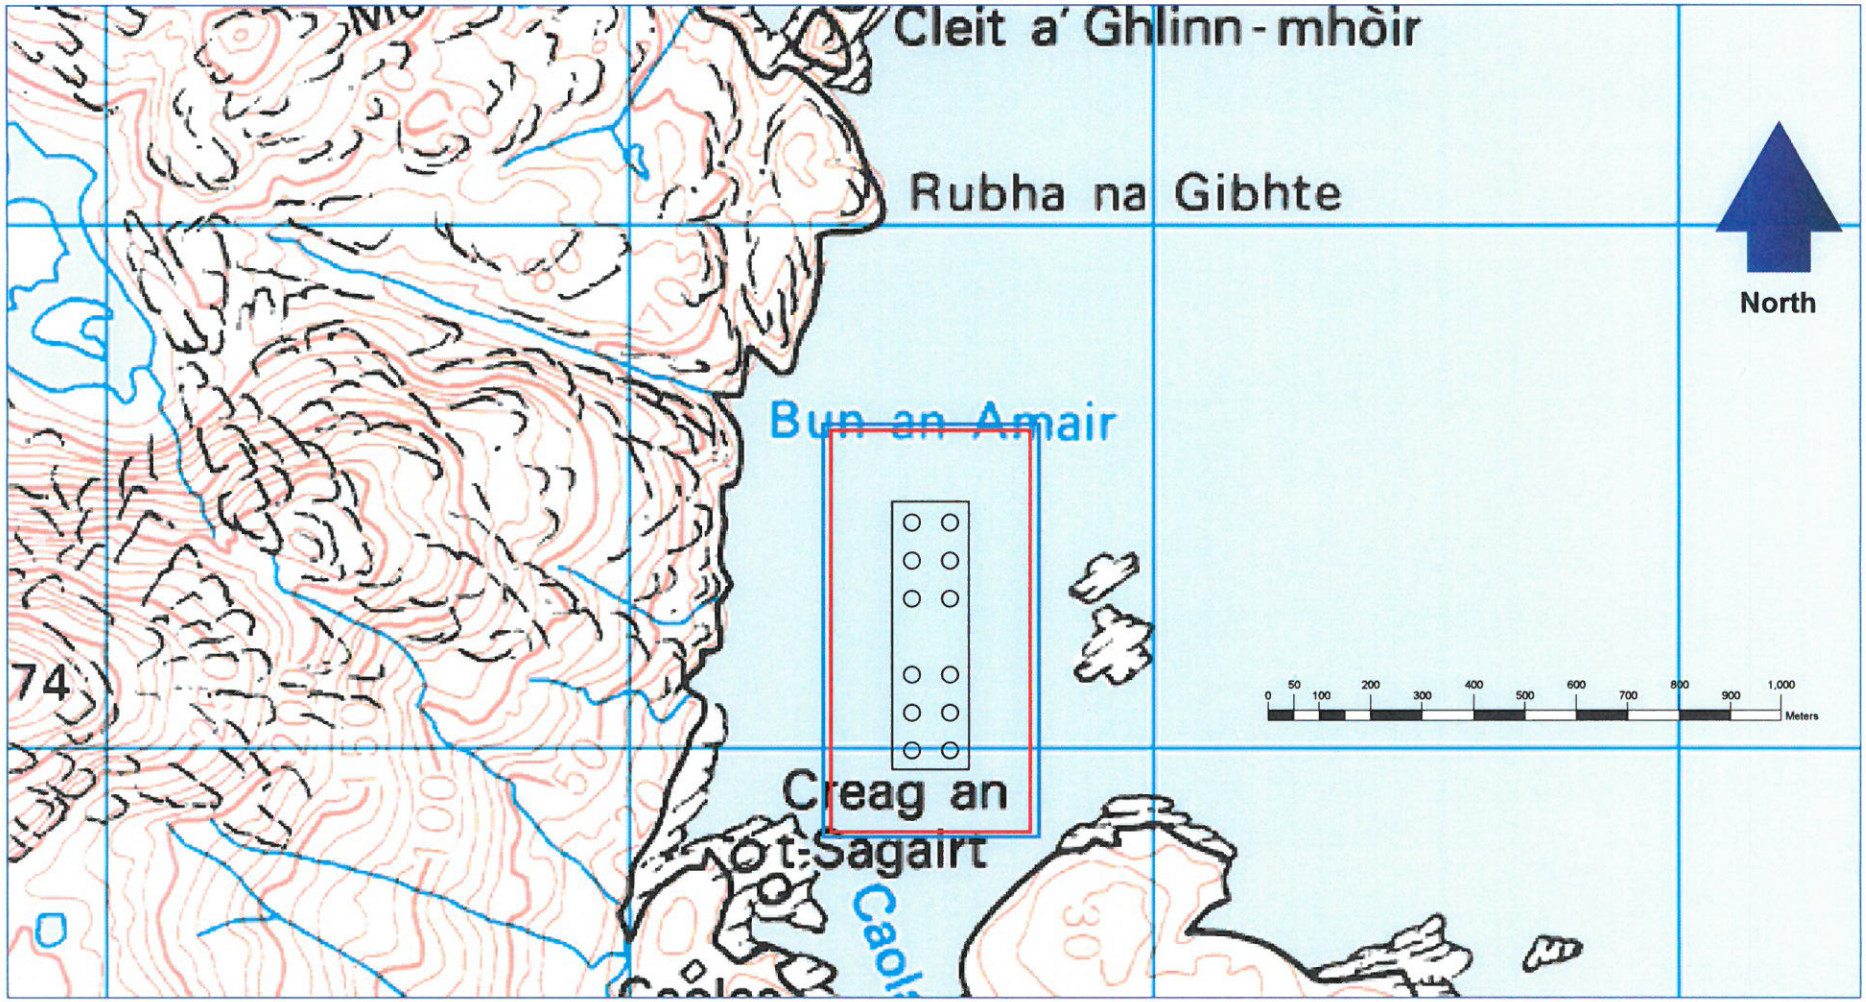
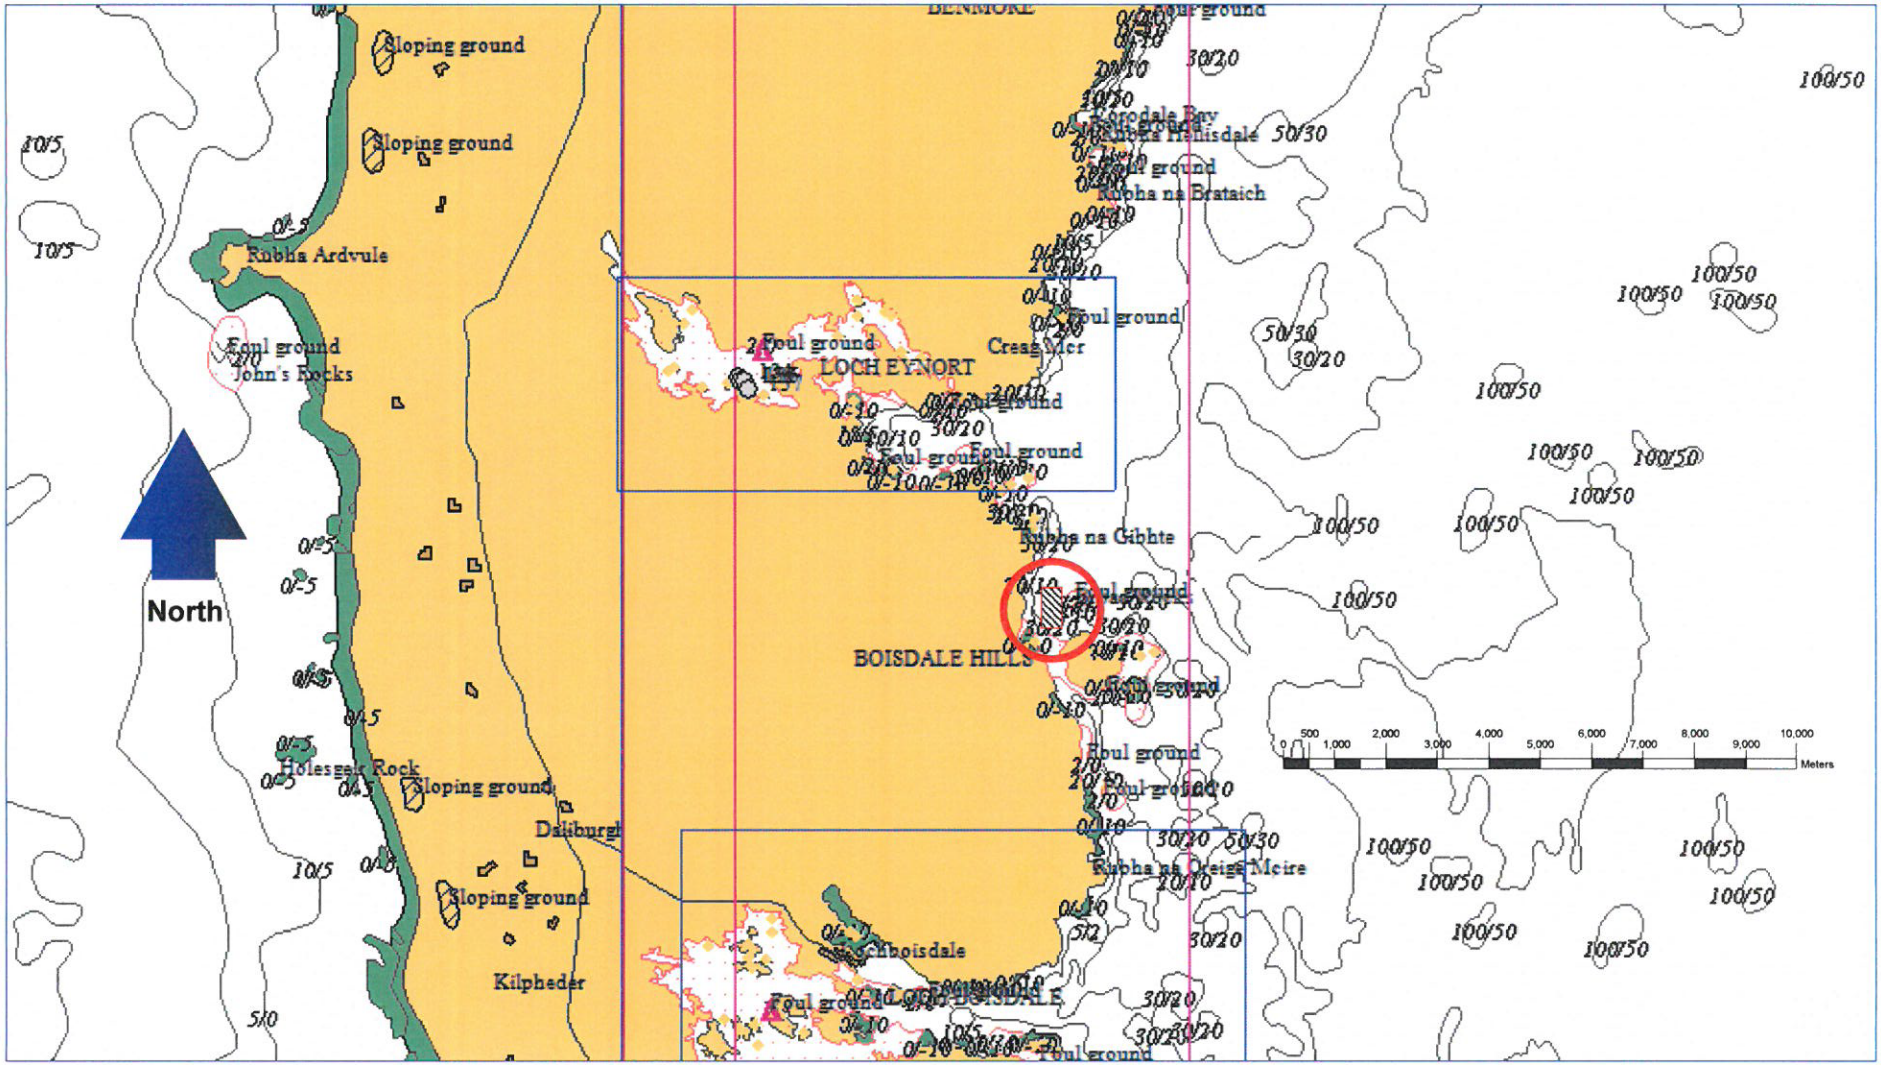

North
Stulaigh
OUTER HEBRIDES
NA H-EILEANAN AN IAR
ISLE OF LEWIS / EILEAN LEODHAIS
THE MINCH
THE LITTLE MINCH
WESTERN ISLES
ISLE OF SKYE
HIGHLAND
Butt of Lewis / Rubha Robhanais
Port Nis
Cape Wrath
Càrlabhagh
Stornoway / Steòrnabhagh
Eye Peninsula / An Rubha
Scourie
Eddrachillis Bay
Lochinver
Assynt-Coigach
Ledmore
Ullapool
Scarp
South Lewis, Harris & North Uist
Taransay / Tarasaigh
Tarbert / Tairbeart
Harris / Na Hearadh
Scalpay / Scalpaigh
St Kilda
Pabbay / Pabaigh
North Uist / Uibhist a Tuath
Lochmaddy / Loch nam Madadh
Benbecula / Beinn na Faoghla
South Uist / Uibhist a Deas
South Uist Machair
Lochboisdale / Loch Baghasdail
Sound of Barra
Sound of Harris
Sound of Monach
Sound of Raasay
Inner Sound
Trotternish
Loch Snizort
Uig
Rona
Raasay
Dunvegan
Portree
Drynoch
Cuillin Hills
Soay
Canna
Ardvasar
Sound of Sleat
Gairloch
Wester Ross
Kinlochewe
Achnasheen
Shieldaig
Lochcarron
Kyle of Lochalsh
Kintail
Glen Affric
Loch Carron
Loch Monar
Loch Mullardoch
Cannich
Drumnadrochit
Invermoriston
Loch Ness
Fort Augustus
Loch Oich
Loch Lochy
Loch Linnhe
Loch Shiel
Loch Eil
Loch Arkaig
Loch Morar
Loch Nevis
Loch Hourn
Loch Duich
Loch Alsh
Loch Long
Loch Lomond
Loch Fyne
Loch Awe
Loch Etive
Loch Leven
Loch Rannoch
Loch Tummel
Loch Garry
Loch Quoich
Loch Arkaig
Loch Shiel
Loch Eil



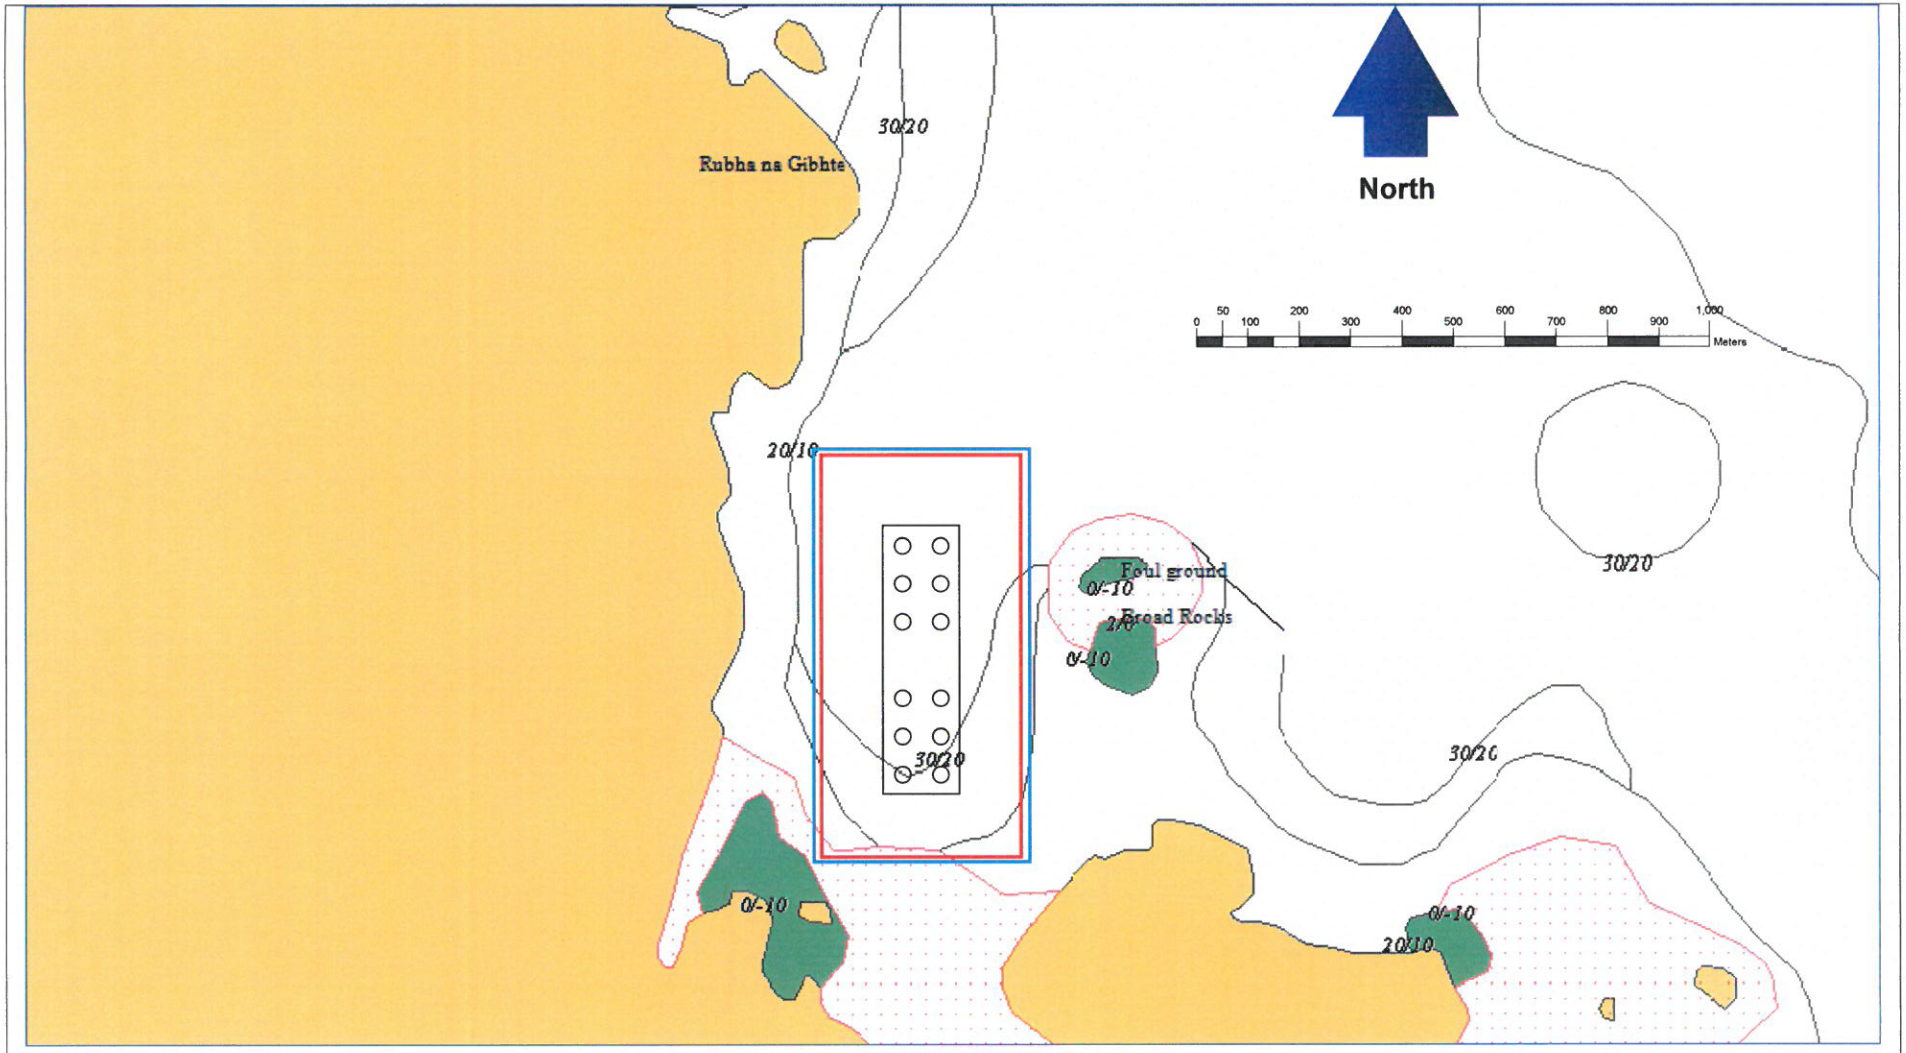

| | | | | | | | |
|---|---|---|---|---|---|---|---|
| **STULAIGH: ISLE OF SOUTH UIST** | Key: | **1:50,000** | **04/09/2013** | Redacted | | **0001** | **Final** |
| **GENERAL VIEW: ORDNANCE SURVEY MAP** | Site Location | | | | | | |
| Figure 2 General view of Stulaigh proposal. | | Scale | Date | Drawn | Checked | Revision No. | Status |



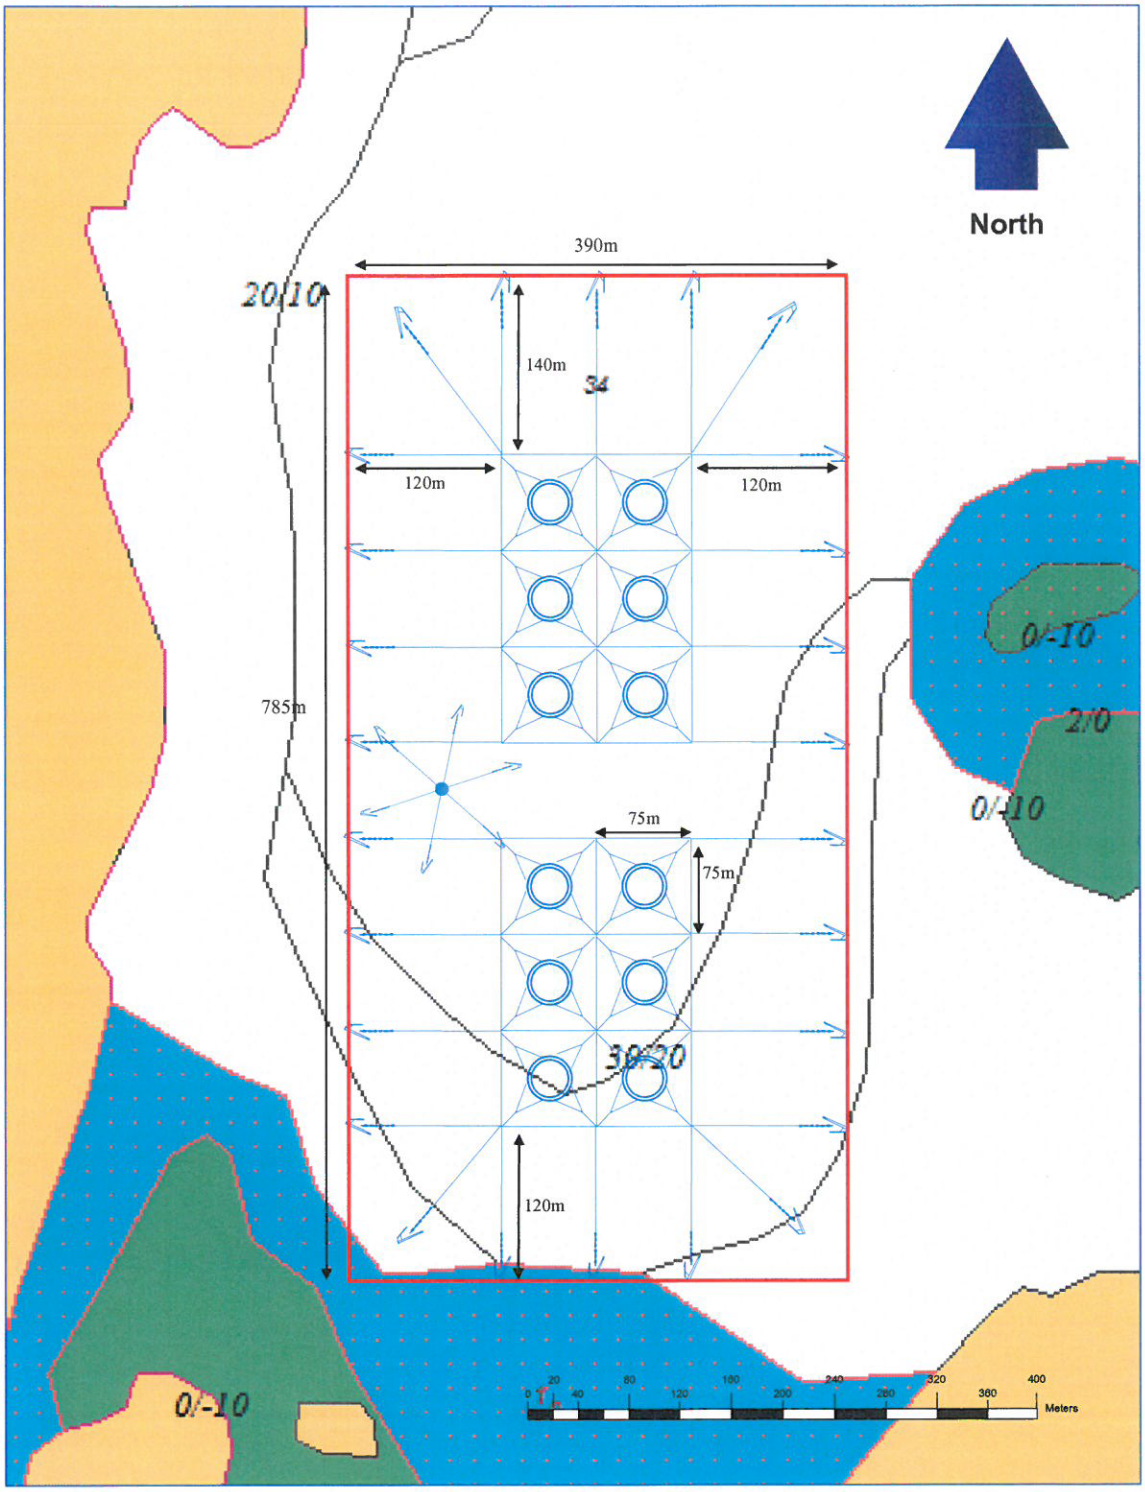

| | | | | | | | | |
|---|---|---|---|---|---|---|---|---|
| **STULAIGH:** **ISLE OF SOUTH UIST** | | Key: | **1:10,000** | **04/09/2013** | Redacted | | **001** | **Final** |
| **GENERAL VIEW: ORDNANCE SURVEY MAP** | | ○ Pens ▭ Lease Area | | | | | | |
| Figure 3 | General view of Stulaigh proposal. 12 circular plastic pens, 100m circumference | ▭ Moorings Area | Scale | Date | Drawn | Checked | Revision No. | Status |




| | | | | | | | | |
|---|---|---|---|---|---|---|---|---|
| **STULAIGH:** | **ISLE OF SOUTH UIST** | Key: | **1:100,000** | **04/09/2013** | | | **0001** | **Final** |
| **GENERAL VIEW: ADMIRALTY CHART EXTRACT** | | Site Location | | | | | | |
| Figure 4 | General view of proposed lease area. | | Scale | Date | Drawn | Checked | Revision No. | Status |




| | | | | | | | |
|---|---|---|---|---|---|---|---|
| **STULAIGH: ISLE OF SOUTH UIST** | Key: | **1:100,000** | **04/09/2013** | Redacted | | **0001** | **Final** |
| **ADMIRALTY CHART EXTRACT OF SITE LOCATION** | ○ Pens ▭ Lease Area | | | | | | |
| Figure 5 General view of proposed site area. | ▭ Moorings Area | Scale | Date | Drawn | Checked | Revision No. | Status |




| | |
|---|---|
| **STULAIGH:** | **ISLE OF SOUTH UIST** |
| **SITE PLAN** | |
| Figure 7 | Detailed illustration of proposed layout.<br>12 circular plastic cages 100m circumference |

Key:

- Mooring rope and anchor
- Mooring Containment Area
- Cages
- Feeding Barge

| | |
|---|---|
| **1:4,000** | **05/09/2013** |
| Scale | Date |

Redacted

| | |
|---|---|
| **0001** | **Final** |
| Revision No. | Status |