Drawing No: KWA/18066/100A Rev:

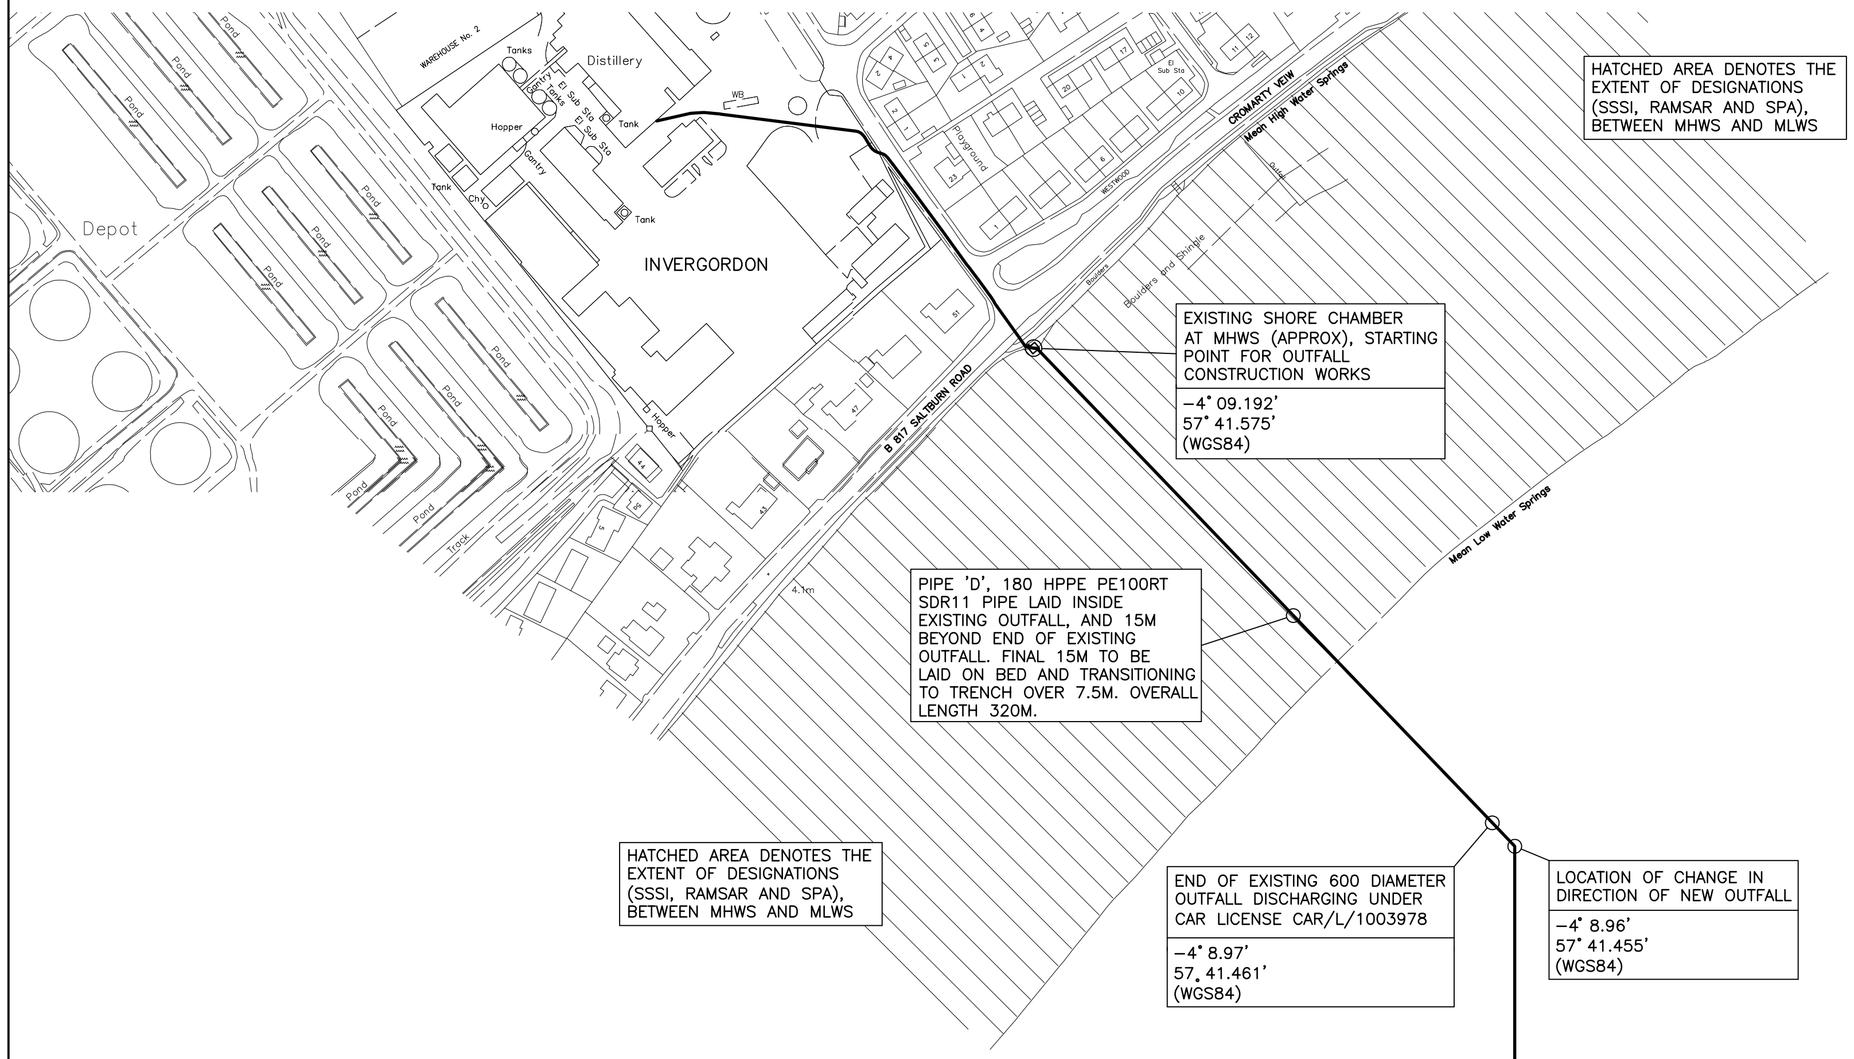
Depot
Road
Road
Road