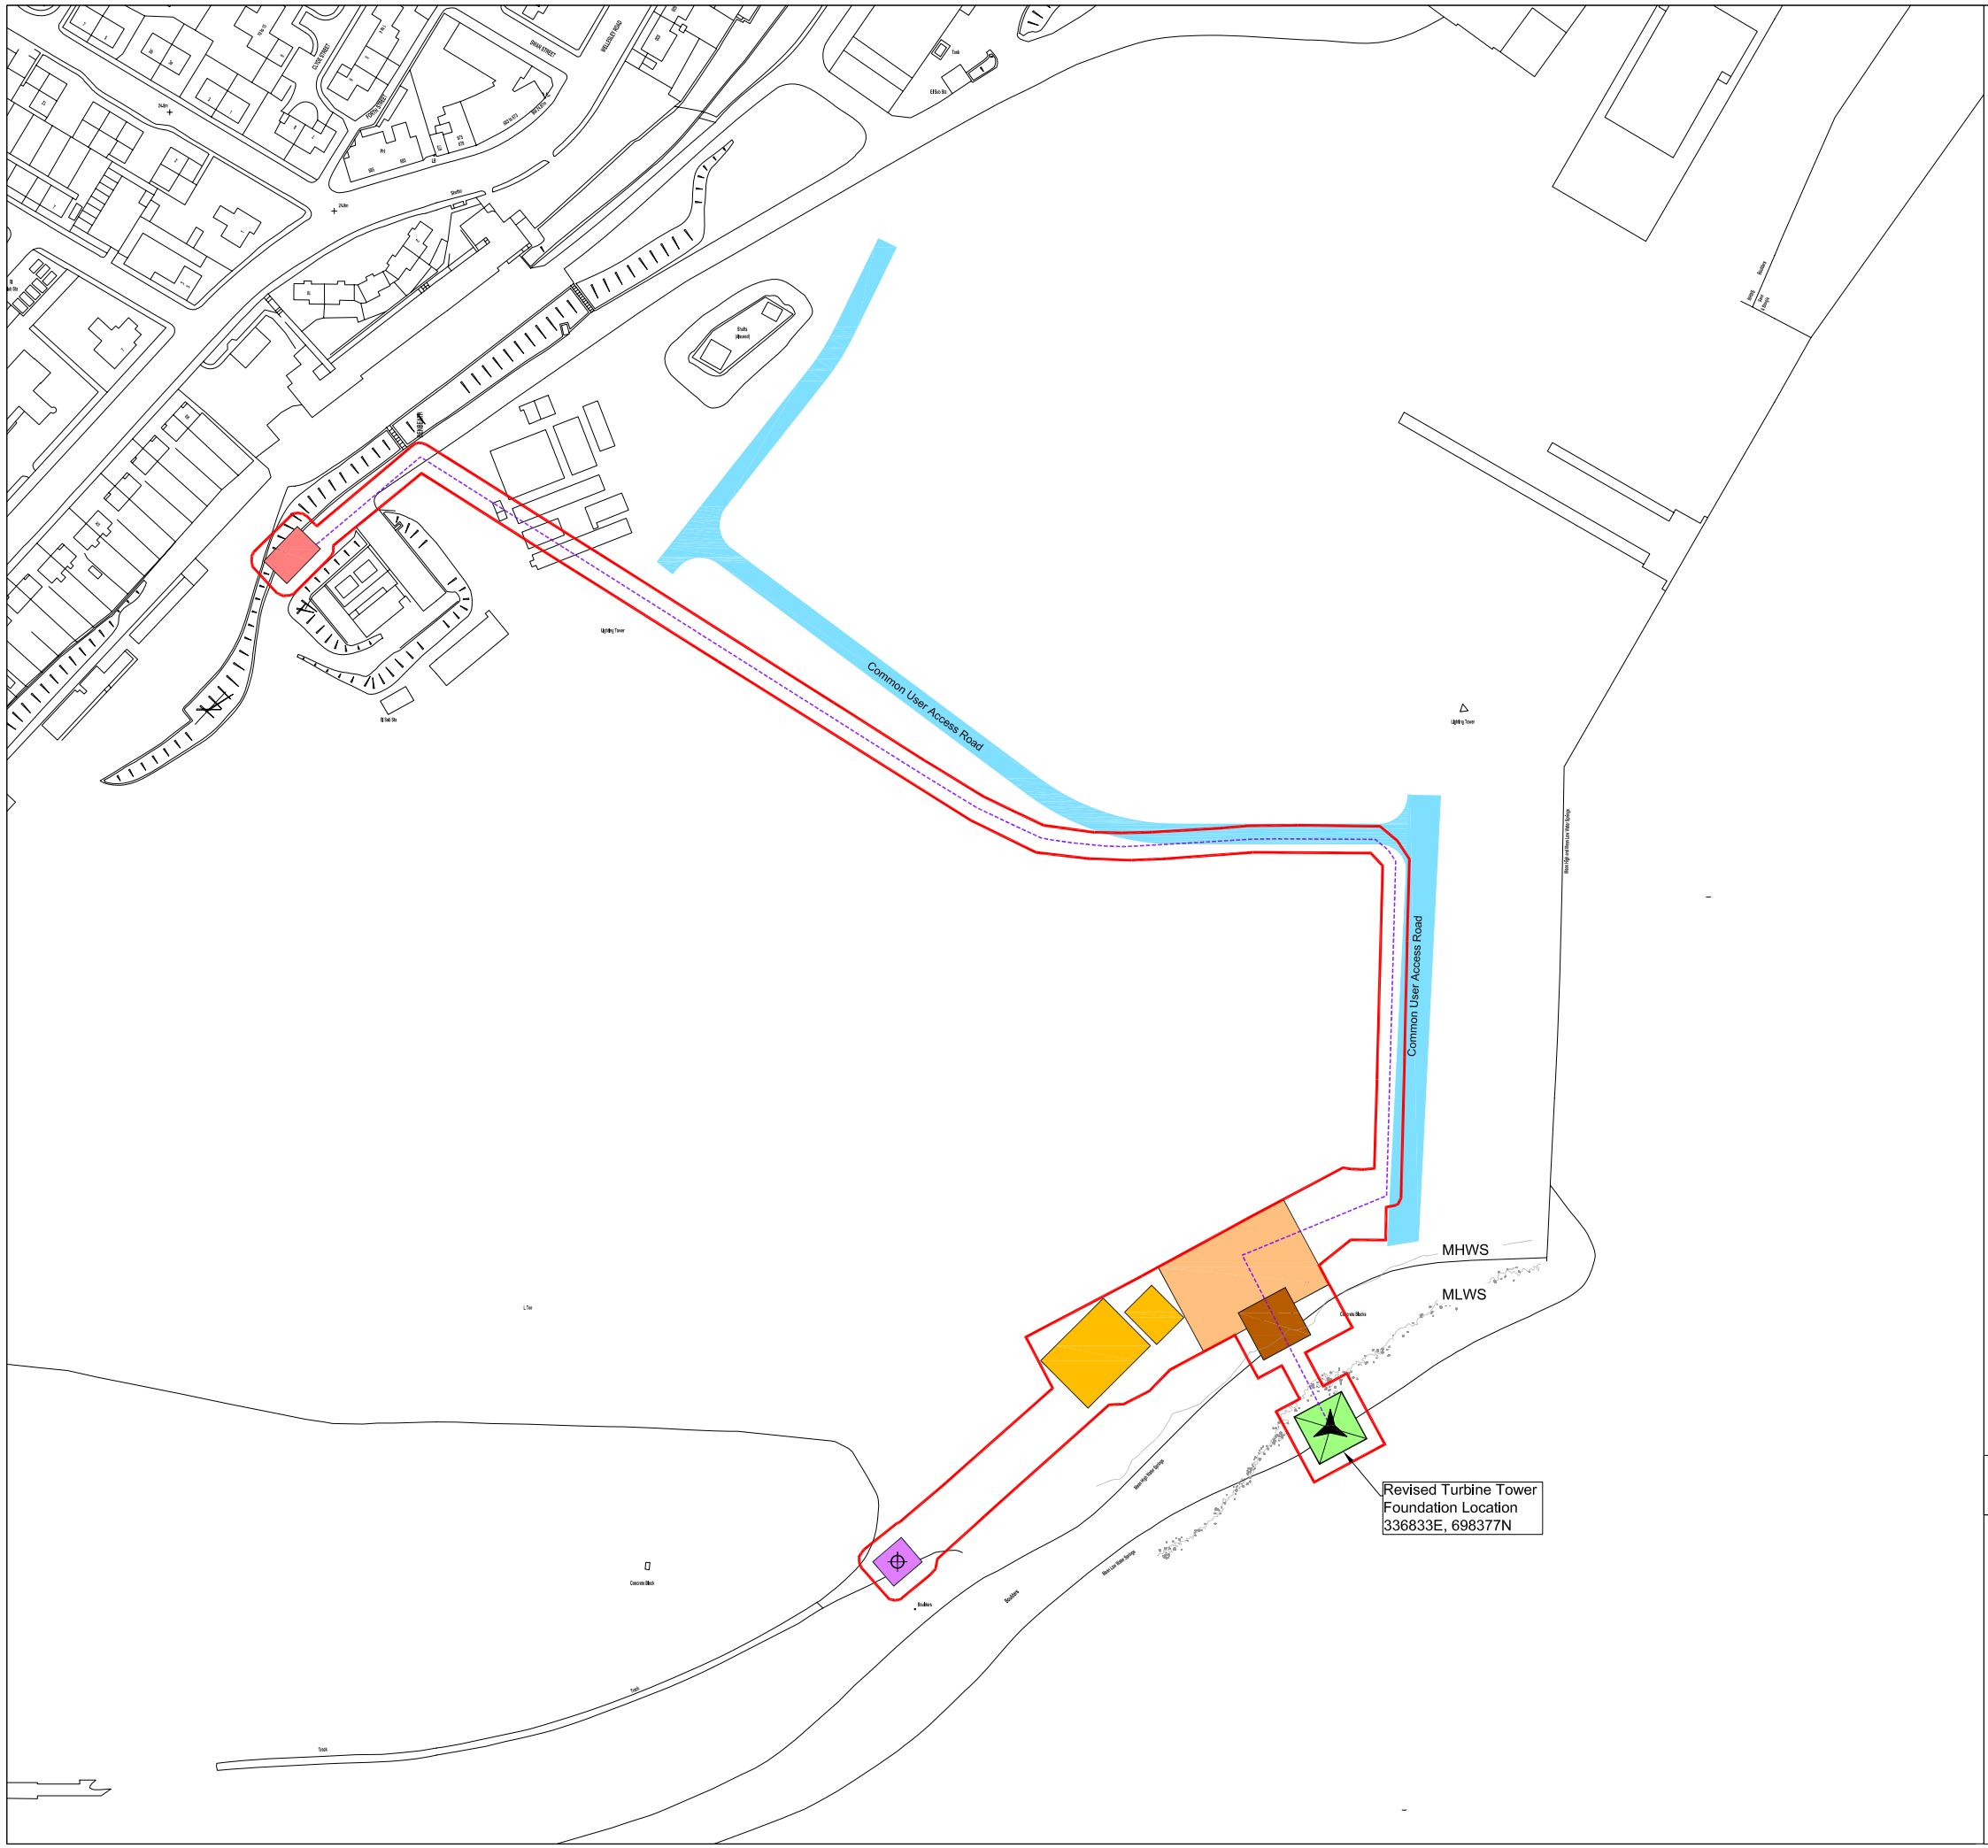

KEY:-

- Proposed Turbine Location
- Wind Monitoring Mast
- Site Boundary
- Cable Route
- Transformer
- Common User Access Road
- Wind Mast Foundation
- Turbine Foundation
- Building
- Construction Pad
- Construction Hardstanding

Revised Turbine Location
OSGB 36 56° 40' 07.14" N 894° 23' 47.42" E
WSG 84 56° 40' 31.70" N 174° 23' 53.20" E
OS Grid Ref: 336833 E 698377 N

Date	Revision	No.	Initials
04.10.10	Longitude/ Latitude Added	A	NJB

North Point

Quality Ass.

Project
Wind Demonstration Project

Client
2-B Energy Holding B.V.

Title
Site Layout
Figure 1.2

IronsideFarrar
Environmental Consultants
Environmental Planners
Civil Engineers
Landscape Architects
Graphic Design

111 McDonald Road EDINBURGH EH7 4NW
Tel. 0131 550 6500 Fax. 0131 557 6723
mail@ironsidefarrar.com

BELLSHILL MANCHESTER

Original Size
A3

Copyright Acknowledgement
Ordnance Survey © Crown Copyright 2009. All rights reserved. Licence No. AL100017966.

Drawn	Checked by
KZ	NJB
Date	Scale
	1:2,500

Drawing No. 7257/125

Revision A

Drawing Name and Location