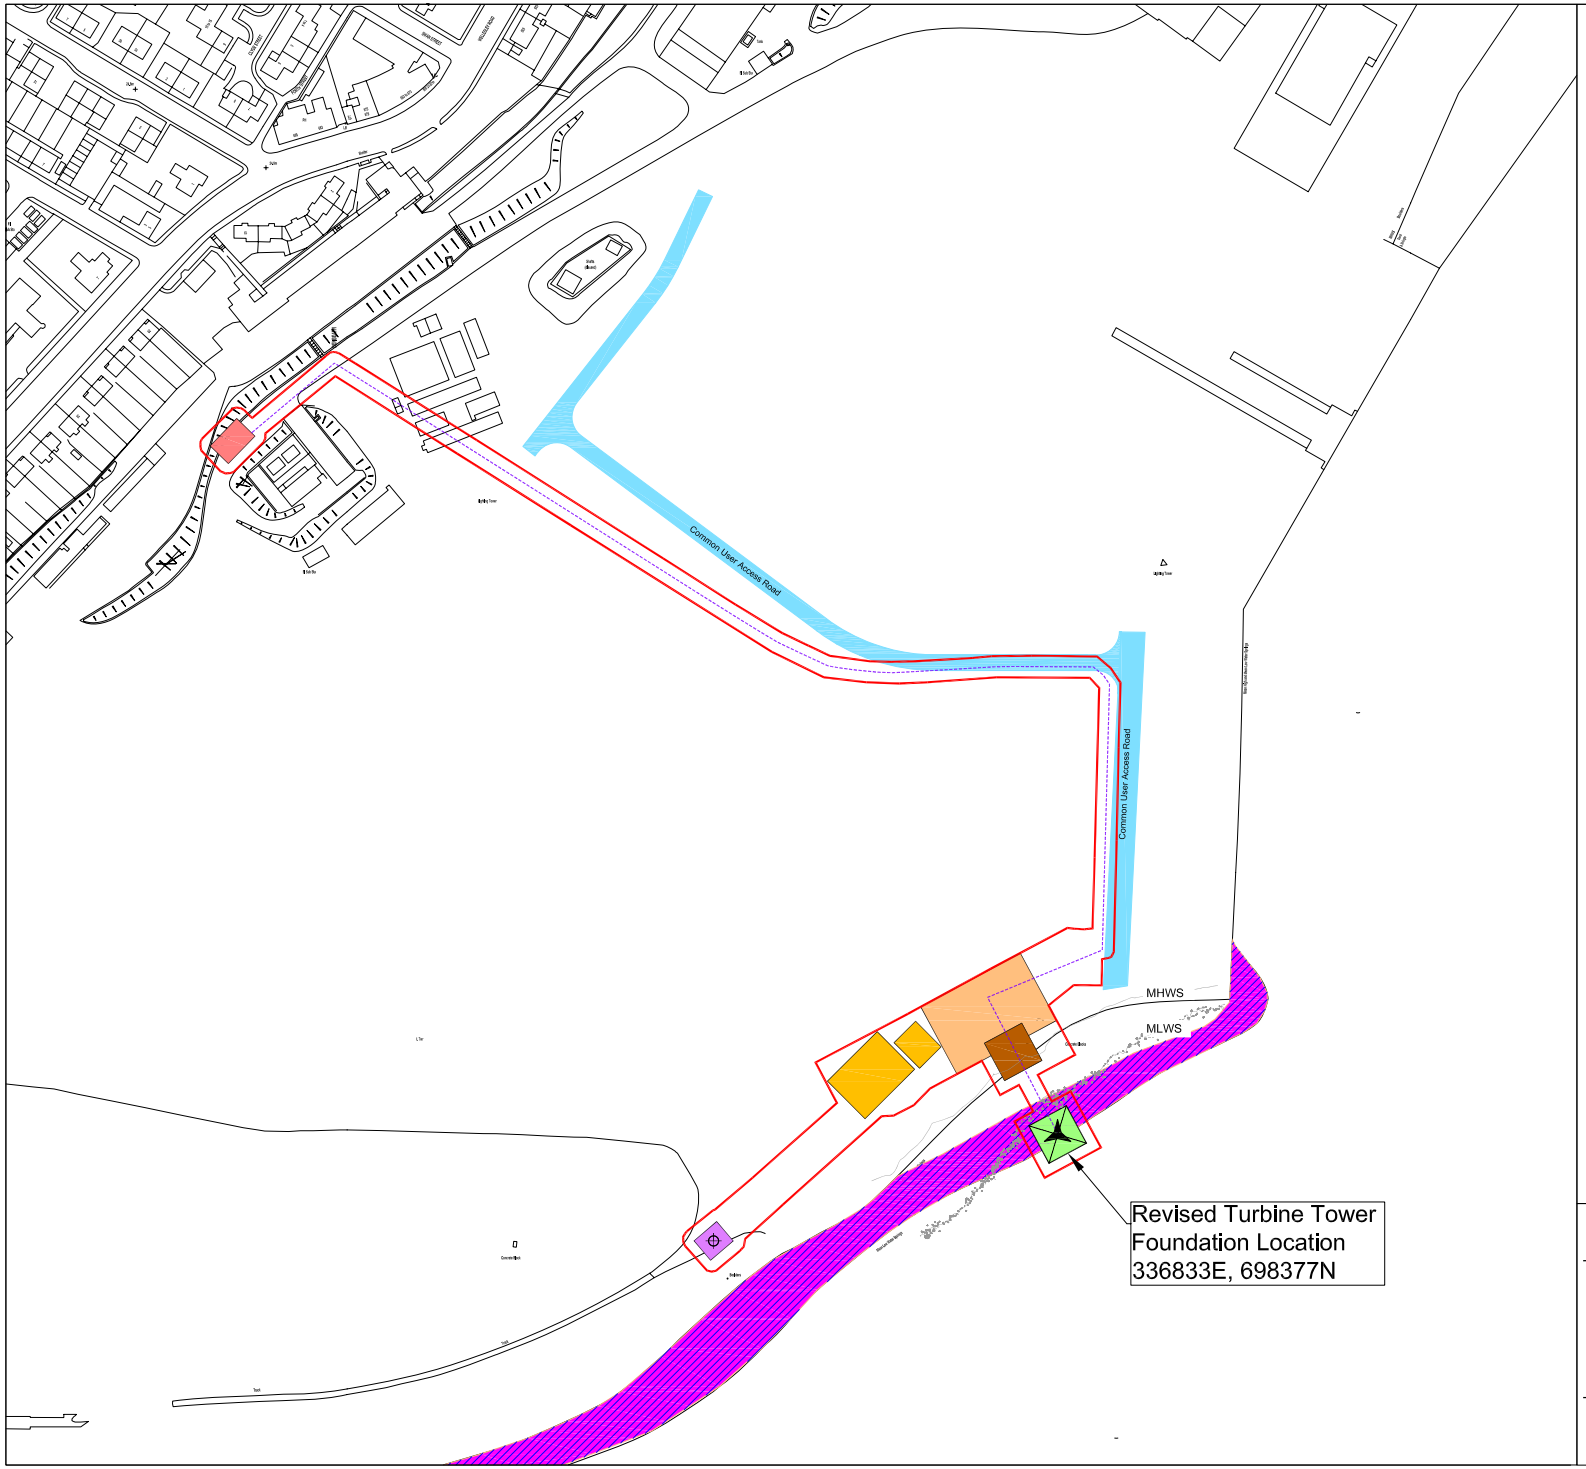

KEY:-

- Proposed Turbine Location
- Wind Monitoring Mast
- Site Boundary
- Cable Route
- Transformer
- Common User Access Road
- Wind Mast Foundation
- Turbine Foundation
- Building
- Construction Pad
- Construction Hardstanding
- Special Protection Area (SPA)
- Ramsar Site
- Site Of Specific Scientific Interest (SSSI)

North Point

Quality Ass.

Original Size: A3

Project: Wind Demonstration Project

Client: 2-B Energy Holding B.V.

Title: Development Area Nearby Protected Sites Figure 7.2

Copyright Acknowledgement
Ordnance Survey ©
Crown Copyright 2009.
All rights reserved.
Licence No. AL100017966.

Drawn	Checked by
KZ	NJB
Date	Scale
21.09.10	1:2,500

IronsideFarrar
EnvironmentalConsultants
EnvironmentalPlanners
CivilEngineers
LandscapeArchitects
GraphicDesign
111 McDonald Road EDINBURGH EH7 4NW
Tel. 0131 550 6500 Fax 0131 557 6723
mail@ironsidefarrar.com
BELLSHILL MANCHESTER

Drawing No. 7257/126

Revision

Drawing Name and Location