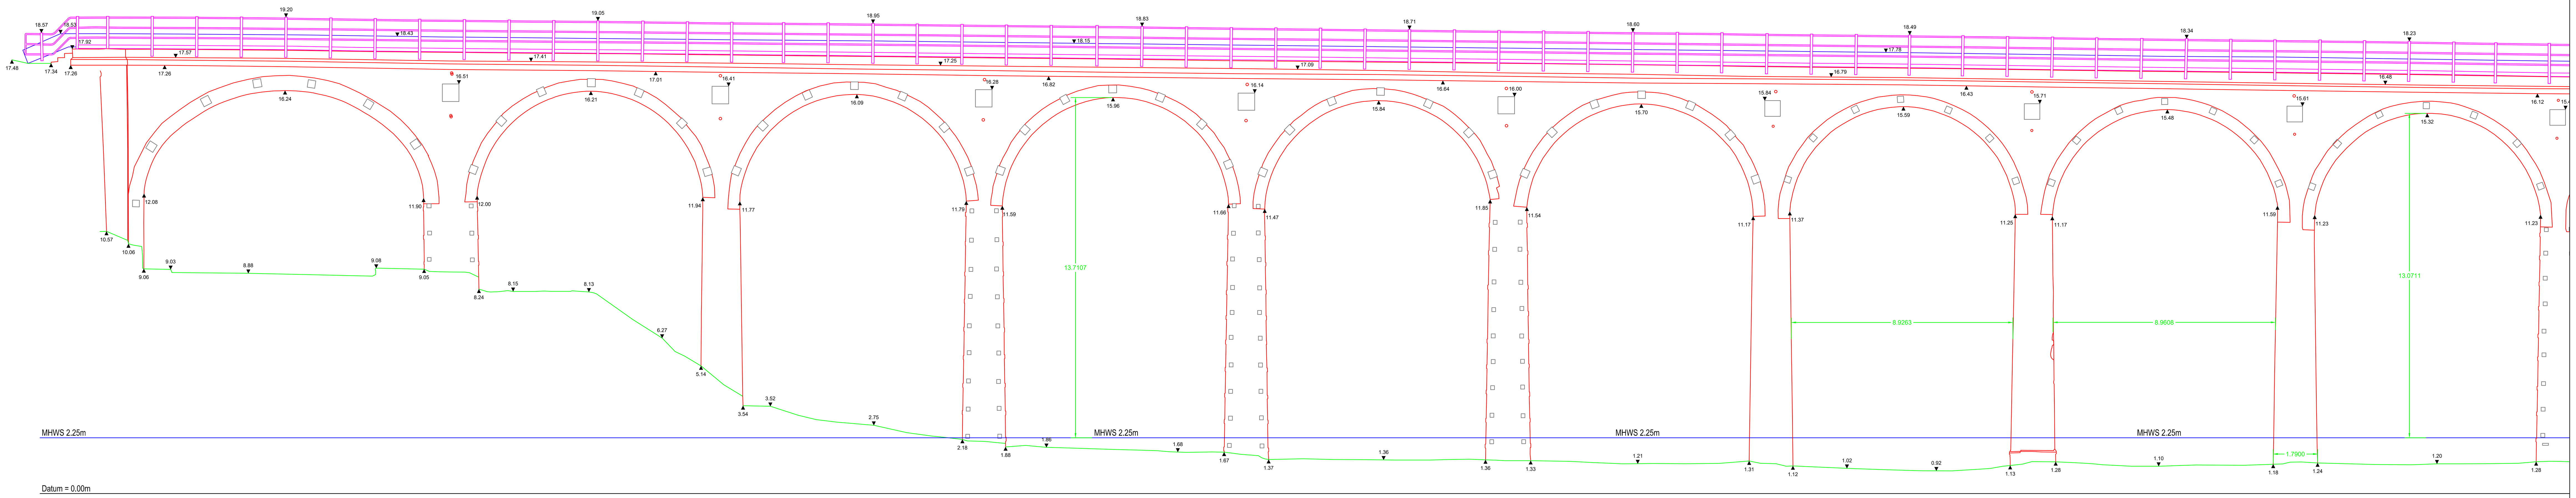

East Elevation

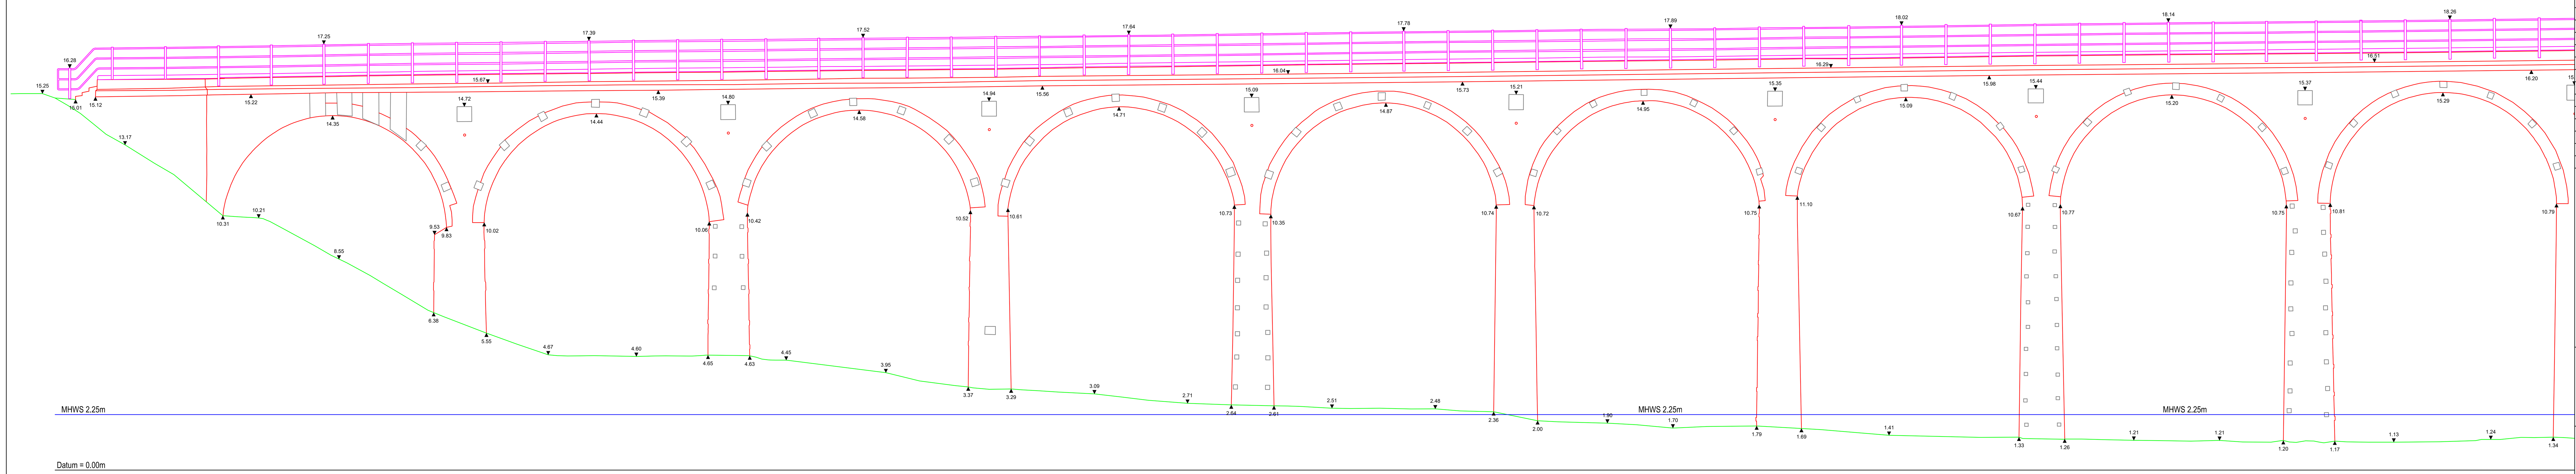

West Elevation

LEGEND

Contour
Prominent Contour
Kerb
Low Kerb
Road Verge
Back of Footpath
Crash Barrier
Wall
Wall (To scale)
Wall Overhang
Concrete Base
Steps
Fence
Gate
Building
Building Minor
Building Overhang
Soffit Line
Top of bank
Bottom of bank
Verge
Tactile Paving
Track (To scale)
Ditch
Water Line
Rock Outcrop
Hedge (To scale)
Foliage
Tree Area
Tree
Bush
Pipeline
Channel (To scale)
Overhead Line
Seat
Junction / Location Box
Road Sign
Railway
Bearer
Buffer
Cable Housing
Check Rail
Coping Edge
Ground Cable
Ground Signal
Hollow Sleeper
Magnet
Mast
Orange Pipe Crossing
Red Bond
Signal
Signal Wire
Sleeper Edge
Switch
Switch Equipment
Track Warning System

Air Valve
Bed Level
Borehole
Rubbish Bin
Bollard
Bus Stop
British Telecom
Cable T.V.
Cable Riser
Camera
Culvert
Down Pipe
Drain
Electricity Pole
Earth Rod
Fire Hydrant
Floor Level
Gully
Gas Pipe
Gas Riser
Gas Valve
Inspection Cover Small
Inspection Cover Large
Invert Level
Illuminated Road Sign
Kerb Outlet
Lamp Post
Lifebelt
Meter
Circular Manhole
Manhole
Triangular Manhole
Monitor
Mooring Post
Marker Post
Post
Post Box
Pipe
Trial Pit
Rodding Eye
Road Sign
Spot Level
Stop Cock
Stay
Telephone
Tree Stump
Threshold Level
Telegraph Pole
Traffic Signal
Water Level
Axle Counter
Cant Marker
Crossing Nose
Expansion Joint
Flash Butt Weld
Insulated Joint
Mileage Marker
Non Insulated Joint
Thermic Weld
Twist Location

CONTROL STATION COORDINATES

STN	EASTING	NORTHING	LEVEL

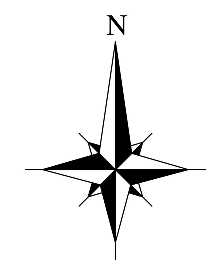

INDICATIVE OF NORTH

Notes:

All levels shown are relative to the O.S. active GPS network (OSGM15).

The co-ordinates shown on this plan are relative to the O.S. active GPS network (OSTN15).
The survey is orientated approximately to grid north.

L&M Survey Services
LAND • RAIL • UTILITY

Kilmarnock
Netherton House, West Netherton Street, Kilmarnock, KA1 4BU
Tel: 01563 533368 Fax: 01563 533309
Email: info@lmsurveys.co.uk

Livingston
Shairps Business Park, Houston Road
Livingston, EH54 5FD
Tel: 01506 896231 Fax: 01563 533309
Email: info@lmsurveys.co.uk

Doncaster
7 Bullrush Grove, Doncaster
DN4 8SL
Tel: 01302 570741 Fax: 01563 533309
Email: info@lmsurveys.co.uk

Client :

AMCO-GRIFFEN
ANTONINE HOUSE
5 CARRADALE CRESCENT
BROADWOOD BUSINESS PARK, CUMBERNAULD

Project Title :

ELEVATIONS
UB090/275 ROSSIE VIADUCT
ROSSIE VIADUCT
MONTROSE

Sheet Title :		Scale :	
SHEET 1 OF 2		1:100	
Surveyed date : 19/02/21	Issued date : 22/03/21	Enquiry No : 23893	Project No : 14099
Surveyed by : JJ	Processed by : LM	Checked by : SMcM	Approved by : KRJA

A0 Sheet