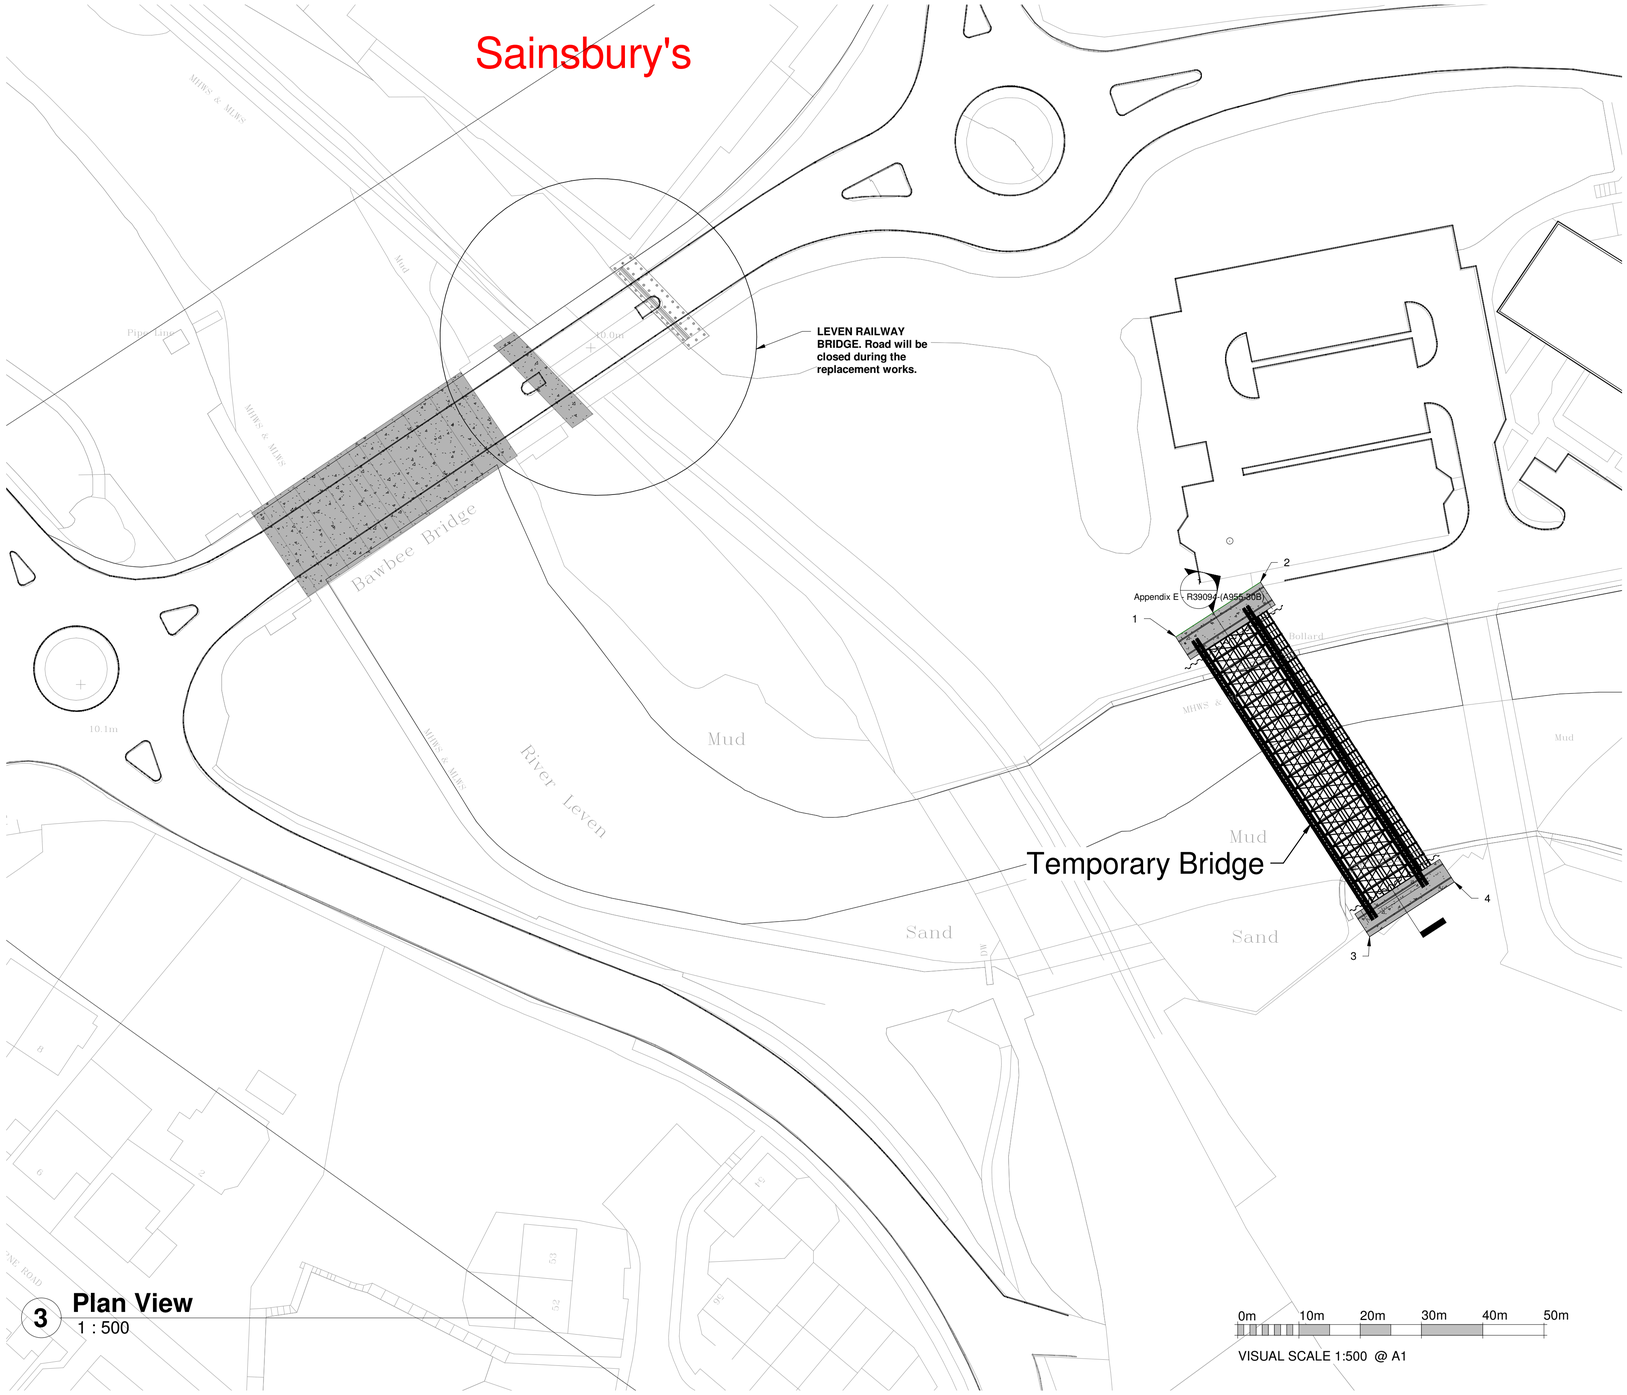

3 Plan View
1 : 500

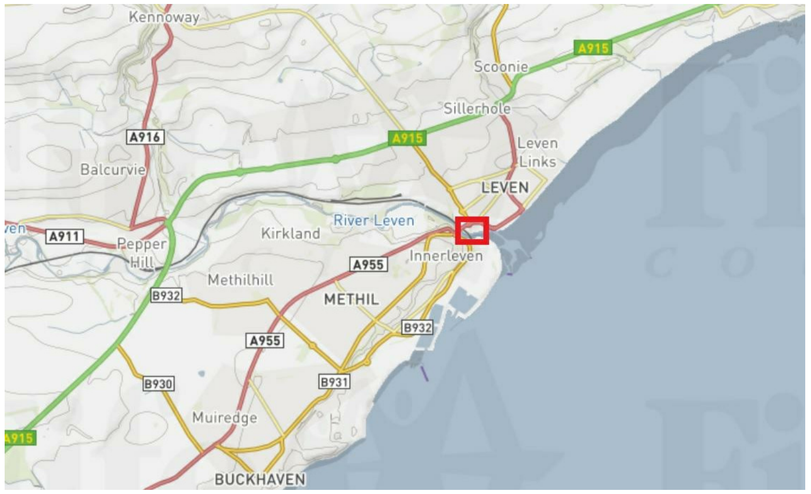

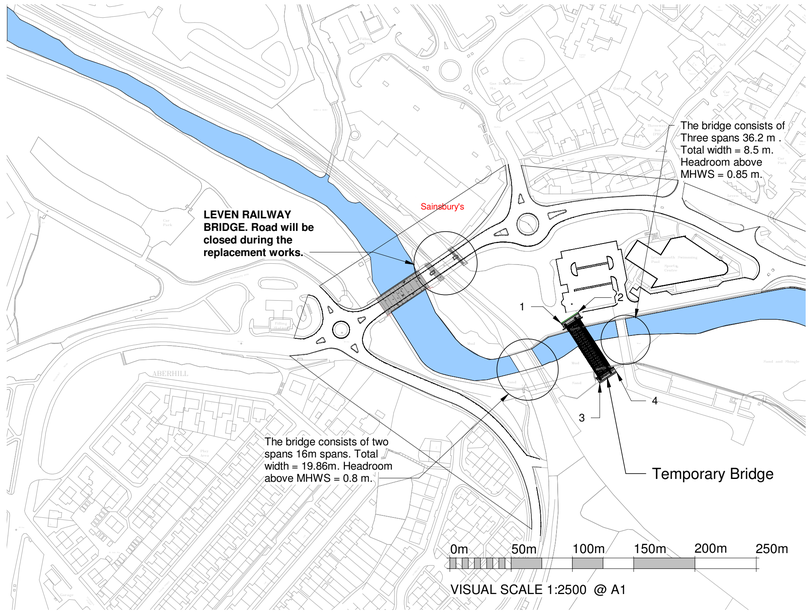

2 Plan View...
1 : 2500

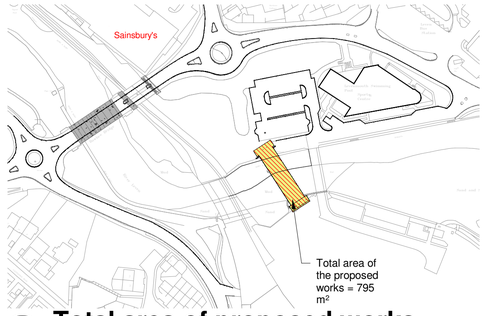

1 Total area of proposed works
1 : 2500

Point No.	Easting	Northing	Lattitude	Longitude
1	337967	700410	56º 11.535	-3º 00.071
2	337981	700418	56º 11.539	-3º 00.057
3	337999	700361	56º 11.509	-3º 00.039
4	338013	700370	56º 11.514	-3º 00.026

REV	AMENDMENTS	BY	APPROVED	DATE

PRELIMINARY	X	TENDER		CONTRACT		RECORD	

DESIGNED BY	DRAWN BY	CHECKED BY	APPROVED BY	DATE
BM	BM	FR	FR	28/01/2022

Fife Council

Assets, Transportation and Environment

Head of service - Ken Gourly

TEMPORARY BRIDGE
Location Plan & Co-ordinates

SHEET No.: 1 of 1

SCALE: As indicated @A1

DRAWING No.: Appendix A - R39094-(A955-30B)-002