Location Plan

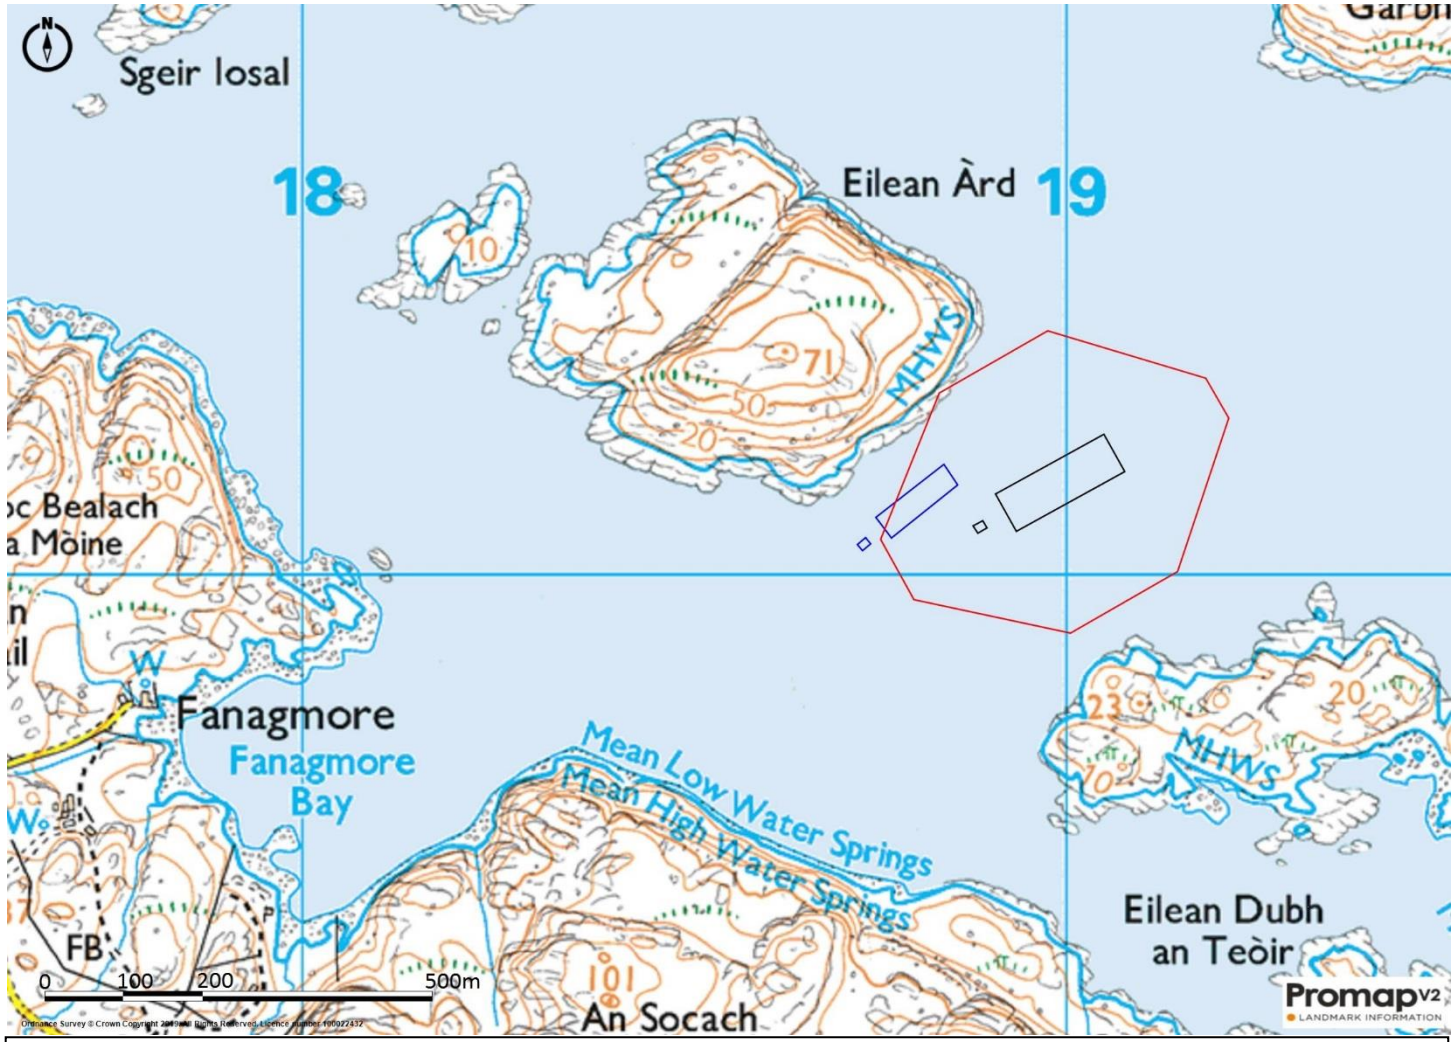

Key: = Mooring Containment Area / Site Boundary = Existing Site – fourteen 15m x 15m pens plus feed barge

= Surface Equipment – twelve 24m x 24m pens plus feed barge