# FIGURE 3
# PROPOSED SITE LAYOUT OVERLAID ON ADMIRALTY CHART

IronsideFarrar

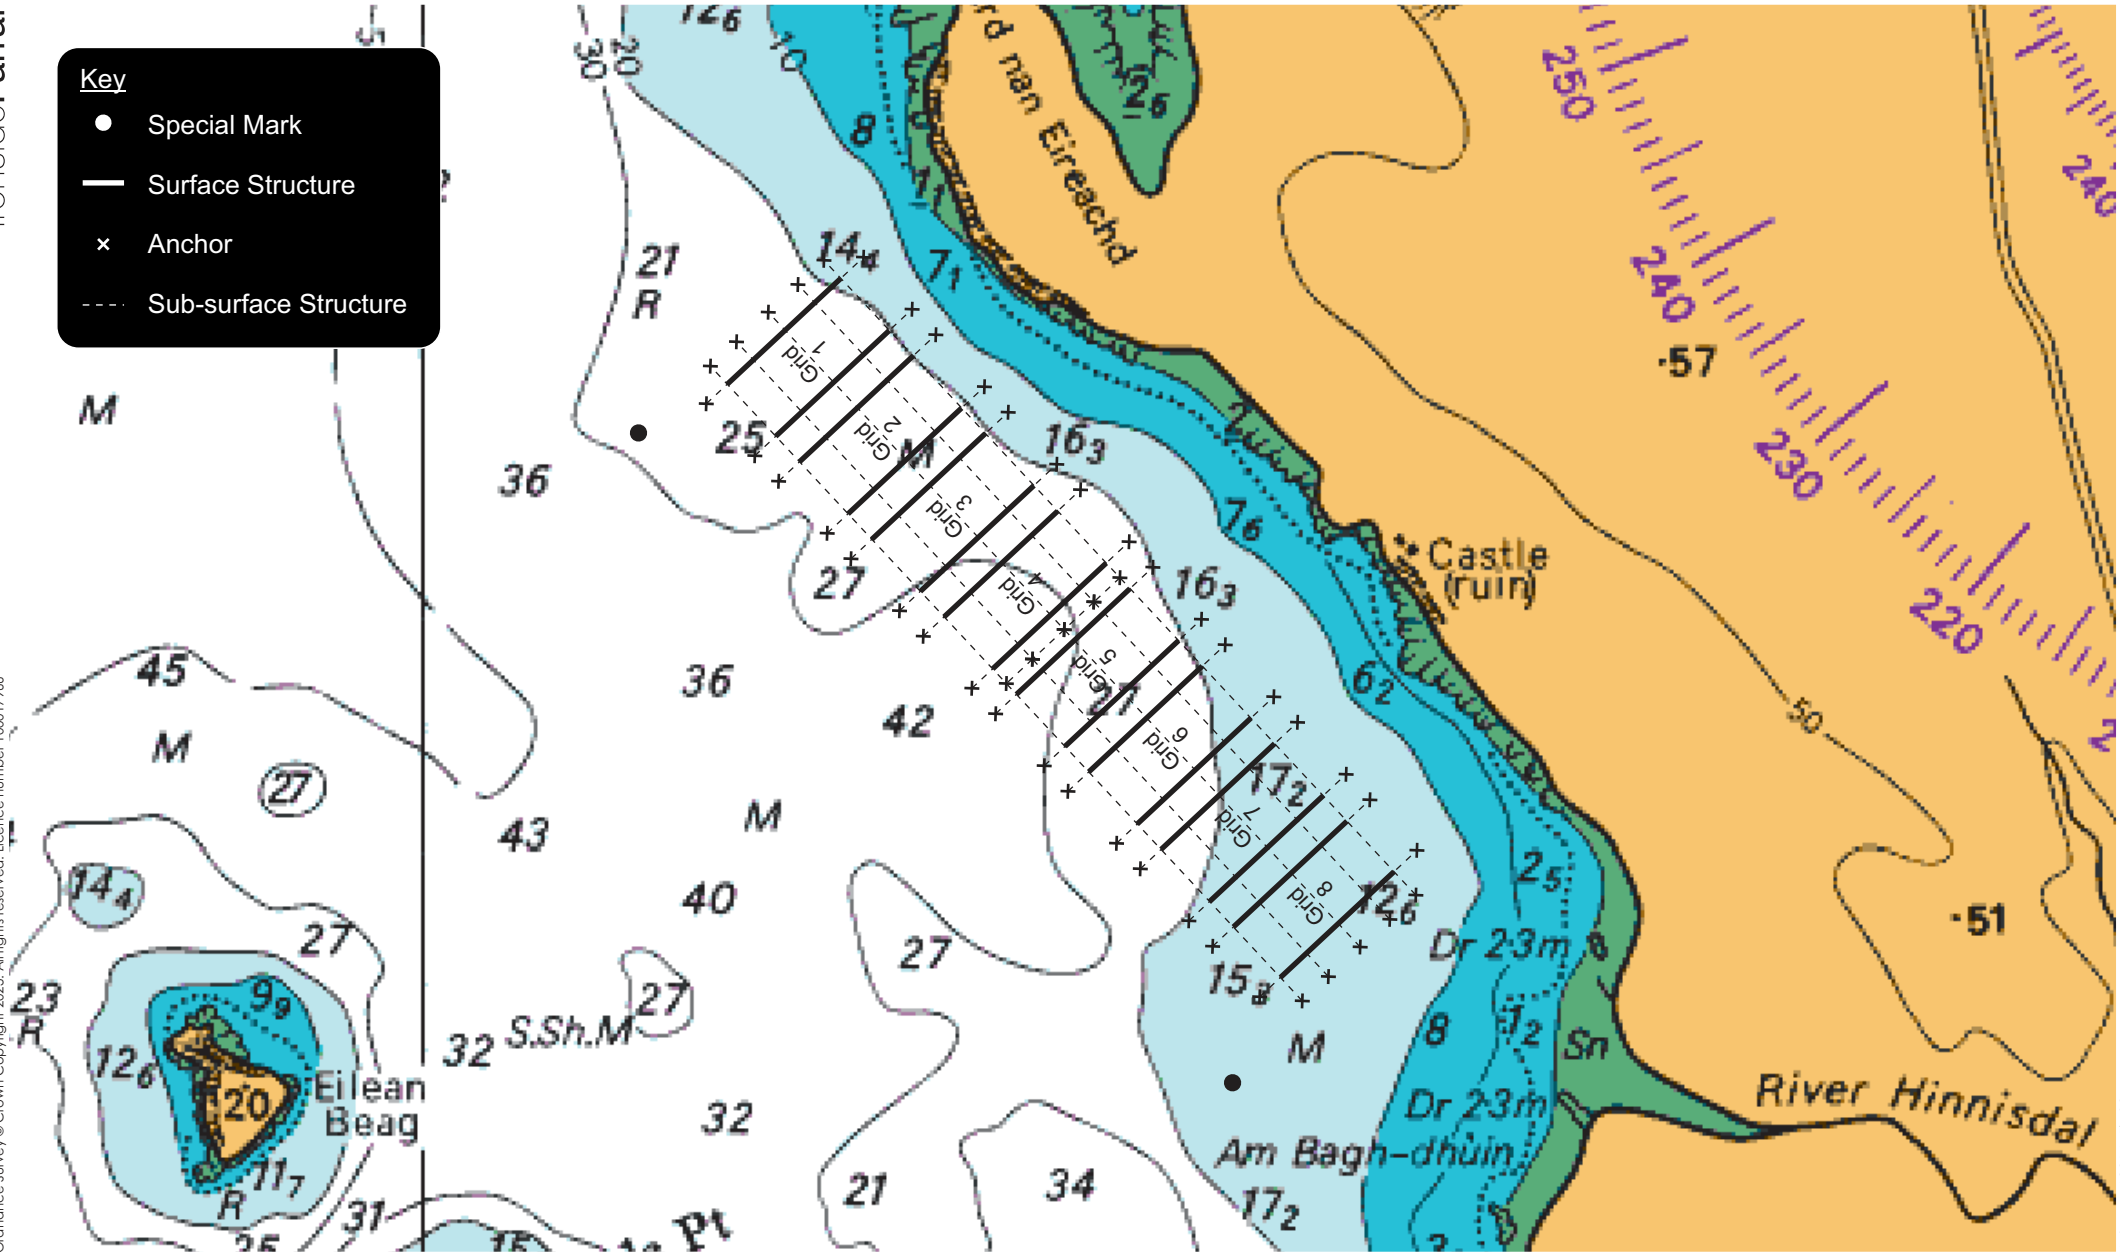


Ordnance Survey © Crown Copyright 2023. All rights reserved. Licence number 100017966

Job No. 62216_Fig02

N 0 200 400m