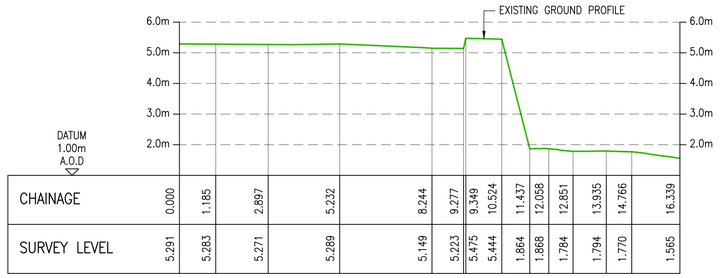

CHAINAGE	0.000	1.185	2.897	5.232	8.244	9.277	9.349	10.524	11.437	12.058	12.851	13.935	14.766	16.339
SURVEY LEVEL	5.291	5.283	5.271	5.289	5.149	5.223	5.475	5.444	1.864	1.868	1.784	1.794	1.770	1.565

SECTION 1–1 SCALE = 1:100

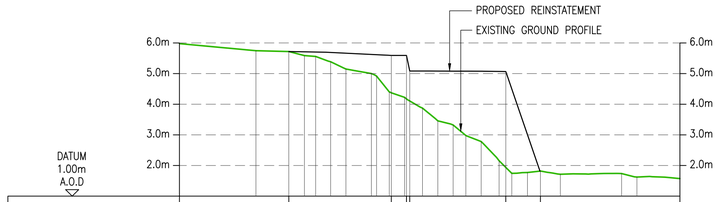

CHAINAGE	0.000	3.570	6.917	7.412	7.519	10.654	11.785	16.339
SURVEY LEVEL	5.978	5.746	5.719	5.587	5.559	5.386	5.149	5.001	4.839	4.402	4.224	3.872	3.457	3.323	2.979	2.782	2.156	1.743	1.771	1.818	1.714	1.737	1.623	1.573
SLIPWAY LEVEL			5.719	5.698			5.592	5.592	5.084			5.067	1.818											

SECTION 2–2 SCALE = 1:100

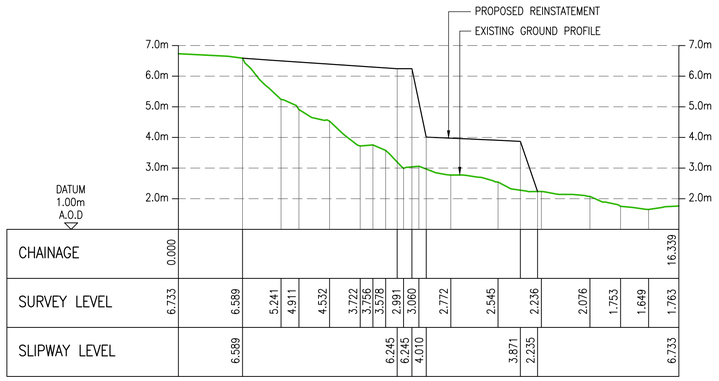

CHAINAGE	0.000																16.339
SURVEY LEVEL	6.733	6.589	5.241	4.911	4.532	3.722	3.756	3.578	2.991	3.060	2.772	2.545	2.236	2.076	1.753	1.649	1.763
SLIPWAY LEVEL		6.589							6.245	6.245	4.010		3.871	2.235			6.733

SECTION 3–3 SCALE = 1:100

CHAINAGE	0.000	1.868	2.786	4.044	5.238	5.634	6.773	7.330	7.874	8.645	9.266	10.766	11.266	11.766	12.266	13.266	14.893	15.851	16.339
SURVEY LEVEL	8.017	7.626	7.362	7.192	7.030	7.041	6.900	6.717	6.717	2.819	2.880	2.791	2.625	2.645	2.388	2.290	2.083	1.893	1.902

SECTION 4–4 SCALE = 1:100

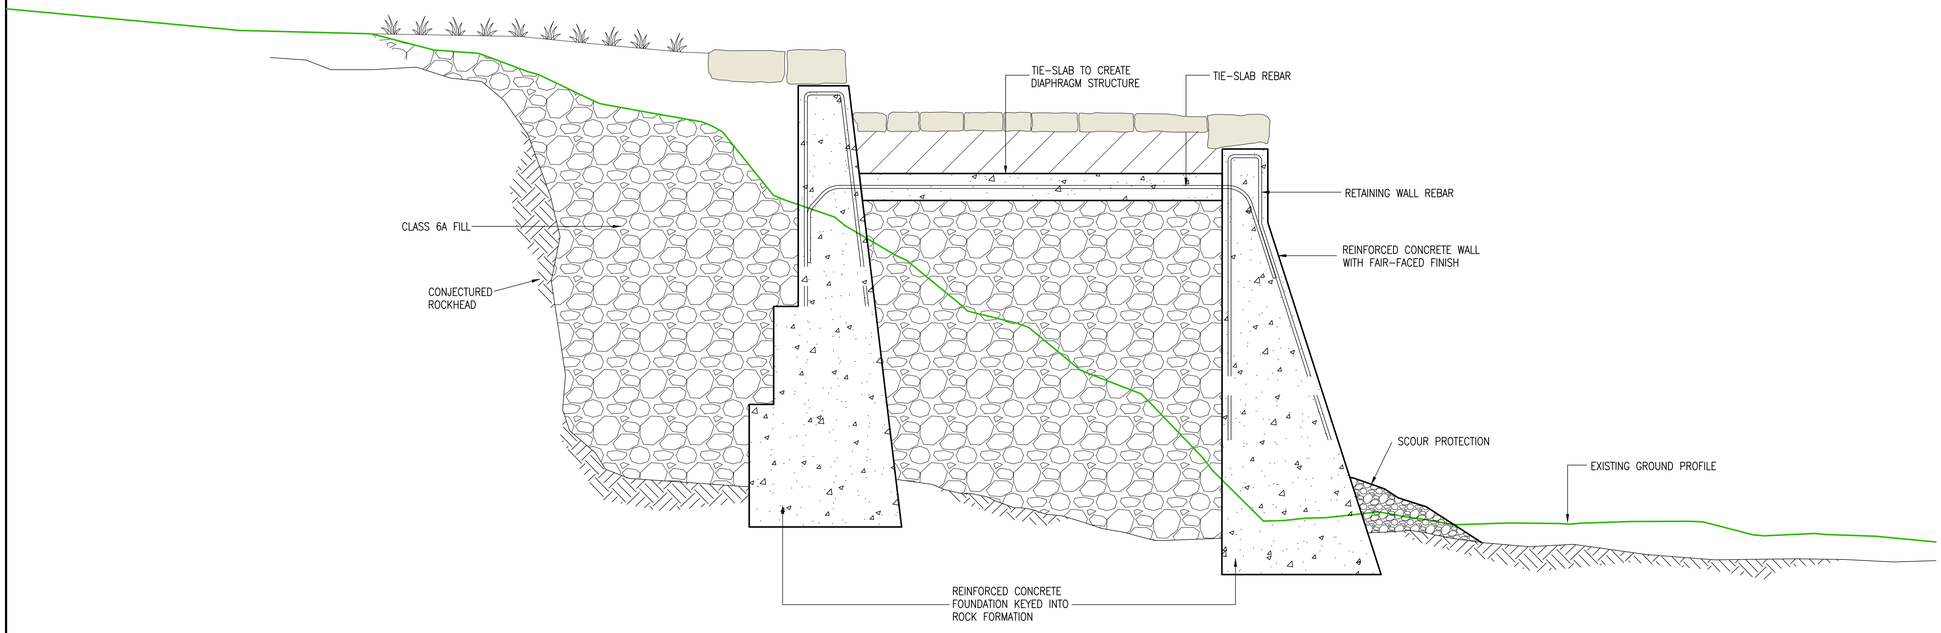

IN–SITU CONCRETE WALL WITH PATTERNED CONCRETE INDICATIVE SECTION

SCALE = 1:25

Do not scale from this drawing.

Rev.	Date	Description	Drwn.	Chkd.	Appd.
–	13/01/25	ISSUED FOR PLANNING	JH	GAV	AK

Client:

ST ANDREWS HARBOUR TRUST
A TRUST PORT AUTHORITY

FAIRHURST
Westerton of Craigie
Southampton Road
DUNDEE
DD4 7PN
Tel: 01382 453 300
E: dundee@fairhurst.co.uk

Project Title:
ST ANDREWS HARBOUR
SLIPWAY REINSTATEMENT

Drawing Title:
SLIPWAY REINSTATEMENT
CROSS SECTIONS

Scale at A1:	Status:	
1:100	Planning	
Drwn:	Checked:	Approved:
JH	GAV	
Date:	Date:	Date:
13/01/25	15/01/25	

Drawing No.: 163726/2001 Revision: –