




THIS IS A CAD PRODUCED DRAWING AND SHOULD NOT BE MANUALLY UPDATED

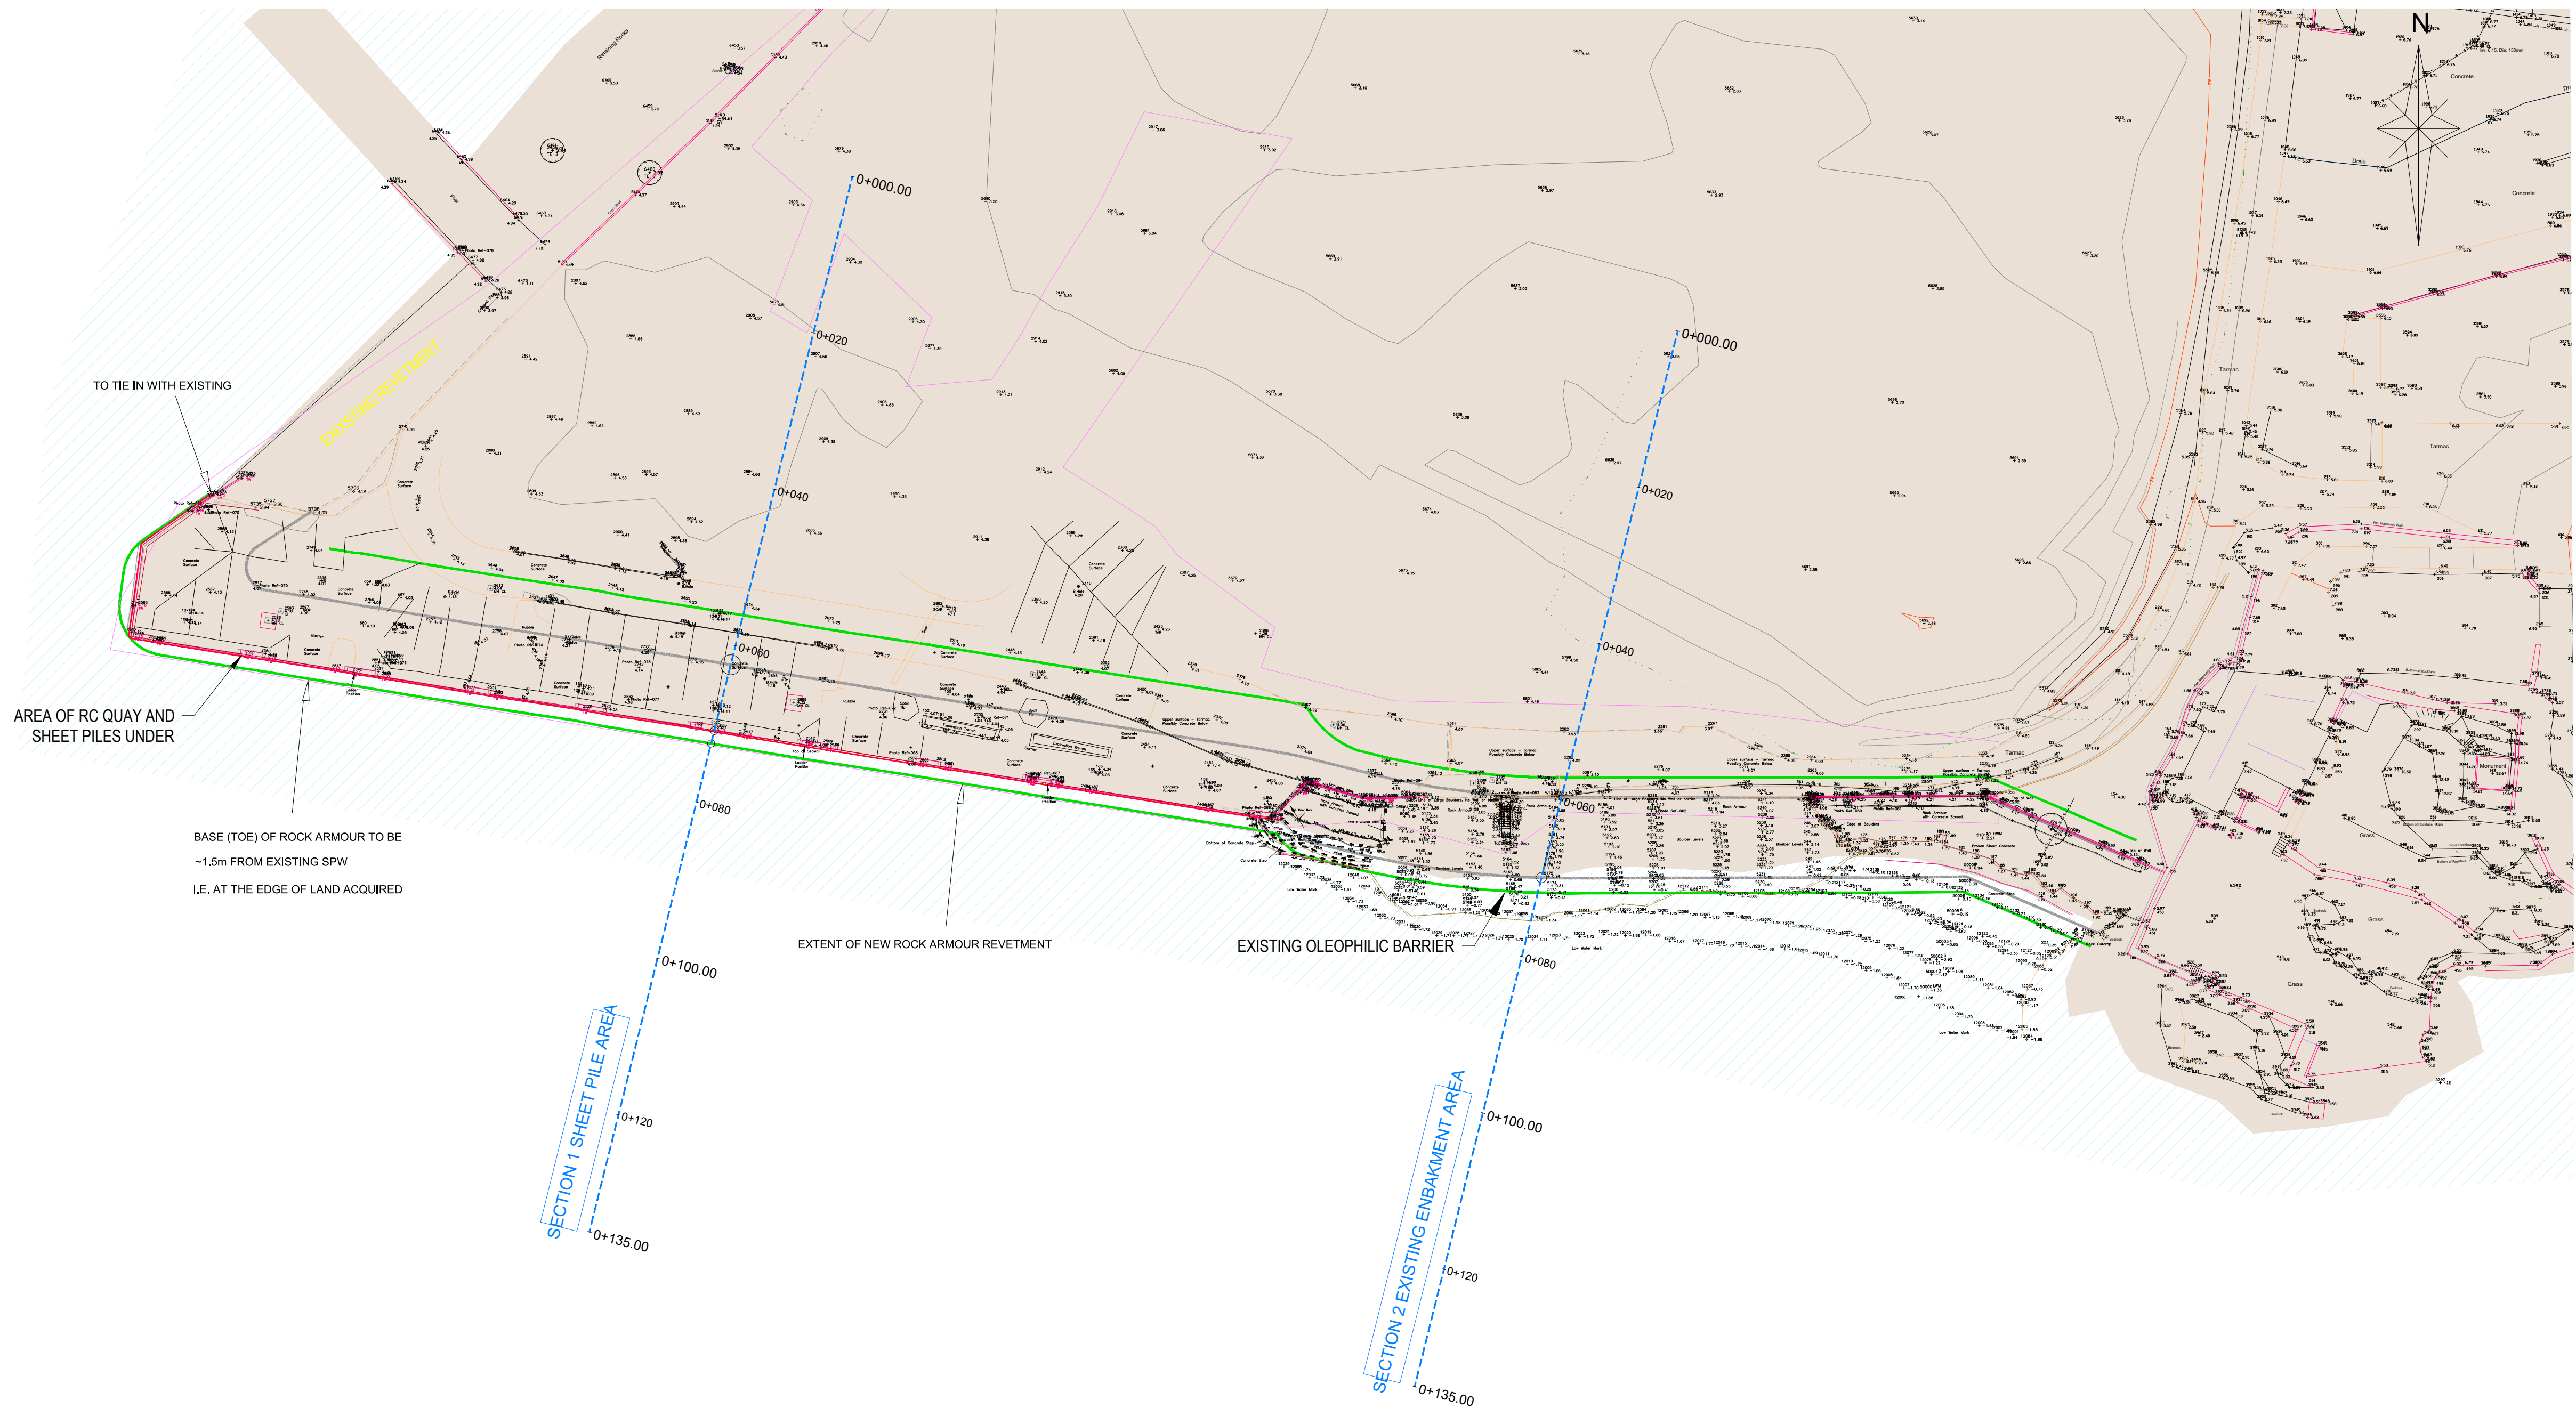


PLAN VIEW
SCALE 1:500

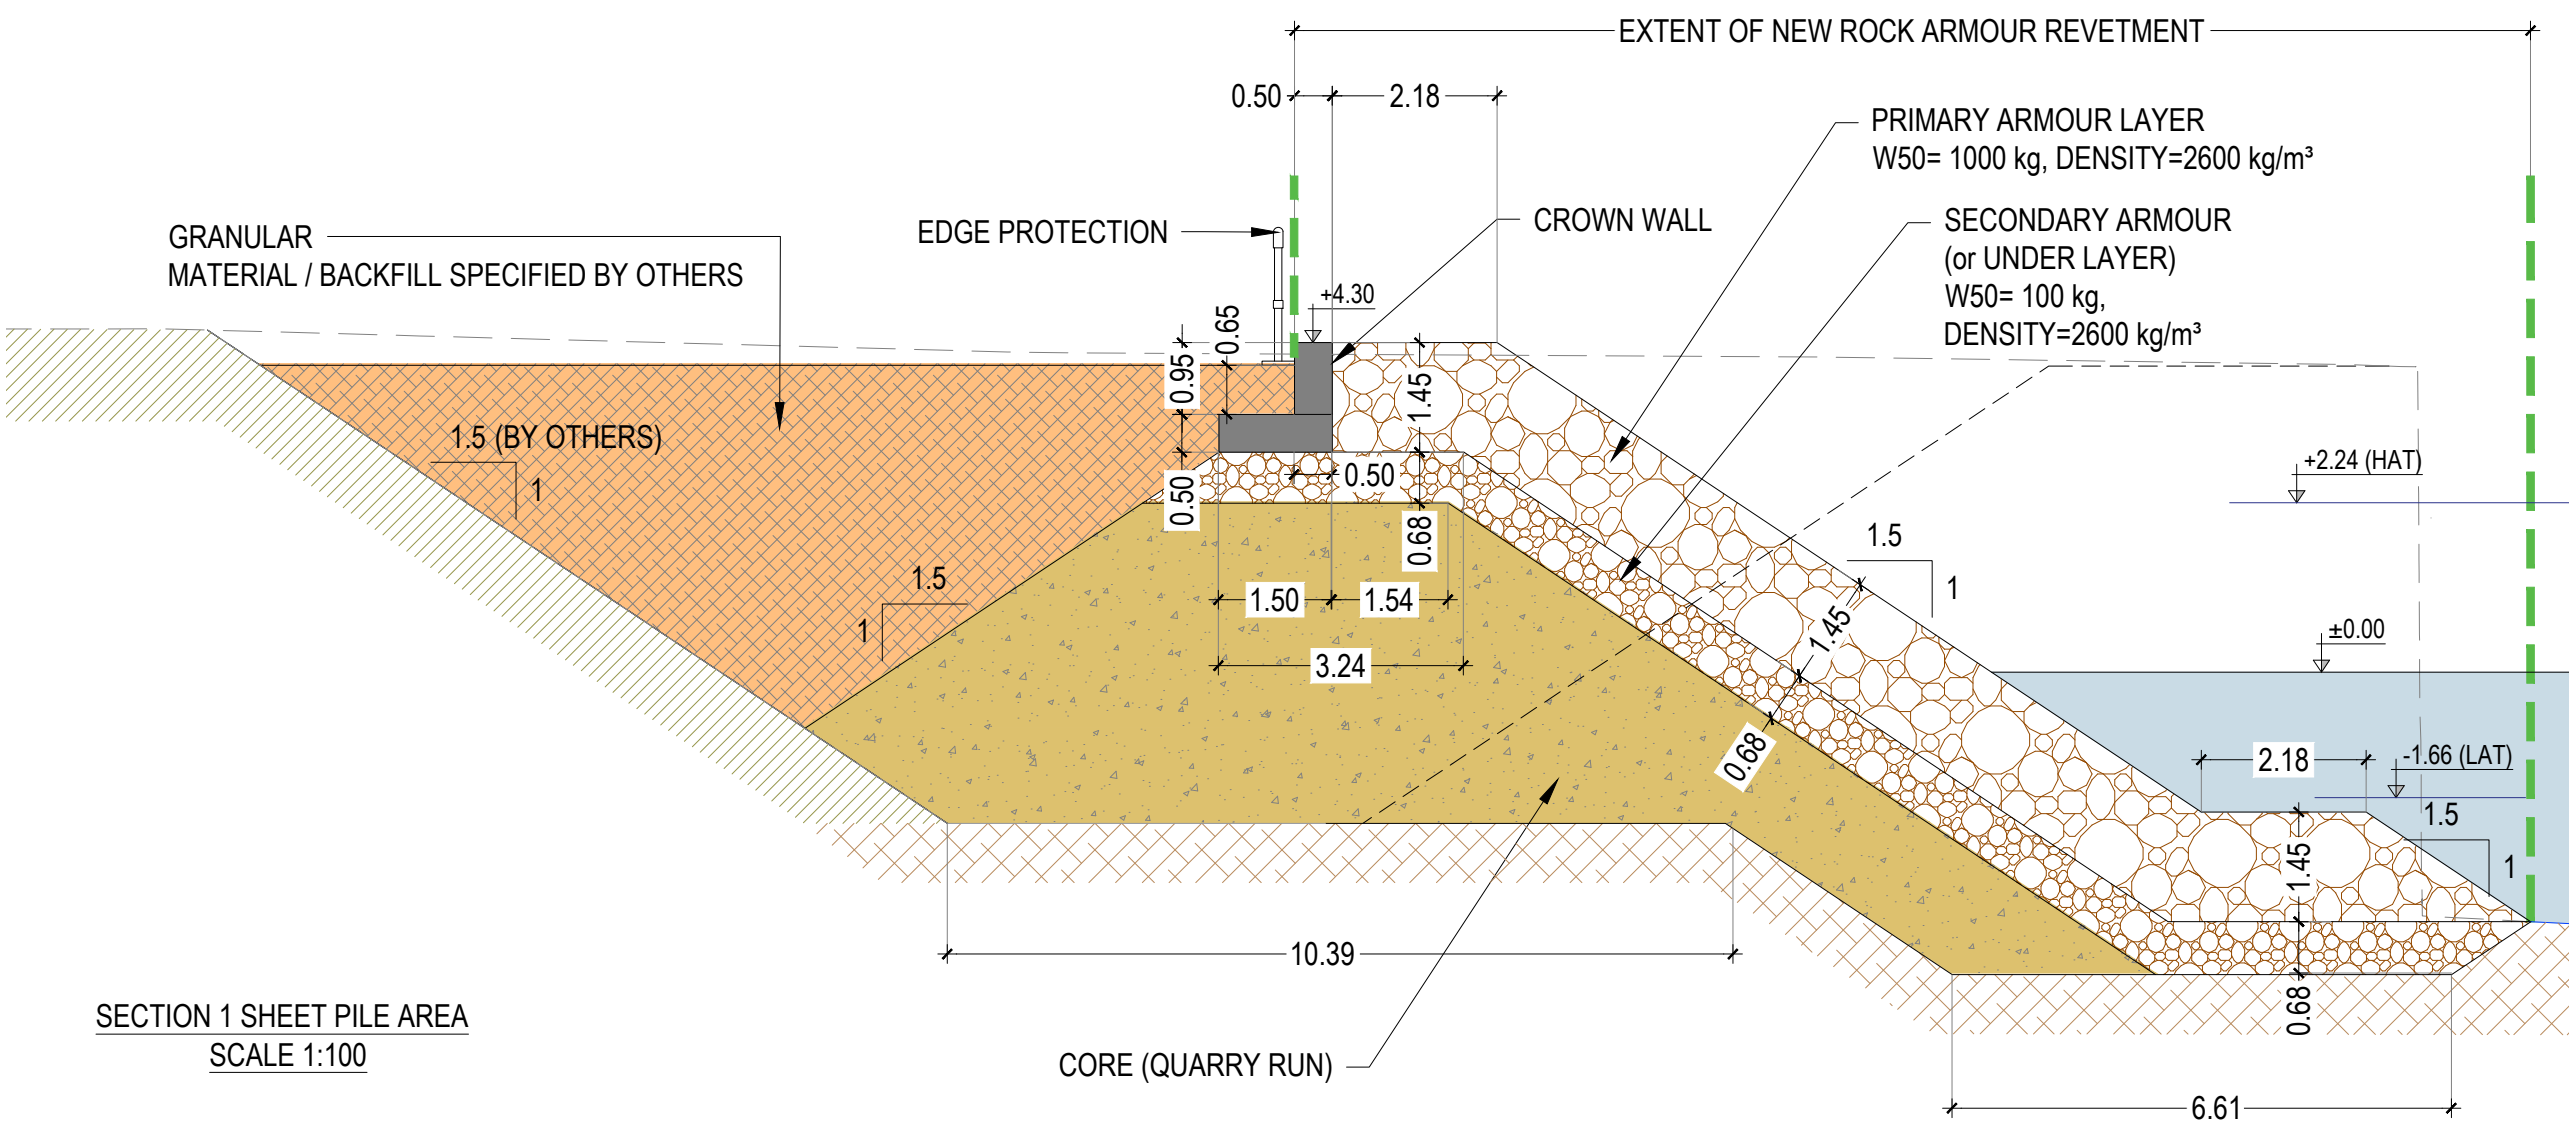

SECTION 1 SHEET PILE AREA
SCALE 1:100

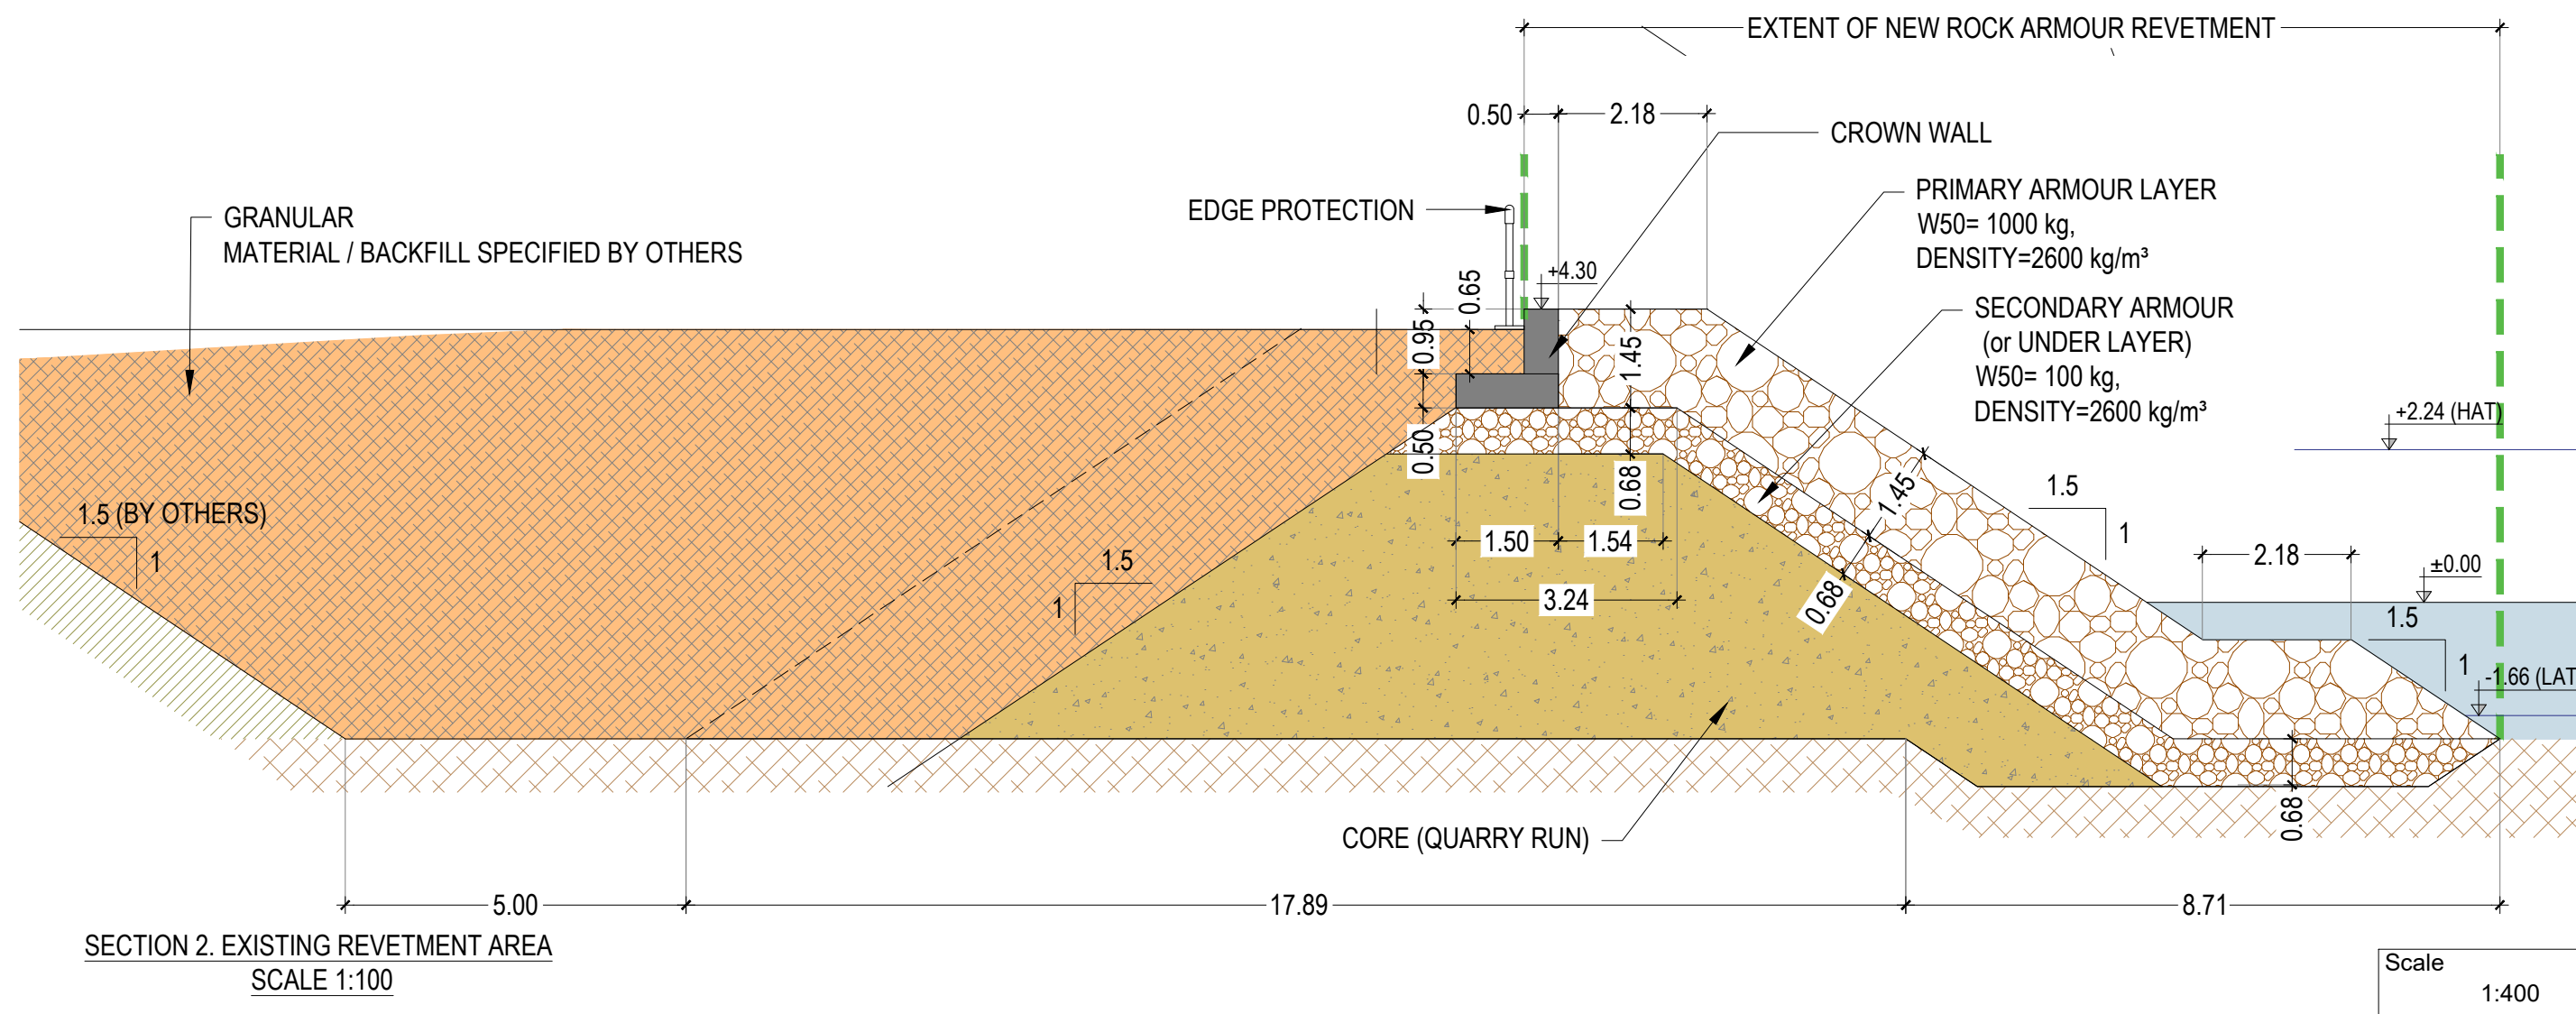

SECTION 2 EXISTING REVETMENT AREA
SCALE 1:100

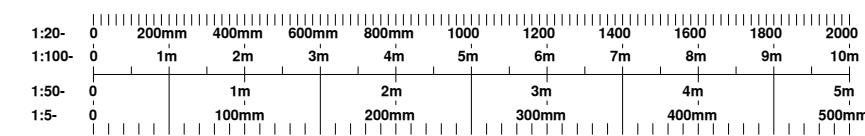

THIS DOCUMENT IS THE PROPERTY OF IKM CONSULTING LTD AND IS COVERED BY COPYRIGHT © IKM CONSULTING LTD. THIS DOCUMENT MAY NOT BE COPIED OR REPRODUCED EXCEPT WITH THEIR WRITTEN PERMISSION, NOR MAY THE DESIGN, OR ANY INFORMATION SHOWN THEREON, BE DISCLOSED TO ANY THIRD PARTY.

EXTERNAL REFERENCES: BELOW IS A LIST OF EXTERNALLY REFERENCED DRAWINGS REQUIRED TO VIEW AND PLOT THIS DRAWING.

O:\PROJECTS\.....DWG

NOTES

1. DO NOT SCALE FROM THIS DRAWING.
2. THE CONTRACTOR IS RESPONSIBLE FOR VERIFYING ALL SITE & SETTING OUT DIMENSIONS BEFORE COMMENCING WORK.
3. ALL DIMENSIONS IN METERS (M), UNLESS STATED OTHERWISE.
4. ALL LEVELS ARE IN METERS, ALL TIDAL LEVES ARE RELATED TO ORDNANCE DATUM , UNLESS STATED OTHERWISE.
5. THIS DRAWING IS TO BE READ ON CONJUNCTION WITH:

RESIDUAL RISK REGISTER

IN ADDITION TO THE HAZARDS NORMALLY ASSOCIATED WITH THE TYPES OF WORK DETAILED ON THIS DRAWING, PLEASE NOTE THE FOLLOWING :

IDENTIFIED RISK / HAZARD	DESCRIPTION
-	-
IDENTIFIED RISK / HAZARD	DESCRIPTION
-	-

IT IS ASSUMED THAT ALL WORKS WILL BE CARRIED OUT BY A COMPETENT PERSON WORKING TO AN APPROVED SAFE SYSTEM OF WORK

STATUS

CONCEPTUAL DESIGN - FOR COMMENTS

REV	DATE	BY	CHKD	DESCRIPTION
01	22/01/22	JMB	MHG	For Comments



CLIENT
DEME





PROJECT
ESSO BOWLING REVETMENT REPLACEMENT

DRAWING
**BOWLING, RIVER CLYDE
ALTERNATIVE 01. CROSS SECTIONS
PLAN VIEW (SHEET 01 OF 03)**

DRAWING No.
19203-SKE-101

REV
01

THIS IS A CAD PRODUCED DRAWING AND SHOULD NOT BE MANUALLY UPDATED

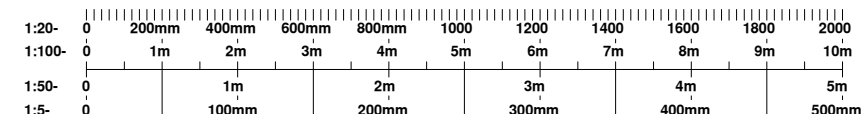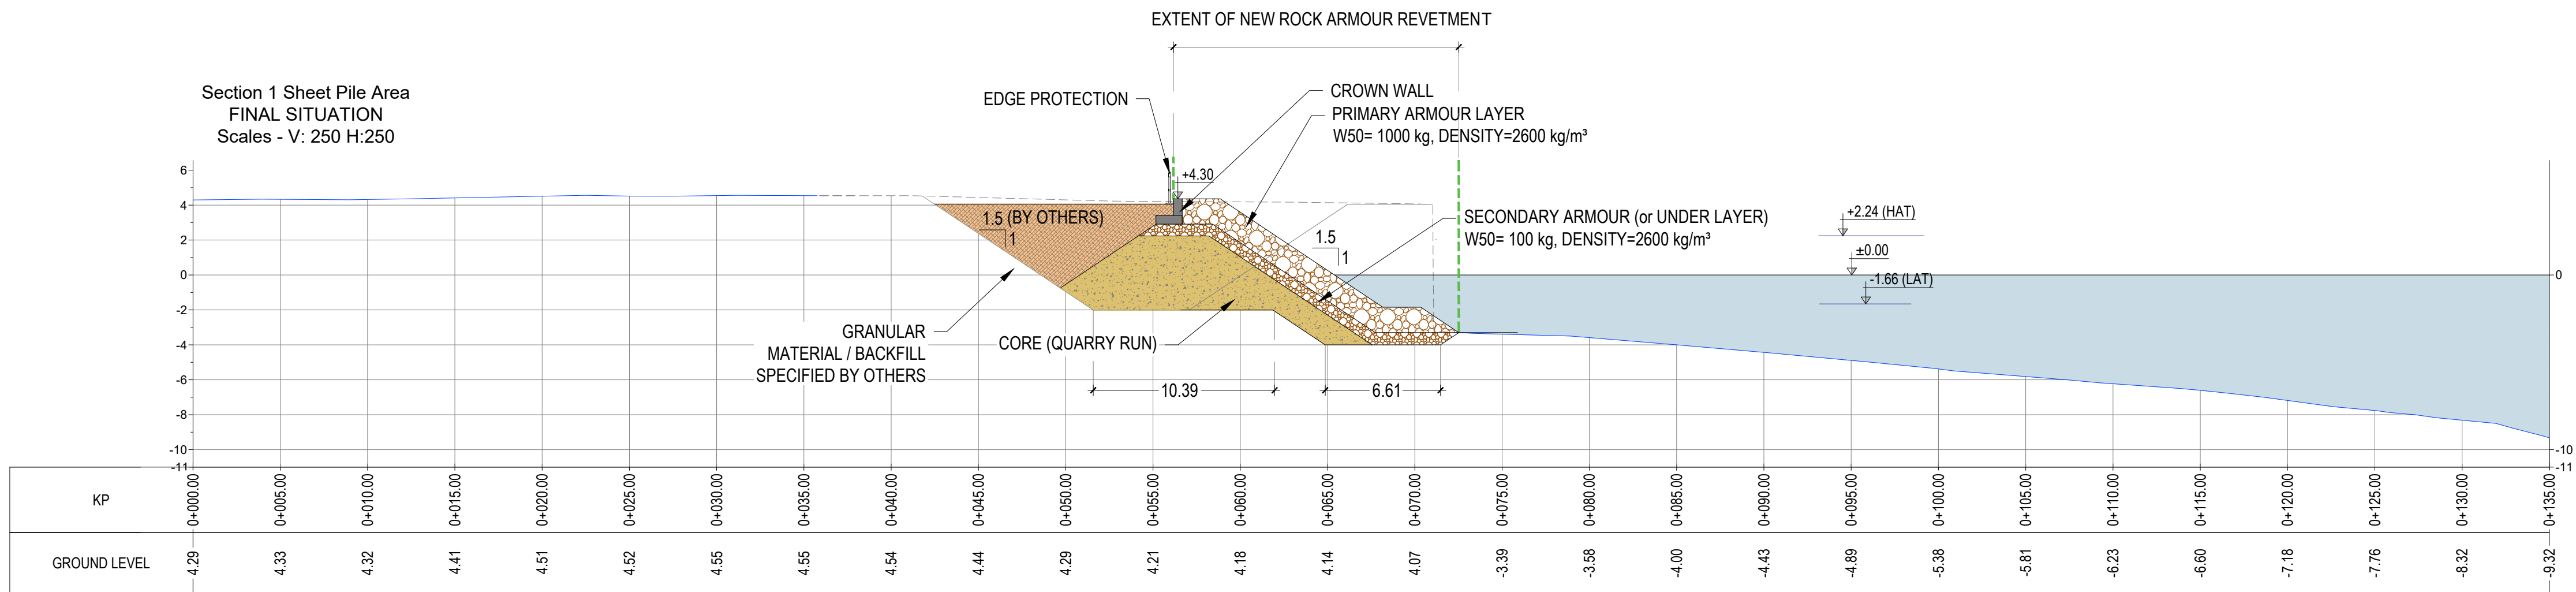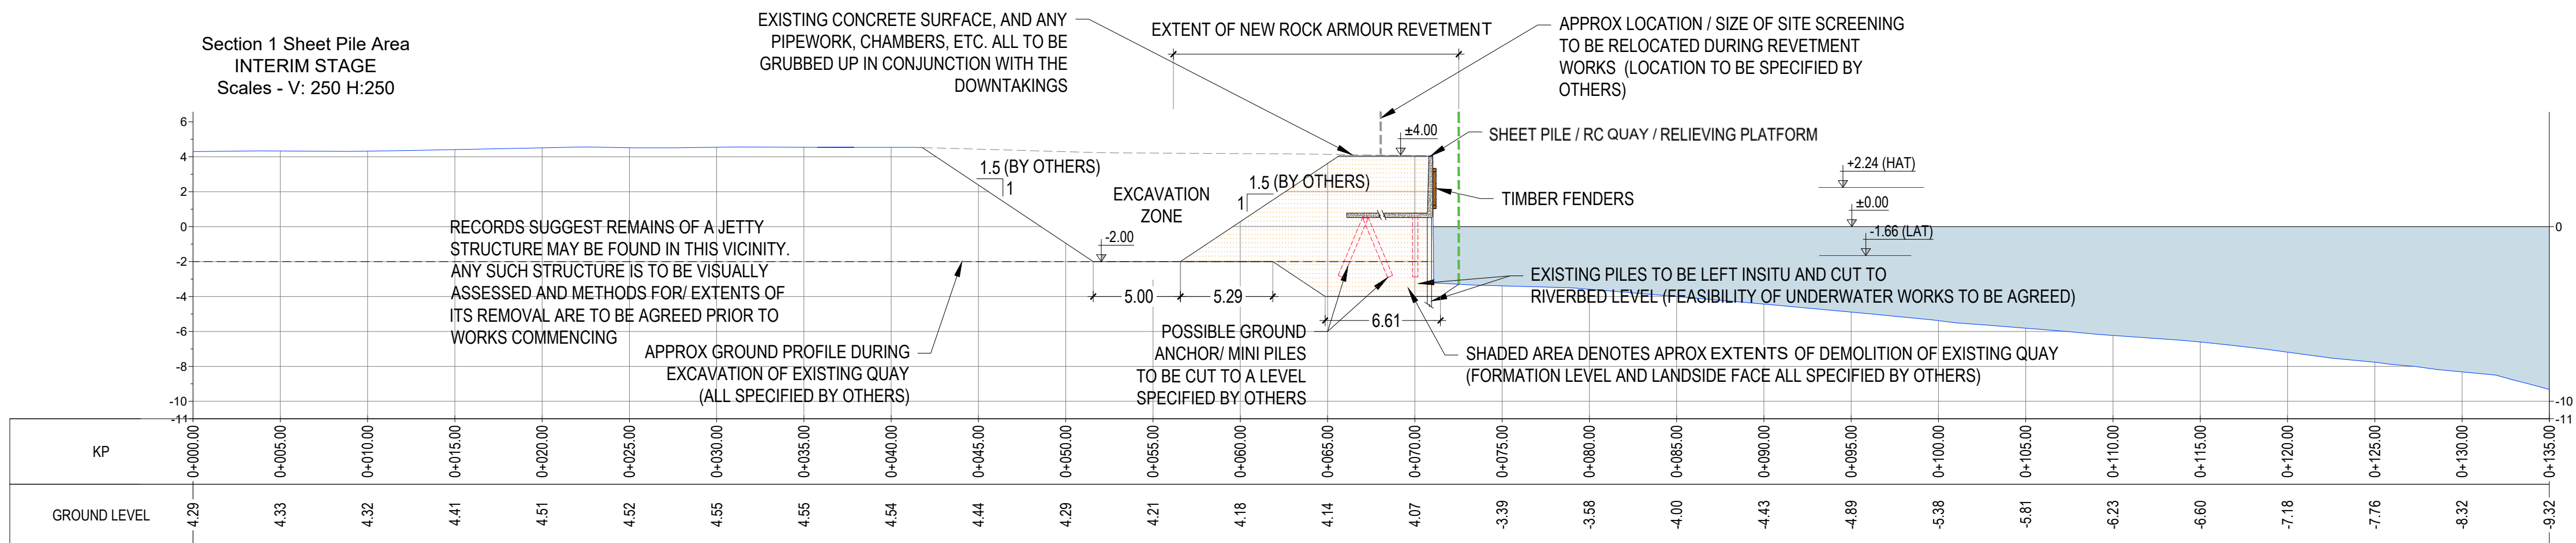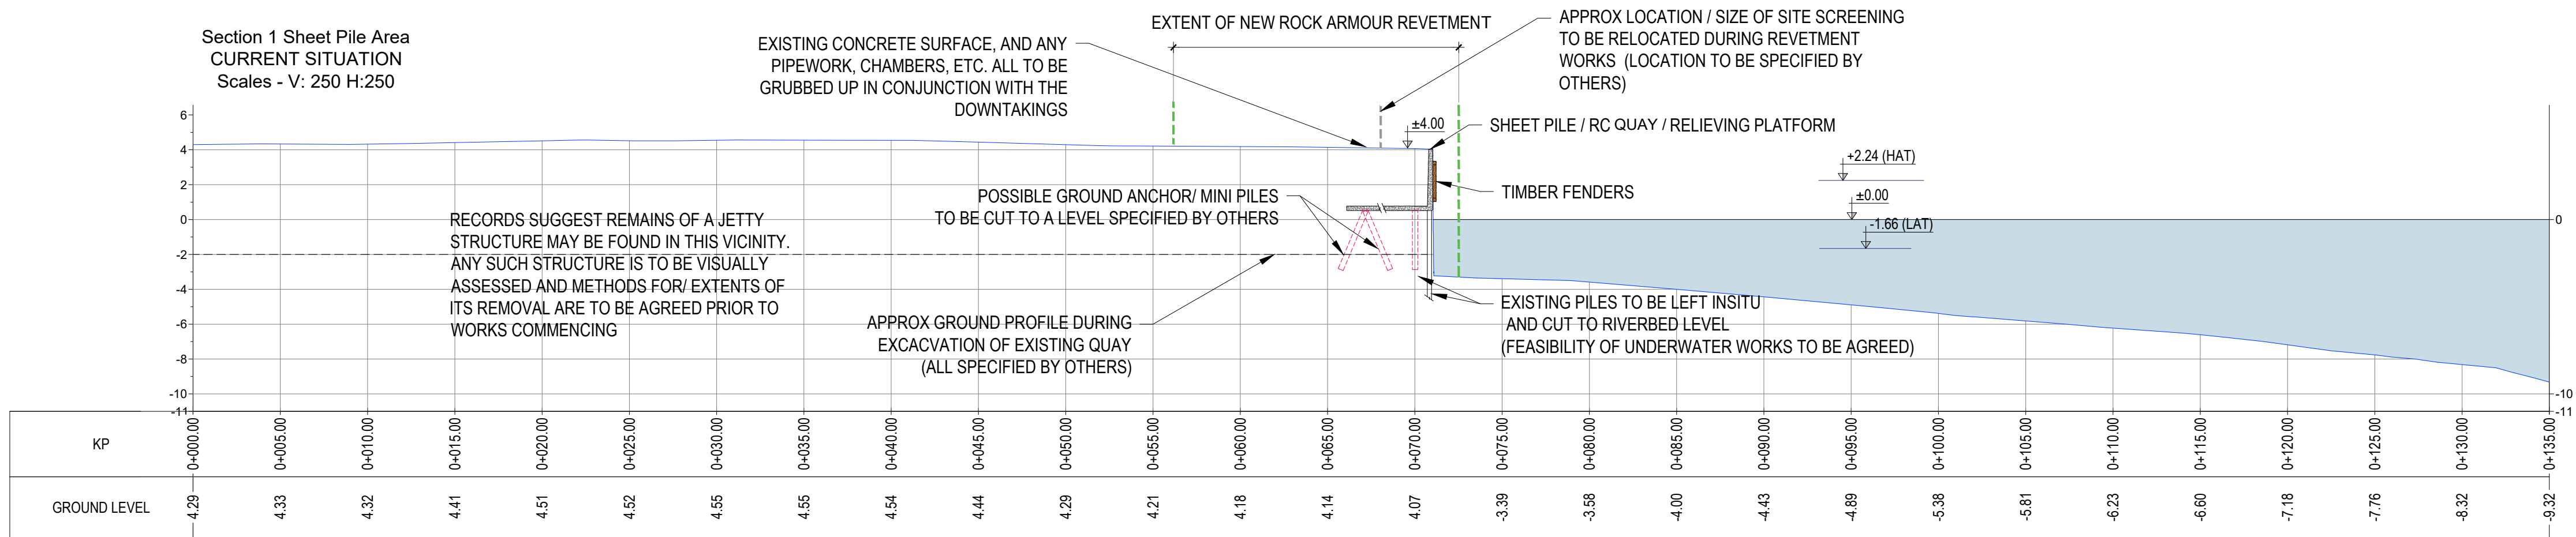

THIS DOCUMENT IS THE PROPERTY OF IKM CONSULTING LTD AND IS COVERED BY COPYRIGHT © IKM CONSULTING LTD. THIS DOCUMENT MAY NOT BE COPIED OR REPRODUCED EXCEPT WITH THEIR WRITTEN PERMISSION, NOR MAY THE DESIGN, OR ANY INFORMATION SHOWN THEREON, BE DISCLOSED TO ANY THIRD PARTY.

EXTERNAL REFERENCES: BELOW IS A LIST OF EXTERNALLY REFERENCED DRAWINGS REQUIRED TO VIEW AND PLOT THIS DRAWING.

O\PROJECTS\.....DWG

NOTES

1. DO NOT SCALE FROM THIS DRAWING.
2. THE CONTRACTOR IS RESPONSIBLE FOR VERIFYING ALL SITE & SETTING OUT DIMENSIONS BEFORE COMMENCING WORK.
3. ALL DIMENSIONS IN METERS (M), UNLESS STATED OTHERWISE.
4. ALL LEVELS ARE IN METERS, ALL TIDAL LEVES ARE RELATED TO ORDNANCE DATUM , UNLESS STATED OTHERWISE.
5. THIS DRAWING IS TO BE READ ON CONJUNCTION WITH:

RESIDUAL RISK REGISTER

IN ADDITION TO THE HAZARDS NORMALLY ASSOCIATED WITH THE TYPES OF WORK DETAILED ON THIS DRAWING, PLEASE NOTE THE FOLLOWING :

IDENTIFIED RISK / HAZARD	DESCRIPTION
-	-
IDENTIFIED RISK / HAZARD	DESCRIPTION
-	-

IT IS ASSUMED THAT ALL WORKS WILL BE CARRIED OUT BY A COMPETENT PERSON WORKING TO AN APPROVED SAFE SYSTEM OF WORK

STATUS

CONCEPTUAL DESIGN - FOR COMMENTS

REV	DATE	BY	CHKD	DESCRIPTION
01	22/01/22	JMB	MHG	For Comments



CLIENT **DEME**

PROJECT **ESSO BOWLING REVETMENT REPLACEMENT**

DRAWING **BOWLING, RIVER CLYDE
ALTERNATIVE 01. SECTION 1
PROFILES (SHEET 02 OF 03)**




DRAWING No. **19203-SKE-102** REV **01**

EXTERNAL REFERENCES: BELOW IS A LIST OF EXTERNALLY REFERENCED DRAWINGS REQUIRED TO VIEW AND PLOT THIS DRAWING.

O:\PROJECTS\.....DWG

NOTES

- DO NOT SCALE FROM THIS DRAWING.
- THE CONTRACTOR IS RESPONSIBLE FOR VERIFYING ALL SITE & SETTING OUT DIMENSIONS BEFORE COMMENCING WORK.
- ALL DIMENSIONS IN METERS (M), UNLESS STATED OTHERWISE.
- ALL LEVELS ARE IN METERS, ALL TIDAL LEVES ARE RELATED TO ORDNANCE DATUM , UNLESS STATED OTHERWISE.
- THIS DRAWING IS TO BE READ ON CONJUNCTION WITH:

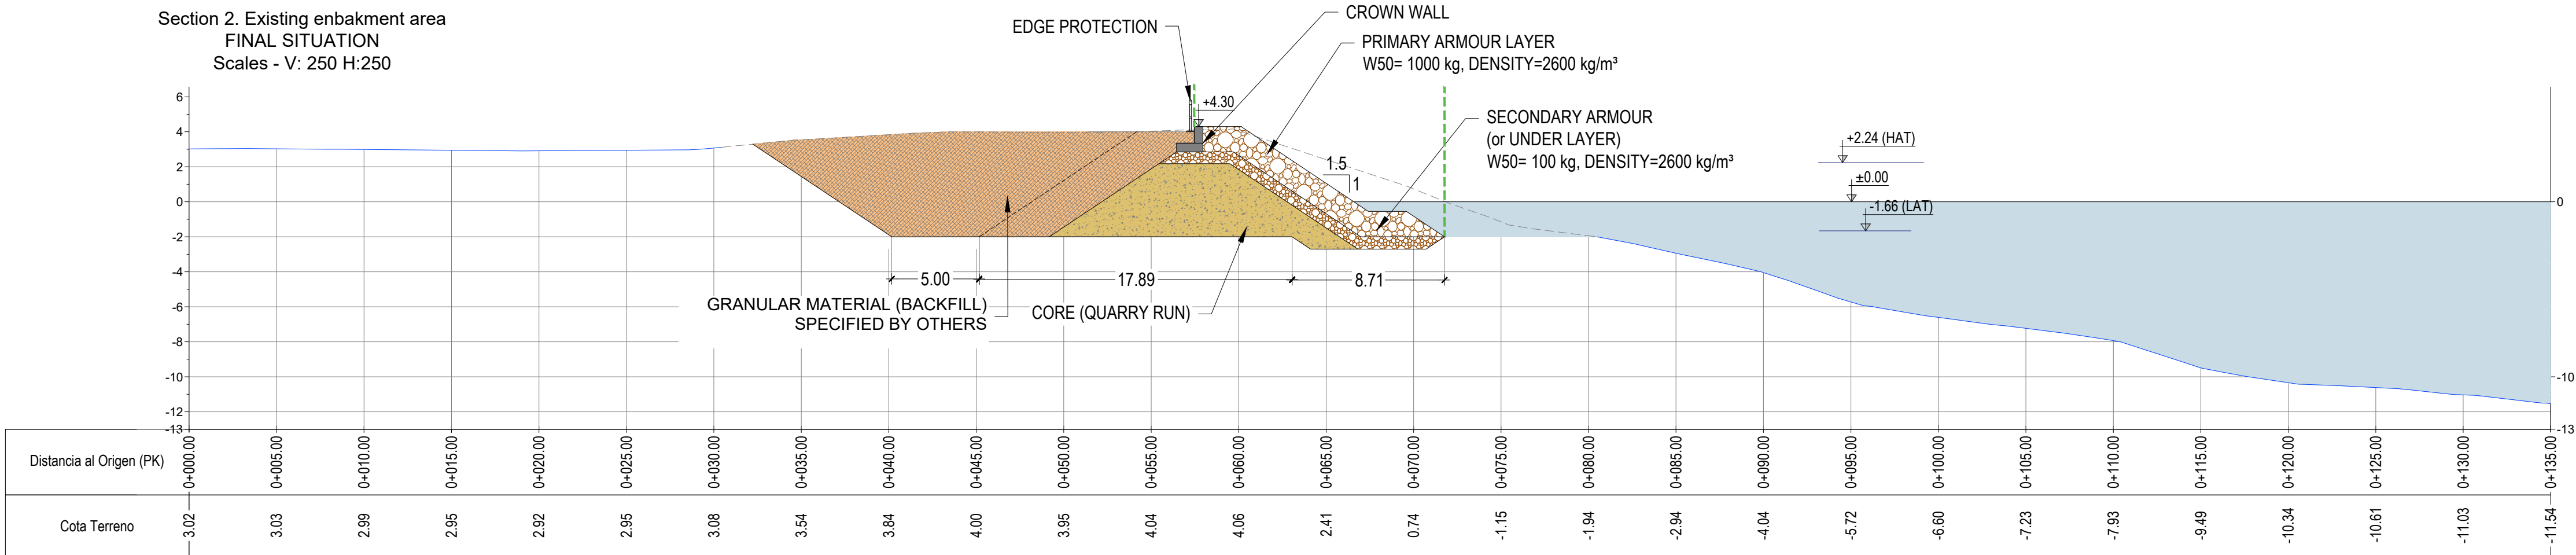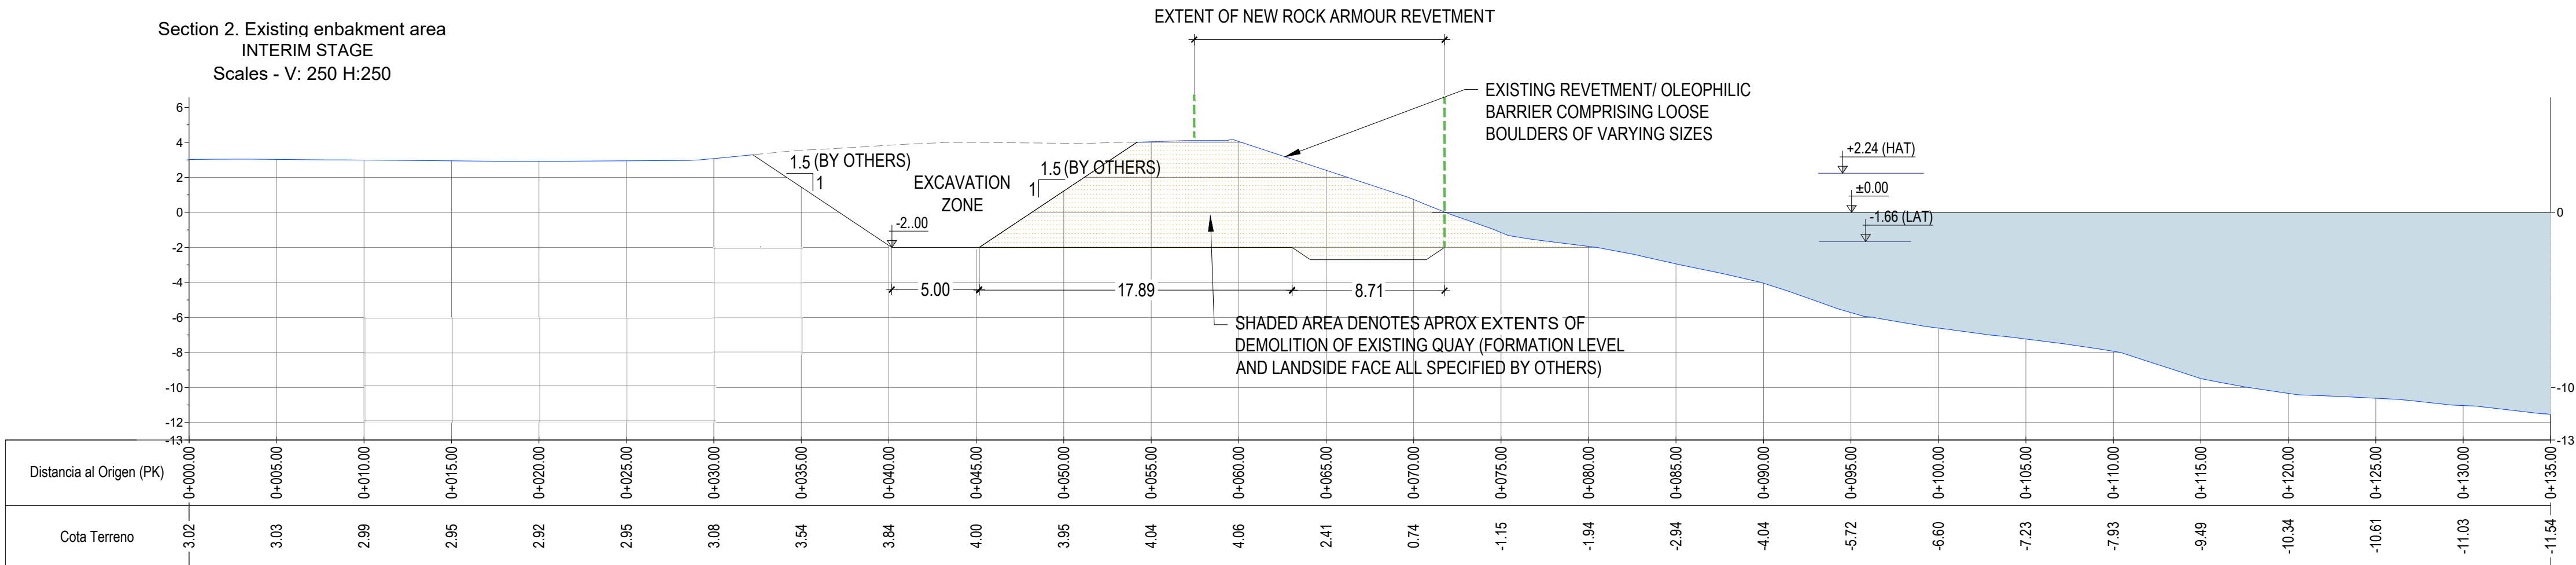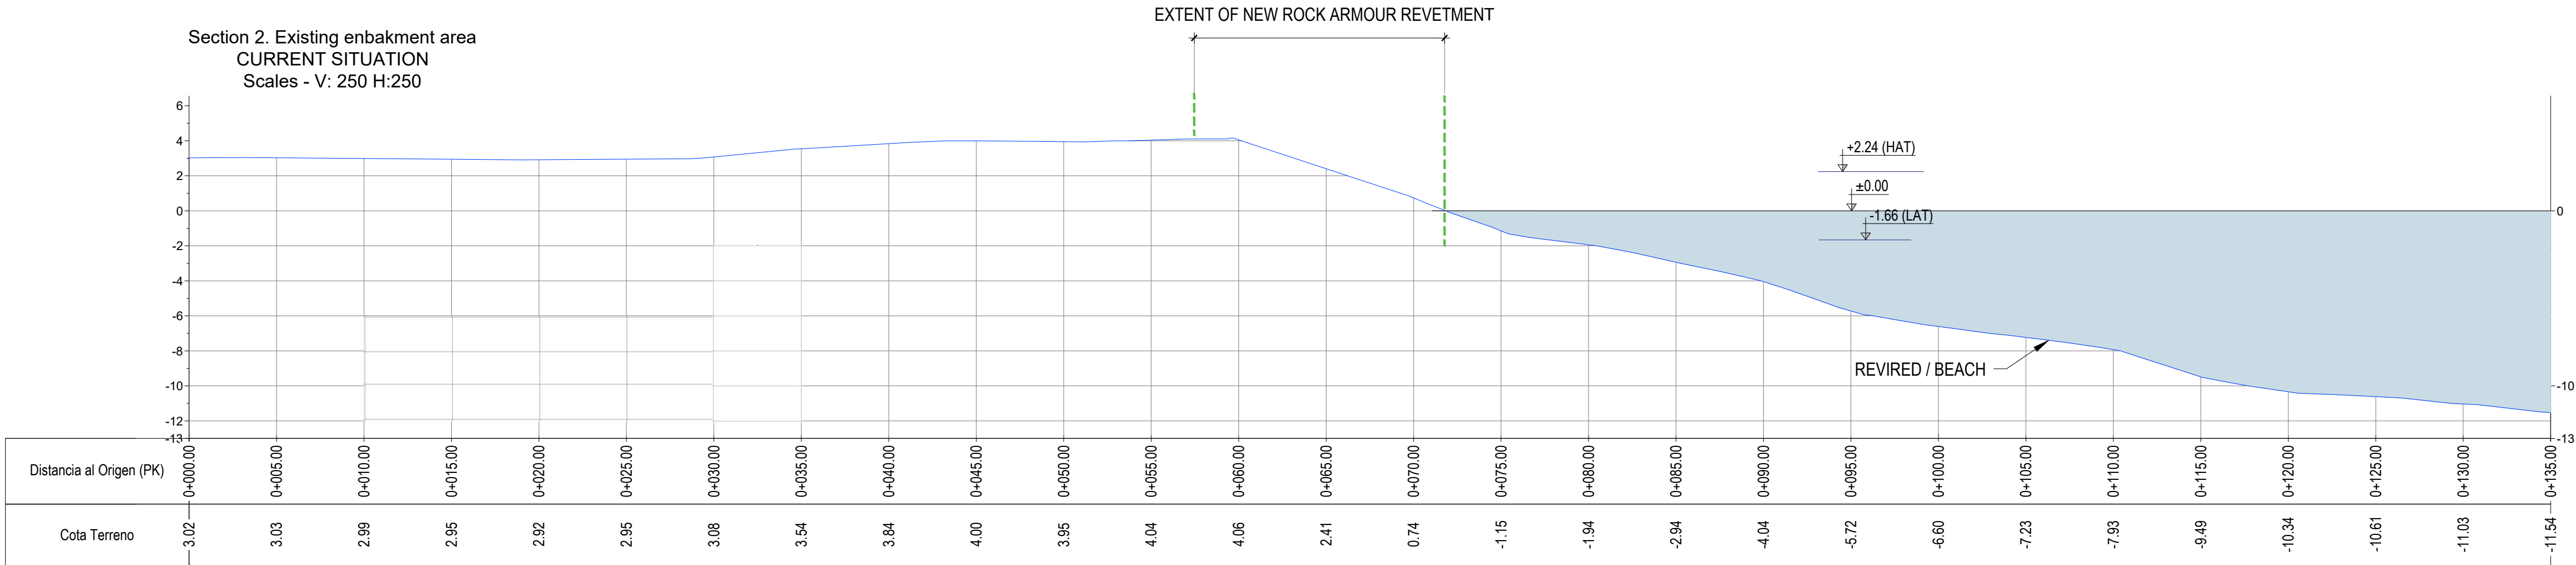

RESIDUAL RISK REGISTER

IN ADDITION TO THE HAZARDS NORMALLY ASSOCIATED WITH THE TYPES OF WORK DETAILED ON THIS DRAWING, PLEASE NOTE THE FOLLOWING :

IDENTIFIED RISK / HAZARD	DESCRIPTION
-	-

IDENTIFIED RISK / HAZARD	DESCRIPTION
-	-

IT IS ASSUMED THAT ALL WORKS WILL BE CARRIED OUT BY A COMPETENT PERSON WORKING TO AN APPROVED SAFE SYSTEM OF WORK

STATUS

CONCEPTUAL DESIGN - FOR COMMENTS

REV	DATE	BY	CHKD	DESCRIPTION
01	22/01/22	JMB	MHG	For Comments



CLIENT

DEME

PROJECT

ESSO BOWLING REVETMENT REPLACEMENT

DRAWING


BOWLING, RIVER CLYDE
ALTERNATIVE 01. SECTION 2
PROFILES (SHEET 03 OF 03)

DRAWING No.

19203-SKE-103

REV

01

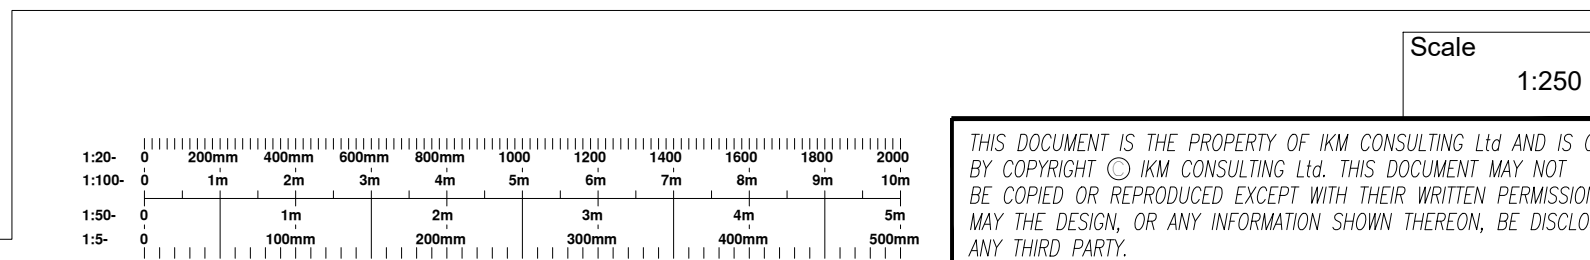

THIS DOCUMENT IS THE PROPERTY OF IKM CONSULTING LTD AND IS COVERED BY COPYRIGHT © IKM CONSULTING LTD. THIS DOCUMENT MAY NOT BE COPIED OR REPRODUCED EXCEPT WITH THEIR WRITTEN PERMISSION, NOR MAY THE DESIGN, OR ANY INFORMATION SHOWN THEREON, BE DISCLOSED TO ANY THIRD PARTY.