Reproduced by permission of Ordnance Survey® on behalf of The Controller of Her Majesty's Stationery Office.
© Crown copyright 2018. All rights reserved.
Licence number : 100021621

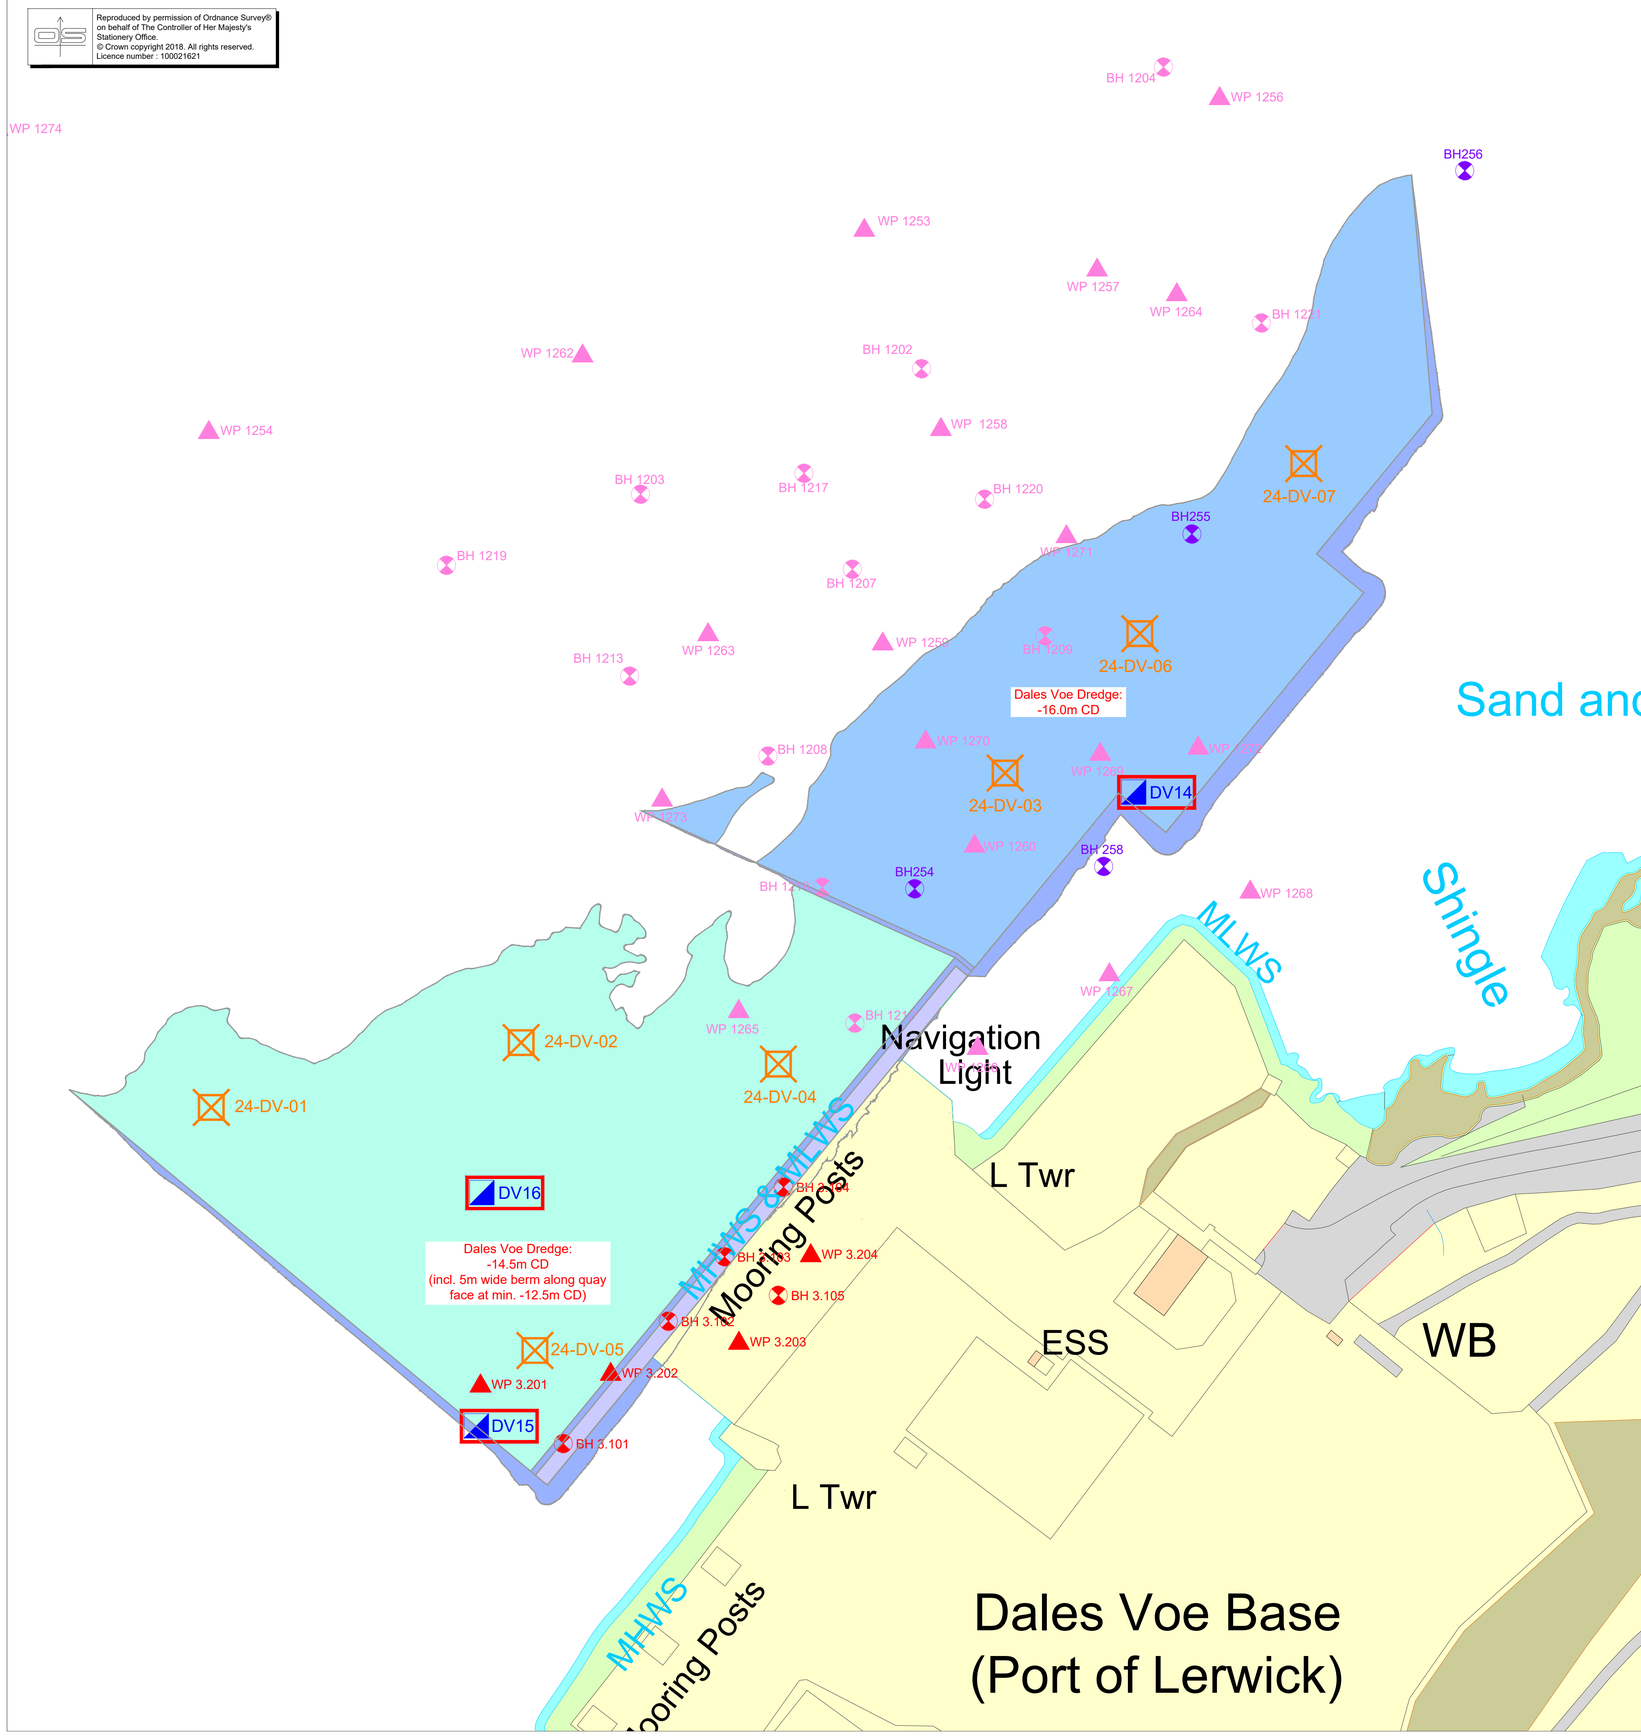

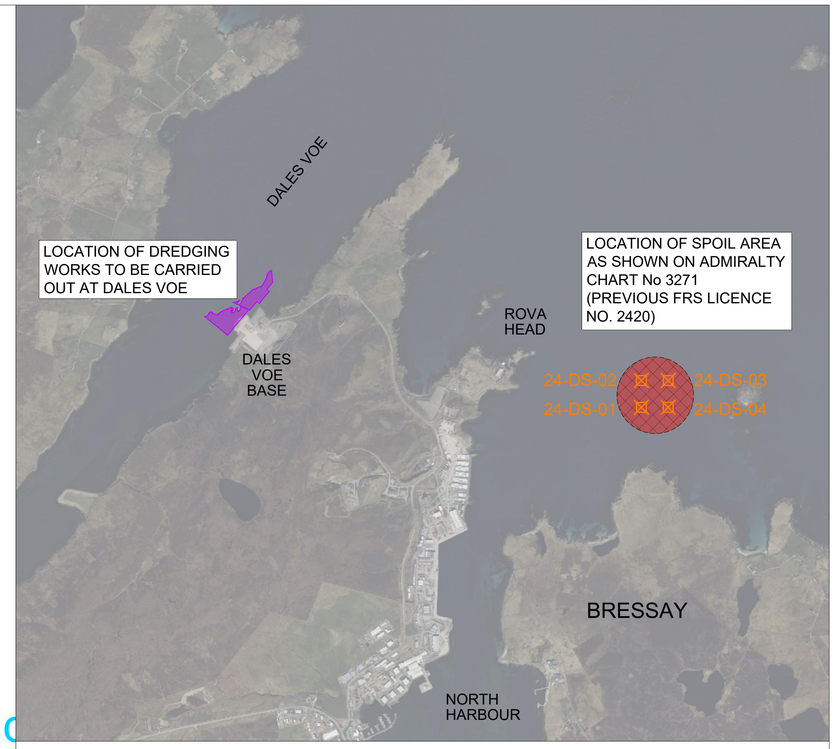

SITE INVESTIGATION LEGEND:

- Boreholes
- Wash Probes
- Seabed Sampling Pts

BH109	2005 Borehole Locations (Seacore, Ref: C1032)
BH 1220	2012 Borehole Locations (Fugro, Ref: N122013U)
WP 1271	2012 Washprobe Locations (Fugro, Ref: N122013U)
BH 2.104	2014 Borehole Locations (Fugro, Ref: N142004U)
WP 2.204	2014 Washprobe Locations (Fugro, Ref: N142004U)
H11	2017 Sampling Points (Envirocentre)
24-DV-01	2024 Additional Surface Sampling Locations (7no. Dales Voe + 4no. Disposal Site) - Proposed

LOCATION PLAN

Scale 1: 20,000

0 500 1000 Metres

N

DALES VOE DREDGING WORKS SITE INVESTIGATION LAYOUT

Scale 1: 1,000

0 25 50 Metres

REV	DATE	REVISION	DRN	CHK
-	17.07.2024	Marine Licence Application	PRN	APS

THIS DRAWING IS COPYRIGHT . DO NOT SCALE FROM THIS DRAWING.

Arch Henderson 1919
Civil Engineers
Structural Engineers
Architects
CDM Co-ordinators
Geotechnical services
Environmental services
Stewart Building, Lerwick, Shetland. ZE1 0LL.
Tel : 01595 695512
www.arch-henderson.co.uk - email : lerwick@arch-henderson.co.uk
Aberdeen; Dundee; Glasgow; Lerwick; Inverness; Thurso; Stromness; Southampton; Falkland Islands

PROJECT :
Lerwick Port Authority
Lerwick Harbour Dredging

TITLE :
Marine Consents
Dales Voe Site Investigation Layout

DRAWN :	DATE :	CHECKED :	APPROVED :
PRN	July 2024	APS	SSJ

SCALE : (A1)	DRAWING STATUS :
1:2,500	Consents

DRAWING No : 232029-MD-13 REV : -