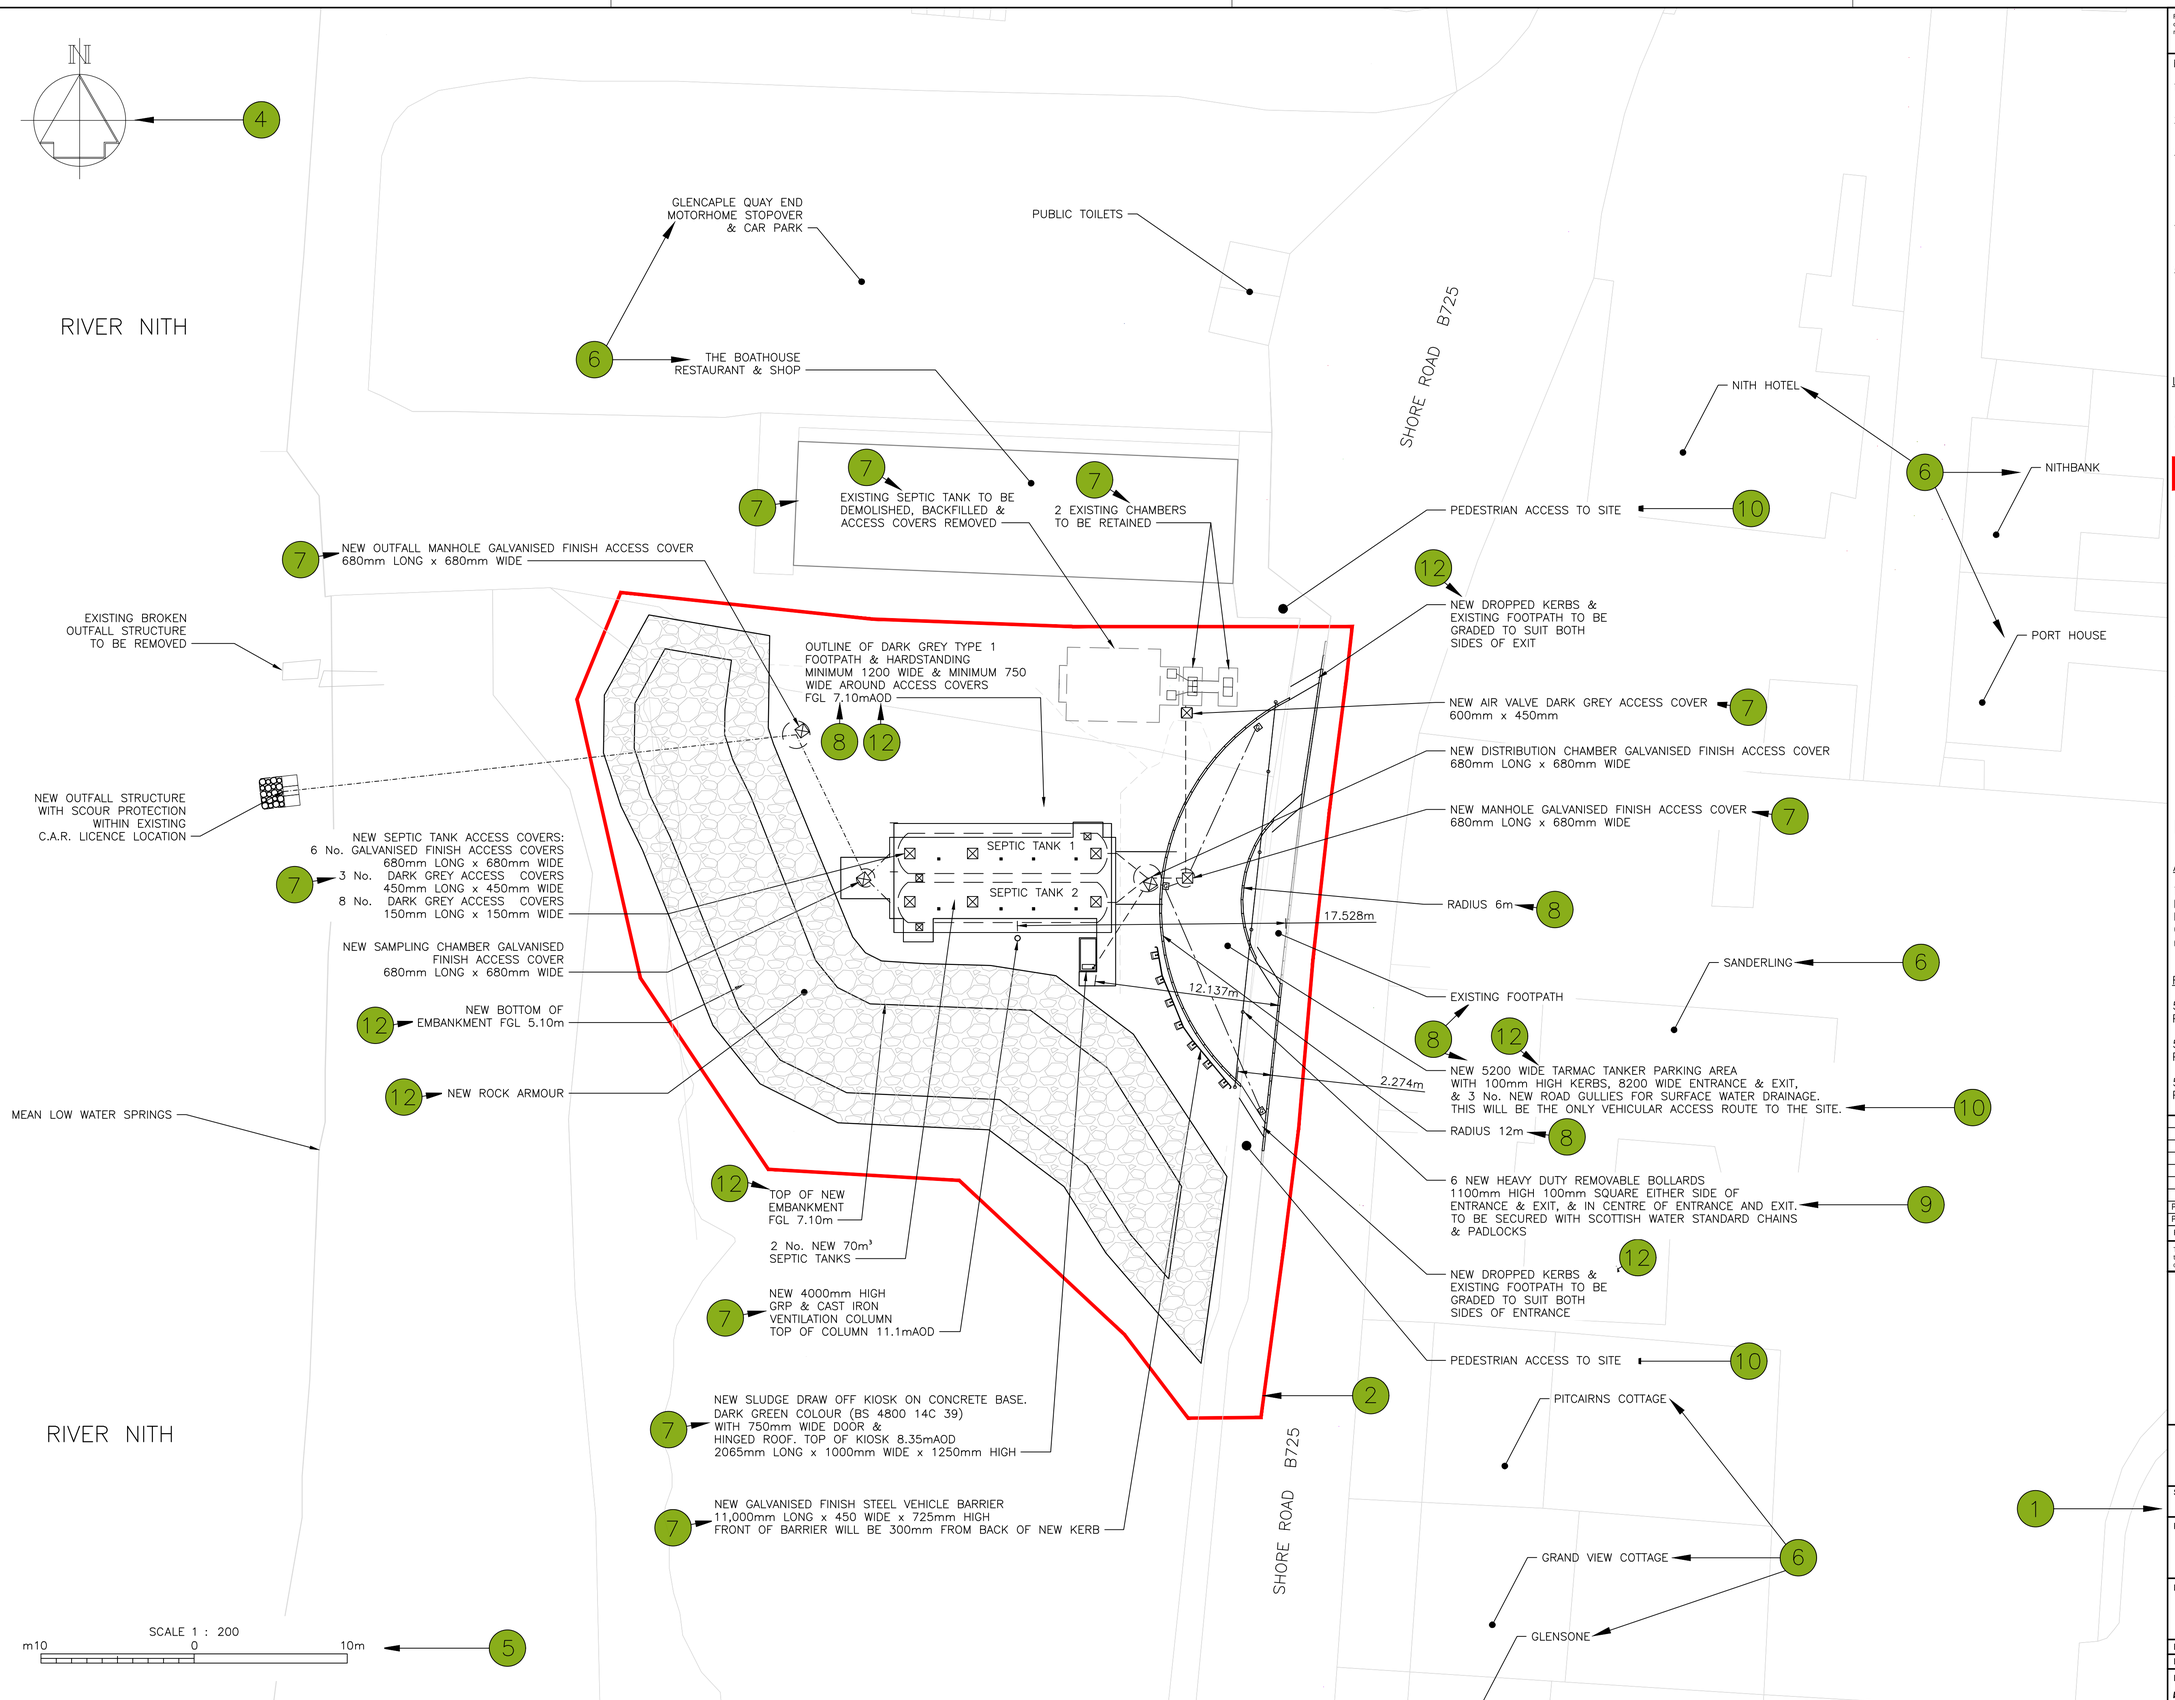

Reproduced by permission of Ordnance Survey on behalf of HMSO. © Crown copyright and database right 2009 All rights reserved. Ordnance Survey Licence number 100023460

Original Size A1

Notes:

1. All dimensions are in millimetres unless noted otherwise.
2. All levels are in metres and reduced to Ordnance Datum unless noted otherwise.
3. Do not scale from any drawing. Work to figured dimensions only. Any discrepancies are to be referred to the designer before work is put to hand. Scale bars are provided for information only.
4. All drawings to be read in conjunction with all other relevant design drawings, documents and specifications.
5. This planning drawing has been created following 'A Guidance Note on the National Standards for the Validation and Determination of Planning Applications and Other Related Consents in Scotland 12–10–17' by Heads of Planning Scotland (H.O.P.S.)

LEGEND:

- X — PLANNING DRAWING REQUIREMENTS AS PER PAGES 24 & 25 OF H.O.P.S. GUIDANCE NOTE
- PLANNING APPLICATION BOUNDARY AREA = 0.18ha
- NEW BELOW GROUND STRUCTURE (CONSIDERED PERMITTED DEVELOPMENT)
- NEW COMBINED SEWER PIPELINE (CONSIDERED PERMITTED DEVELOPMENT)
- NEW SURFACE WATER DRAINAGE PIPELINE (CONSIDERED PERMITTED DEVELOPMENT)
- NEW OUTFALL PIPE (CONSIDERED PERMITTED DEVELOPMENT)
- EXISTING STRUCTURES
- EXISTING UNDERGROUND STRUCTURES
- PROPOSED STRUCTURES / LANDSCAPING OUTLINE
- PROPOSED UNDERGROUND STRUCTURES
- NEW ACCESS COVER WITH 150 WIDE CONCRETE SURROUND (CONSIDERED PERMITTED DEVELOPMENT)
- G — NEW ROAD GULLY
- NEW ROCK ARMOUR

ABBREVIATIONS:

TOC	TOP OF CONCRETE
EGL	EXISTING GROUND LEVEL
FGL	FINISHED GROUND LEVEL
CL	COVER LEVEL
mAOD	METRES ABOVE ORDNANCE DATUM

REFERENCES:

5025510000-AEC-ZZ-XX-DR-C-10021
PLANNING APPLICATION LOCATION PLAN

5025510000-AEC-ZZ-XX-DR-C-10023
PLANNING APPLICATION SITE SECTIONS

5025510000-AEC-ZZ-XX-DR-C-10024
PLANNING APPLICATION SITE LEVELS PLAN

Rev	Description	Drawn	Chk'd	Rev'd.	App'd.	Date
P01	For Planning Approval	DRD	MNM	SP	PK	19/02/24
P02	For Planning Approval	MNM	MNM	SP	PK	02/05/24

This drawing is the property of Scottish Water and must not be copied or used for any purpose other than that for which it is supplied without the written consent of Scottish Water.
Copyright © Scottish Water.

Scottish Water
Trusted to serve Scotland

SCOTTISH WATER
THE BRIDGE
2 BUCHANAN GATE,
GLASGOW, G33 6FB

TEL: 0800 0778778

GEORGE LESLIE
10 BLACKBYRES ROAD
BARRHEAD, GLASGOW G78 1TJ
TEL: 0141 881 9131

AECOM
1 TANFIELD
EDINBURGH EH3 5DA
TEL: 0131 301 8600

Scale.	Status.	Suitability.
1:200	A9	Published for Gate100 (Acceptance)

Project Title
DV2 Glencaple ST Growth

Drawing Title
PLANNING APPLICATION
SITE PLAN

Ellipse Equipment No.

Ellipse Plant No. | Autocode No. 502551

Drawing No.
5025510000-AEC-ZZ-XX-DR-C-10022

REV.
P02

C:\Users\miedzybrodzkim\AppData\Local\Temp\AcPublish_3456\ 5025510000-AEC-ZZ-XX-DR-C-10022.dwg