Do not scale from this drawing; work to figured dimensions only. All existing dimensions to be checked on site. All discrepancies must be notified to the issuing office.

This drawing is to be read in conjunction with all other relevant documentation, including that produced by other Comhairle Departments, consultants, sub-contractors and suppliers.

© Comhairle nan Eilean Siar Technical Services (20). No part of this drawing may be reproduced without their prior written permission.

NOTES:

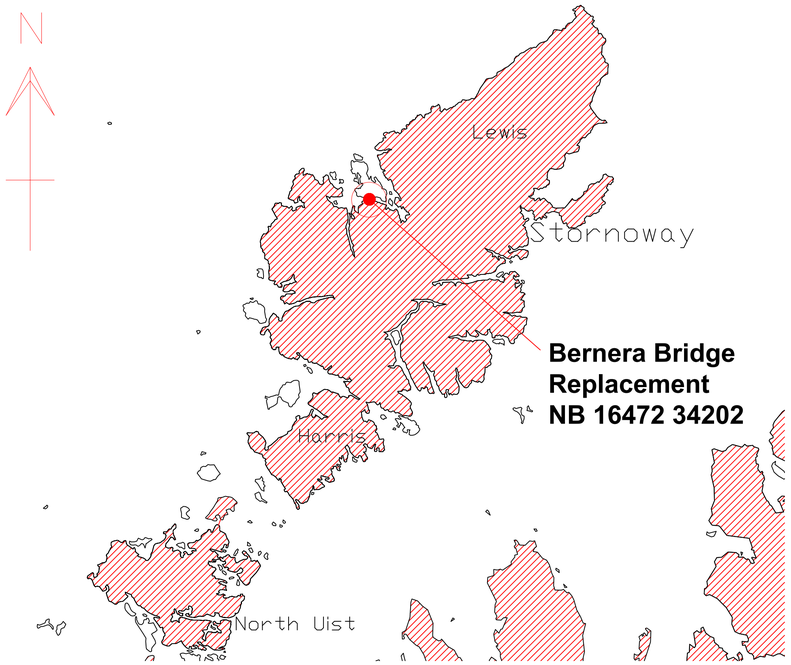

LOCATION PLAN

Scale NTS

LOCATION PLAN

Scale 1:10000

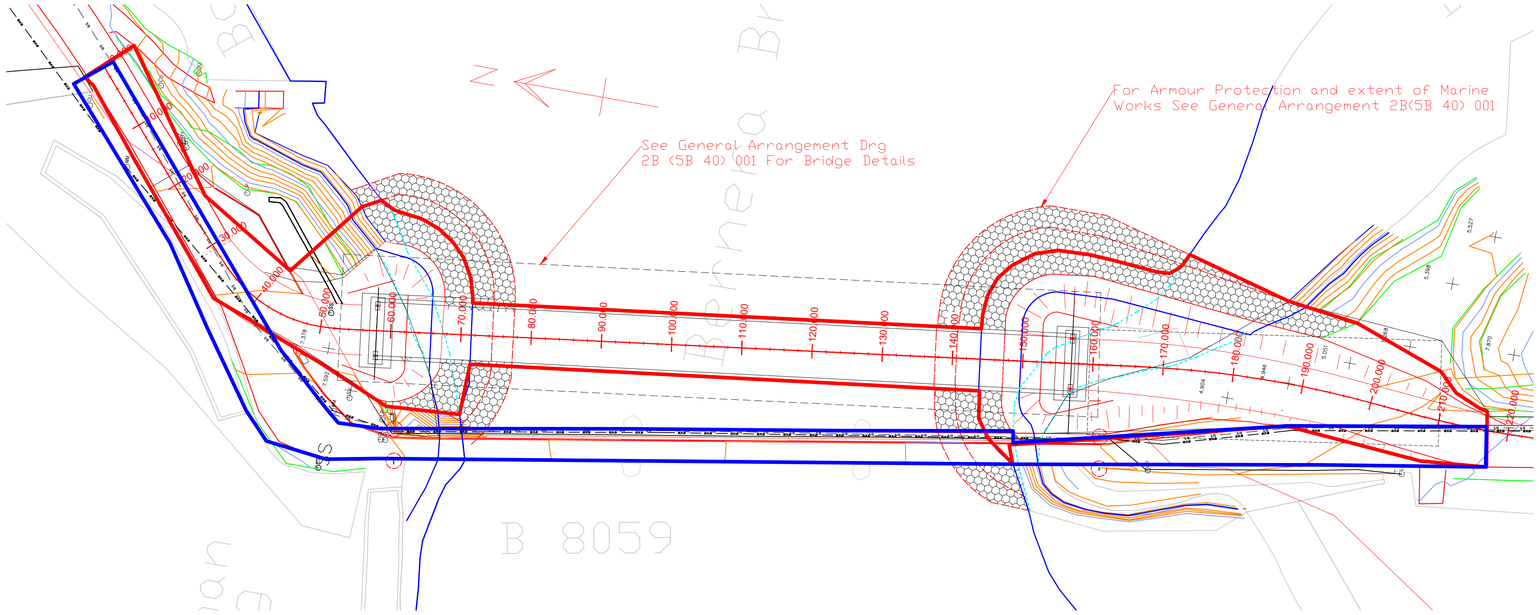

PLAN
PROPOSED BRIDGE
Scale 1:500

KEY

RED Application Site Boundary

Blue Extent of CNES Ownership/Access Rights

rev	description	drawn	ckd	date
A	Maps Added	AMG	AMG	08-09-20

COMHAIRLE NAN EILEAN SIAR
FINANCE, RESOURCES AND ASSETS:
ROADS, BRIDGES AND LIGHTING

Project:
Bernera
Replacement Fixed Crossing

Drawing:
Location Plan

Project No: T495

Scale: A Shown
Original Size: A1
Date: 15-09-20
Drawn: AMG
Checked: AMG

Angus M Gillies, BEng., MSc., CEng., MICE
Bridges Engineer
Sandwick Road, Stornoway, HS1 2BW ☒ T: 01851 600501
Balivanich, Benbecula, HS7 5LA ☒ T: 01870 602425

PRELIMINARY

DRAWING No. 2B (5B 40) 000 **Rev:** A