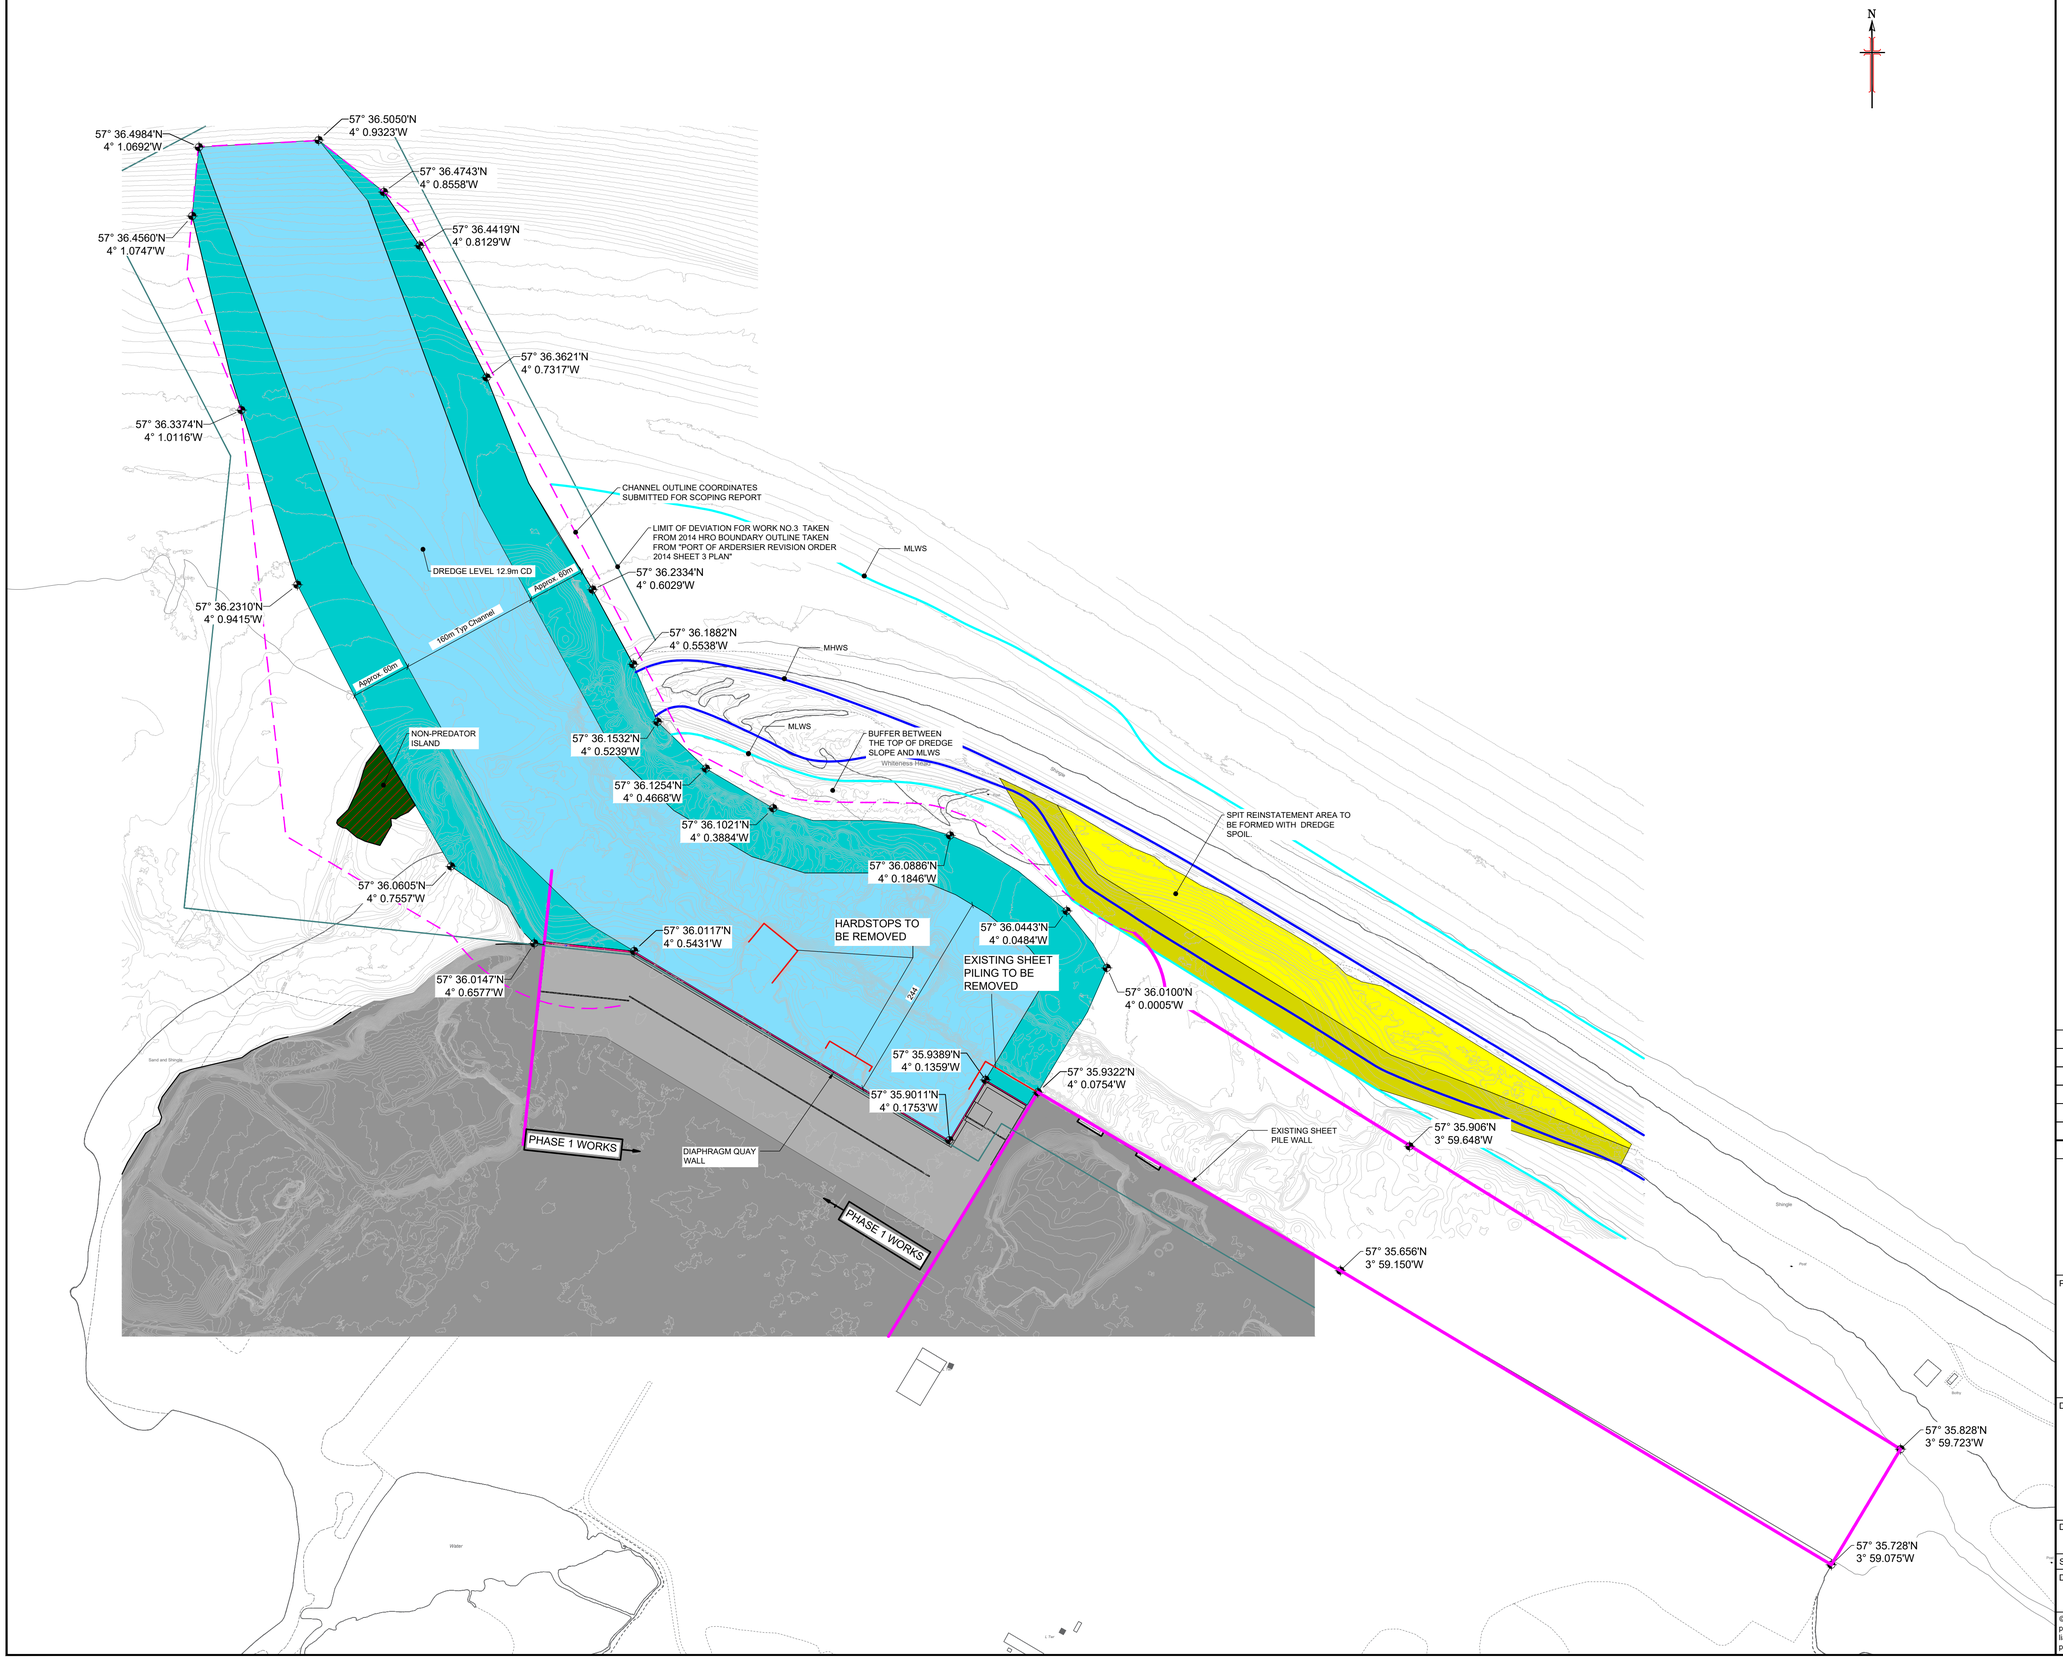

NOTES:

1. DO NOT SCALE FROM THIS DRAWING.
2. ALL DIMENSIONS ARE IN METRES UNLESS STATED OTHERWISE.
3. ALL LEVELS ARE GIVEN IN METRES ABOVE CHART DATUM (m ACD). CORRECTION FOR ORDNANCE DATUM IS -2.14m (RELATIVE TO ORDNANCE DATUM AT NEWLYN).
4. EXISTING BATHYMETRY HAS BEEN INTERPRETED FROM MAY 2022 BATHYMETRY SURVEY AND MAY VARY.
5. A UNIFORM DREDGED LEVEL OF -12.9mCD SHALL BE ACHIEVED FOR THE FULL DREDGED CHANNEL AND HARBOUR BASIN EXTENTS AS DELINEATED BY THE SETTING OUT POINTS SPECIFIED ON THIS DRAWING.

Rev	Rev. Date	Purpose of revision	Drawn	Checkd	Rev'd
P01	22/02/2024	FOR INFORMATION	OM	OM	GO
P00	13/02/2024	FOR INFORMATION	JM	GO	GO

Haventus

Project

ARDERSIER PORT
REDEVELOPMENT
PHASE 1

Drawing title

DREDGING LAYOUT
AND DETAILS

Drawing status

FOR INFORMATION

Scale	1:1750 @ A1, 1:3500 @ A3	DO NOT SCALE

Drawing number	Rev
ArdPhase1-HAV-WP3-Dredge-DR-C-0004	P01

© Copyright 2023 Haventus. This drawing has been prepared by Haventus for the Ardersier Port Redevelopment project's exclusive use. It is not intended for use by any other person or any other purpose. Haventus accepts no liability or responsibility whatsoever for, or in respect of, any use of, or reliance upon, this drawing by any third party.