Site Plan - Calbha Freshwater Abstraction & Storage Site

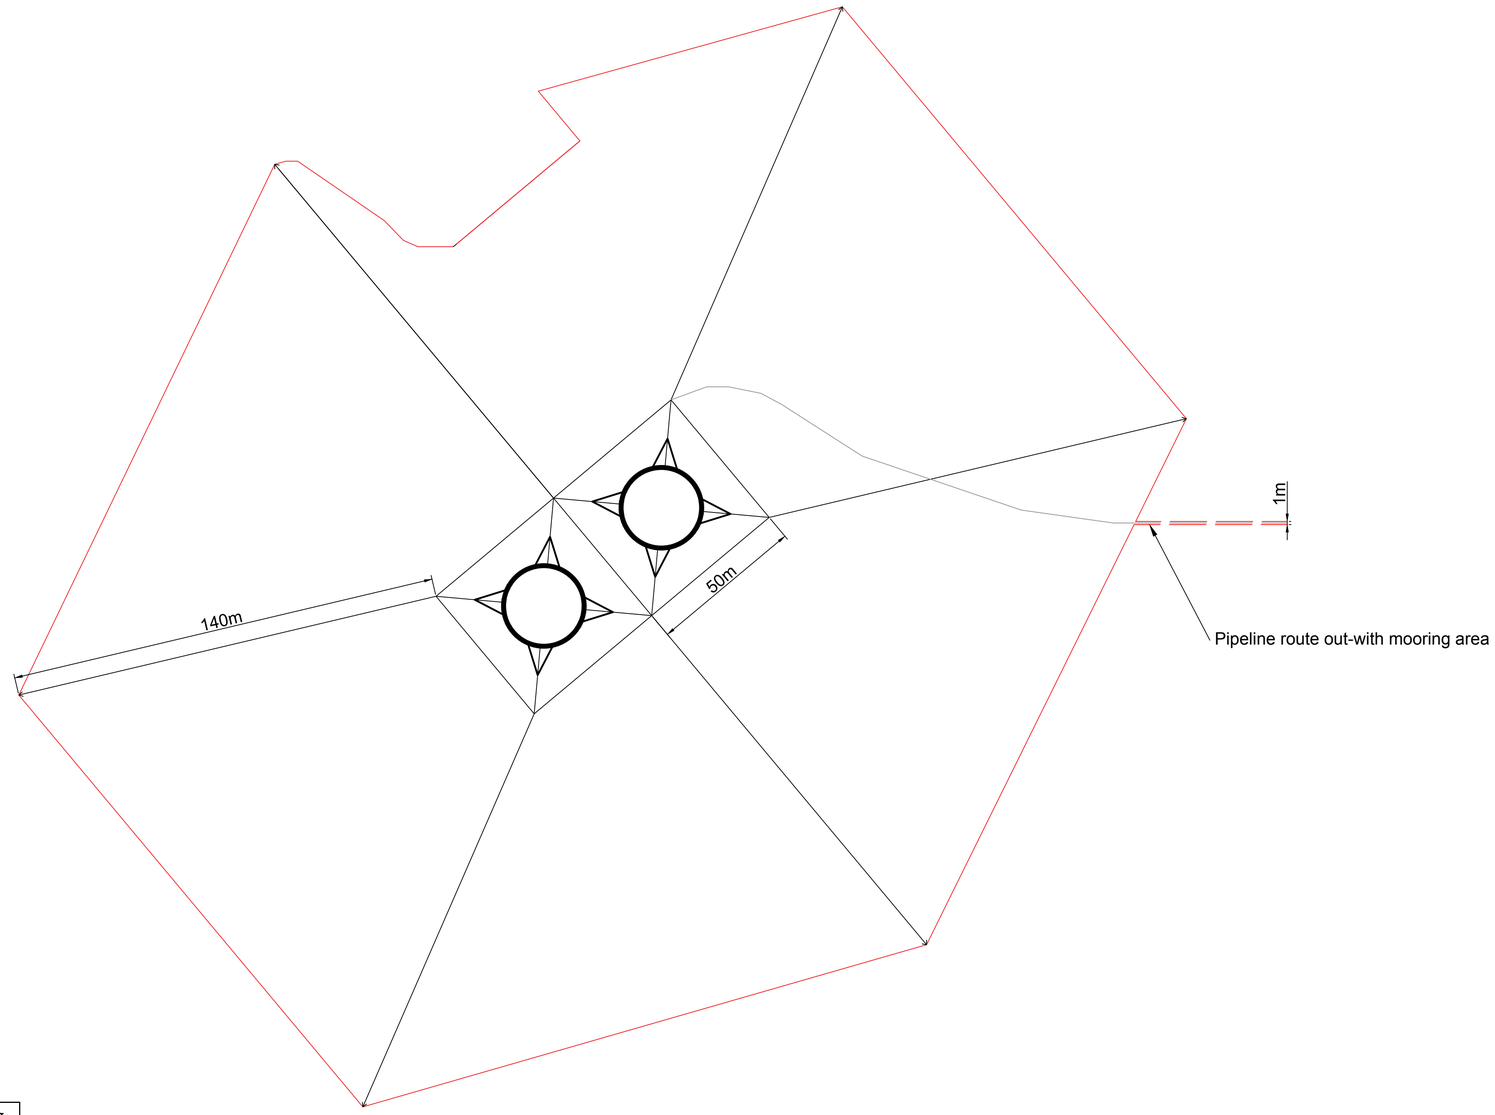

Location:	Easting	Northing
Storage site centre	58° 17.501' N	5° 7.966' W
External edges	58° 17.541' N	5° 7.779' W
	58° 17.443' N	5° 7.842' W
	58° 17.400' N	5° 8.021' W
	58° 17.464' N	5° 8.154' W
	58° 17.556' N	5° 8.076' W*
	58° 17.606' N	5° 7.916' W*

** Boundary follows shoreline between these two locations*

General Notes

No.	Revision/Issue	Date

Firm Name and Address

Project Name and Address

FW Abstraction/Storage
Calbha Bay
Eddrachillis Bay
Sutherland

Project: Site Plan

Date: 28.06.2019

Scale: As noted

Sheet: 1