Drawing Number
2383-MHB-DRG-101

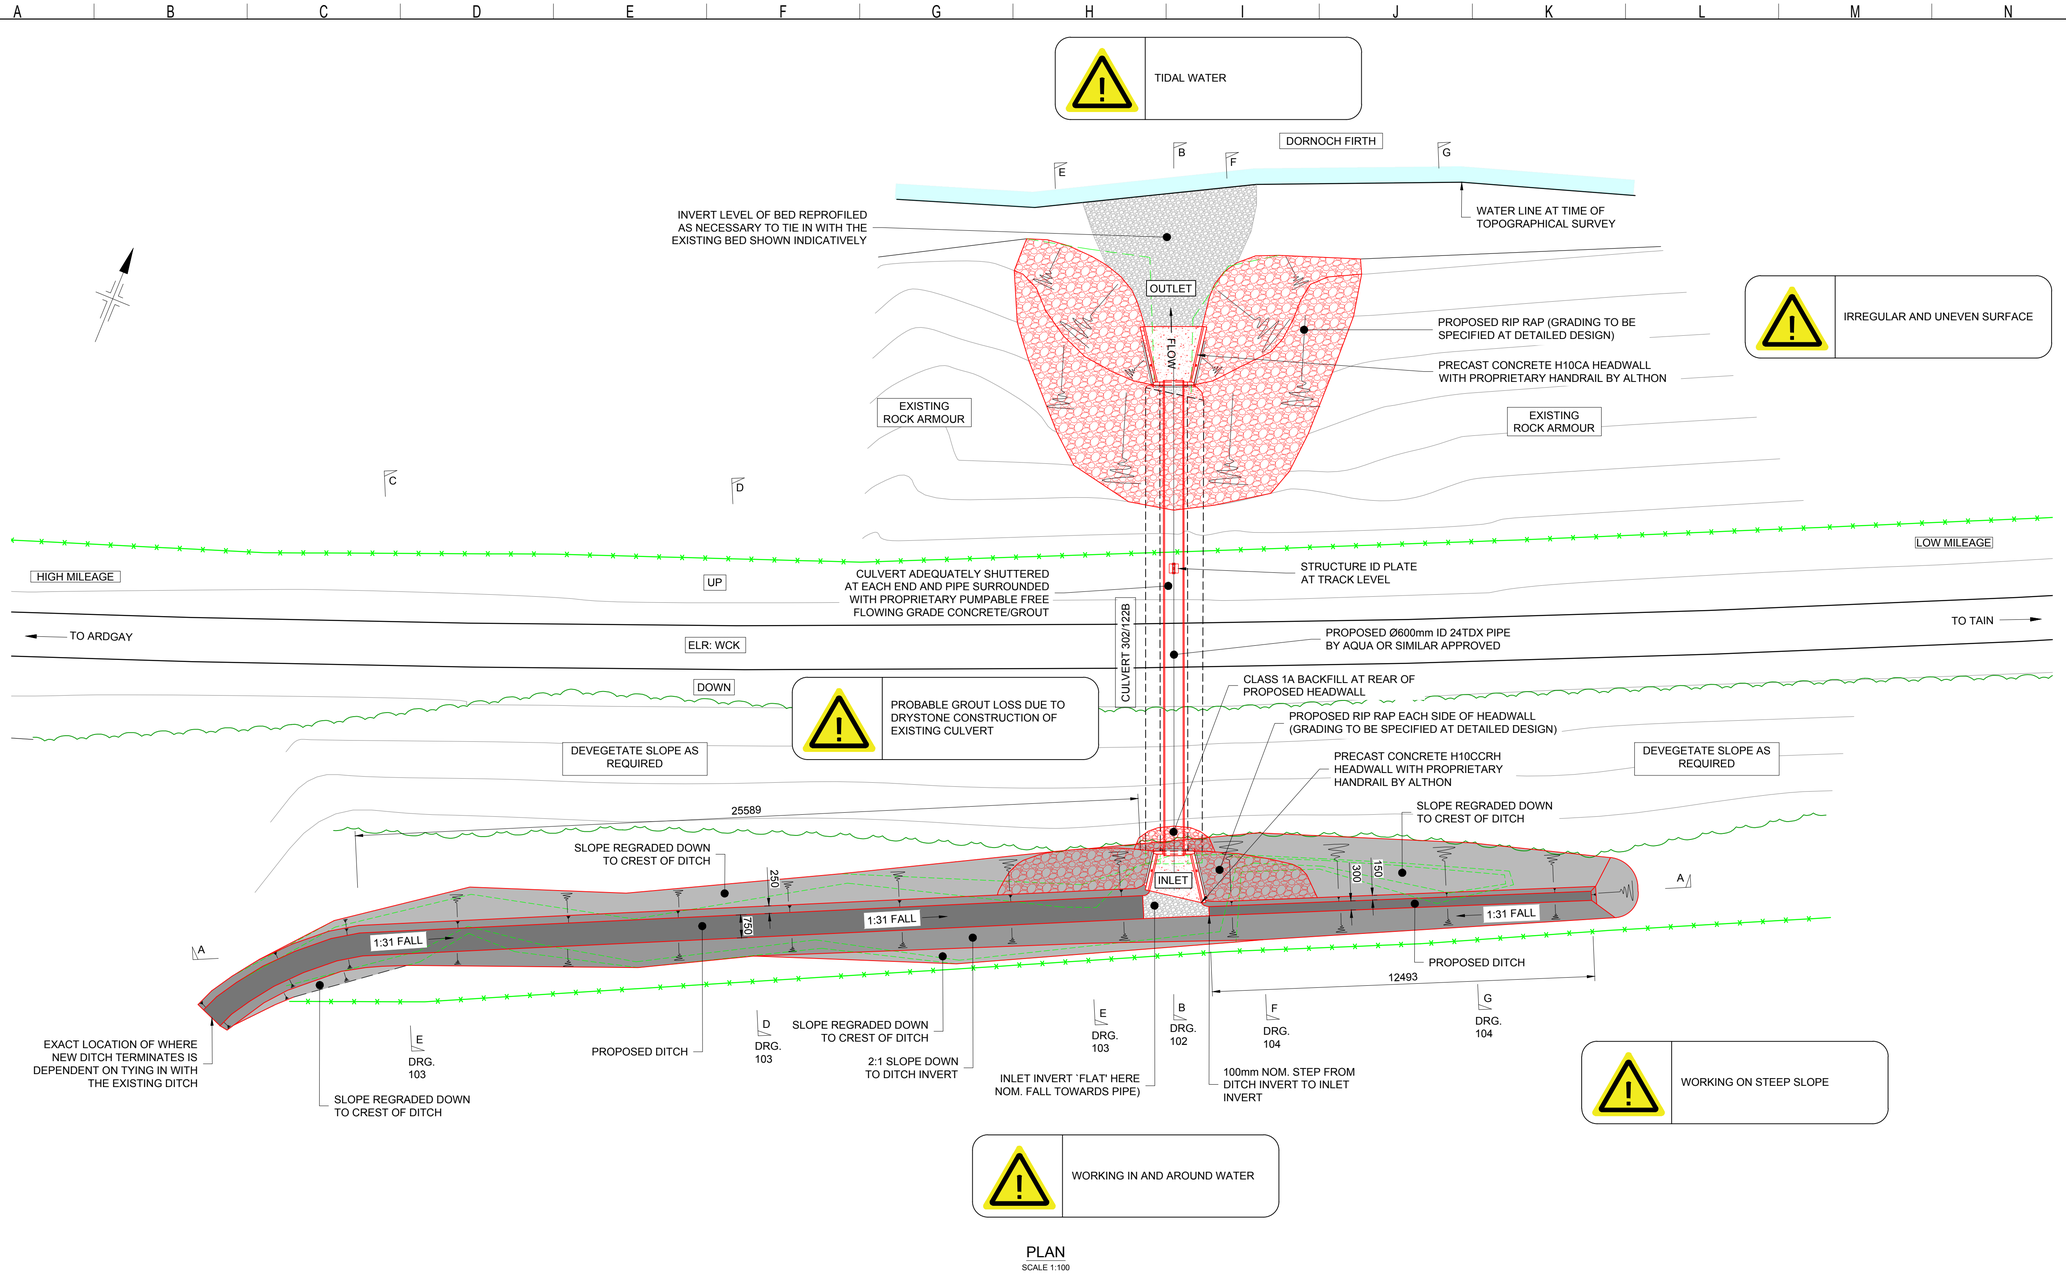

PLAN
SCALE 1:100

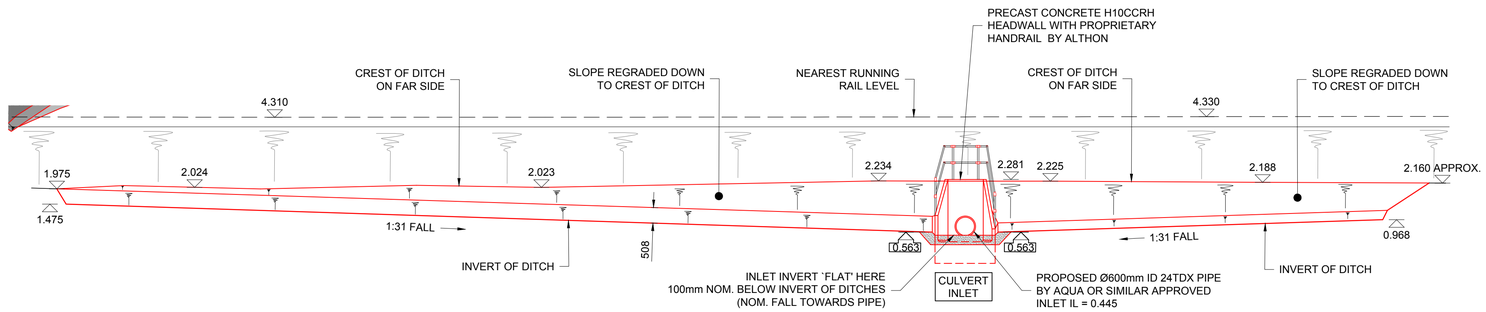

SECTION A-A
SCALE 1:100

DO NOT SCALE. Contractor to check all dimensions and report any omissions or errors

Our Lifesaving Rules
everyone home safe every day

GENERAL NOTES
1. ALL DIMENSIONS IN MILLIMETRES UNLESS STATED OTHERWISE
2. THE CONTRACTOR CHECKED ALL DIMENSIONS ON SITE AND REPORTED ANY DIFFERENCES TO THE DESIGNER
3. ALL LEVELS ARE IN METRES UNLESS STATED OTHERWISE
4. ALL LEVELS SHOWN ARE RELATIVE TO THE O.S. ACTIVE GPS NETWORK
5. ALL WORKS TO BE CARRIED OUT IN ACCORDANCE WITH NETWORK RAIL MODEL CLAUSES SPECIFICATION
6. DRAWING TO BE READ IN CONJUNCTION WITH DRG. No. 2383-MHB-DRG-001 NOTES AND ALL DRAWINGS NOTED THEREIN.

KEY
FENCELINE
ITEMS TO BE REMOVED

Rev	Date	Description of Revisions	Drawn	Chkd	Appr
A01	01/04/20	FOR APPROVAL	SS	AR	AG

Status
F001

Network Rail

AMCO·GIFFEN

MHB CONSULTING CIVIL ENGINEERS
MHB Consultants Ltd
3rd Floor
52 St Enoch Sq
Glasgow G1 4AA
0141 248 5154
info@mhbconsultants.com
www.mhbconsultants.com

Project
C302-122B
CULVERT RENEWAL

Drawing Title
GENERAL ARRANGEMENT OF PROPOSED CULVERT RENEWAL WORKS SHEET 1 OF 2

Drawn	Date	Checked	Date	Approved	Date
SS	23/03/2020	AR	01/04/2020	AG	01/04/2020

Scale(s)	Sheet	ELR & Mileage
AS SHOWN	1 of 1	WCK 053m 1040yds

Drawing Number
2383-MHB-DRG-101

Revision
A01

© MHB Consultants Ltd. Sheet Size A1 594 x 841