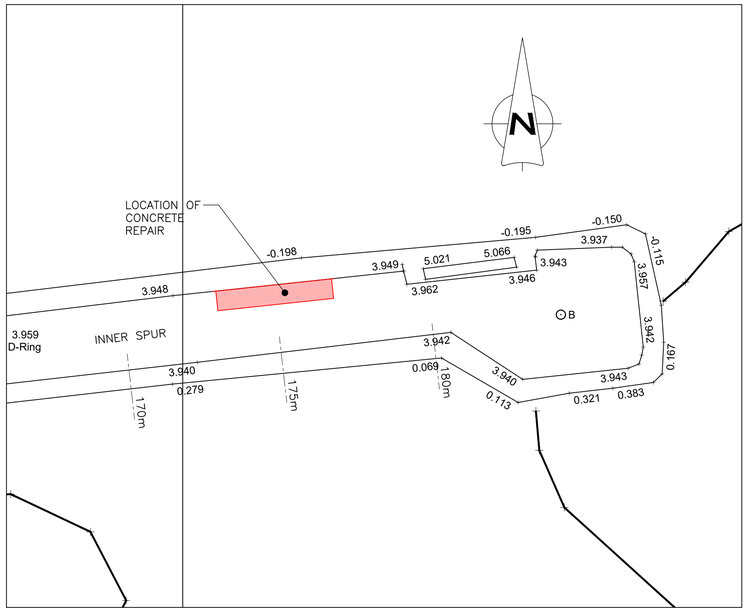

PLAN
SCALE 1:100

EXTENT OF QUAY SIDE CONCRETE REPAIR

EXTENT OF DECK SLAB REPAIR

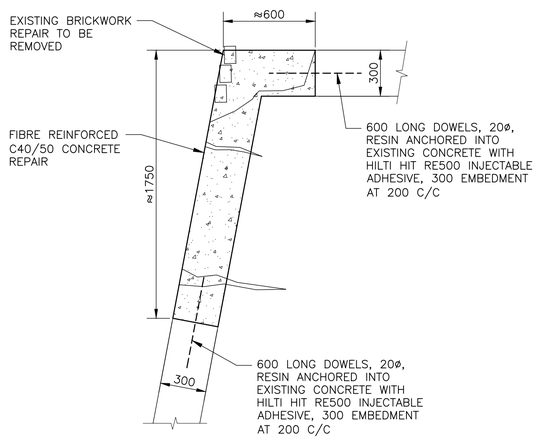

TYPICAL SECTION THROUGH REPAIR
SCALE 1:20

GENERAL NOTES

1. ALL LEVELS ARE IN METRES AND RELATE TO ORDNANCE DATUM.
2. ALL DIMENSIONS ARE IN MILLIMETRES UNLESS NOTED OTHERWISE.
3. CHART DATUM IS 2.1m BELOW ORDNANCE DATUM.
4.

HAT	+2.60mOD	+4.70mCD
MHWS	+2.00mOD	+4.10mCD
MHWN	+1.10mOD	+3.20mCD
MSL	+0.31mOD	+2.41mCD
MLWN	−0.50mOD	+1.60mCD
MLWS	−1.40mOD	+0.70mCD
LAT	−2.00mOD	+0.10mCD

REV	DATE	DETAILS	DRAWN	CHK'D	APP'D
A	01.08.22	"THE CROWN ESTATE" AMENDED TO "CROWN ESTATE SCOTLAND"	JG	TR	TR

AMENDMENTS

CLIENT
CROWN ESTATE SCOTLAND

PROJECT
PORTGORDON HARBOUR MAINTENANCE AND REPAIRS

Wallace Stone
Consulting Civil Engineers
GLASGOW
0141 554 8233
glasgow@wallacestone.co.uk
DINGWALL
01349 866775
dingwall@wallacestone.co.uk
HEBRIDES
01851 612454
hebrides@wallacestone.co.uk

DRAWING TITLE
INNER PIER SLAB EDGE REPAIR

DRAWN	CHECKED	APPROVED
JHG	NG	TR
DATE 11.07.22	DATE 28.07.22	DATE 28.07.22

SCALE (A1) AS SHOWN
STAGE TENDER
REVISION A

PROJECT No. 2226
DRAWING No. 109