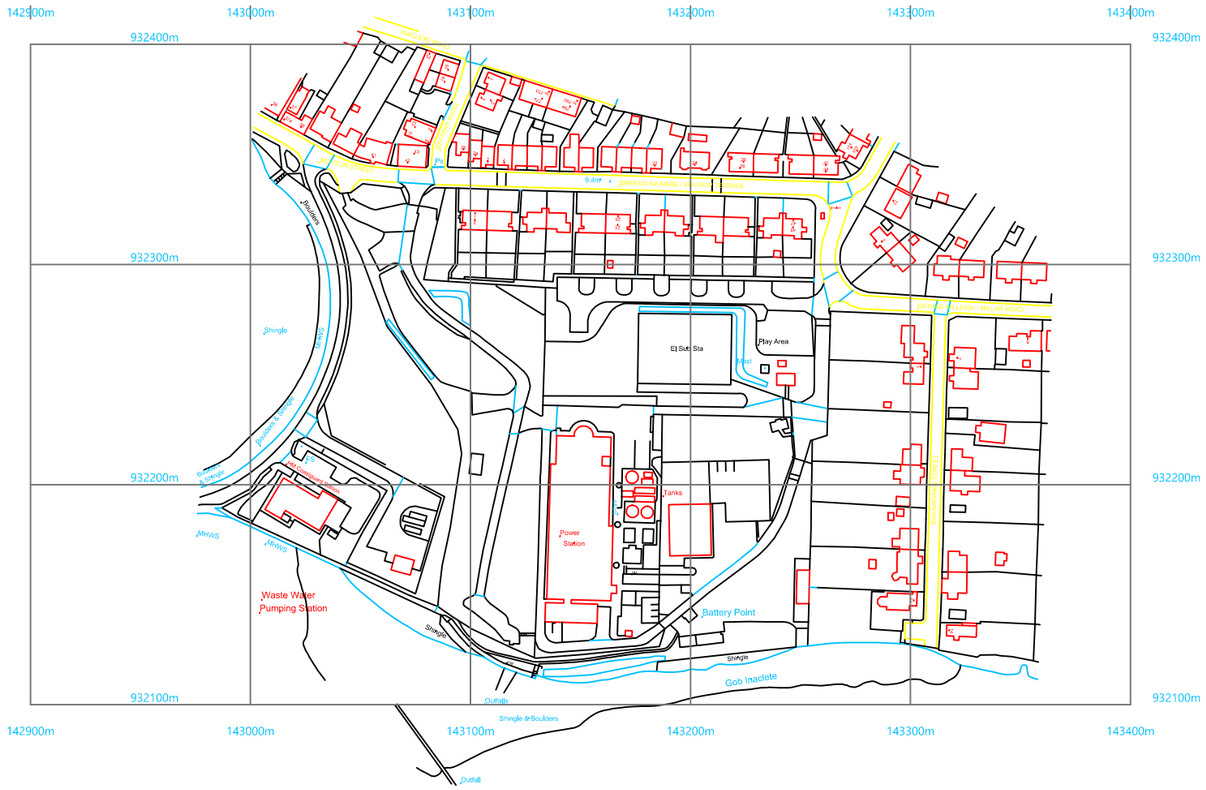

Notes

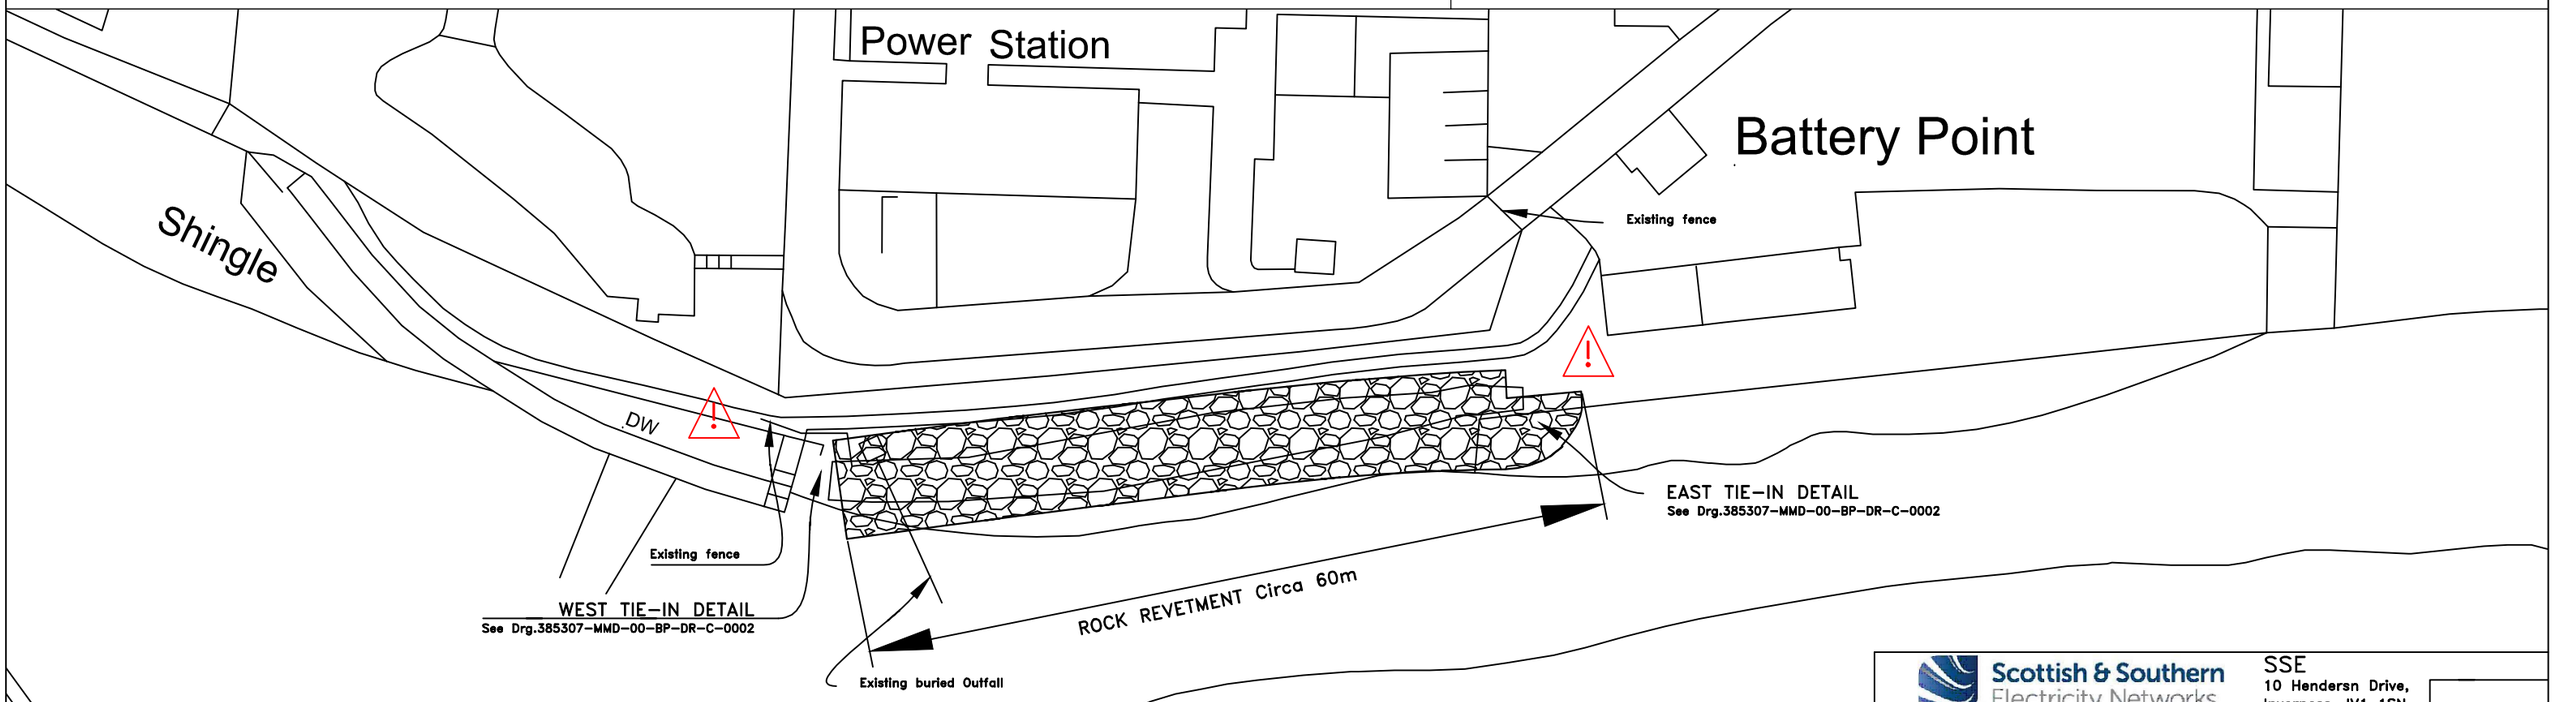

WARNING: DRAWING MAY BE REDUCED WHEN PLOTTED OR PRINTED. DO NOT SCALE.

REV	DATE	CHKD	DRWN	APPD

Scottish & Southern Electricity Networks

SSE
10 Hendersn Drive,
Inverness, IV1 1SN

Project Number	Drawing Status

Title
BATTERY POINT COASTAL PROTECTION
GENERAL ARRANGEMENT

Location	SSE Drawing Number	Sh No	Rev No
STORNOWAY POWER STATION.	385307-MMD-00-BP-DR-C-0001	00	0

DATE
DRAWN
CHKD
APPD
SCALE NTS