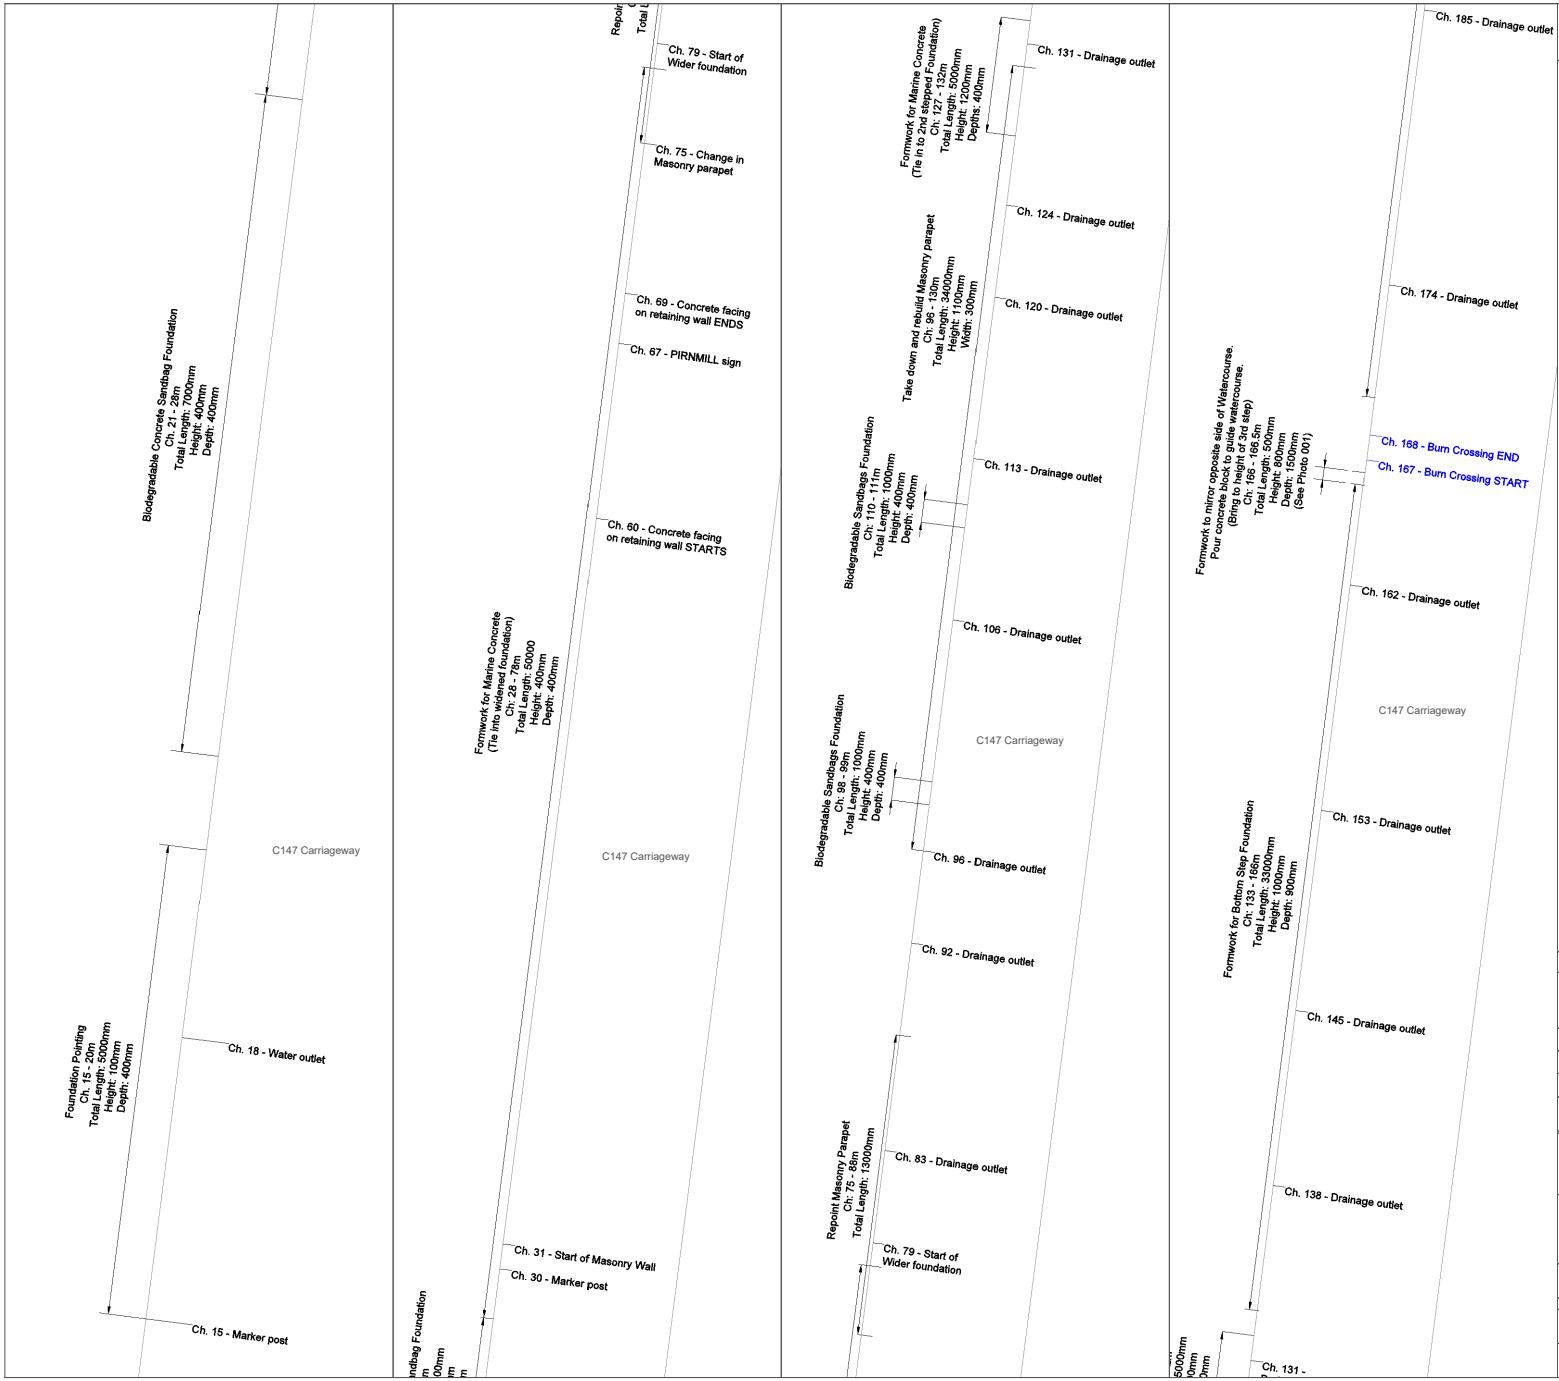

Reproduced from the Ordnance Survey Mapping with the permission of the Controller of Her Majesty's Stationery Office Crown Copyright. Unauthorised reproduction infringes Crown Copyright and may lead to prosecution or civil proceedings.
North Ayrshire Council SLA Licence No. 100023393

Notes:

THIS DRAWING MUST NOT BE SCALED , ONLY WRITTEN DIMENSIONS TO BE RESPECTED.

ALL DIMENSIONS MEASURED IN MILLIMETERS (MM)

WHERE APPLICABLE, ALL DIMENSIONS ARE TO BE CHECKED ON SITE.

TRAFFIC MANAGEMENT SHALL BE IN ACCORDANCE WITH CHAPTER 8 OF THE TRAFFIC SIGNS MANUAL, IN ORDER TO PROVIDE A SAFE WORKING AREA FOR THE WORKFORCE AND TO ALLOW THE SITING OF STORES AND WELFARE FACILITIES.

KEY

Rev:	Date:	Revisions	Checked Date:	Appvd Date:

NORTH AYRSHIRE COUNCIL
COMMERCIAL SERVICES
CUNNINGHAME HOUSE, IRVINE, KA12 8EE

Preliminary	Tender	Contract	Record

Scale :

Date :

Drawn by : JC | Checked by : | Approved by :

Head Of Service
Thomas Reaney

Project :
C147_117, Seawall South of Learig
Isle of Arran
Repairs

Drawing Title :
Proposed Works Description

Drawing No: NAC_C147_117_2023_001

Rev:

Drawing Path and Filename:

File No:

Original Drawing Size: 420 x 297 (A3)