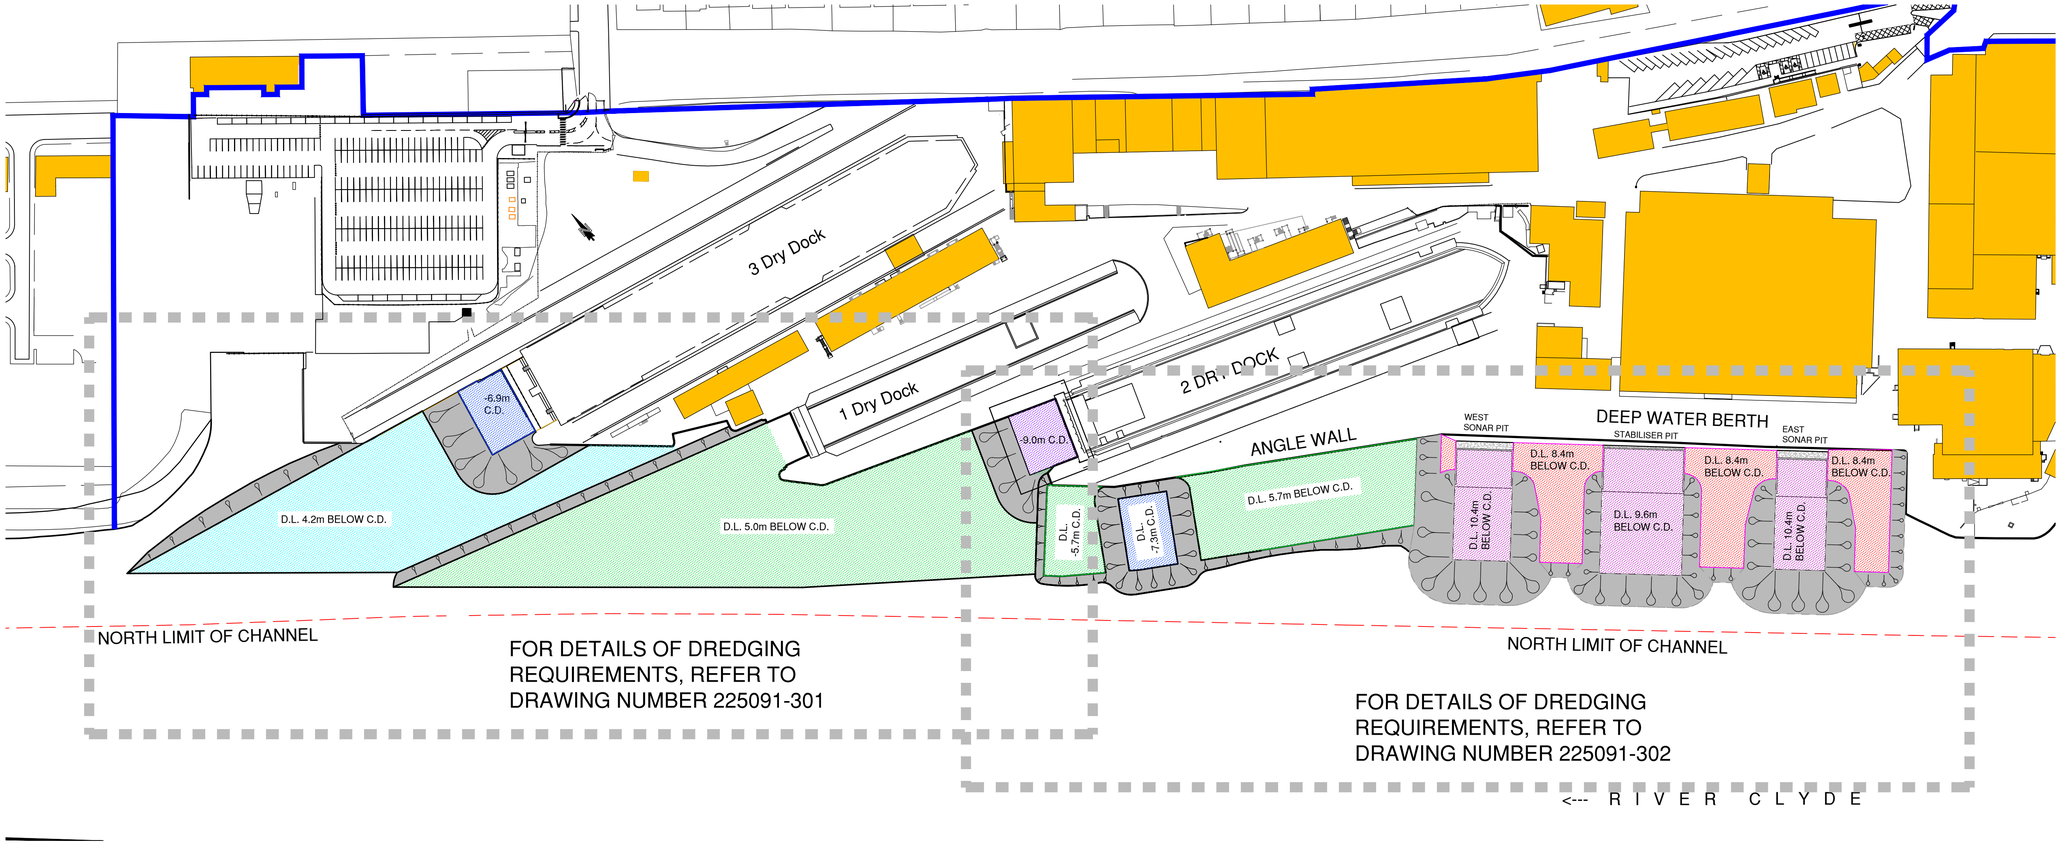

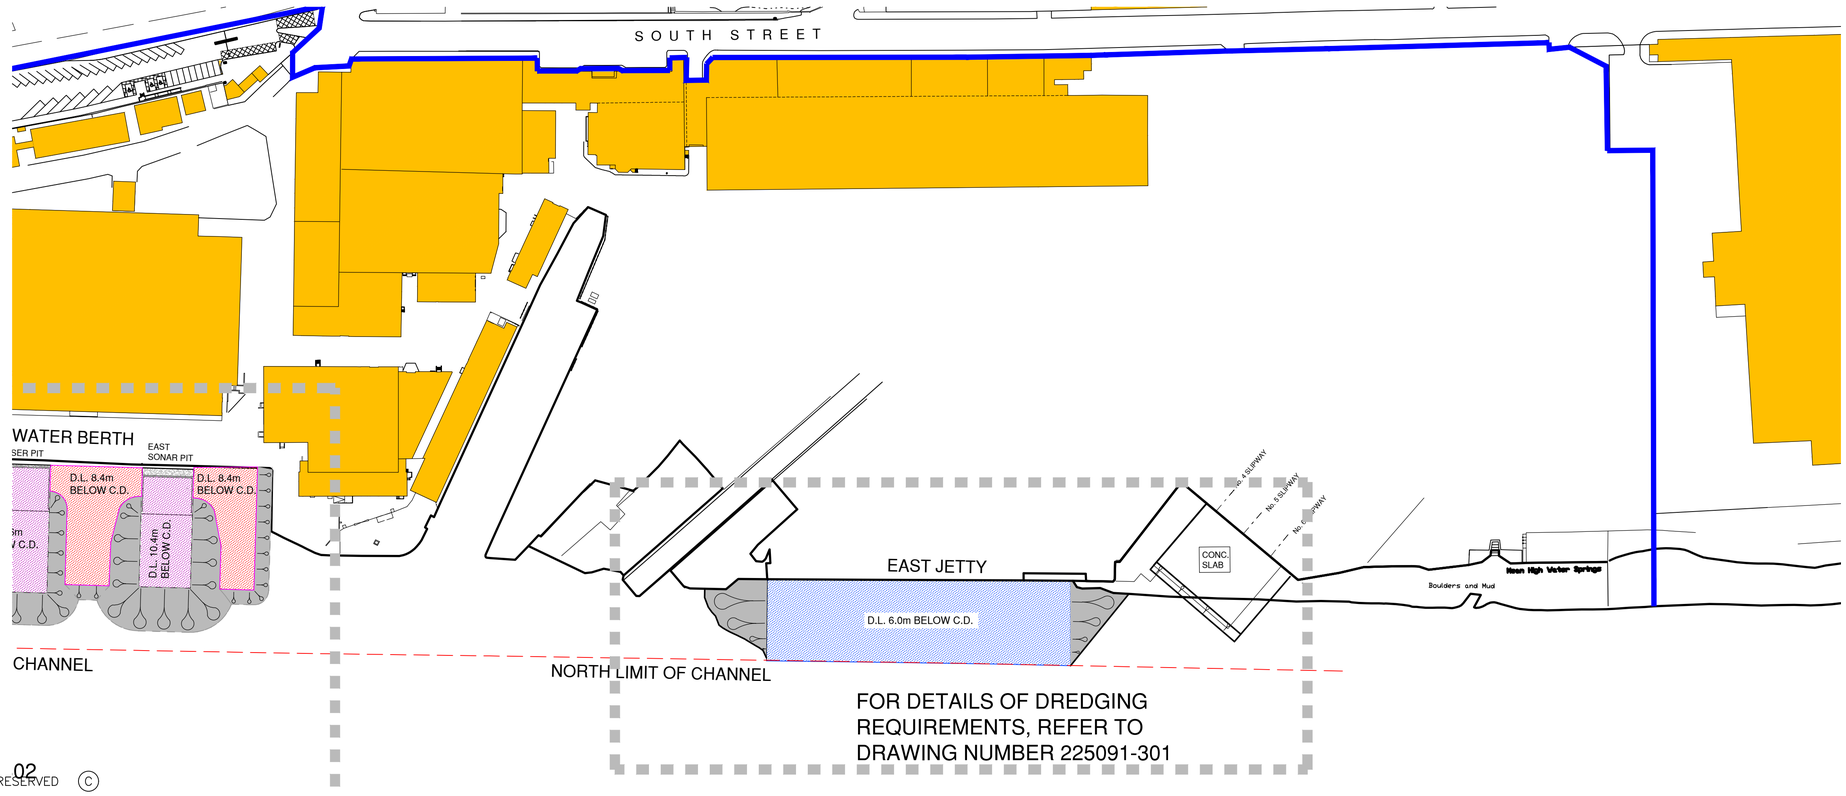

REV	DATE	REVISION DESCRIPTION	DRN	VER
A	1.3.24	SECOND ISSUE - LICENSING	G.B.	G.B.
/	14.2.24	FIRST ISSUE - LICENSING	G.B.	G.B.

THIS DRAWING IS COPYRIGHT . DO NOT SCALE FROM THIS DRAWING.

Arch Henderson
1919
Civil Engineers
Structural Engineers
Architects
CDM Co-ordinators
Geotechnical services
Environmental services
142 St. Vincent Street, Glasgow G2 5LA
Tel : 0141 227 3060 - Fax : 0141 248 9542
www.arch-henderson.co.uk - email : glasgow@arch-henderson.co.uk
Offices in : Aberdeen, Dundee, Glasgow, Lerwick, Lisboa (Portugal), Stromness and Thurso

PROJECT :
BAE SYSTEMS SURFACE SHIPS Ltd.
Long Term Maintenance Dredging Contract

TITLE :
SCOTSTOUN YARD
Licensing Requirements 2024 - 2027

DRAWN :	DATE :	VERIFIED :	APPROVED :
G.B.	9.2.24	G.B.	G.B.

SCALE : (A1)	DRAWING STATUS :
1:1250	LICENCE

DRAWING No : 225091-300 REV : A

DO NOT SCALE

COPYRIGHT RESERVED (C)