

Do not use scaled dimensions from this drawing. All dimensions are to be verified and checked on site by the Main Contractor before the commencement of any shop drawings or work whatsoever, either on their behalf or for subcontractors or suppliers.

All discrepancies are to be reported to the Architect immediately.
This drawing is to be read in conjunction with all related Architect's, Engineers' and specialist's drawings and relevant information.

Registered Office: John Renshaw Architects Ltd, 90a Constitution Street, Leith, Edinburgh, EH6 6RP. Registered in Scotland: SC641041
© John Renshaw Architects Ltd. All rights reserved

CONSTRUCTION (DESIGN AND MANAGEMENT)
REGULATIONS 2015

This drawing is to be read in conjunction with John Renshaw Architects' Standard Hazard and Risk Assessment of architectural matters drawings.

Works to be carried out in accordance with the Construction Phase plan prepared by the Principal Contractor.

Notes

- HAT +3.2m CD (1.81 AOD)
- MHWS +2.9m CD (1.51 AOD)
- +1.39 CD (0.00 AOD)
- MLWS +0.5m CD (0.89 AOD)
- LAT +0.1m CD (-1.29 AOD)

 Rising Main Sewer Pipe

M1	MARINE LICENCE	18/05/2026
P1	Planning	18/05/2026
Rev	Description	Date

Project
Kintyre Sea Sports Centre


Client	Project Ref.
Kintyre Sea Sports	24/11

Status
PLANNING


Date	Scale	Drawn by
06/02/2025	1:200@A3	

Drawing Title
Section BB - Boatpark - Existing and Proposed

Drawing No.	Revision
00-0007	M1

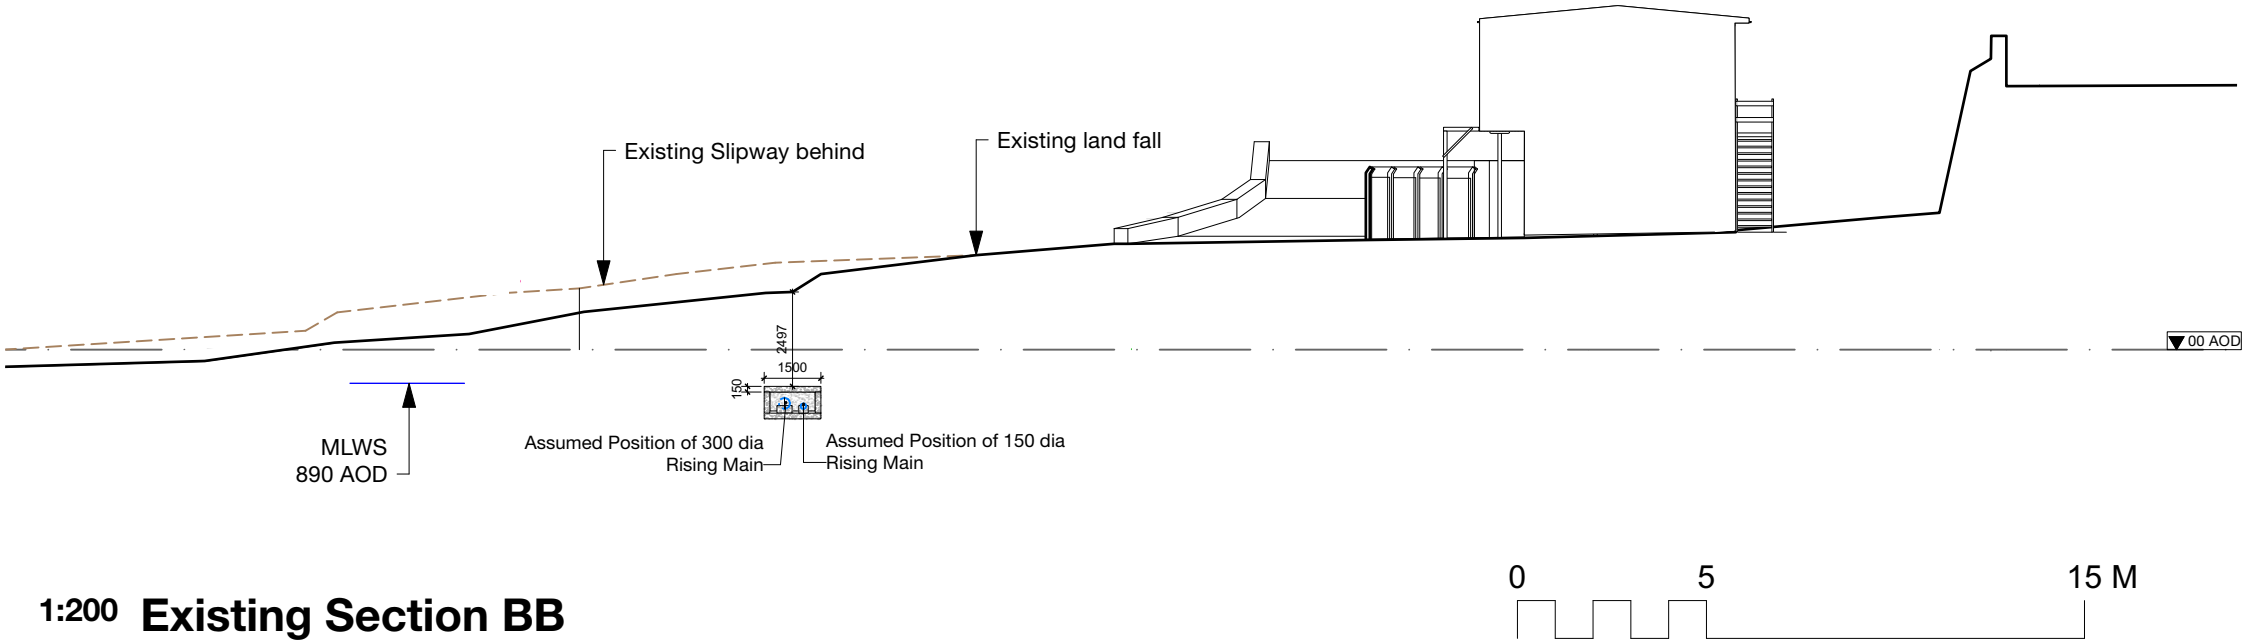

1:200 Existing Section BB

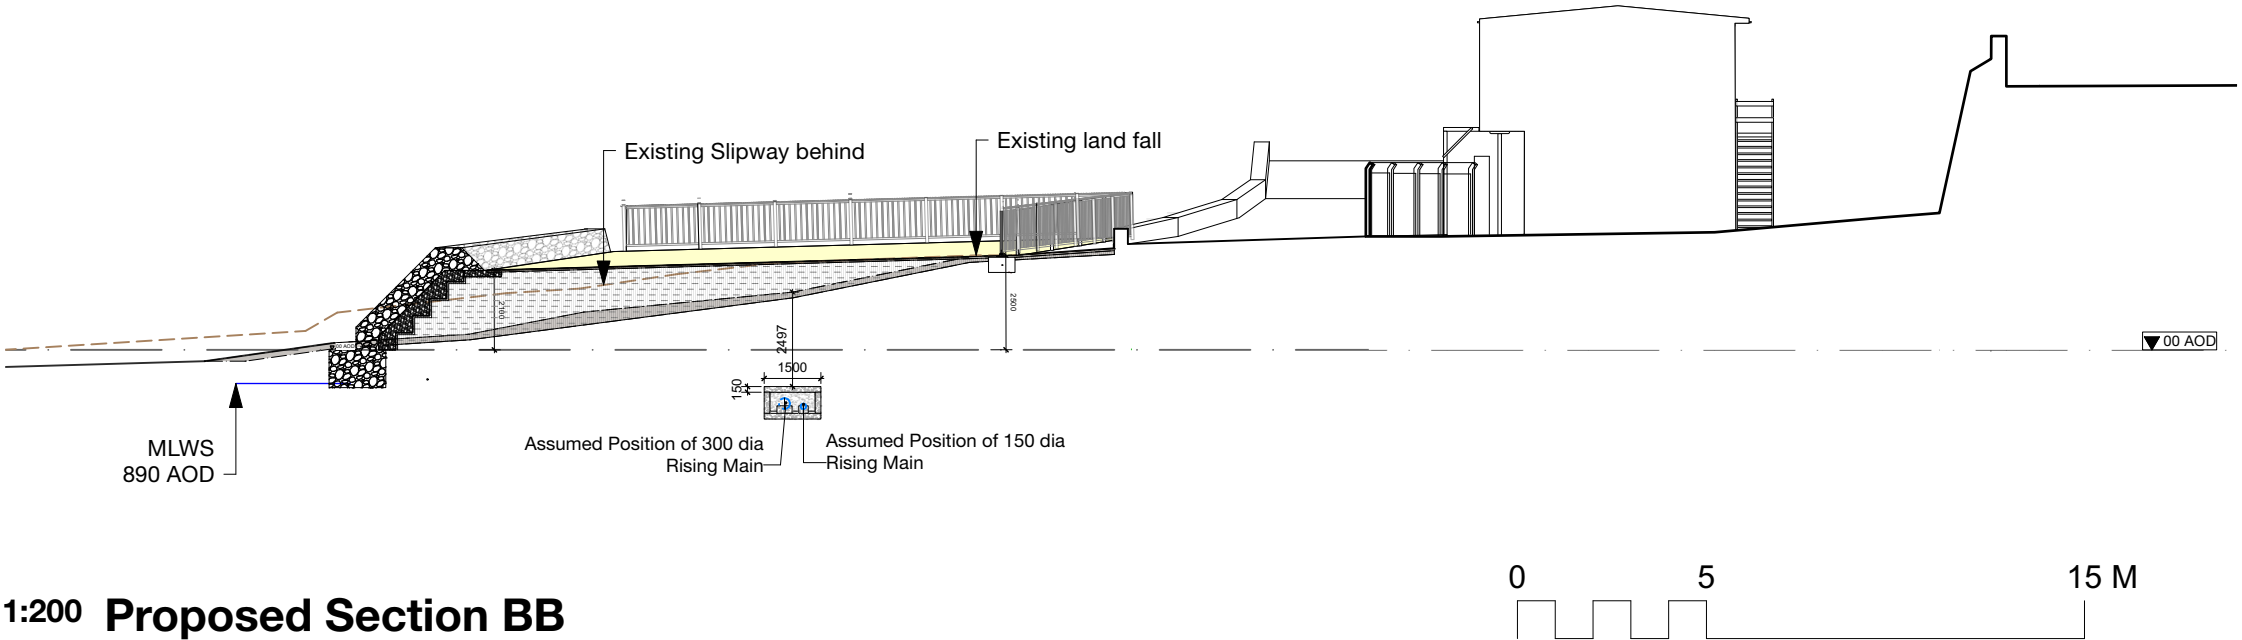

1:200 Proposed Section BB