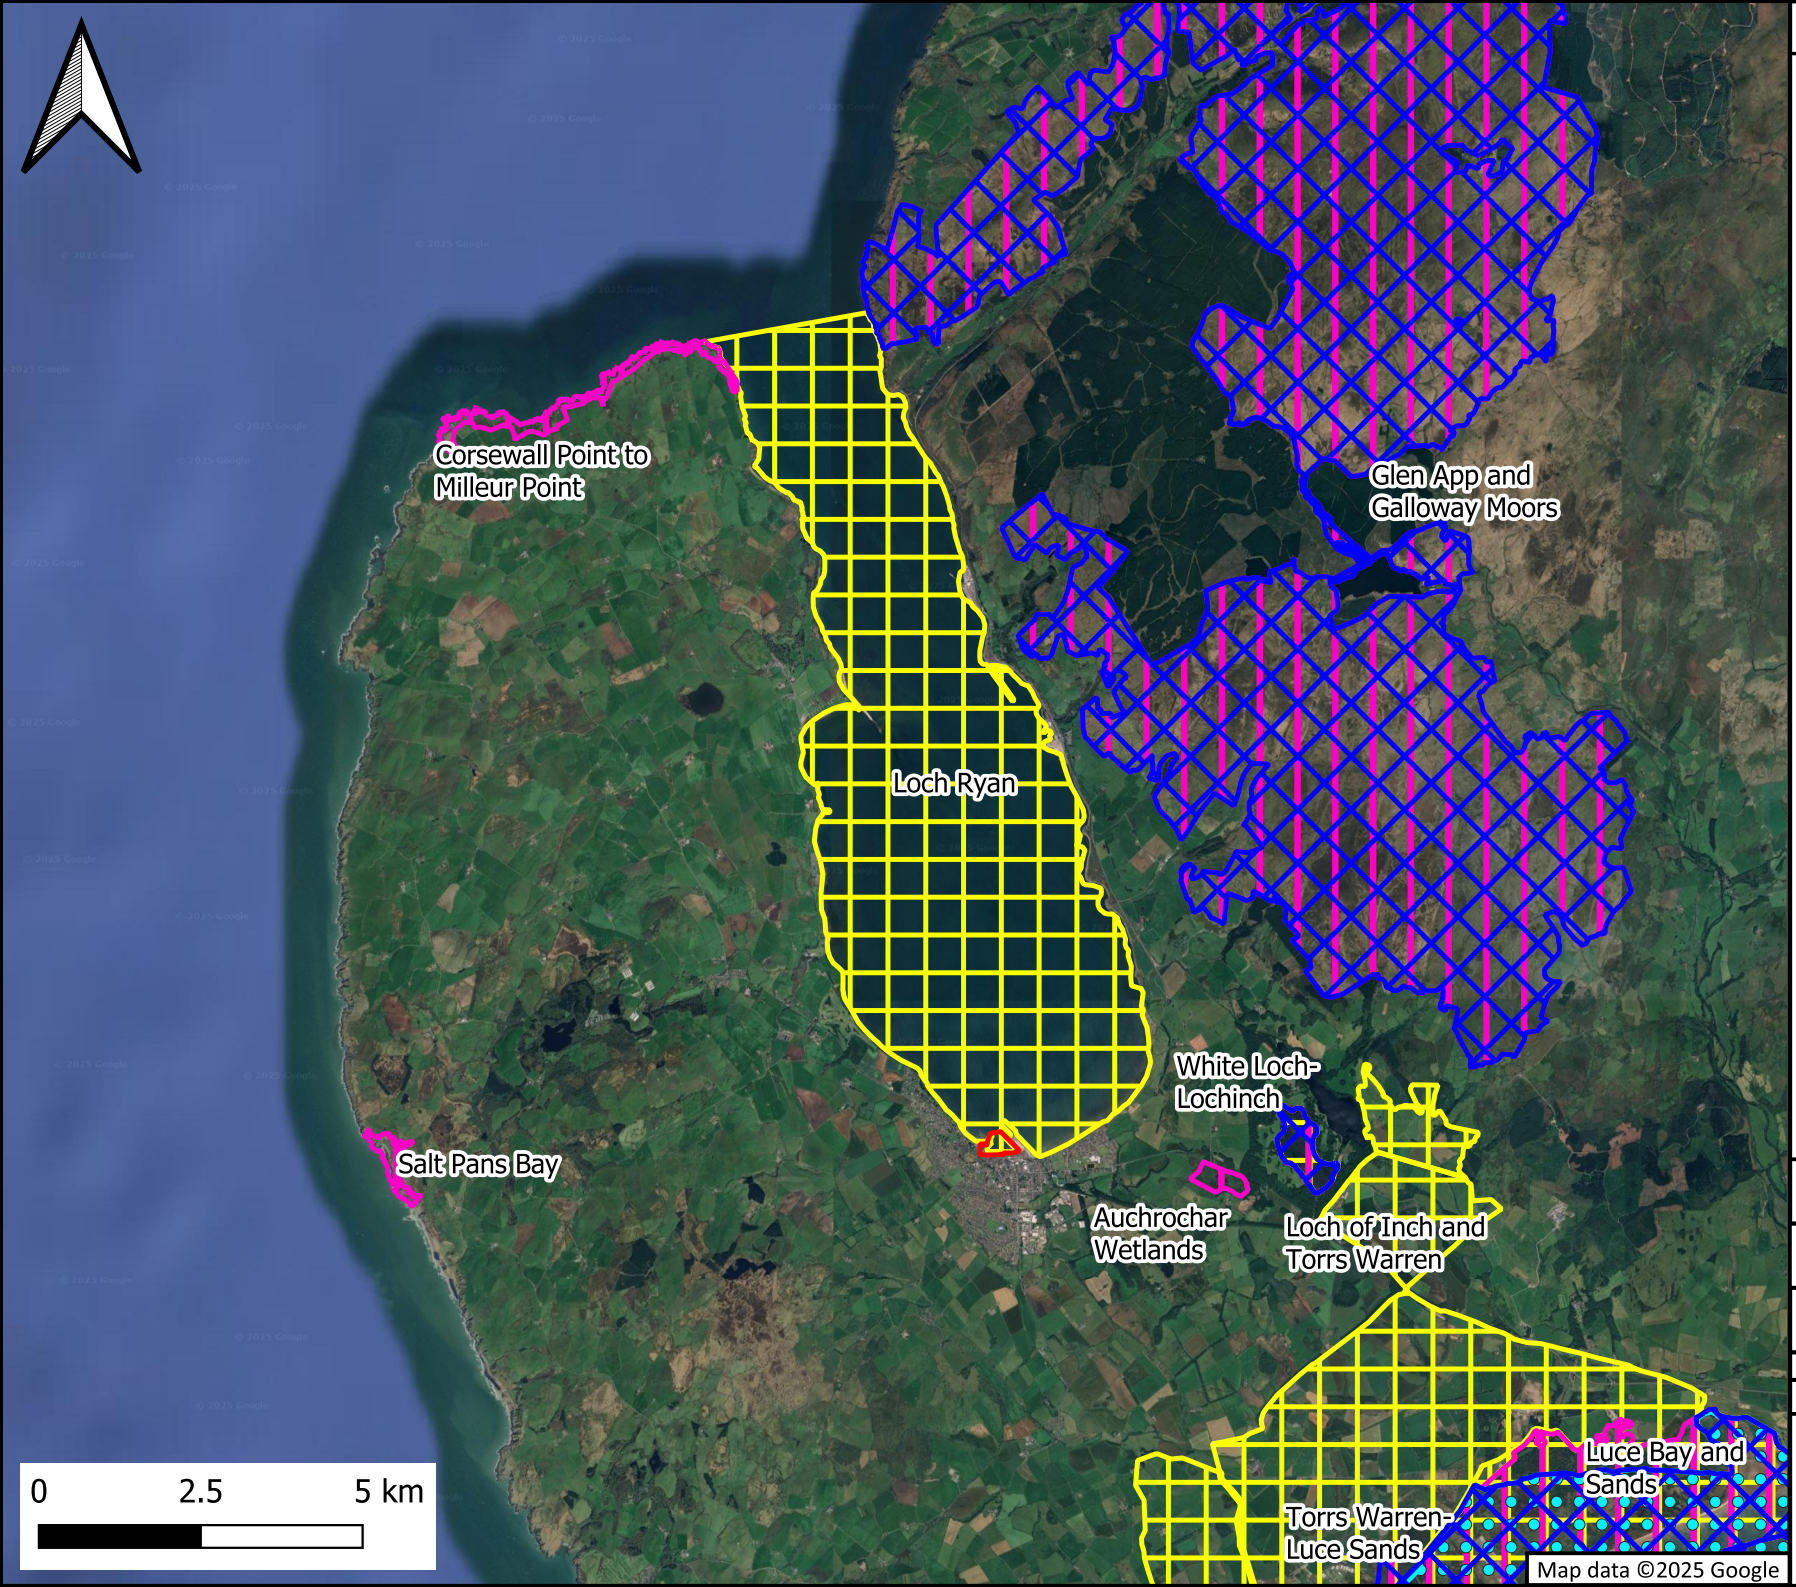

Key

- Site Boundary
- Special Protected Area
- Special Area of Conservation
- Site of Special Scientific Interest
- Important Bird Area

Title	Figure 15.1 Statutory Designated Sites
Client	Fairhurst
Project	ECN23 091 Stranraer Marina

Drawing No.	Date	Drawn	Chkd
02	06/06/25	IB	JT

eco NORTH Ecological Consultants
11 Enterprise Court
Cramlington
Northumberland
NE23 1LZ
Tel: +44 (0) 1670 735 547
Email: enquiries@econorth.co.uk
Web: www. econorth.co.uk