Viewpoint 1A:
View north west from Stranraer Waterfront, Core Path STRA/544/1.

Viewpoint 1B:
View north east from Stranraer Waterfront, Core Path STRA/544/1.

Viewpoint 2:
View north from Market Street (A718) towards Agnew car park and Stranraer Marina.

Viewpoint 3:
View west from Agnew Park towards Agnew car park and Stranraer Marina.

Viewpoint 4:
View west from Stranraer Waterfront by Agnew Park, Core Path STRA/544/2, towards west pier.

Viewpoint 5:
View from Hillhead residential street looking north east towards Stranraer Marina.

Viewpoint 6:
View south east from Picnic Area off Sheuchan Street (A718) and Core Path STRA/544/2.

Viewpoint 7:
View south east from Broadstone Road and Core Path STRA/544/2.

Viewpoint 8:
View south east from Auchneel Cottages off the A718 looking towards Stranraer Marina.

Viewpoint 9:
View south east from the A718/ Core Path LESW/520/1 at Soleburn, looking towards Stranraer Marina.

Viewpoint 10:
View north east from Old Military Road near the Southern Upland Way, Core Path UNNO/504/3.

Viewpoint 11:
View north west from Cairnryan Road/ A77 and Core Path STRA/429/2.

Viewpoint 12:
View north west from the junction of Cairnryan Road/ A77 and McMaster's Road, and Core Path STRA/429/2.

Viewpoint 13:
View south west from Lochryan Coastal Path, Core Path STRA/429/3 at Ryan Bay Holiday and Residential Park.

Viewpoint 14:
View south west from local road at Craigcaffie.

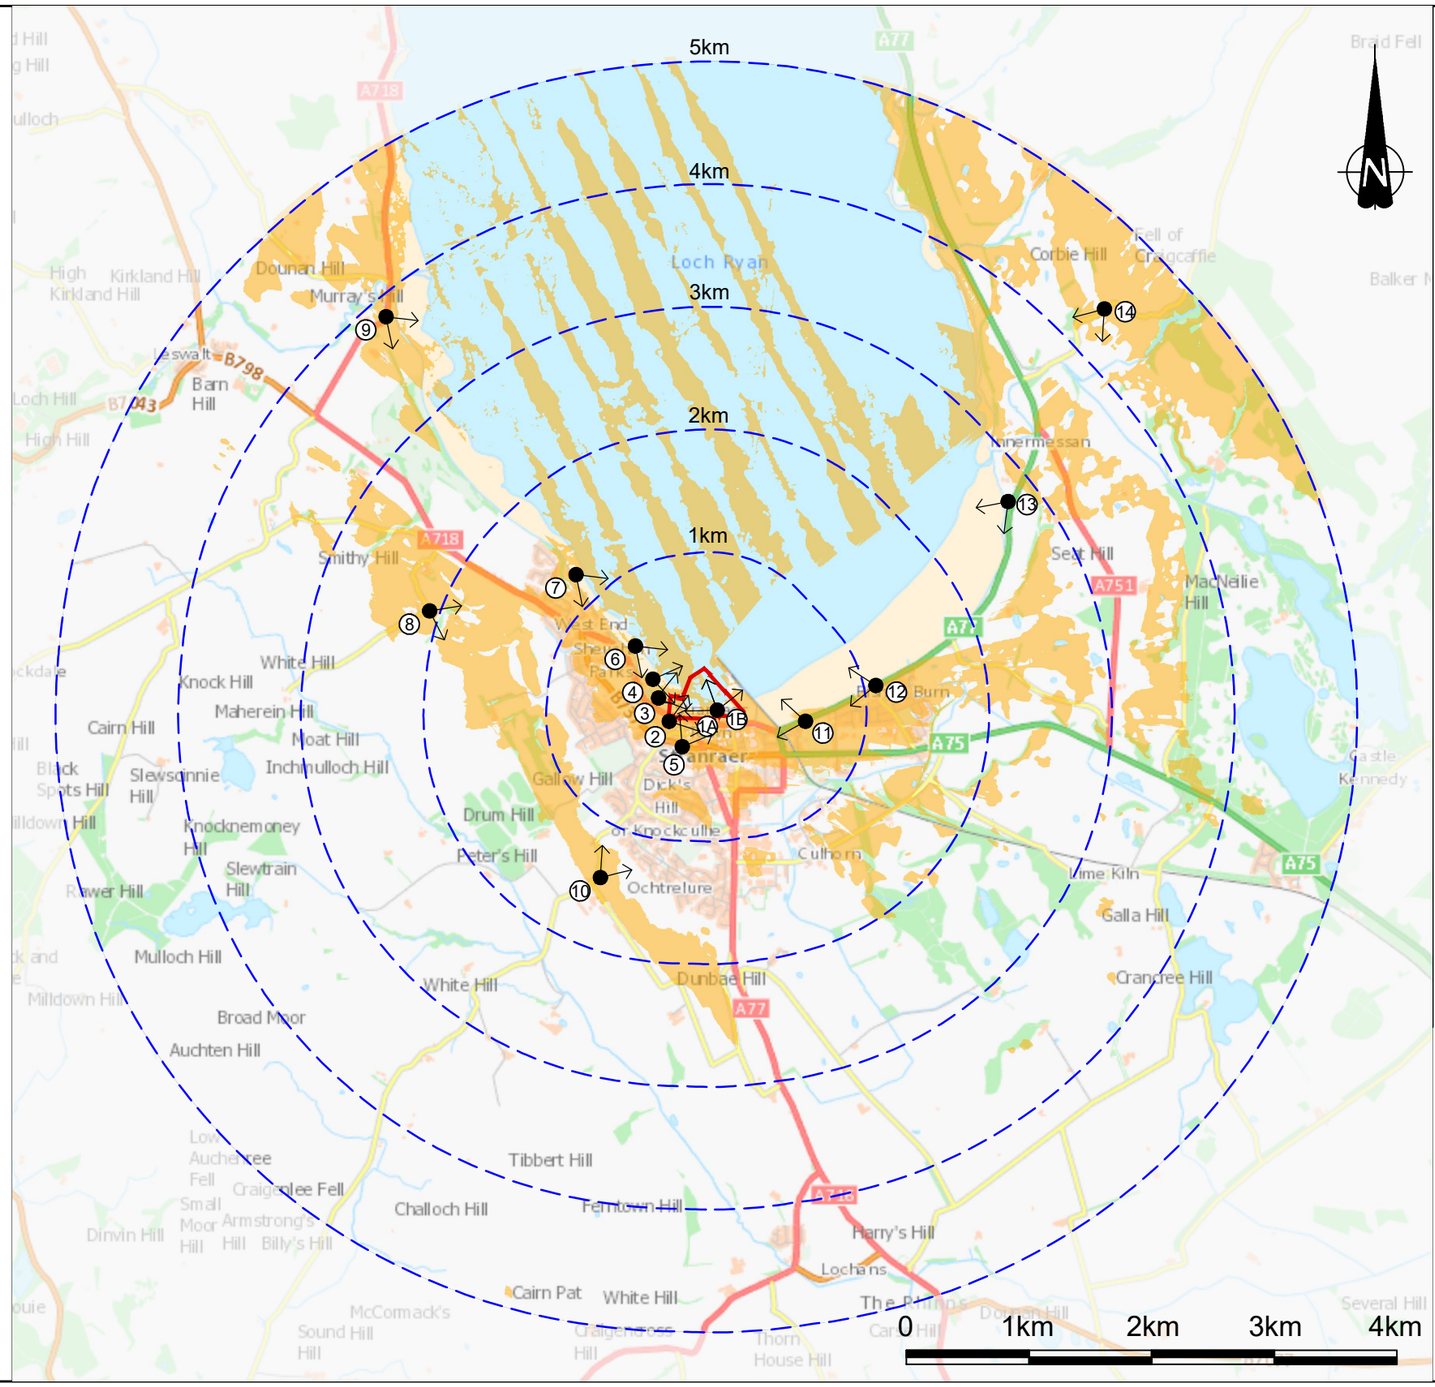

Key

- Boundary
- 5km buffer
- Viewpoint locations

Note:
Drawing to be read in conjunction with Theoretical Zone of Visual Influence drawing 161379/8014 and Photo Viewpoint 1A - 14 161379/8016 to 161379/8030.
Photography taken during site visit on 31st May 2024.
These drawings detail other important landscape designations and Stranraer's local character areas, spatial strategy and area of high landscape value.

Rev	Date	Description	Drawn	Chkd	Appd
P02	29/07/25	Site Boundary Updated	SD	SDR	ER
P01	14/11/24	First Issue	SDR	LF	ER

Drawing Status
PRELIMINARY

Project Title
Stranraer Marina Expansion

Drawing Title
EIAR_Volume 3_Drawing 23.6
Photo Viewpoint Location Plan

This plan is based on the Ordnance Survey map with the permission of the controller of HMSO. Crown Copyright. Unauthorised reproduction infringes Crown Copyright and may lead to prosecution or civil proceedings.

Drawn	Date	Designed	Date
SDR	29/10/24	LF	29/10/24
Checked	Date	Approved	Date
LF	14/11/24	ER	14/11/24

Size	Scale	Fairhurst Ref
A3	1:50000	161379-PL-8015

Drawing Number	Status	Revision
161378-FRH-XX-XX-DG-L-000006	S3	P02

Dumfries & Galloway Council
Comhairle Dhùn Phris is Gall-Ghàidhealaibh
Balfour Beatty
FAIRHURST
SCAPE SCOTLAND CIVIL ENGINEERING