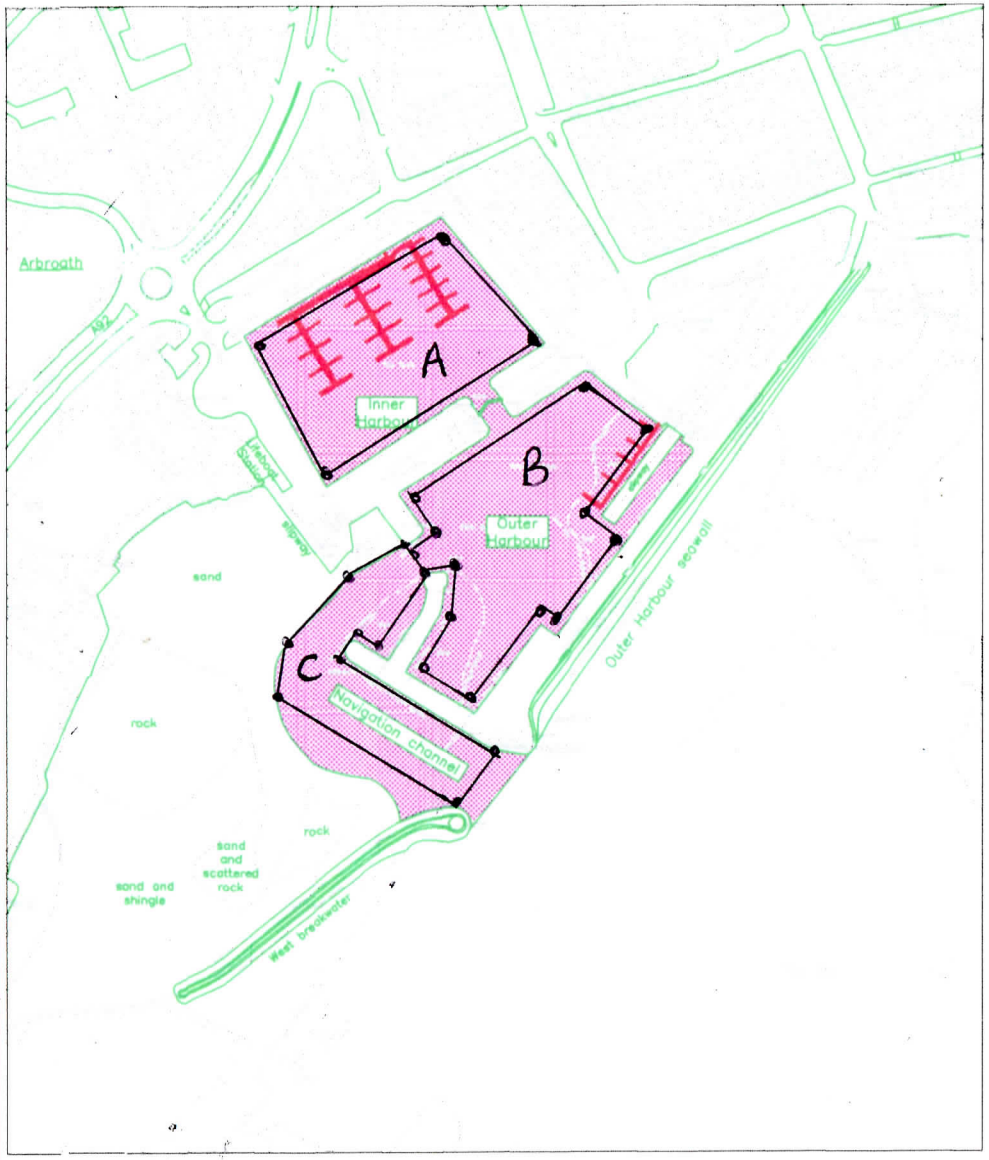

Site Plan Scale 1:2500

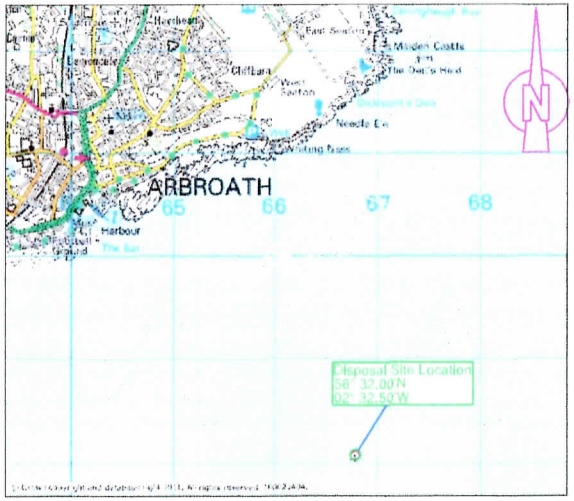

Disposal Site Location

Scale 1:50,000

LEGEND

Pontoons

Dock gates

EXTENTS OF AREAS TO BE DREDGED

Location

Arbroath is situated on the North east coast of Scotland within the county of Angus.

Arbroath Harbour is located at 56° 33' N, 2° 35' W.

Grid ref NO 642 405

NOTES

1. All dimensions are in millimetres unless noted otherwise.
2. Only drawings with "Construction" status may be used for construction purposes.
3. Do not scale off drawings.

Rev	Revision Details	Date	Checked

Project Title

ARBROATH HARBOUR

MAINTENANCE DREDGING

Drawing Title

LOCATION PLAN AND AREA OF WORKS AND DISPOSAL SITE LOCATION

Issue	: TENDER		
Project No.	: R80000064		
Drawing No.	: AHD/2020/01		
Drawing Size	: A3	Rev	: 0
Drawn By	: ED	Date	: DEC 2020
Checked By	: BF	Date	: DEC 2020
Approved By	: BF	Date	: DEC 2020

Director of Infrastructure
Roads & Transportation
Angus Council
Angus House
Orchardbank Business Park
FORFAR, DD8 1AN
Tel :01307 492461

File Path: S:\Asset Management\FDS\Coastal\Arbroath Harbour Dredging\Arbroath Harbour Dredging 2021 Drawings\AHD 2021 01.dwg

This map is reproduced from the Ordnance Survey material with the permission of Ordnance Survey on behalf of the Controller of HMSO ©Crown Copyright. Unauthorised reproduction infringes Crown Copyright and may lead to prosecution or civil proceedings. Angus Council 100023404, 2019