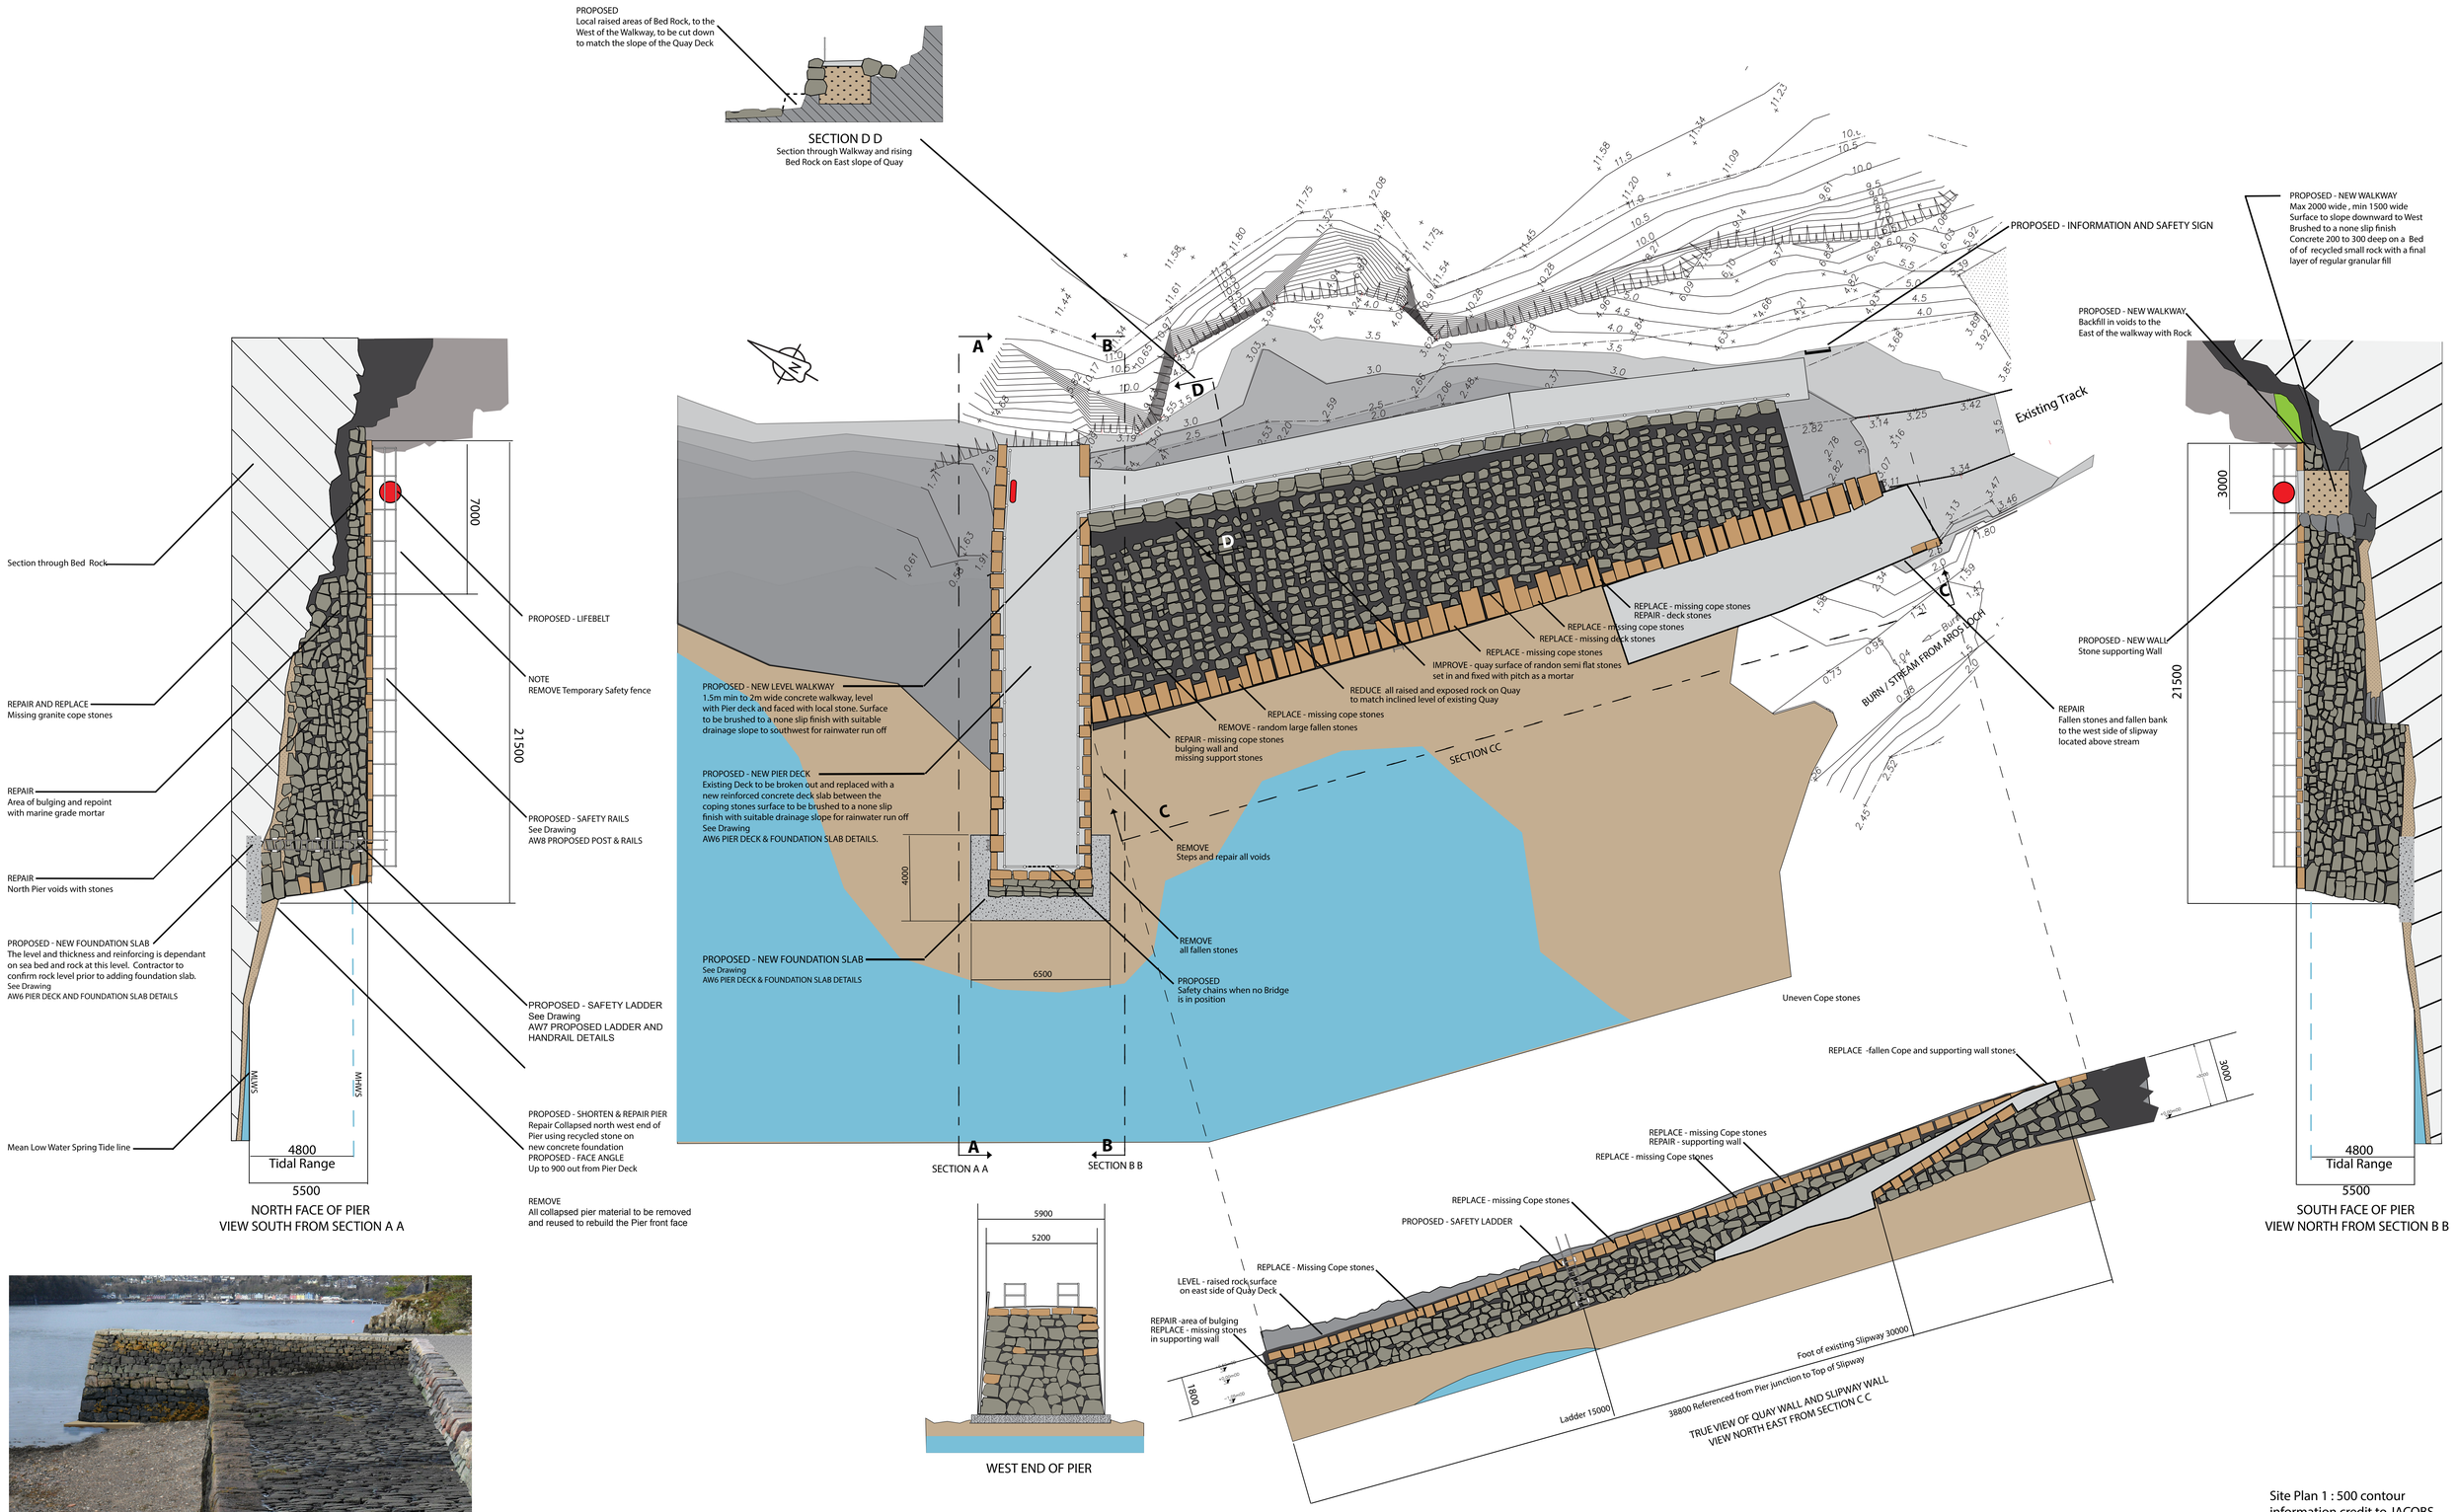

VIEW NORTH OF THE PROPOSED PIER, QUAY, SLIPWAY AND WALKWAY.
NOTE - BEFORE RAILS, BRIDGE AND PONTOON ARE ADDED.

Site Plan 1 : 500 contour information credit to JACOBS

Notes	KFT Unit 1, Baliscate, Tobermory, Scotland. PA75 6QA 01688 302113 kft@btconnect.com		
		CLIENT	TOBERMORY HARBOUR AUTHORITY
		PROJECT	AROS WATERFRONT 3
		SCALE	1 : 100 AT A1 at A0
		NUMBER	**AW3 PROPOSED NEW STRUCTURES AND REPAIRS**