NORTH SHORE:	**LOCH ERISORT, ISLE OF LEWIS**	Key:	**Not to scale**	**17/10/2013**	**DB**	**DB**	**1**	**Final**
GENERAL VIEW:	**ORDNANCE SURVEY MAP**		Scale	Date	Drawn	Checked	Revision No.	Status
Figure 1	General view and location of Loch Erisort.							

NORTH SHORE:	**LOCH ERISORT, ISLE OF LEWIS**	Key: Site Location.	**1:50,000**	**17/10/2013**	**DB**	**DB**	**1**	**Final**
LOCATION PLAN:	**ORDNANCE SURVEY MAP**		Scale	Date	Drawn	Checked	Revision No.	Status
Figure 2	General view of North Shore							

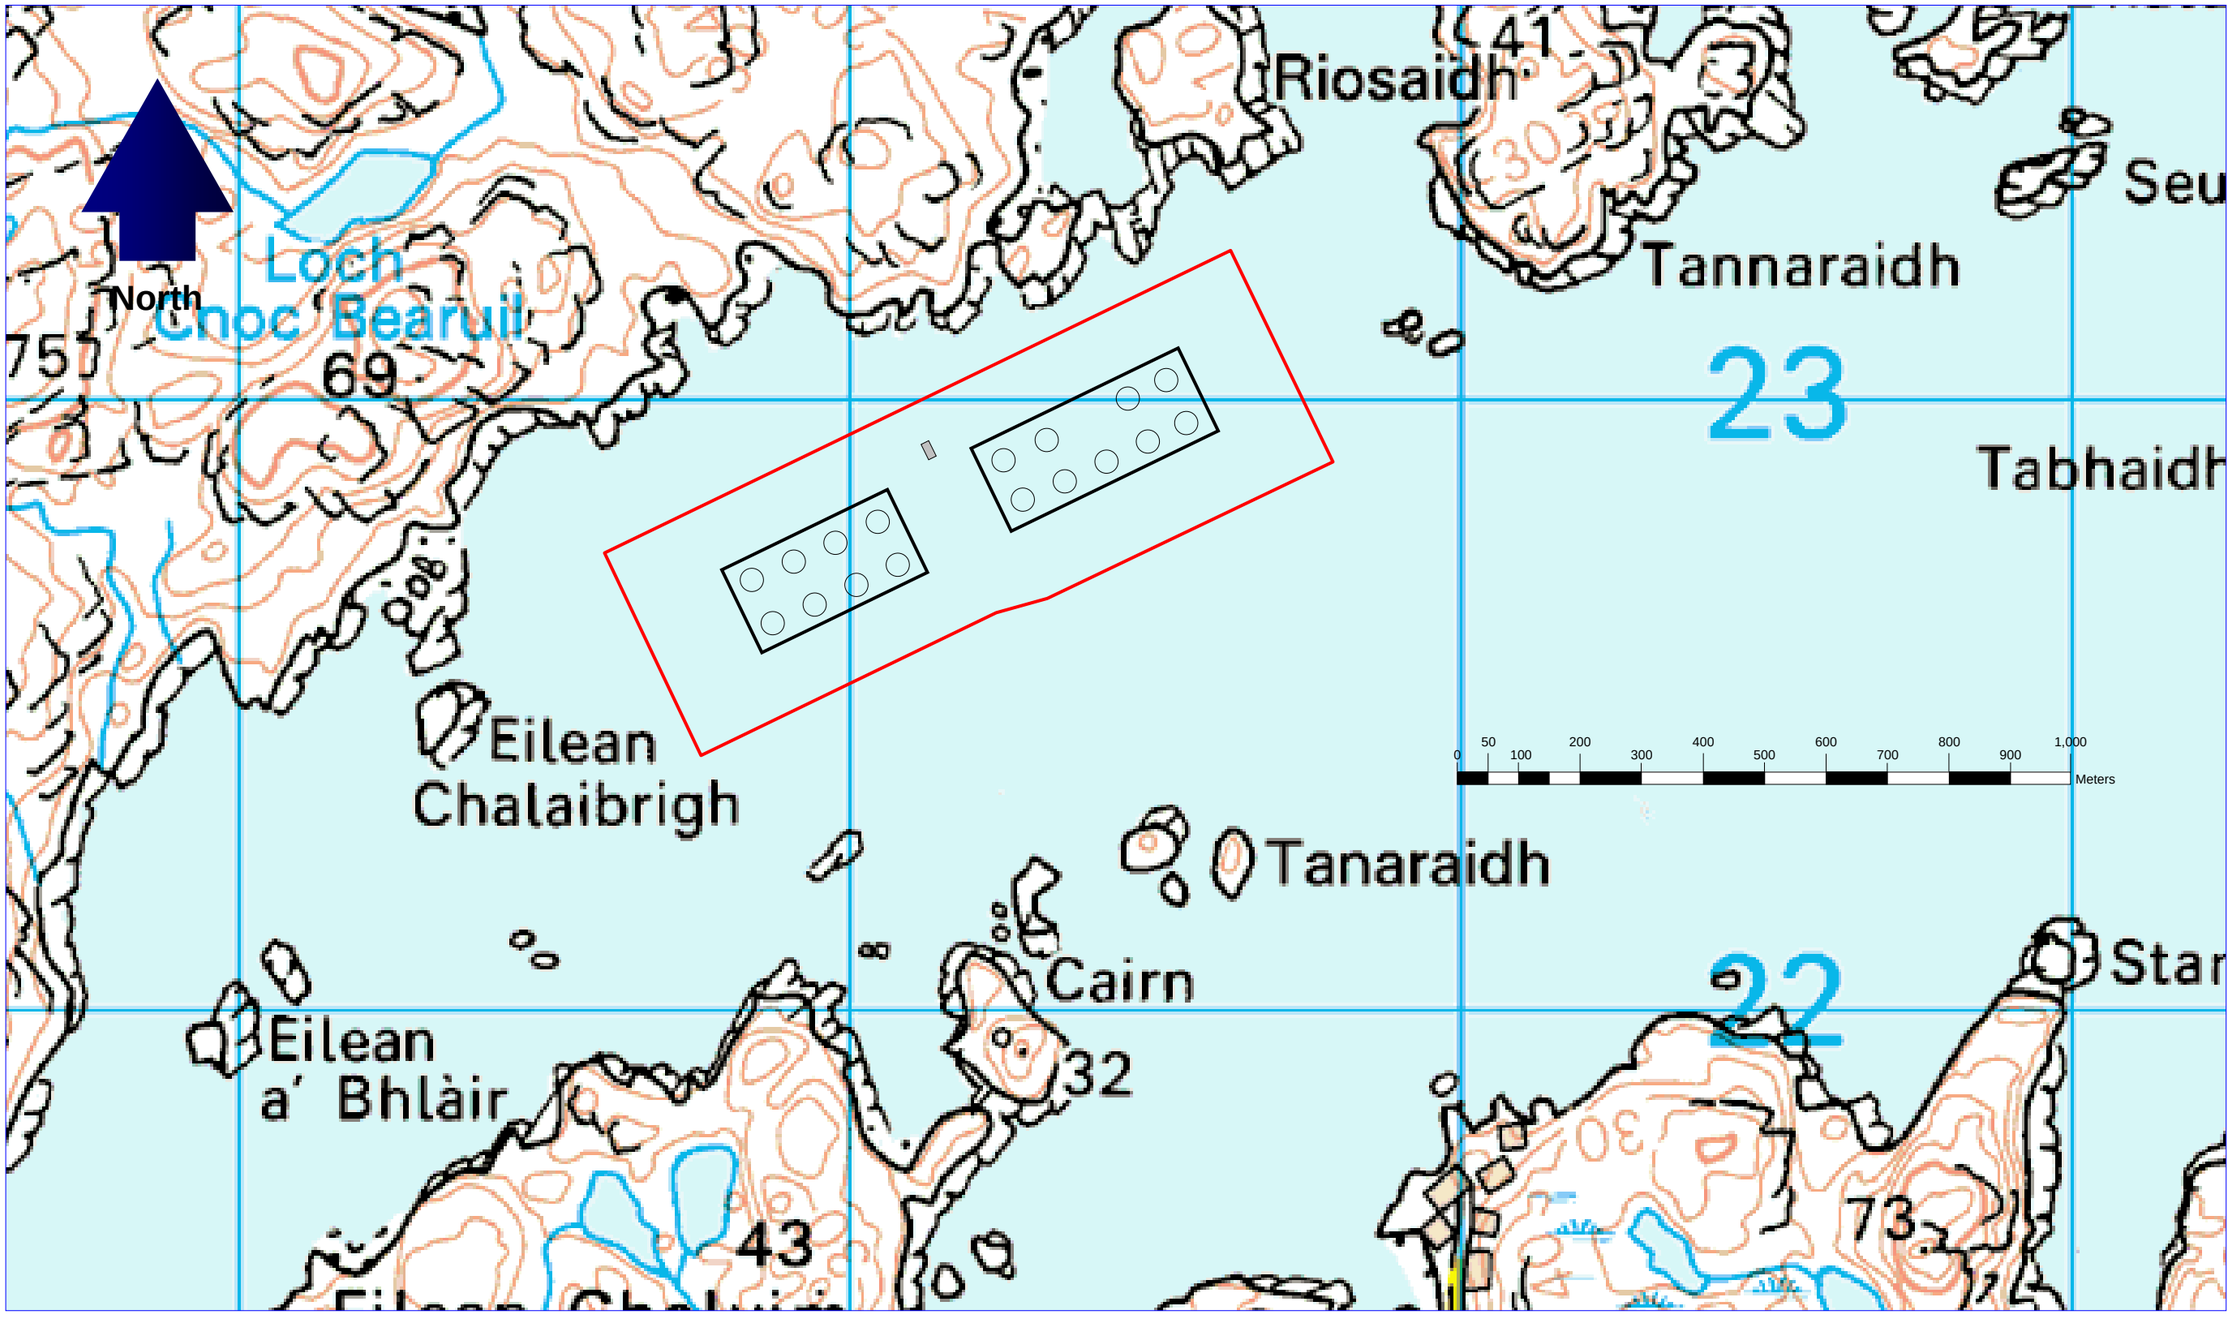

NORTH SHORE:	**LOCH ERISORT, ISLE OF LEWIS**	Key:	Cages	**1:10,000**	**17/10/2013**	**DB**	**DB**	**1**	**Final**
LOCATION PLAN:	**ORDNANCE SURVEY MAP**		Mooring Containment Area						
Figure 3	Detailed view of North Shore		automatic feeding system	Scale	Date	Drawn	Checked	Revision No.	Status

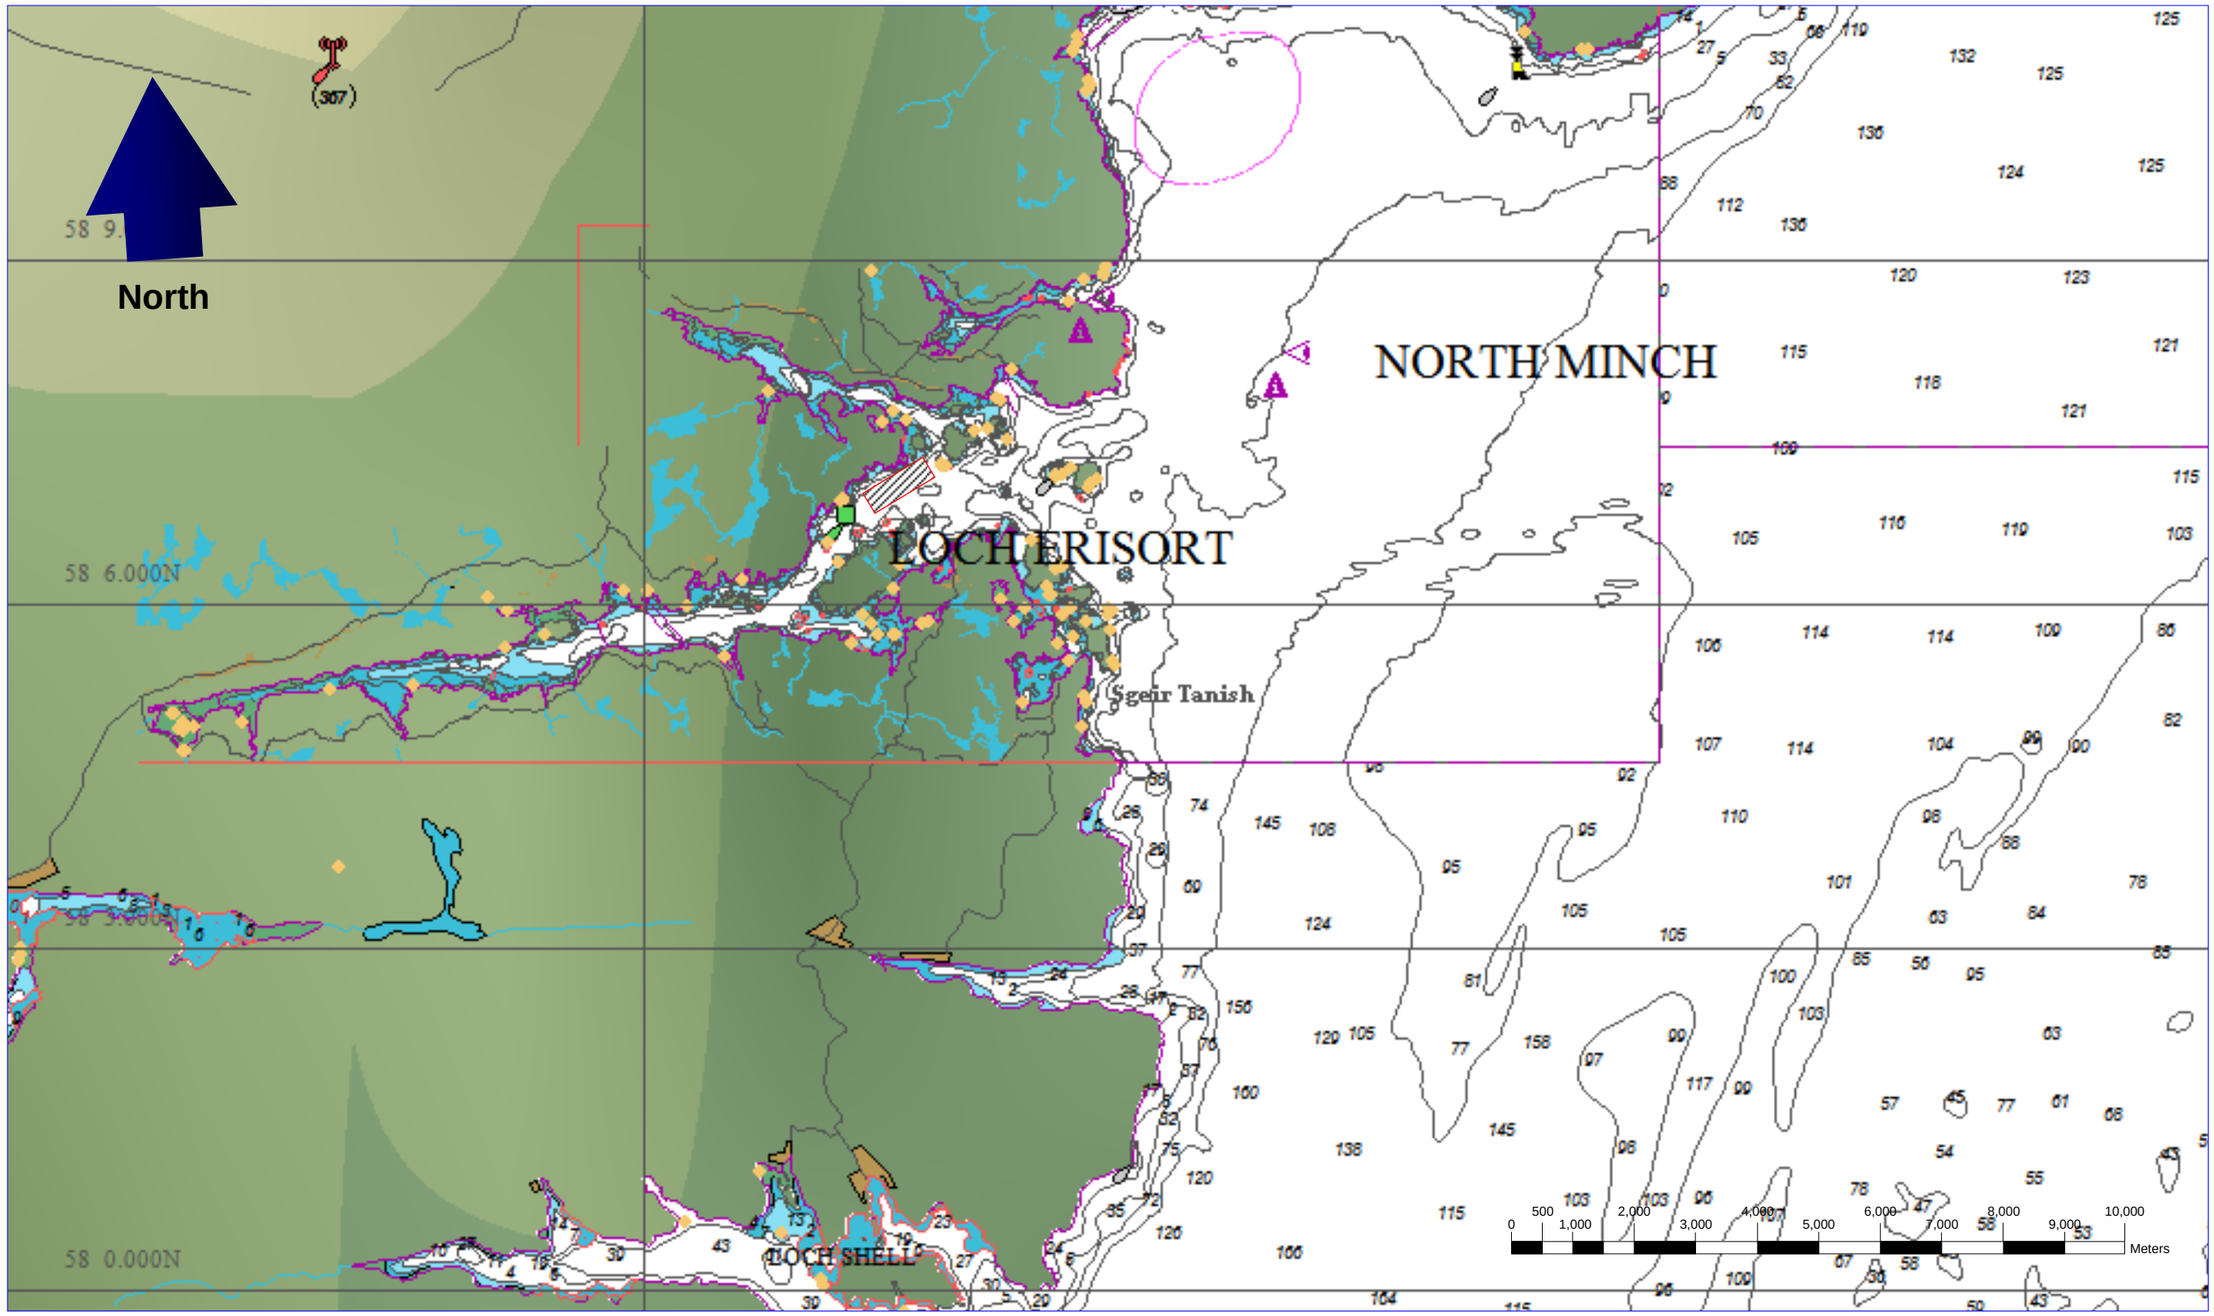

NORTH SHORE: LOCH ERISORT, ISLE OF LEWIS	Key:	**1:100,000**	**17/10/2013**	**DB**	**DB**	**1**	**Final**
ADMIRALTY CHART EXTRACT OF SITE LOCATION	Site Location						
Figure 4 General view of North Shore		Scale	Date	Drawn	Checked	Revision No.	Status

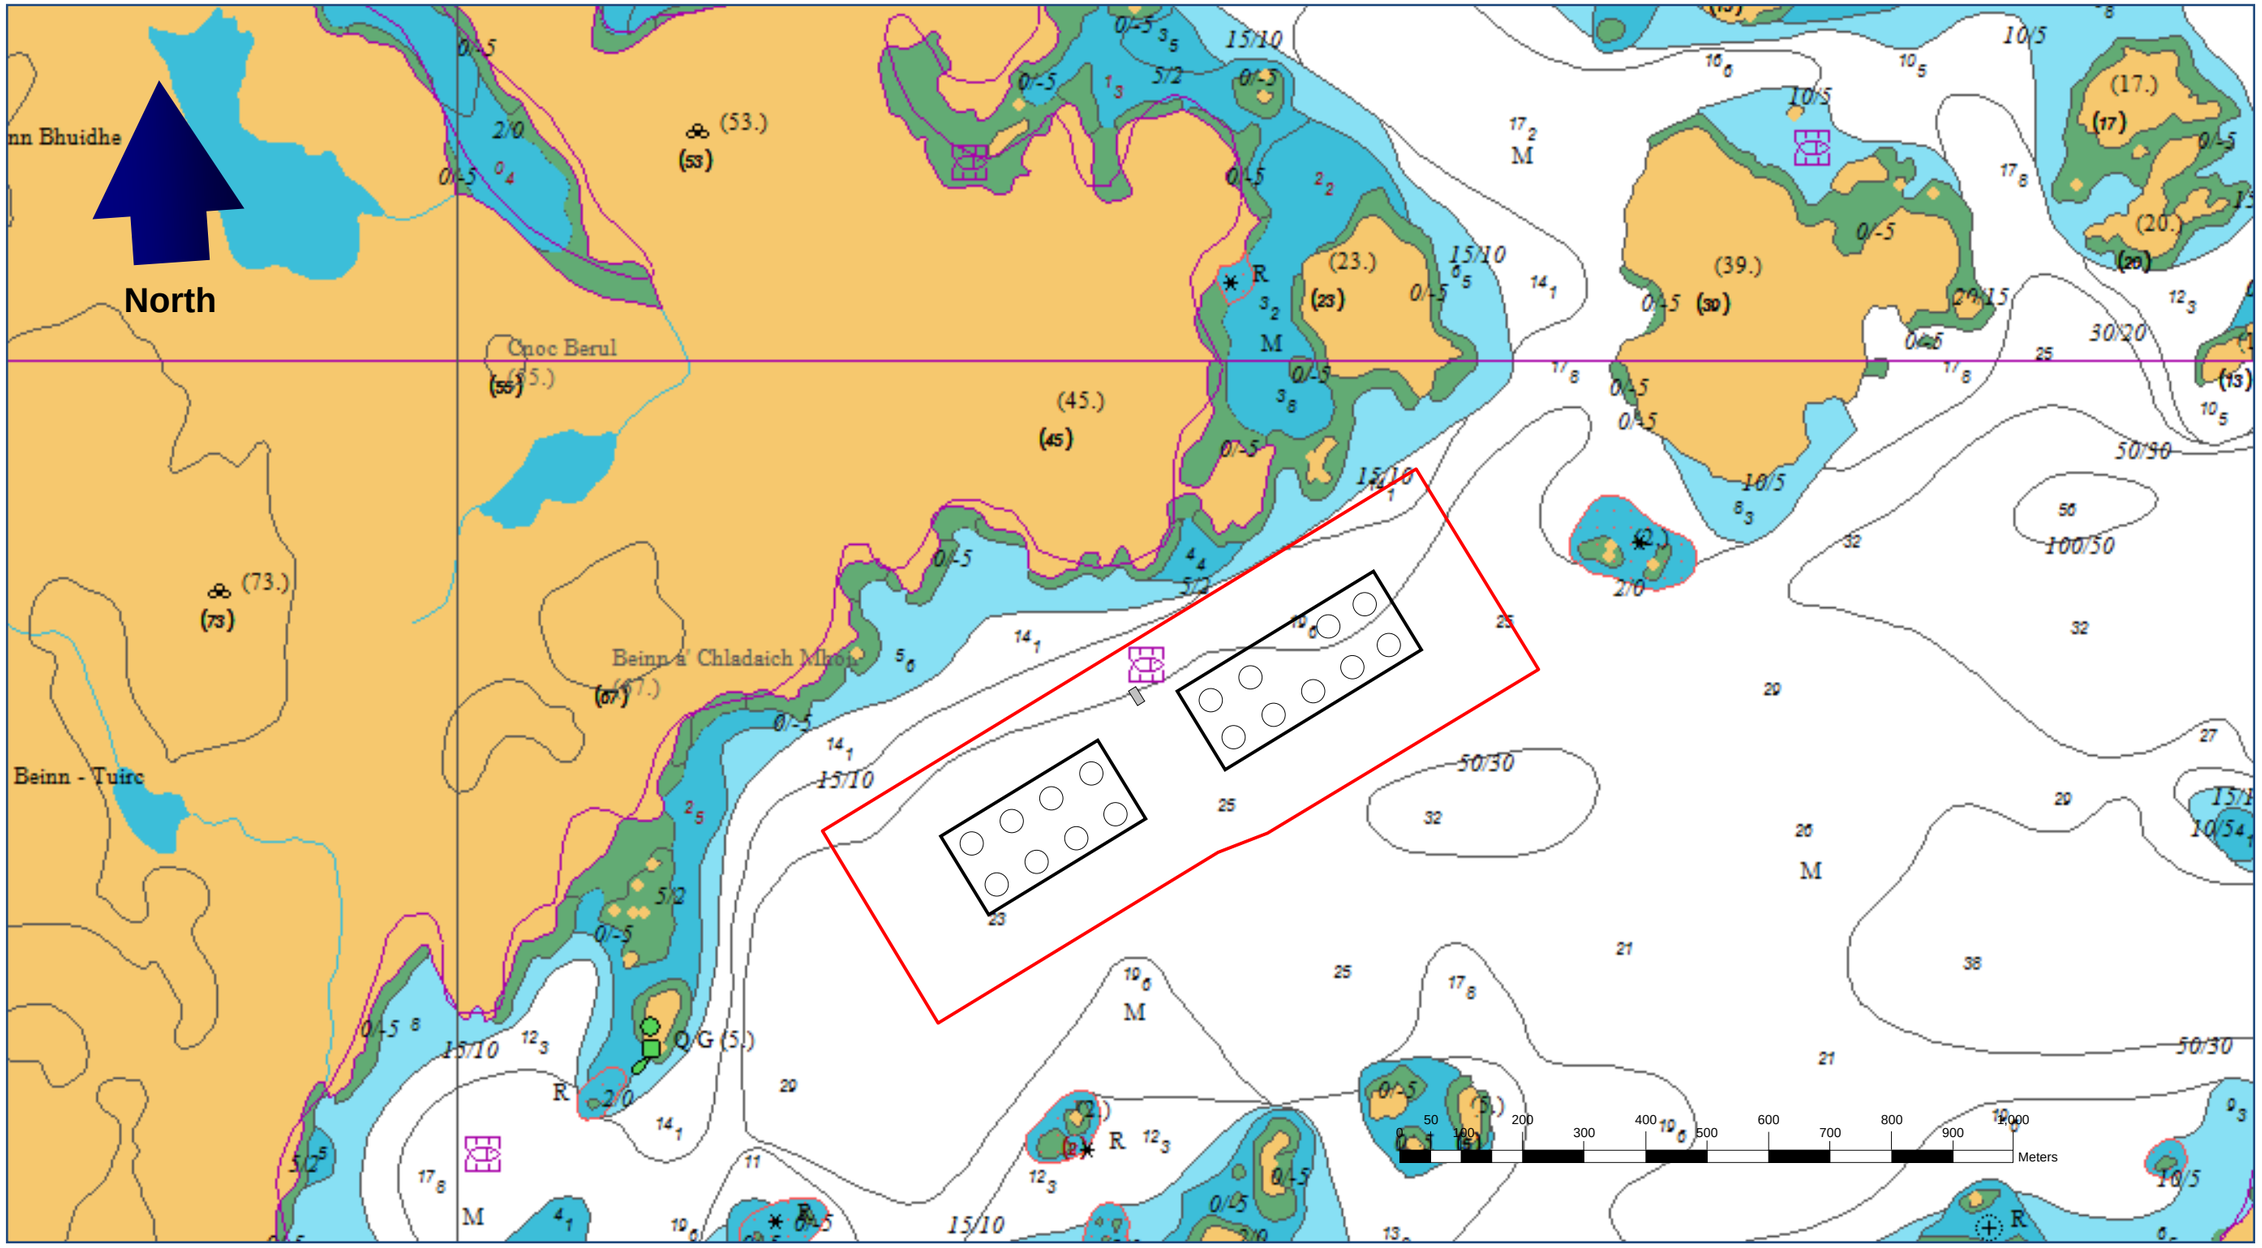

NORTH SHORE: LOCH ERISORT, ISLE OF LEWIS	Key:	**1:10,000**	**17/10/2013**	**DB**	**DB**	**1**	**Final**
ADMIRALTY CHART EXTRACT OF SITE LOCATION	Cages						
Figure 5 General view of North Shore.	Mooring Containment Area automatic feeding system	Scale	Date	Drawn	Checked	Revision No.	Status

NORTH SHORE: LOCH ERISORT, ISLE OF LEWIS	Key:	**1:4,000**	**17/10/2014**	**DB**	**DB**	**1**	**Final**
SITE PLAN	Mooring rope and anchor; Cages; Automatic Feeding Barge						
Figure 6 Detailed illustration of pens and moorings.		Scale	Date	Drawn	Checked	Revision No.	Status

Fish Farm Co-ordinates – Proposed

Site Mid-Points

Entire Site Mid
58 7.045N 6 25.821W E139190 N922847

North Shore West
58 6.976N 6 26.044W E138963 N922734

North Shore East
58 7.107N 6 25.613W E139401 N922948

Feed Barge Co-ordinates

58 7.084N 6 25.883W E139134 N922924

Cage Grid Corners

North Shore West:
58 6.966N 6 26.210W E138799 N922726
58 6.896N 6 26.130W E138869 N922591
58 6.980N 6 25.856W E139148 N922729
58 7.050N 6 25.947W E139067 N922864

North Shore East:
58 7.087N 6 25.829W E139187 N922925
58 7.020N 6 25.737W E139269 N922795
58 7.191N 6 25.480W E139542 N923096
58 7.120N 6 25.402W E139610 N922959

Outer Extent of Moorings and Lease Area

North Shore West:
58 6.978N 6 26.403W E138611 N922760
58 6.800N 6 26.219W E138770 N922419
58 7.136N 6 25.889W E139134 N923020
58 6.961N 6 25.670W E139328 N922682

North Shore East:
58 7.099N 6 26.006W E139015 N922959
58 6.930N 6 25.800W E139196 N922633
58 7.280N 6 25.417W E139615 N923256
58 7.106N 6 25.199W E139807 N922920

Moorings Lengths

North Shore West:

West = 162m
North = 108m
South = 108m
East = 158m

North Shore East:

West = 158m
North = 108m
South = 126m
East = 150m