PB9049-RHD-ZZ-RP-DR-CM-0001

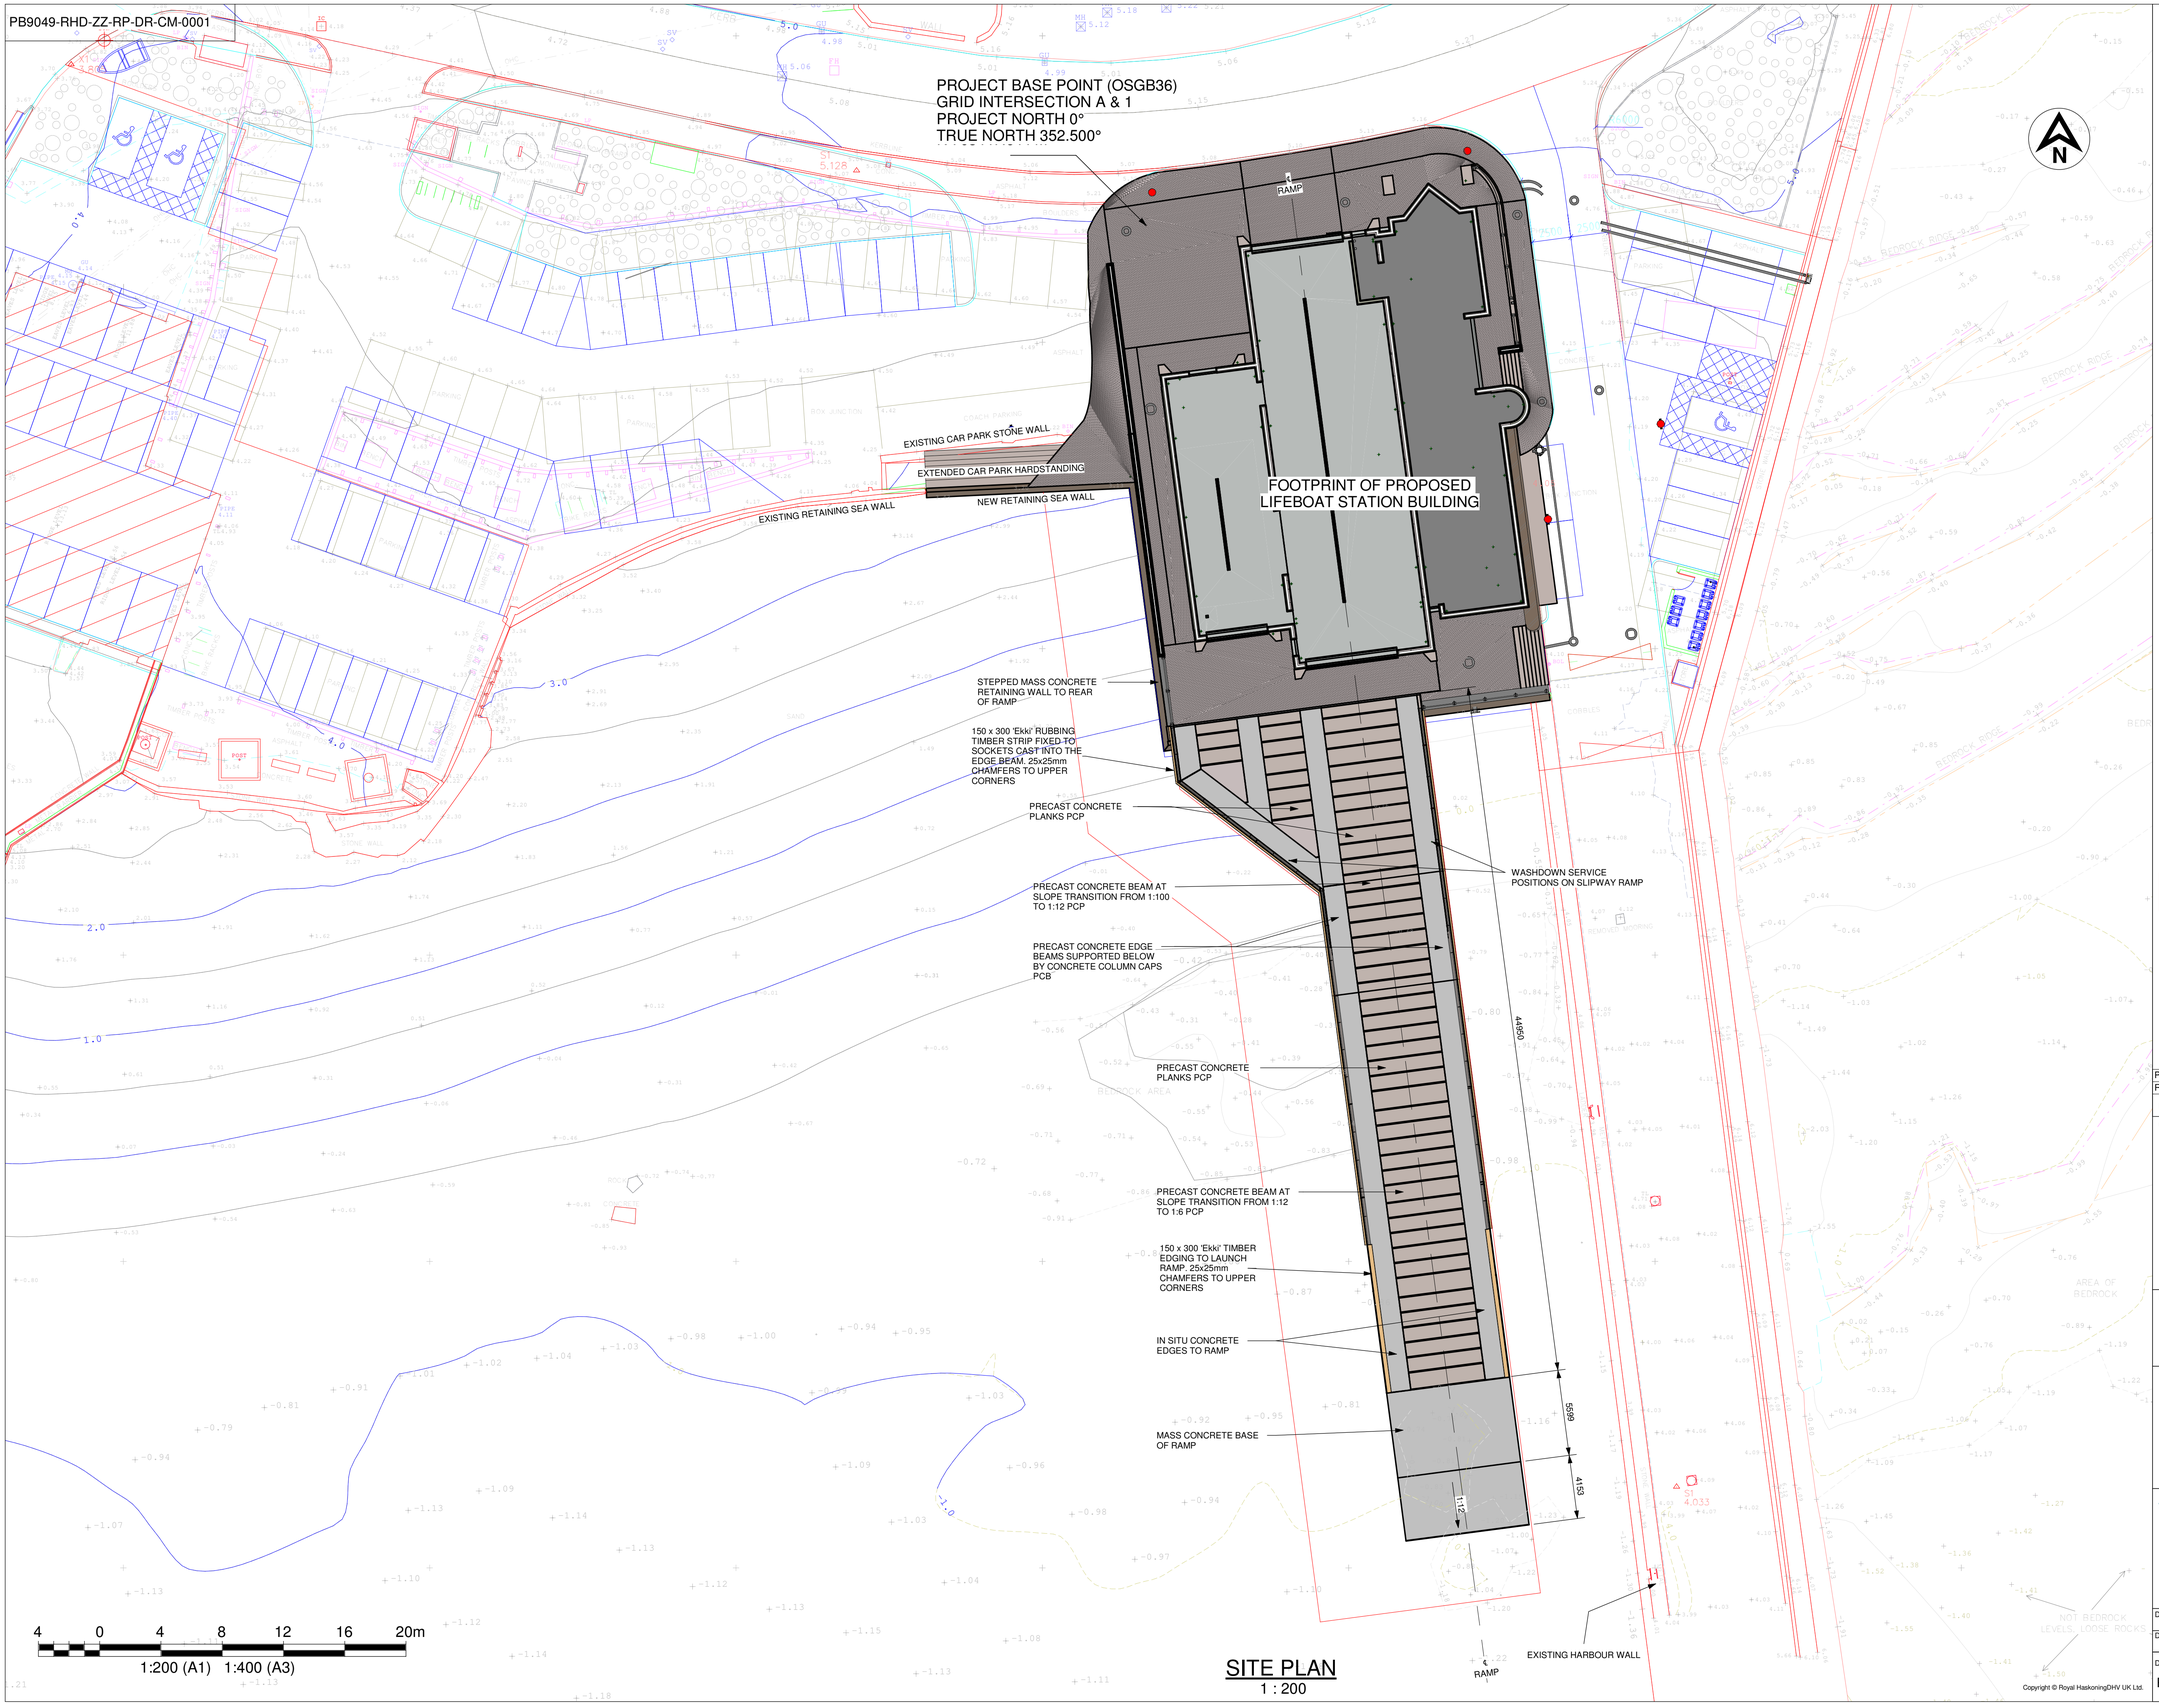

SITE PLAN
1 : 200

NOTES:

1. ALL DIMENSIONS ARE IN MILLIMETRES UNLESS NOTED OTHERWISE.
2. ALL MATERIALS & WORKMANSHIP WILL BE AS DEFINED IN THE SPECIFICATION UNLESS NOTED OTHERWISE.
3. CONCRETE IS TO BE GRADE C40/50 TO BE EN 1992-1-1 UNLESS NOTED OTHERWISE.
4. NOMINAL COVER TO REINFORCEMENT IS TO BE 75mm UNLESS NOTED OTHERWISE.
5. REINFORCEMENT SHALL BE GRADE B500B OR C TO EN 10080 UNLESS NOTED OTHERWISE.

D2 FOR TENDER

REV	DATE	DESCRIPTION	BY	CHK	APP
P01	28.07.23	FOR TENDER ISSUE	MT	MY	MY

REVISIONS

CLIENT

Lifeboats

PROJECT

RNLI LIFEBOAT STATION
ANSTRUTHER FIFE

TITLE

GA RAMP SITE PLAN

74/2 Commercial Quay, Commercial Street
Leith, Edinburgh EH6 6LX
Tel: +44 (0)1444 458551
Email: info@rhdhv.com
Website: www.royalhaskoningdhv.com

Royal HaskoningDHV
Enhancing Society Together

DRAWN	AS	CHECKED	TH	APPROVED	AR
DATE	21.05.21	SCALE AT A1	As indicated	SCHEDULE REF.	N/A

DRAWING No. PB9049-RHD-ZZ-RP-DR-CM-0001

SUITABILITY S5

REVISION P01

Copyright © Royal HaskoningDHV UK Ltd.

BIM 360://PB9049-ANSTRUTHER/PB9049-RHD-ZZ-ZZ-M3-CM-0003- Maritime Structures.rvt