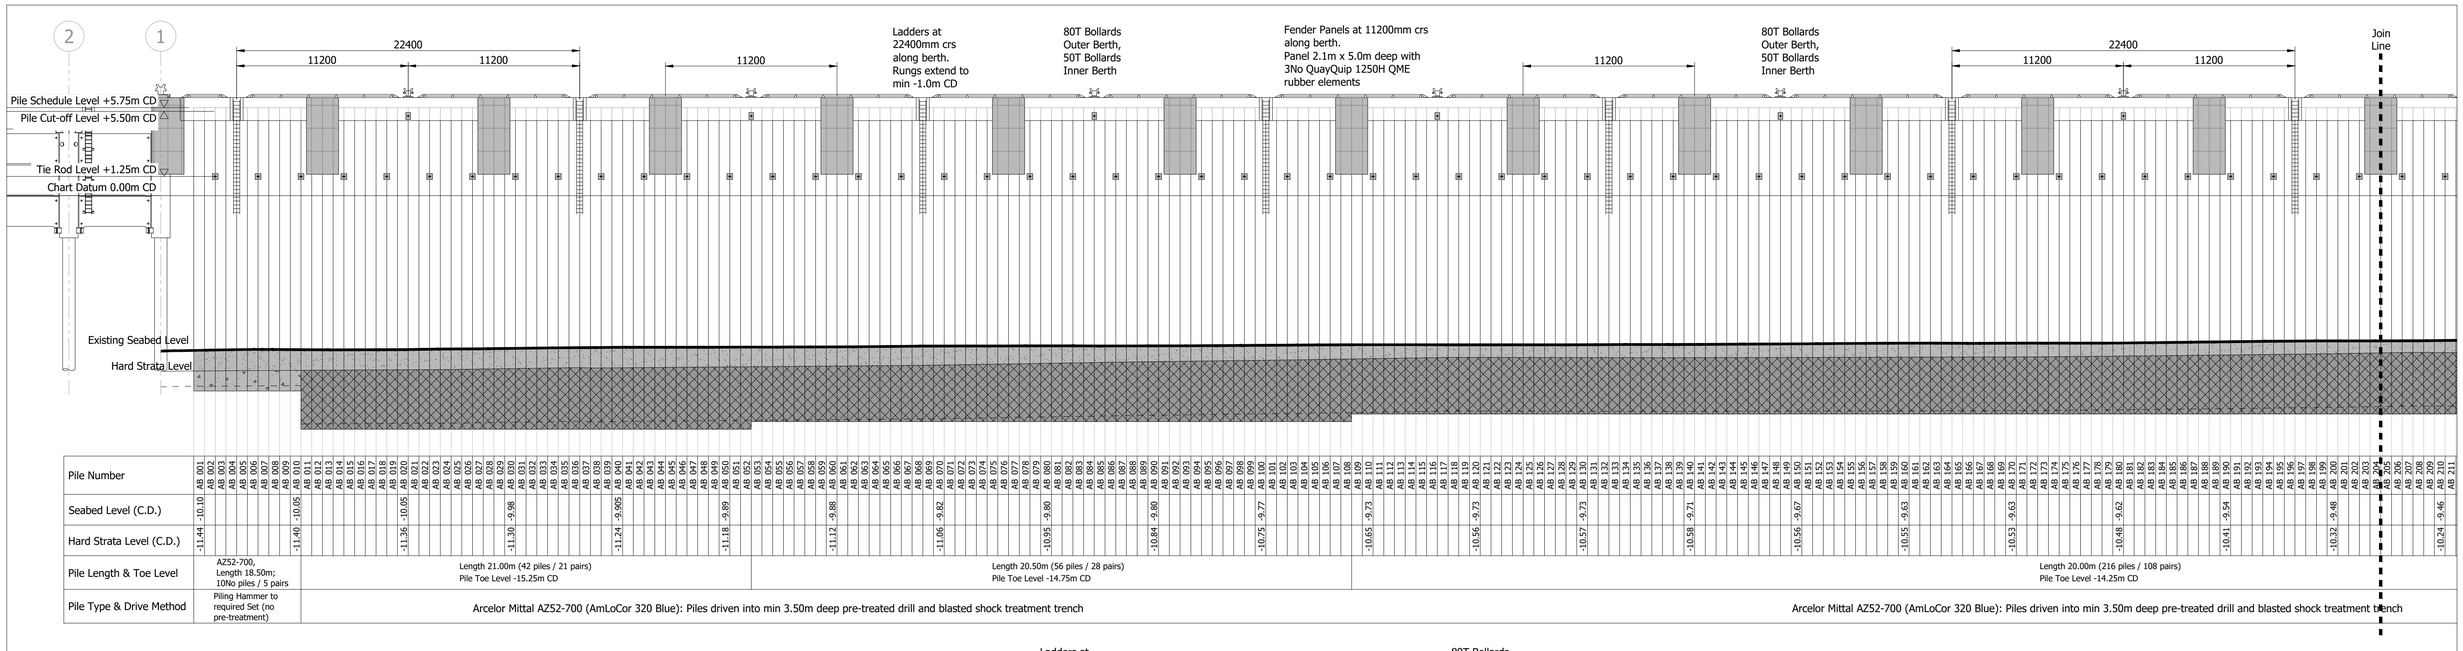
2
1
22400
11200
11200
11200
Ladders at 22400mm crs along berth. Rungs extend to min -1.0m CD
80T Bollards Outer Berth, 50T Bollards Inner Berth
Fender Panels at 11200mm crs along berth. Panel 2.1m x 5.0m deep with 3No QuayQuip 1250H QME rubber elements
11200
80T Bollards Outer Berth, 50T Bollards Inner Berth
22400
11200
11200
Join Line
Pile Schedule Level +5.75m CD
Pile Cut-off Level +5.50m CD
Tie Rod Level +1.25m CD
Chart Datum 0.00m CD
Existing Seabed Level
Hard Strata Level

| | | |