REV.	DATE	DESCRIPTION	BY	CHK'D	DATE
A1	03.04.19	FIRST ISSUE	K.W.	J.L.	03.04.19

GENERAL NOTES (Unless Noted Otherwise)

1. ALL DIMENSIONS IN MILLIMETERS
2. IF IN DOUBT ASK

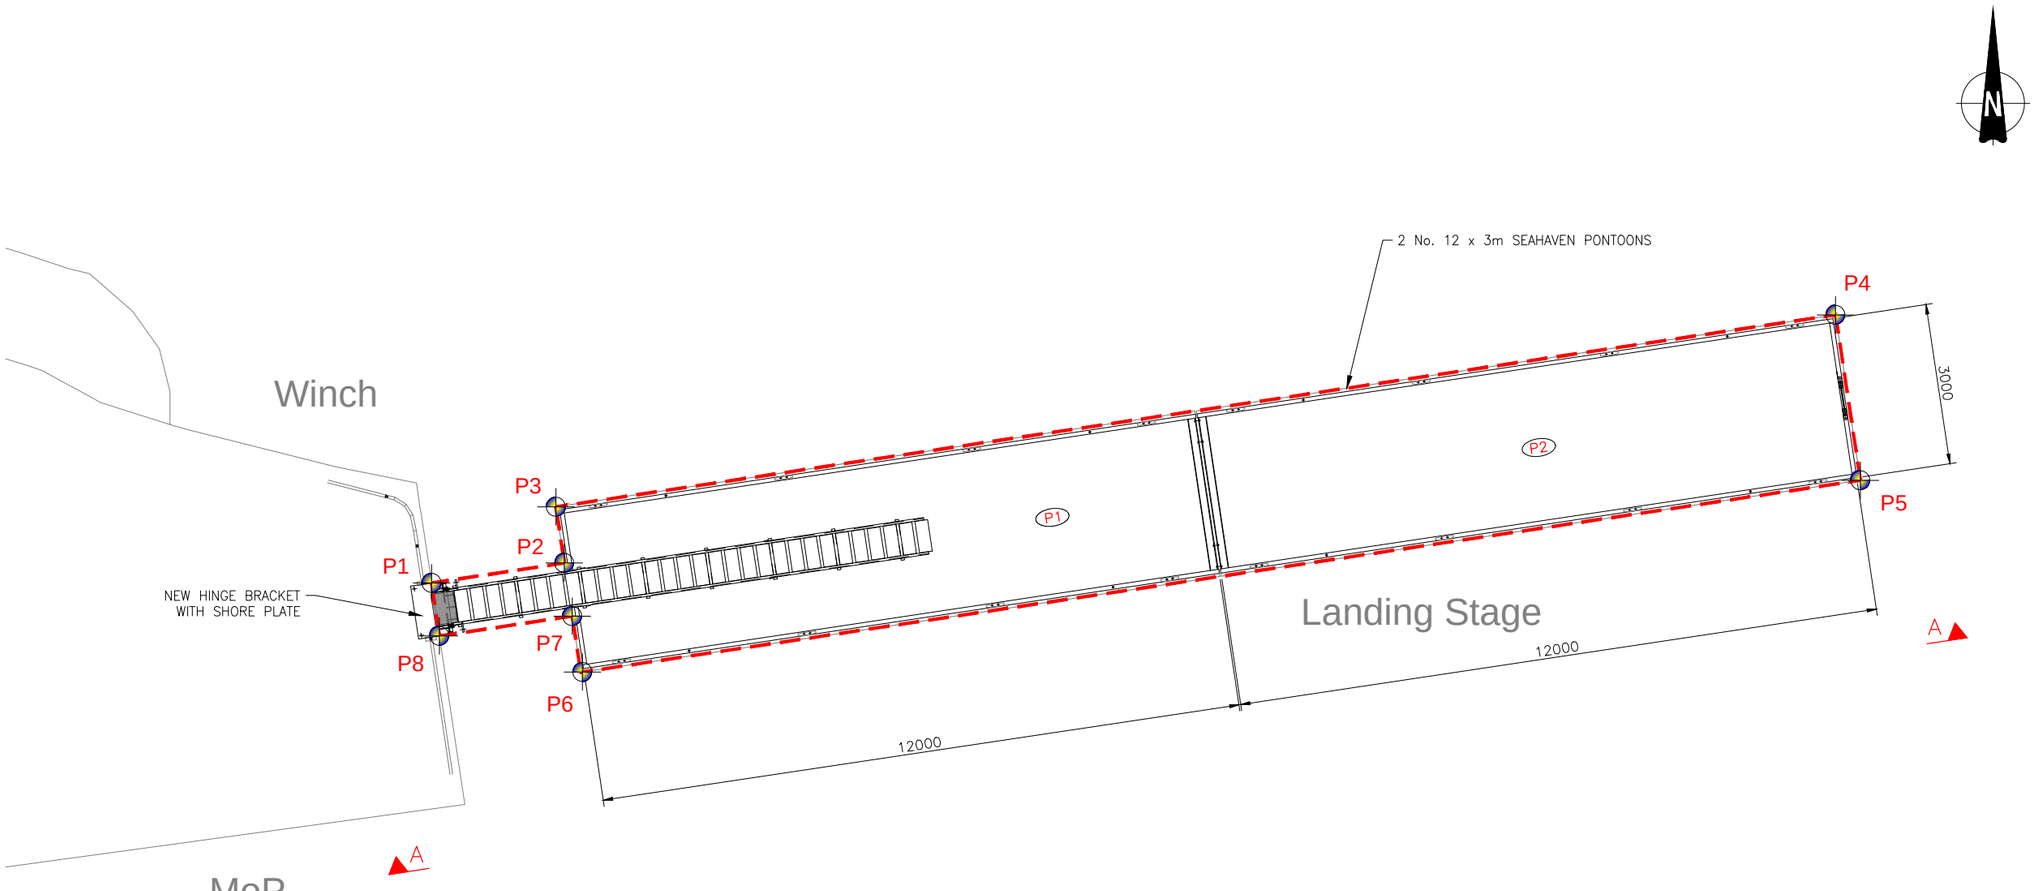

PONTOON LAYOUT

NGR		
Reference	Eastings	Northings
P1	185318.3537	685286.7427
P2	185320.8300	685287.1141
P3	185320.6729	685288.1615
P4	185344.5557	685291.7440
P5	185345.0186	685288.6585
P6	185321.1357	685285.0761
P7	185320.9784	685286.1252
P8	185318.4962	685285.7529

WGS84	
Longitude	Latitude
-5.445540	56.012280
-5.445509	56.012290
-5.445509	56.012299
-5.445128	56.012337
-5.445109	56.012310
-5.445491	56.012273
-5.445508	56.012281
-5.445539	56.012271

Degs, Mins, Secs			
Longitude		Latitude	
-5° 26' 43.94"	W	56° 0' 44.21"	N
-5° 26' 43.83"	W	56° 0' 44.24"	N
-5° 26' 43.83"	W	56° 0' 44.28"	N
-5° 26' 42.46"	W	56° 0' 44.41"	N
-5° 26' 42.39"	W	56° 0' 44.32"	N
-5° 26' 43.77"	W	56° 0' 44.18"	N
-5° 26' 43.83"	W	56° 0' 44.21"	N
-5° 26' 43.94"	W	56° 0' 44.18"	N

Gael Force ENGINEERING
136 ANDERSON STREET,
INVERNESS, IV3 8DH
T. 01463 229400
www.gaelforcegroup.com

DRAWING TITLE: ARDRISHAIG GRID COORDS FOR LAYOUT		CLIENT: –
		CONTRACT DESCRIPTION: PONTOONS
DRAWN BY: K. WATSON	DATE: 03.04.2019	CONTRACT DWG. No: M–10790–002
CHECKED: J. LEASK	DATE: 03.04.2019	STANDARD DWG. REF: –
SCALE: N.T.S.	©	REVISION: C1

PRODUCED ON AUTOCAD BY GAELFORCE ENGINEERING