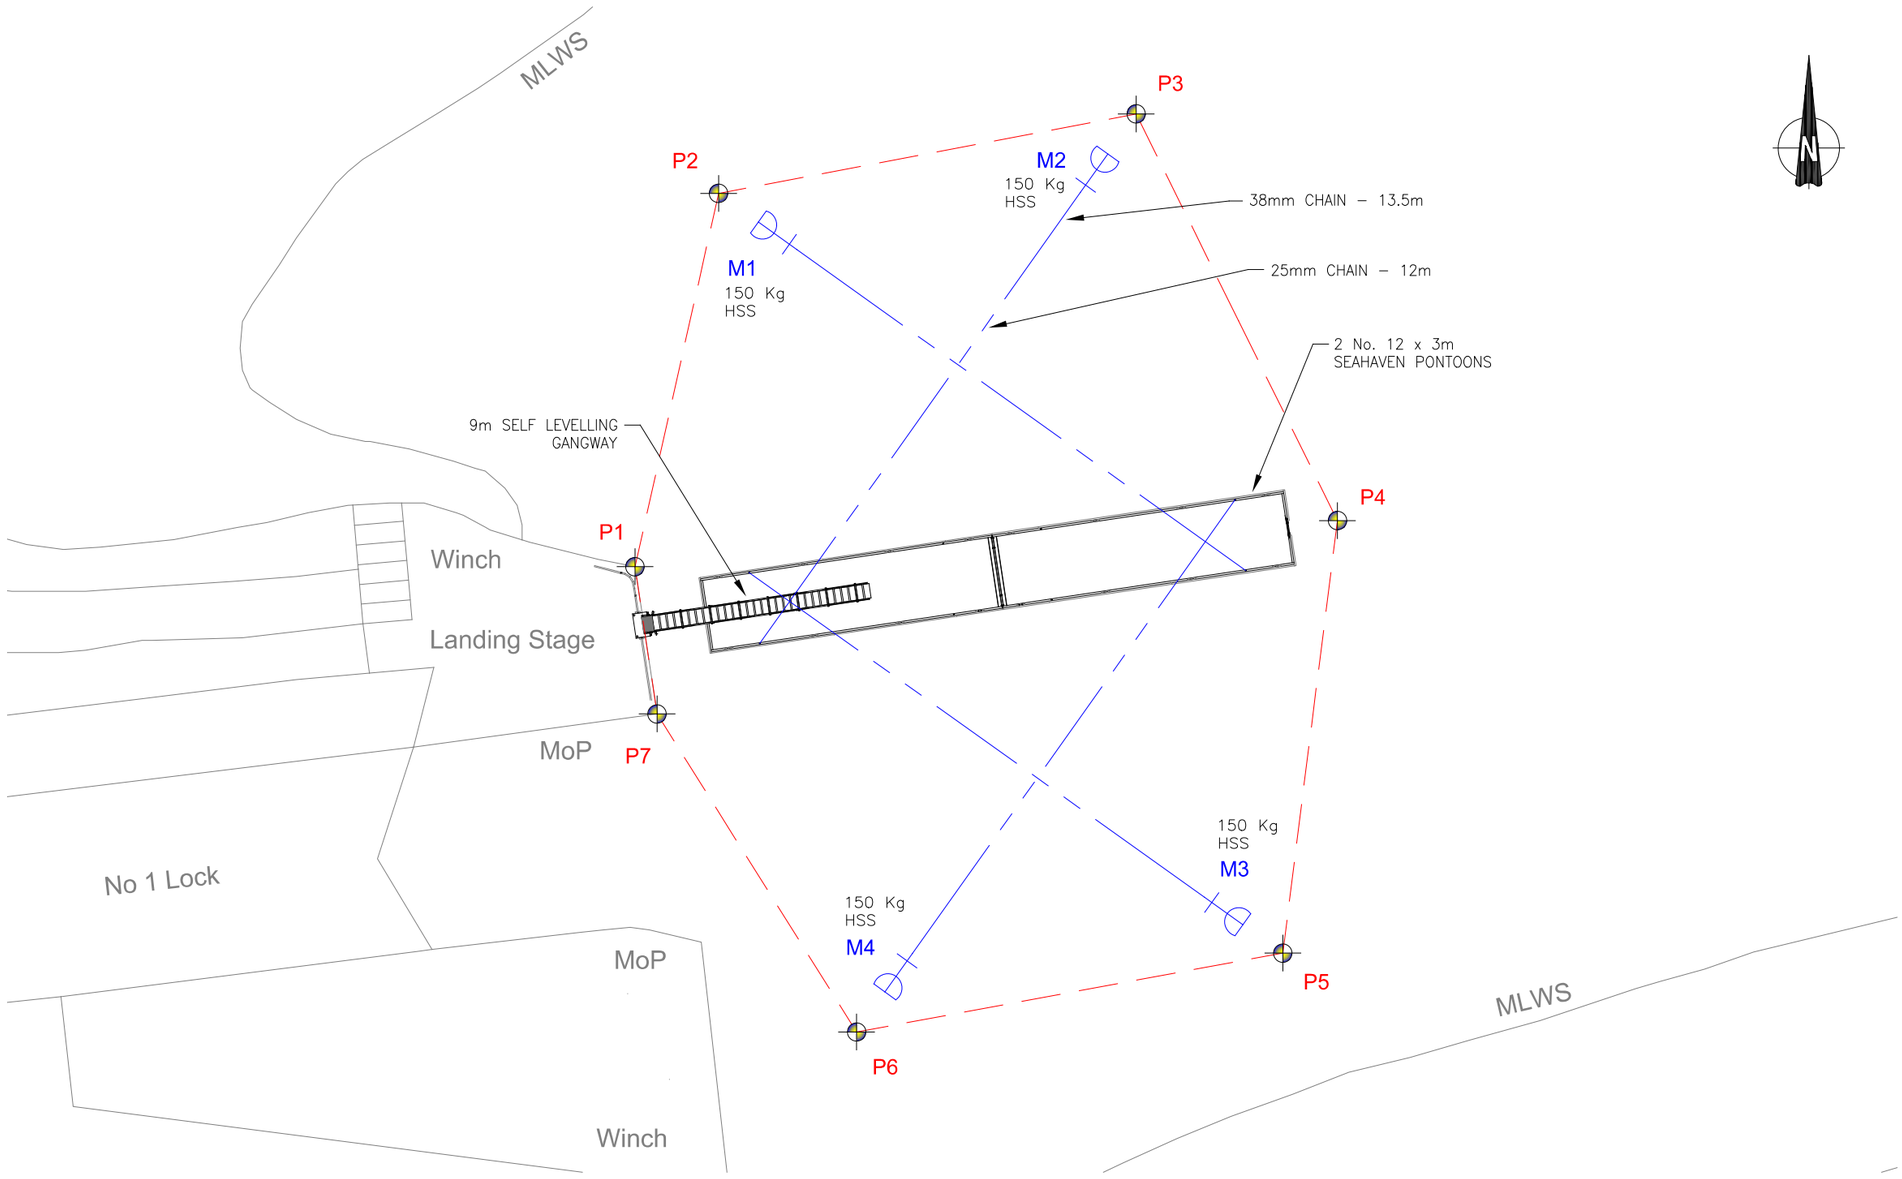

PROPOSED PONTOON MOORING LAYOUT

REV.	DATE	DESCRIPTION	BY	CHK'D	DATE
A1	22.05.19	FIRST ISSUE	K.W.	J.L.	–

GENERAL NOTES (Unless Noted Otherwise)

1. ALL DIMENSIONS IN MILLIMETERS
2. IF IN DOUBT ASK

NGR			WGS84		Degs, Mins, Secs			
Reference	Eastings	Northings	Longitude	Latitude	Longitude		Latitude	
P1	185318.0700	685288.6100	-5.444405	56.012397	-5° 26' 39.86"	W	56° 0' 44.63"	N
P2	185321.4765	685303.8236	-5.444362	56.012535	-5° 26' 39.70"	W	56° 0' 45.13"	N
P3	185338.5015	685307.0629	-5.444092	56.012571	-5° 26' 38.73"	W	56° 0' 45.26"	N
P4	185346.7057	685290.4890	-5.443948	56.012426	-5° 26' 38.21"	W	56° 0' 44.74"	N
P5	185344.4805	685272.8630	-5.443969	56.012267	-5° 26' 38.29"	W	56° 0' 44.16"	N
P6	185327.1054	685269.6457	-5.444245	56.012231	-5° 26' 39.28"	W	56° 0' 44.03"	N
P7	185318.9700	685282.6100	-5.444385	56.012343	-5° 26' 39.79"	W	56° 0' 44.44"	N

GaelForce ENGINEERING
136 ANDERSON STREET,
INVERNESS, IV3 8DH
T. 01463 229400
www.gaelforcegroup.com

DRAWING TITLE: ARDRISHAIG MOORING LAYOUT & GRID COORDS	CLIENT: –
	CONTRACT DESCRIPTION: PONTOONS
DRAWN BY: K. WATSON	DATE: 22.05.2019
CONTRACT DWG. No: M–10790–004	
CHECKED: J. LEASK	DATE: 22.05.2019
STANDARD DWG. REF: –	
SCALE: 1:250 @ A3	REVISION: A1

PRODUCED ON AUTOCAD BY GAELFORCE ENGINEERING