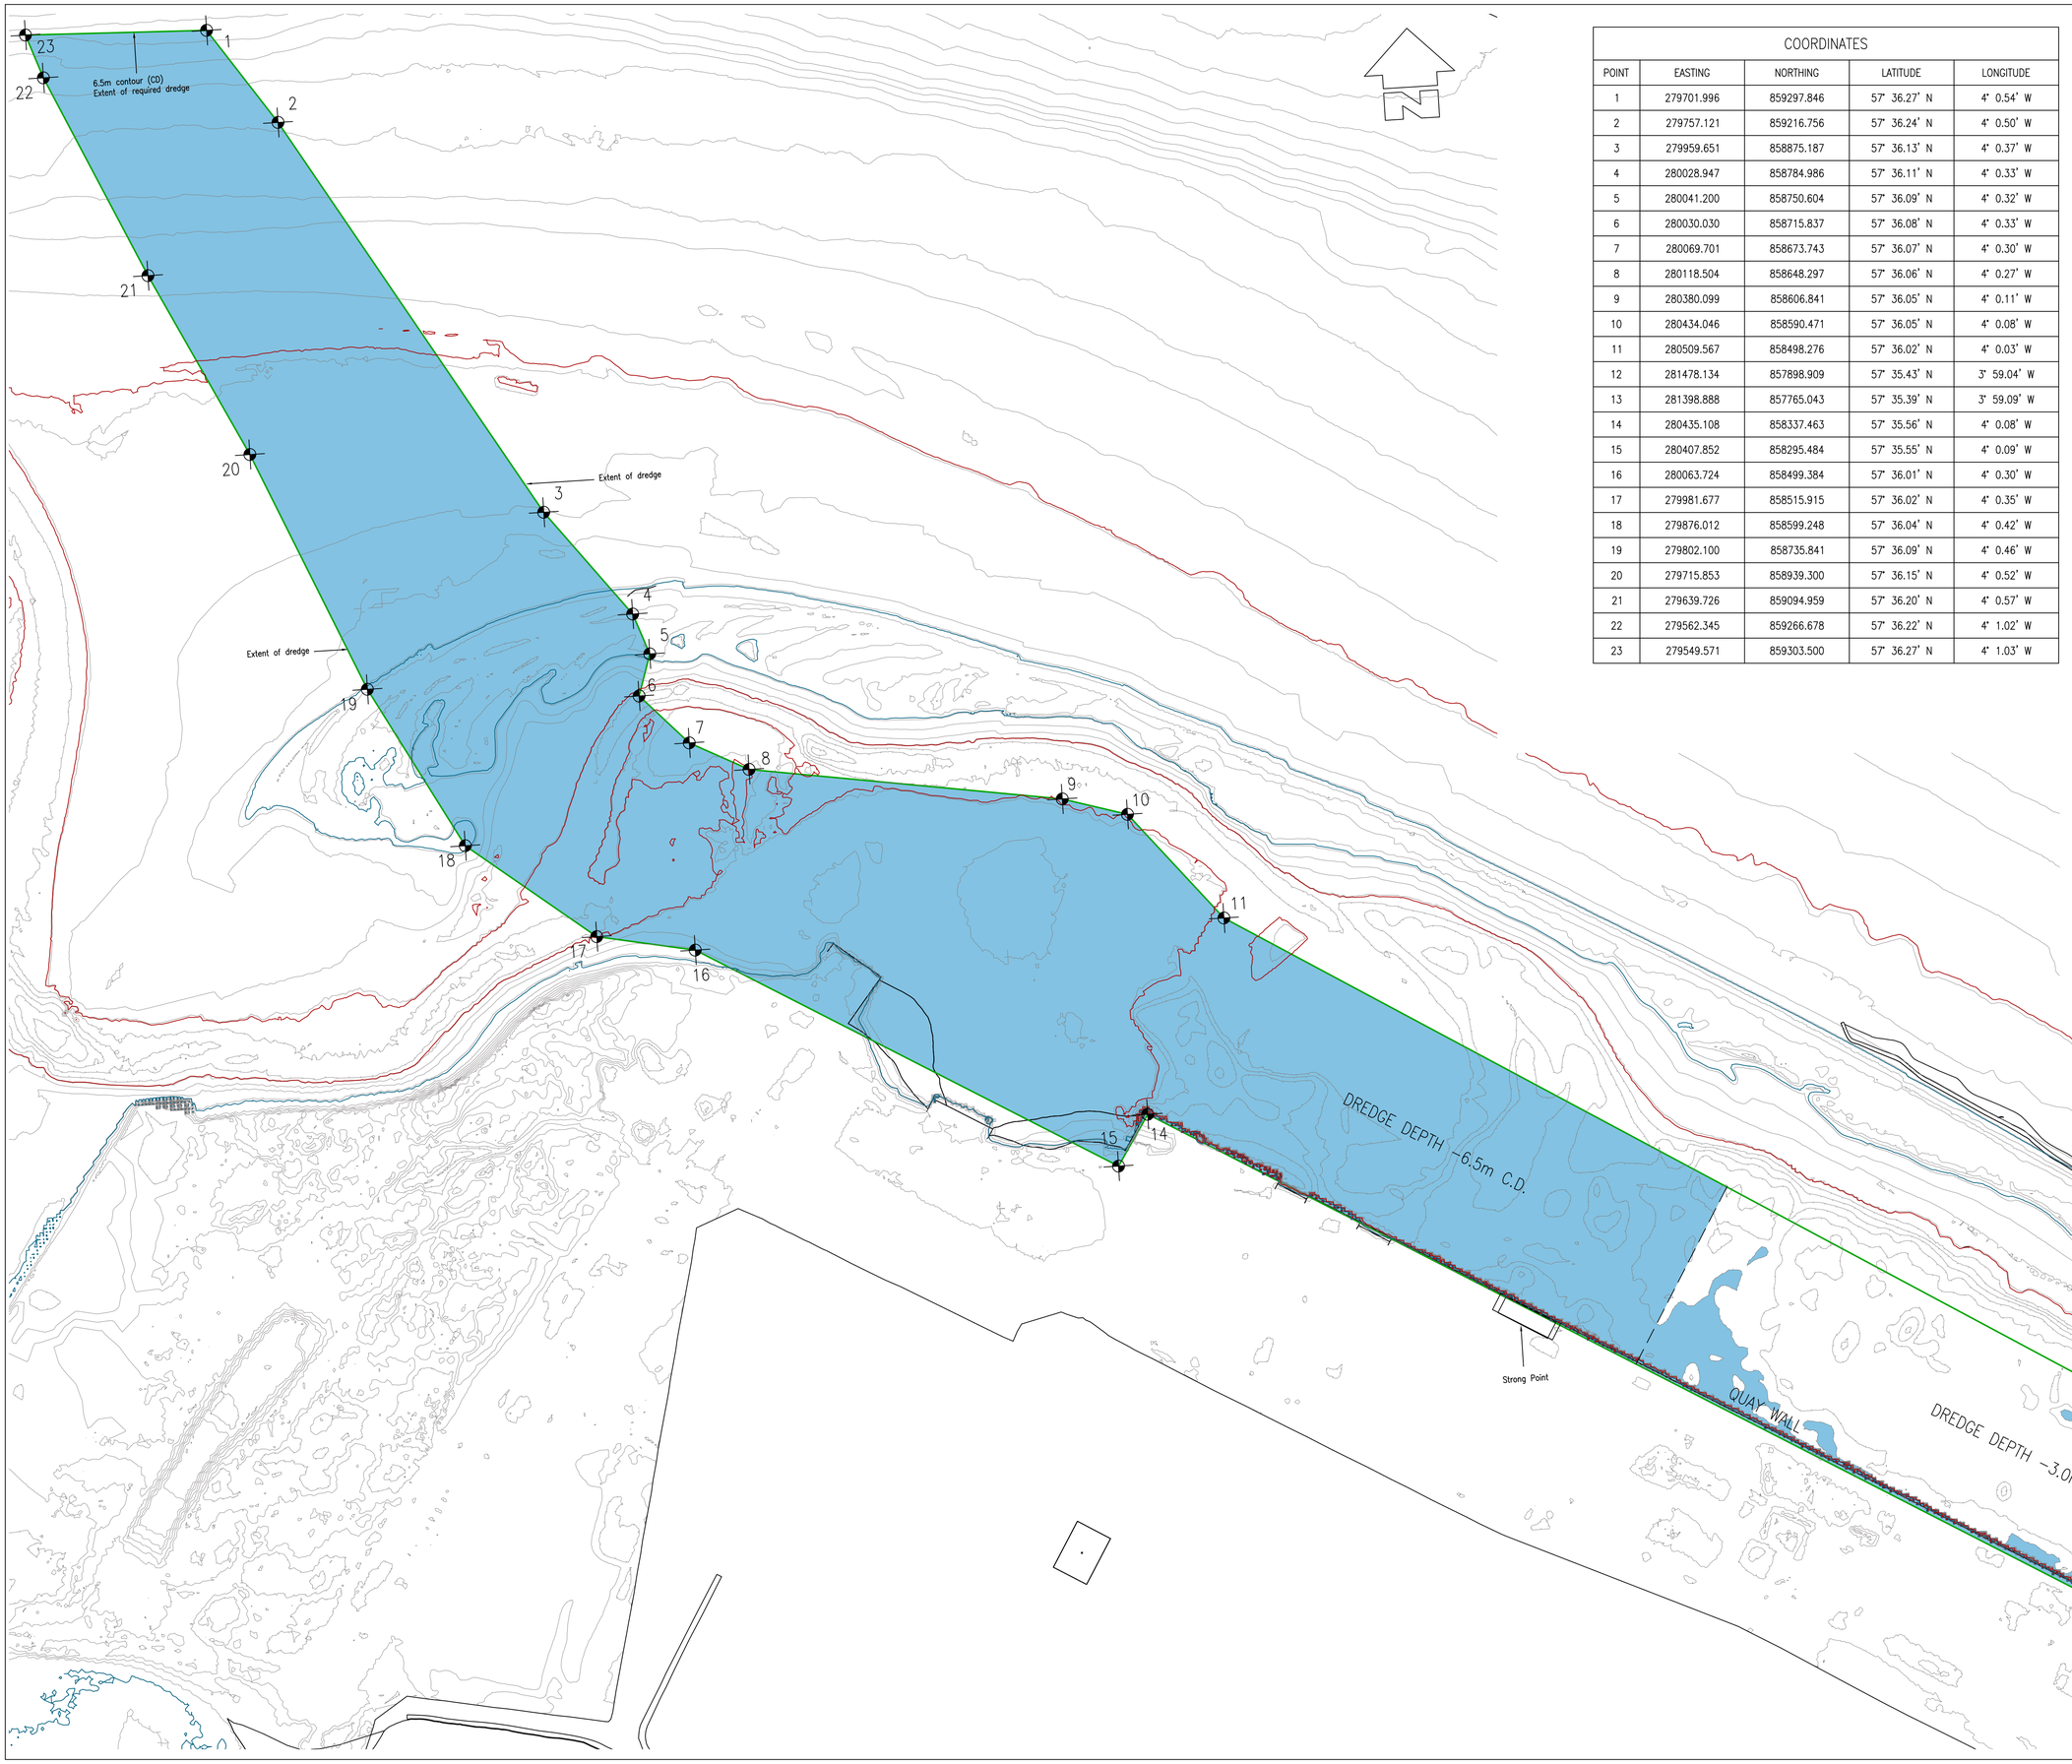

COORDINATES				
POINT	EASTING	NORTHING	LATITUDE	LONGITUDE
1	279701.996	859297.846	57° 36.27' N	4° 0.54' W
2	279757.121	859216.756	57° 36.24' N	4° 0.50' W
3	279959.651	858875.187	57° 36.13' N	4° 0.37' W
4	280028.947	858784.986	57° 36.11' N	4° 0.33' W
5	280041.200	858750.604	57° 36.09' N	4° 0.32' W
6	280030.030	858715.837	57° 36.08' N	4° 0.33' W
7	280069.701	858673.743	57° 36.07' N	4° 0.30' W
8	280118.504	858648.297	57° 36.06' N	4° 0.27' W
9	280380.099	858606.841	57° 36.05' N	4° 0.11' W
10	280434.046	858590.471	57° 36.05' N	4° 0.08' W
11	280509.567	858498.276	57° 36.02' N	4° 0.03' W
12	281478.134	857898.909	57° 35.43' N	3° 59.04' W
13	281398.888	857765.043	57° 35.39' N	3° 59.09' W
14	280435.108	858337.463	57° 35.56' N	4° 0.08' W
15	280407.852	858295.484	57° 35.55' N	4° 0.09' W
16	280063.724	858499.384	57° 36.01' N	4° 0.30' W
17	279981.677	858515.915	57° 36.02' N	4° 0.35' W
18	279876.012	858599.248	57° 36.04' N	4° 0.42' W
19	279802.100	858735.841	57° 36.09' N	4° 0.46' W
20	279715.853	858939.300	57° 36.15' N	4° 0.52' W
21	279639.726	859094.959	57° 36.20' N	4° 0.57' W
22	279562.345	859266.678	57° 36.22' N	4° 1.02' W
23	279549.571	859303.500	57° 36.27' N	4° 1.03' W

REV	DATE	REVISION	DRN	CHK
A	18/07/17	AFCA DWG No. CA4393/727 REVISED TITLE BLOCK	DM	AM

THIS DRAWING IS COPYRIGHT . DO NOT SCALE FROM THIS DRAWING.

Arch Henderson
1919
24 Bank Street, Inverness, IV1 1QU
Tel: 01463 719200 - Fax: 01463 719201
email : inverness@arch-henderson.co.uk
Web : www.arch-henderson.co.uk

Civil Engineers
Architects
Structural Engineers
CDM Co-ordinators
Environmental services
Geotechnical services

Aberdeen Dundee Glasgow Lerwick Inverness Stromness Thurso

PROJECT :

ARDERSIER PORT LTD
ARDERSIER PORT REDEVELOPMENT

TITLE :

EXTENT OF CAPITAL DREDGING

DRAWN :	DATE :	CHECKED :	AUTHORISED :
DM	222/02/17	AM	AM

SCALE : (A1)	DRAWING STATUS :
1:2500	-

DRAWING No : 167112/22 REV : A

Key:

MHWS (4.2m CD)
MLWS (0.9m CD)

Yard Level +4.53m O.D. ▽ ▽ +6.6m C.D.
(2012) MHWS +2.1m O.D. ▽ ▽ +4.2m C.D.
O.D. ▽ ▽ +2.1m C.D.
MLWS −1.2m O.D. ▽ ▽ +0.9m C.D.
−2.1m O.D. ▽ ▽ C.D.

DO NOT SCALE