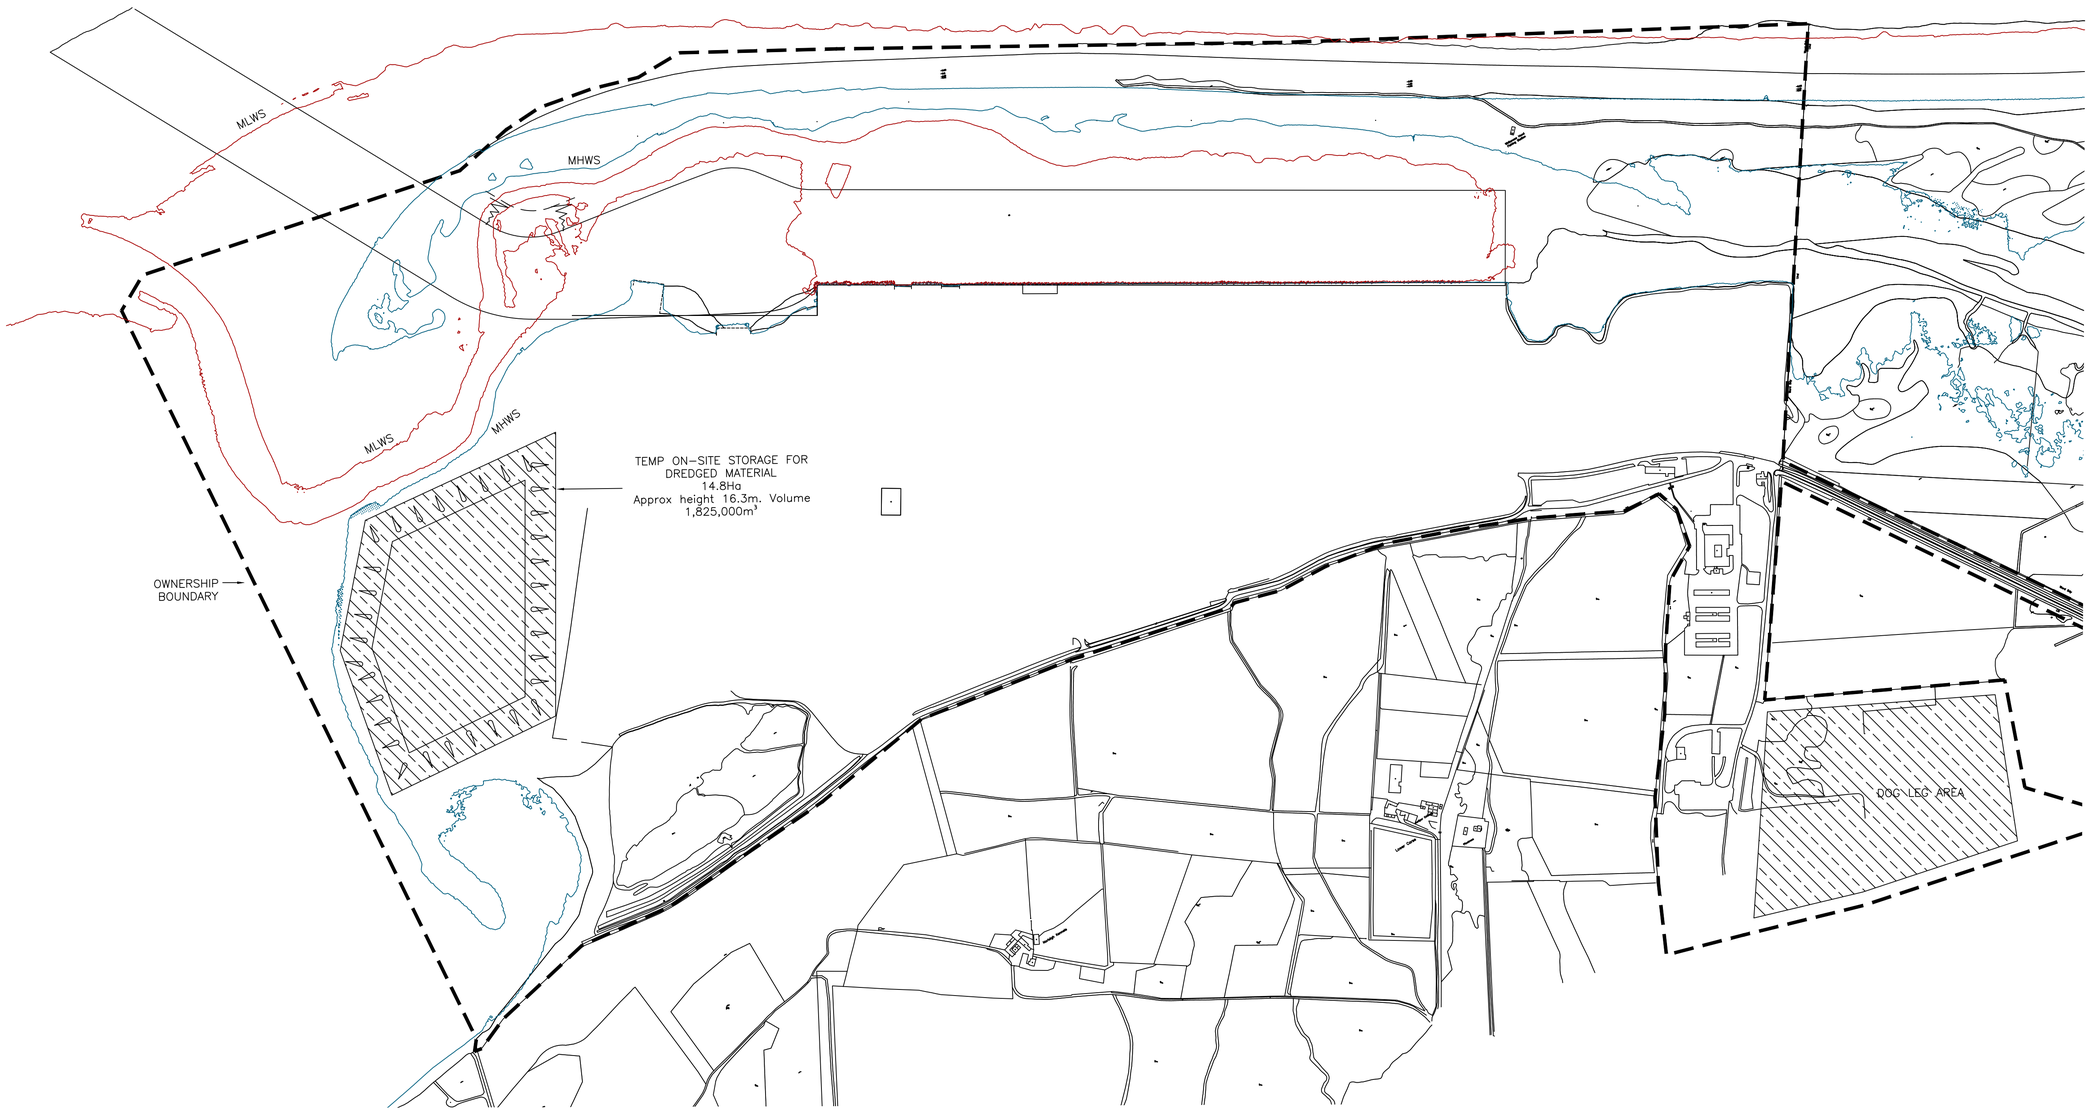


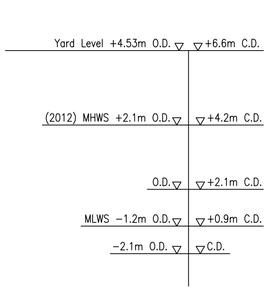

TYPICAL CROSS SECTION THROUGH STOCKPILE
Scale 1:1000

| REV | DATE | REVISION | DRN | CHK |
|---|---|---|---|---|
| E | 19/07/18 | AFCA DWG No. CA4393/722 REVISED TITLE BLOCK | DM | AM |

THIS DRAWING IS COPYRIGHT . DO NOT SCALE FROM THIS DRAWING.

Arch Henderson 1919
24 Bank Street, Inverness. IV1 1QU
Tel: 01463 719200 - Fax: 01463 719201
email : inverness@arch-henderson.co.uk
Web : www.arch-henderson.co.uk

Civil Engineers Architects
Structural Engineers CDM Co-ordinators
Environmental services Geotechnical services
Aberdeen Dundee Glasgow Lerwick Inverness Stromness Thurso

PROJECT :
ARDERSIER PORT LTD
ARDERSIER PORT REDEVELOPMENT

TITLE :
PROPOSED STOCKPILE OF DREDGED MATERIAL

| DRAWN : | DATE : | CHECKED : | AUTHORISED : |
|---|---|---|---|
| DM | 19/07/18 | AM | AM |

| SCALE : (A1) | DRAWING STATUS : |
|---|---|
| AS SHOWN | - |

DO NOT SCALE

DRAWING No : 167112/24 REV : E