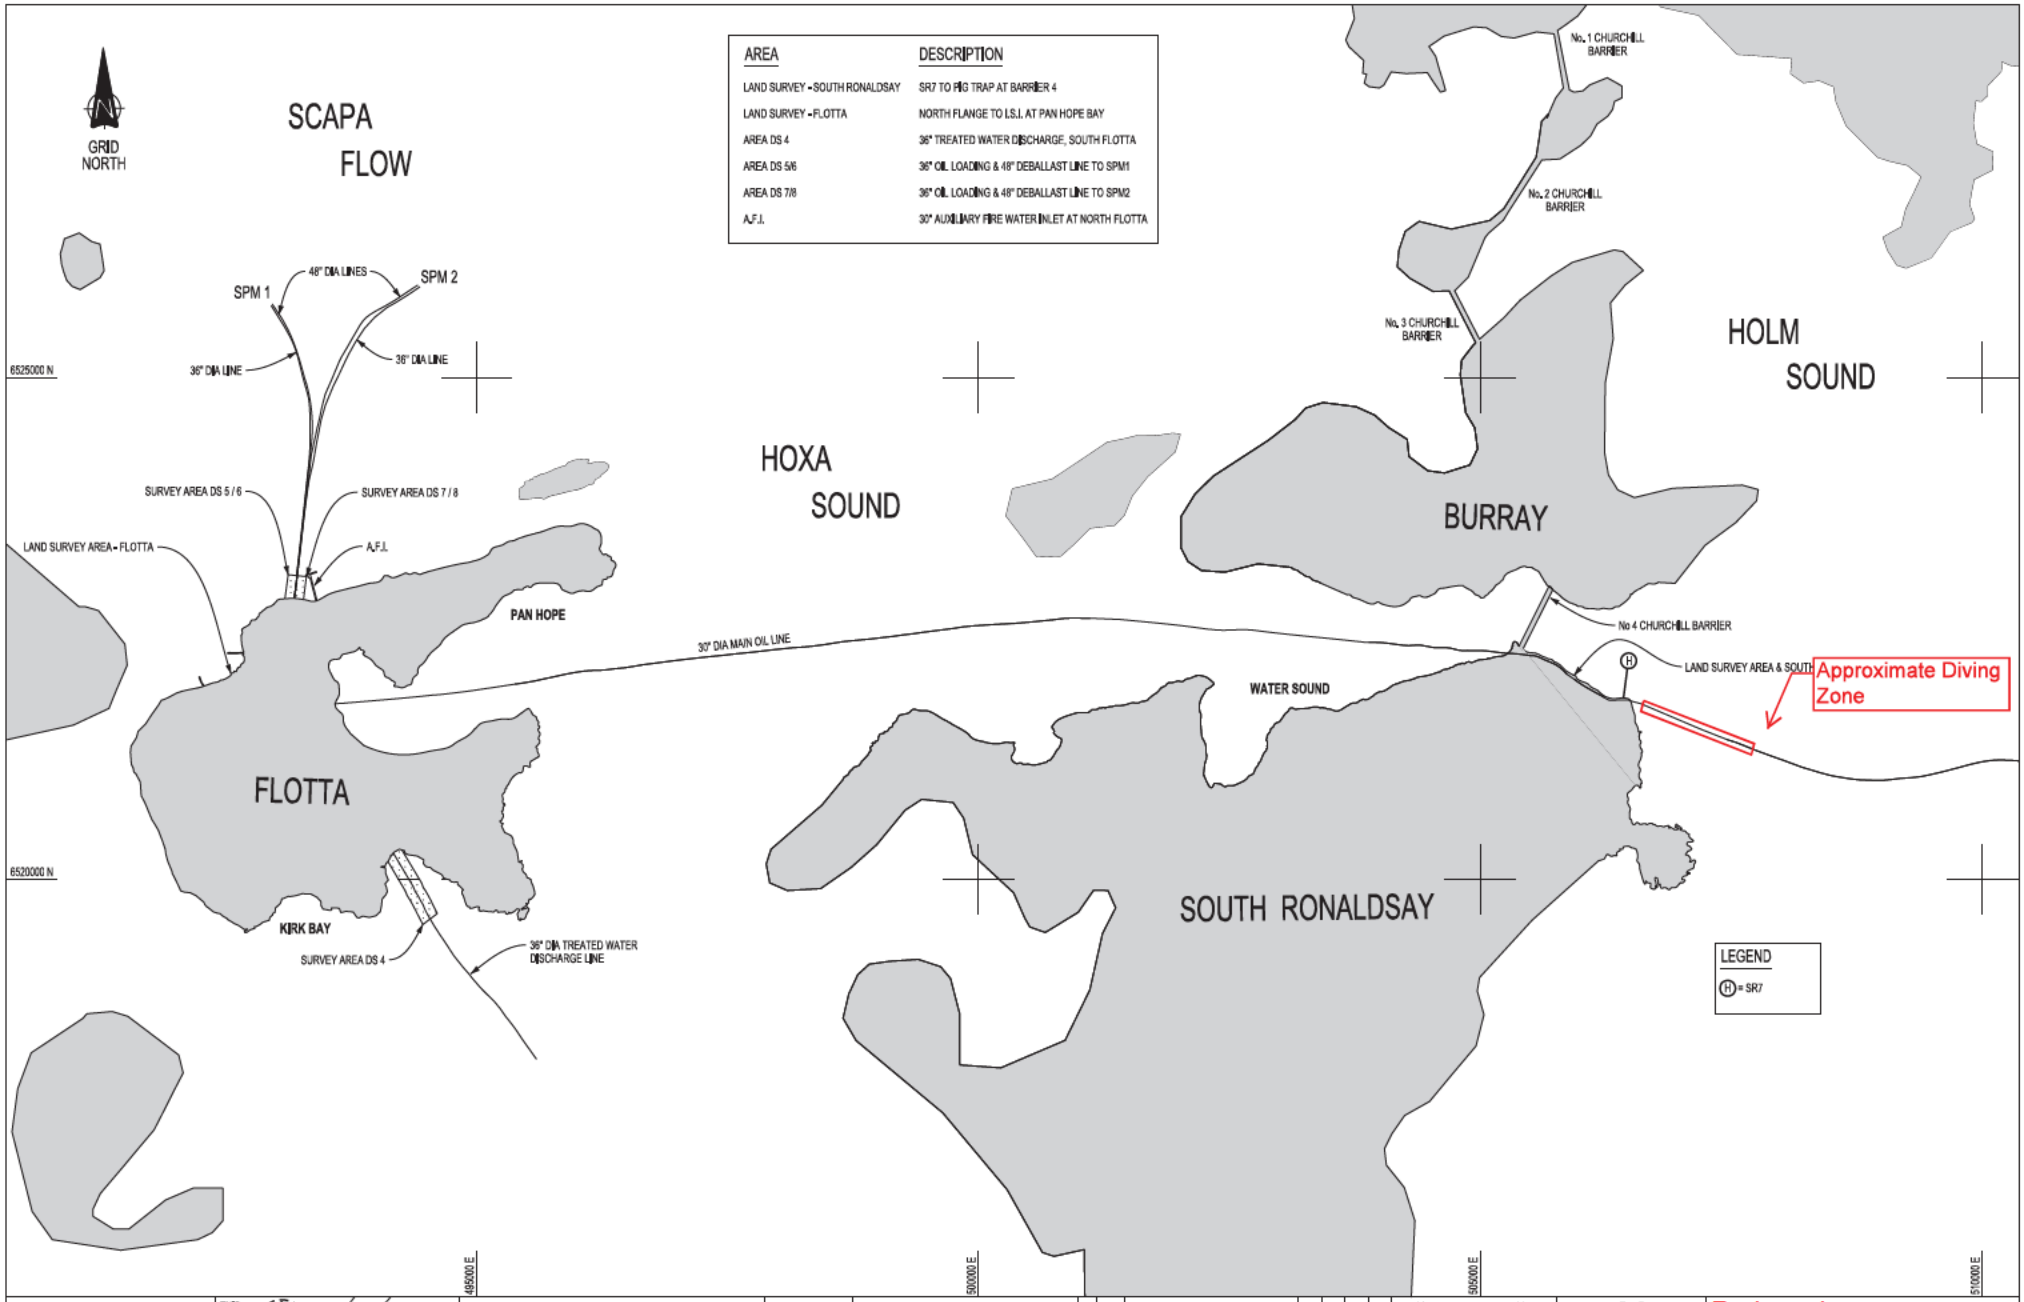

NOTES :-

2. ALL CO-ORDINATES ARE IN UTM ED50 ZONE 30 (3°W)

THIS DRG

GRID NORTH

KEY PLAN

CAD PRODUCED DRAWING

NOT TO BE CHANGED MANUALLY

THIS DRAWING IS THE PROPERTY OF T.A.L AND IS LENT WITHOUT CONSIDERATION OTHER THAN THE BORROWERS AGREEMENT THAT IT SHALL NOT BE REPRODUCED, COPIED, LENT OR USED FOR ANY PURPOSE OTHER THAN THAT FOR WHICH IT IS SPECIFICALLY FURNISHED WITHOUT WRITTEN CONSENT.

DRG. No.	TITLE	REV	DATE	DESCRIPTION	BY	CHK.	ORIG. ENG.	DWN. ENG.
		I01	11/09	RE-DRAWN ON CAD ISSUED FOR INFORMATION	Redacte			

REFERENCE DRAWINGS

REVISION HISTORY

TALISMAN ENERGY

PANOCEAN SUBSEA ENGINEERING

Redacted

TITLE

GA OF PIPELINE ROUTES AT ORKNEY AREAS SHOWING AREAS COVERED BY 1978 DJB SURVEY REPORTS

DATE	DATE	DATE
NOV 2009	NOV 2009	DEC 2009

CONTRACTOR ALLOCATED DRAWING NO. (WHERE APPLICABLE) REV.

TALISMAN ALLOCATED DRAWING NUMBER REV.

Redacted

I01