





Registered Office:
Lochview Office, Loch Duntelchaig
Farr, Inverness, IV2 6AW

Telephone: 01808 521 498
Email: info@affriclimited.co.uk
www.affriclimited.co.uk

Title: 139_DRG_08_01 Barge Berth
Location Plan

Projection: OSGB 1936/British National Grid
EPSG: 27700

Open Streetmap
"Base map and data from OpenStreetMap
and OpenStreetMap Foundation".

OpenStreetMap® is open data, licensed
under the Open Data Commons Open
Database License (ODbL) by the
OpenStreetMap Foundation (OSMF)

Legend


-  Port of Inverness
-  Barge Berth Red Line Boundary

Scale 1:10,000 Print on A3

Page 1	Rev No: 1	Drawing Date: 08/06/2026
--------	-----------	-----------------------------

MARINE CONSENTS BOUNDARY				
SETTING OUT POINT	EASTINGS (m)	NORTHINGS (m)	LATITUDE (DEG. DEC MINUTES)	LONGITUDE (DEG. DEC MINUTES)
ML01	266319.751	846411.809	57° 29.28846"	-4° 13.90056"
ML02	266315.512	846409.157	57° 29.28695"	-4° 13.90471"
ML03	266244.979	846489.645	57° 29.32905"	-4° 13.97789"
ML04	266274.084	846517.282	57° 29.34445"	-4° 13.94970"

PLANNING BOUNDARY				
SETTING OUT POINT	EASTINGS (m)	NORTHINGS (m)	LATITUDE (DEG. DEC MINUTES)	LONGITUDE (DEG. DEC MINUTES)
PL01	266319.751	846411.809	57° 29.28846'	-4° 13.90056'
PL02	266334.508	846402.991	57° 29.28397'	-4° 13.88551'
PL03	266342.817	846410.881	57° 29.28837'	-4° 13.87746'
PL04	266346.115	846427.365	57° 29.29730'	-4° 13.87471'
PL05	266341.510	846429.755	57° 29.29851'	-4° 13.87939'
PL06	266343.117	846437.788	57° 29.30286'	-4° 13.87805'
PL07	266321.189	846455.756	57° 29.31215'	-4° 13.90057'
PL08	266312.914	846459.469	57° 29.31400'	-4° 13.90896'
PL09	266297.259	846484.879	57° 29.32741'	-4° 13.92545'
PL10	266285.985	846474.174	57° 29.32145'	-4° 13.93638'

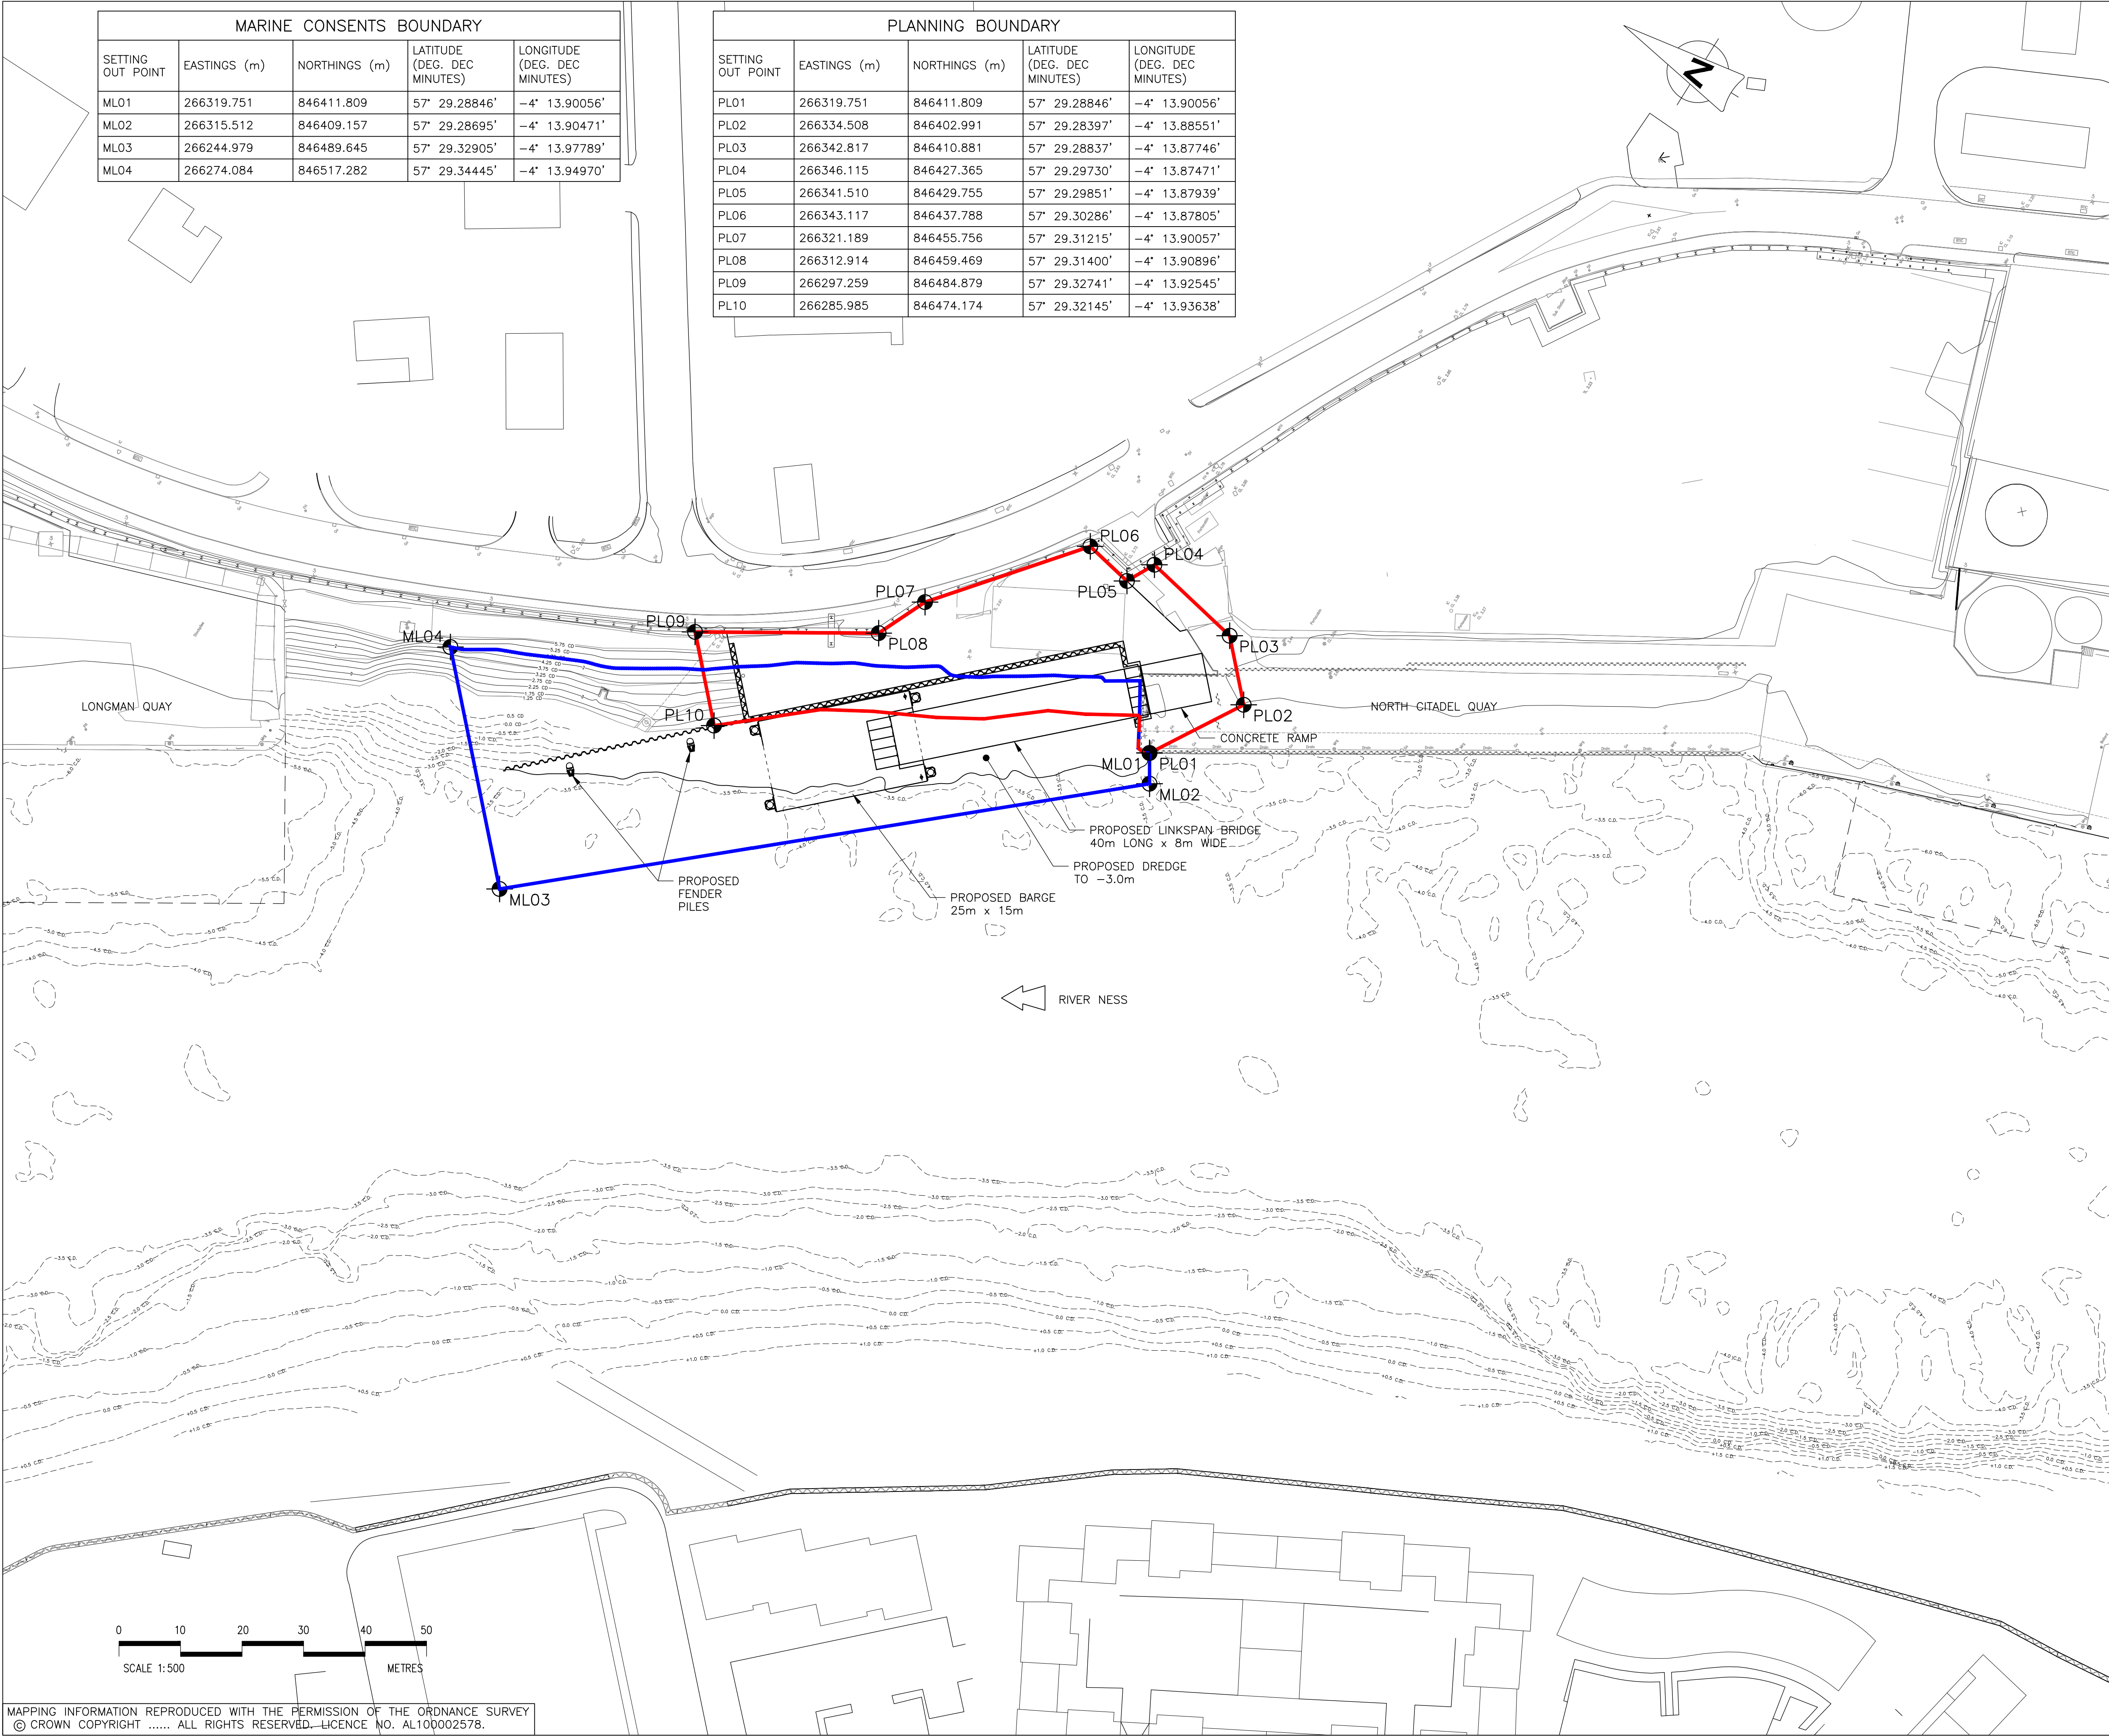

GENERAL NOTES

1. ALL DIMENSIONS ARE IN MILLIMETRES UNLESS NOTED OTHERWISE.
2. ALL LAND LEVELS ARE IN METRES RELATIVE TO ORDNANCE DATUM AND CONTOURS TO CHART DATUM UNLESS NOTED OTHERWISE.
3. CHART DATUM IS 2.25m BELOW ORDNANCE DATUM.
4. WATER LEVELS TO CHART DATUM:

HAT 5.3m	MHWS 4.6m
MHWN 3.5m	MLWN 1.7m
MLWS 0.8m	LAT -0.1m
5. BARGE SIZE TO BE CONFIRMED BY NAVAL ARCHITECT/SUPPLIER.

LEGEND:

PLANNING BOUNDARY (1655m²)

 MARINE CONSENTS BOUNDARY (3020m²)

REV	DATE	DETAILS	DRAWN	CHK'D APP'D

AMENDMENTS

CLIENT

PORT OF INVERNESS

PROJECT

NORTH CITADEL QUAY

Wallace Stone
Consulting Civil Engineers

GLASGOW
0141 554 8233
glasgow@wallacestone.co.uk

DINGWALL
01349 866775
dingwall@wallacestone.co.uk

HEBRIDES
01851 612454
hebrides@wallacestone.co.uk

DRAWING TITLE

PROPOSED BARGE BERTH
LOCATION WITH
DEVELOPMENT BOUNDARIES

DRAWN PM	CHECKED TR	APPROVED TR
DATE 31.07.26	DATE 31.07.26	DATE 31.07.26

SCALE
(A1) 1:500

CONSENTS


REVISION

PROJECT No.

DRAWING No.

2021

291

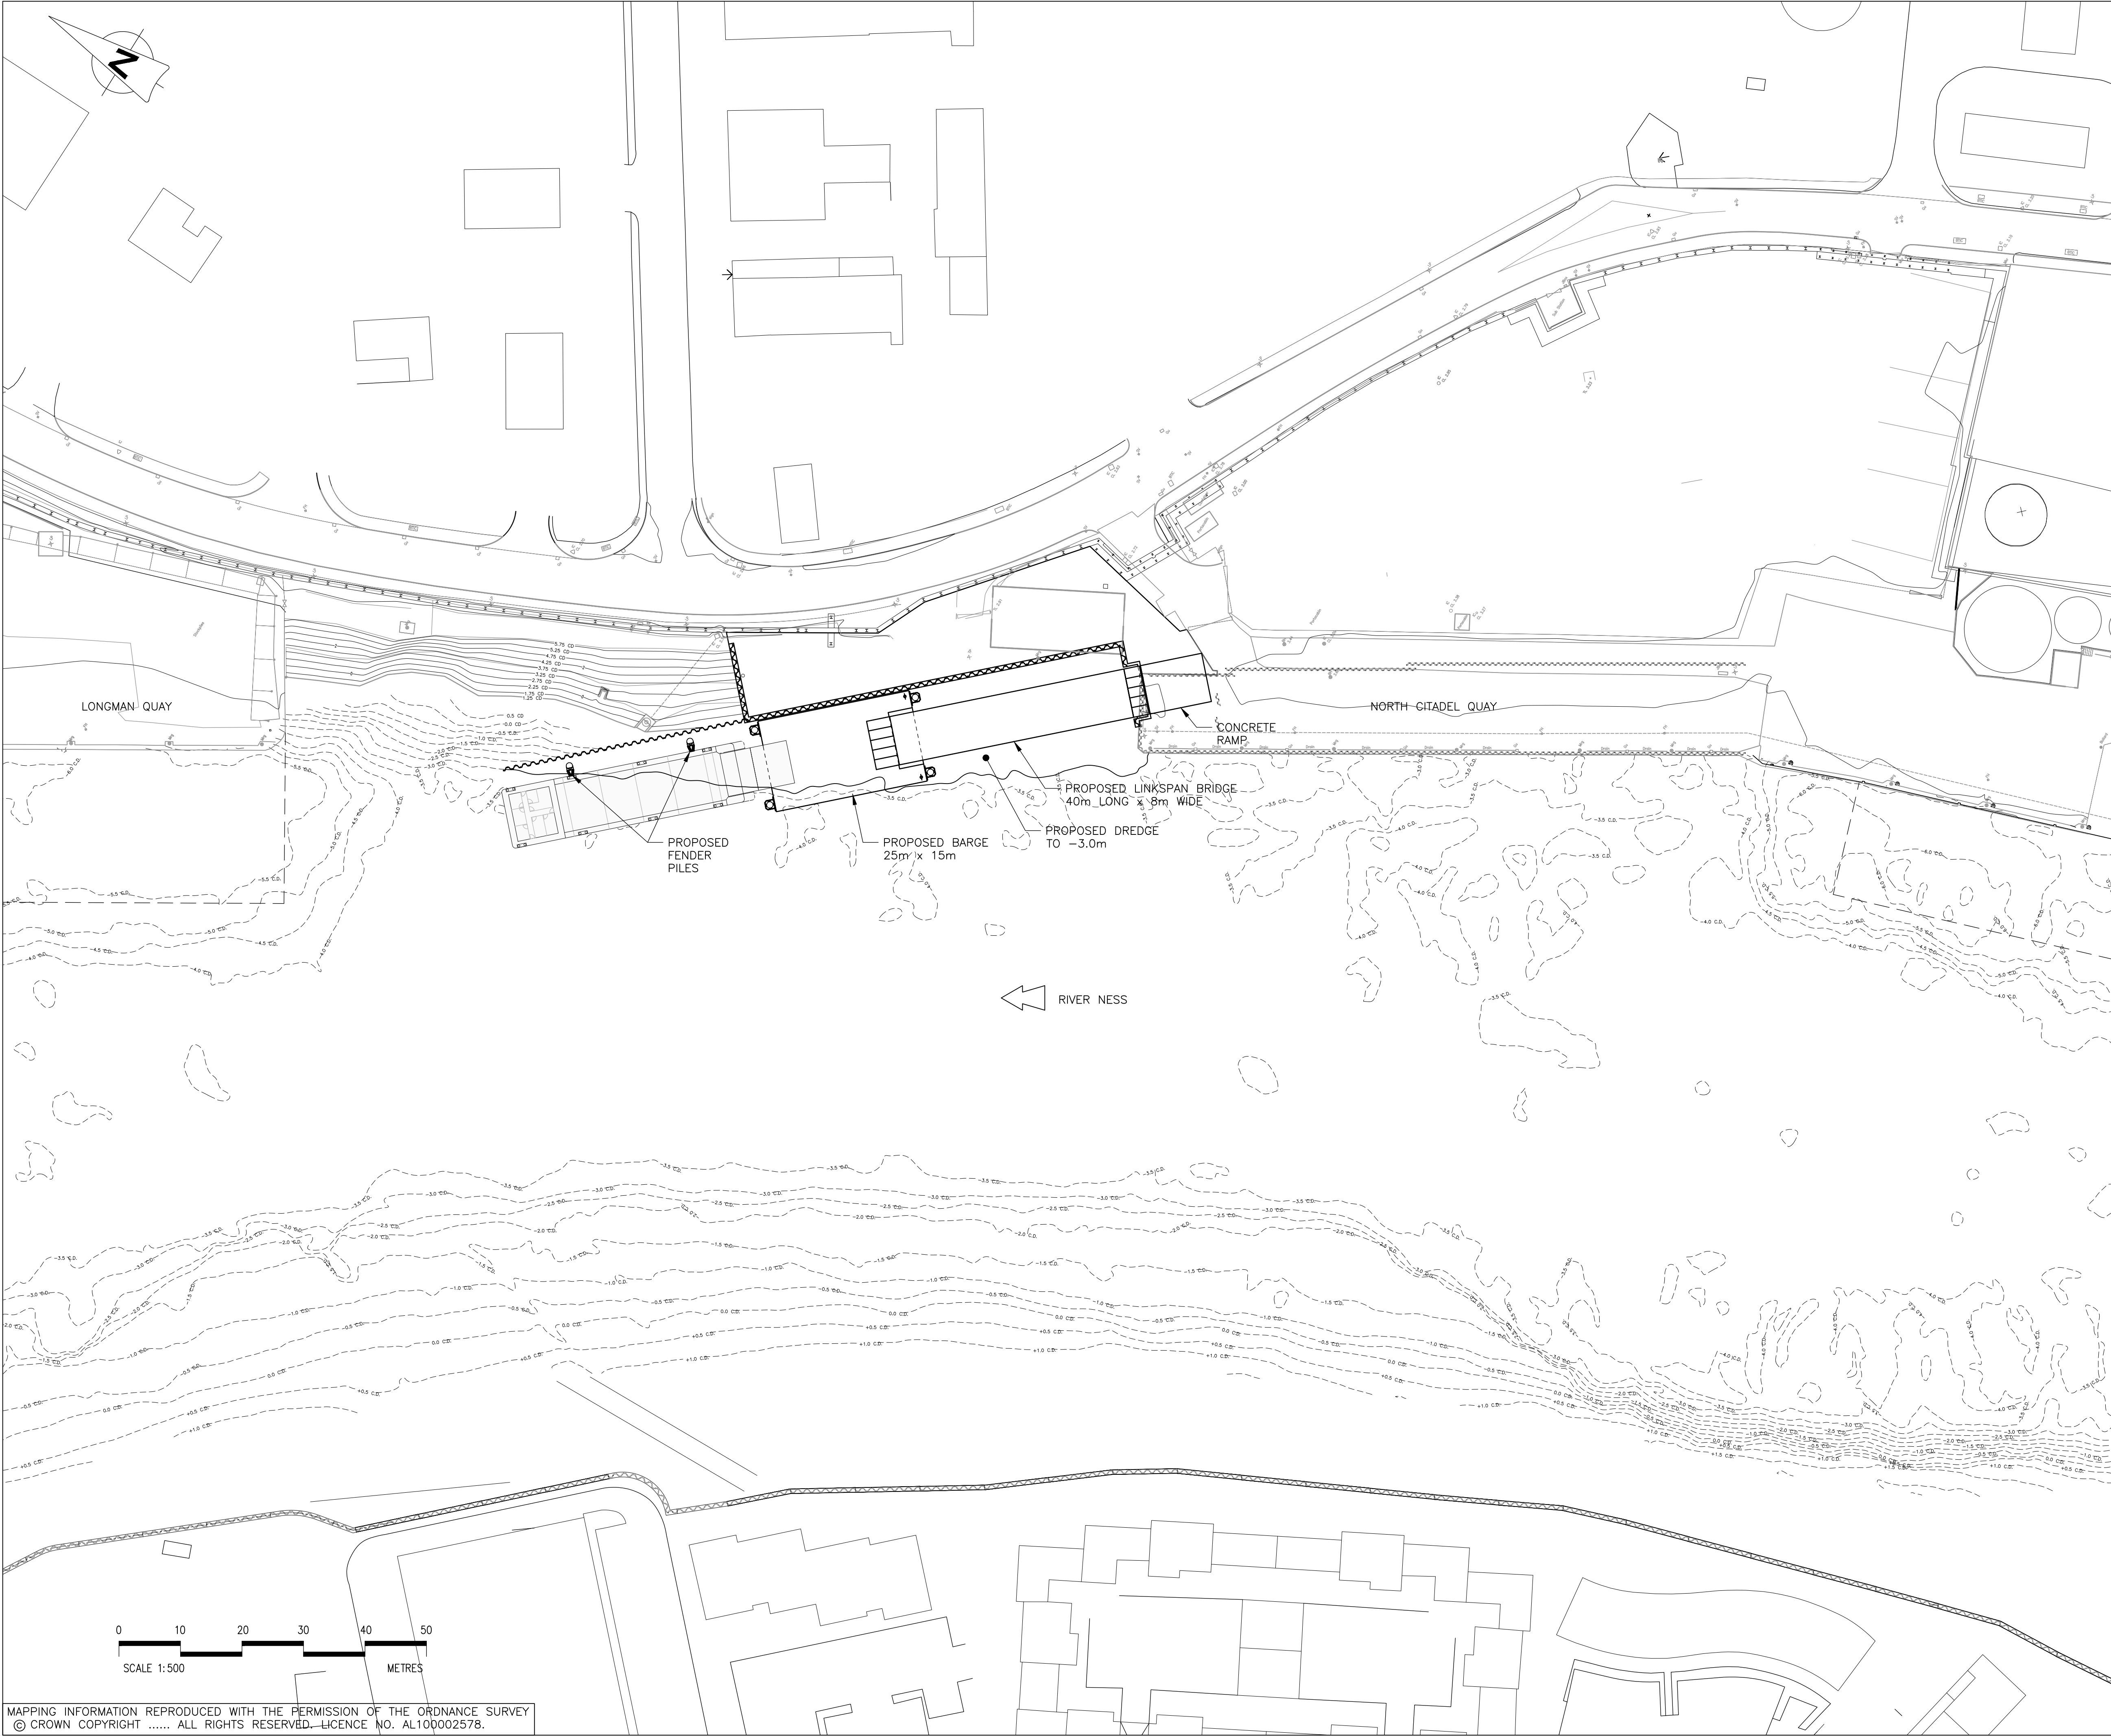

GENERAL NOTES

1. ALL DIMENSIONS ARE IN MILLIMETRES UNLESS NOTED OTHERWISE.

2. ALL LAND LEVELS ARE IN METRES RELATIVE TO ORDNANCE DATUM AND CONTOURS TO CHART DATUM UNLESS NOTED OTHERWISE.

3. CHART DATUM IS 2.25m BELOW ORDNANCE DATUM.

4. WATER LEVELS TO CHART DATUM:

HAT 5.3m

MHWN 3.5m

MLWS 0.8m

MHWS 4.6m

MLWN 1.7m

LAT -0.1m

5. BARGE SIZE TO BE CONFIRMED BY NAVAL ARCHITECT/SUPPLIER.

REV	DATE	DETAILS	DRAWN	CHK'D	APP'D

AMENDMENTS

CLIENT

PORT OF INVERNESS

PROJECT

NORTH CITADEL QUAY

Wallace Stone

Consulting Civil Engineers

GLASGOW

0141 554 8233

glasgow@wallacestone.co.uk

DINGWALL

01349 866775

dingwall@wallacestone.co.uk

HEBRIDES

01851 612454

hebrides@wallacestone.co.uk


DRAWING TITLE

PROPOSED BARGE AND BRIDGE
SITE LOCATION



DRAWN	JG	CHECKED	TR	APPROVED	TR
DATE	11.09.24	DATE	11.09.24	DATE	11.09.24
SCALE (A1)	1:500			STAGE PRELIMINARY	
REVISION					

PROJECT No.	2021	DRAWING No.	221
-------------	------	-------------	-----

MAPPING INFORMATION REPRODUCED WITH THE PERMISSION OF THE ORDNANCE SURVEY
© CROWN COPYRIGHT ALL RIGHTS RESERVED. LICENCE NO. AL100002578.

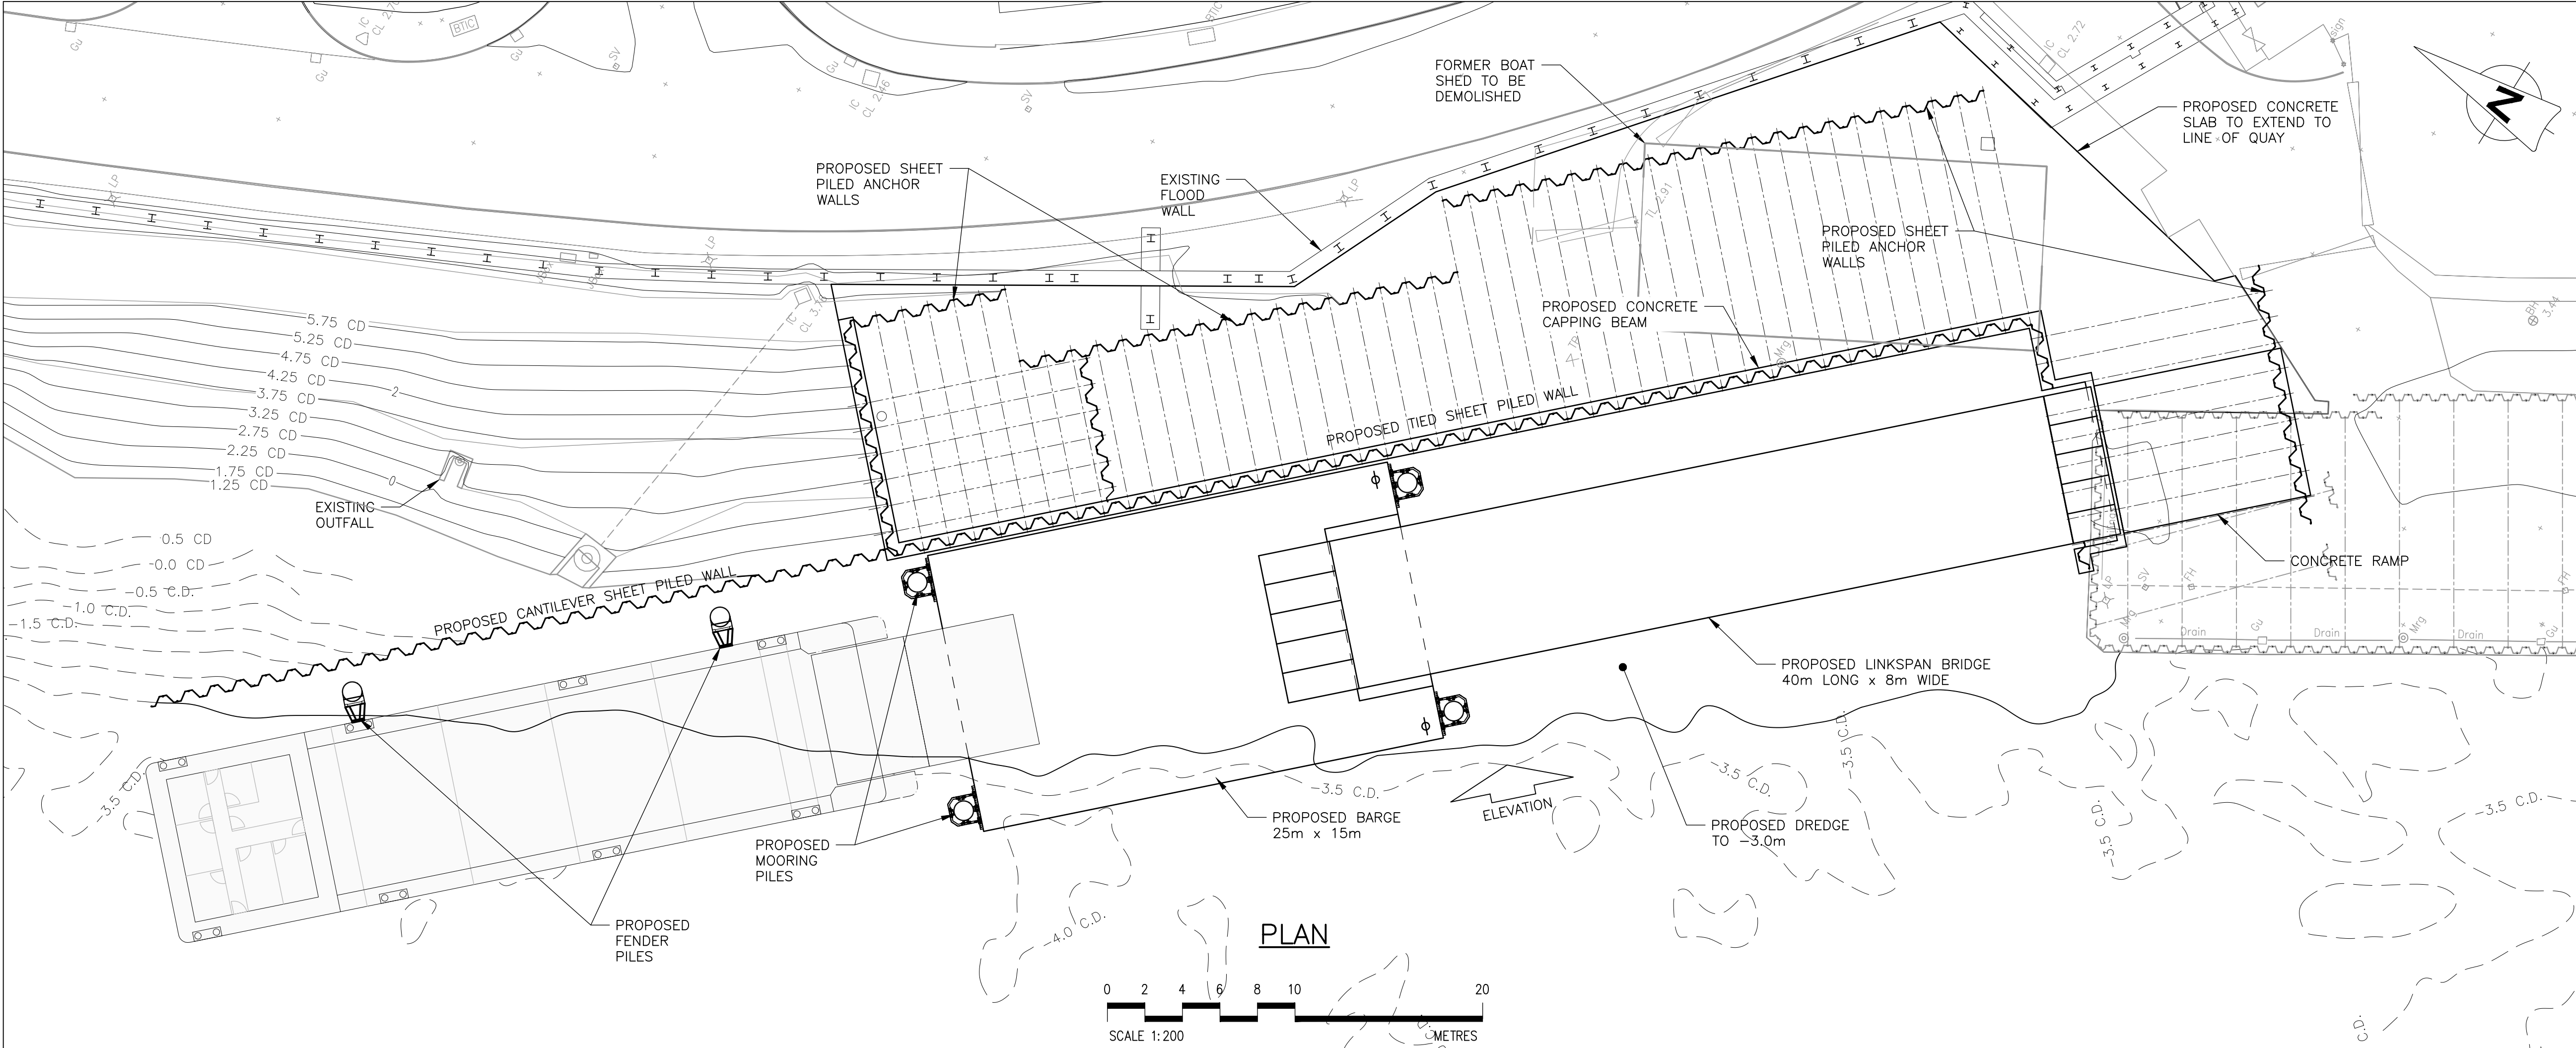

- GENERAL NOTES
1. ALL DIMENSIONS ARE IN MILLIMETRES UNLESS NOTED OTHERWISE.
 2. ALL LAND LEVELS ARE IN METRES RELATIVE TO ORDNANCE DATUM AND CONTOURS TO CHART DATUM UNLESS NOTED OTHERWISE.
 3. CHART DATUM IS 2.25m BELOW ORDNANCE DATUM.
 4. WATER LEVELS TO CHART DATUM:
HAT 5.3m MHWS 4.6m
MHW 3.5m MLWN 1.7m
MLWS 0.8m LAT -0.1m
 5. BARGE SIZE TO BE CONFIRMED BY NAVAL ARCHITECT/SUPPLIER.

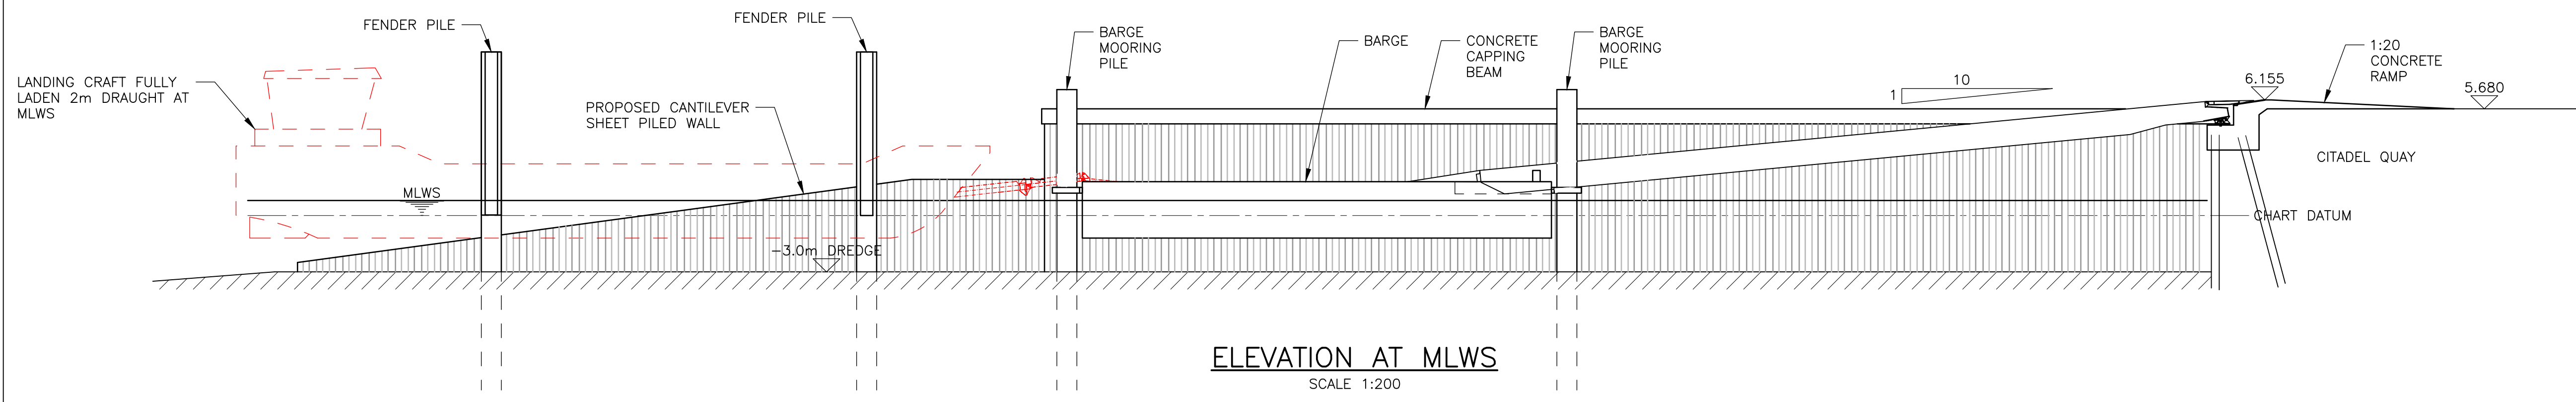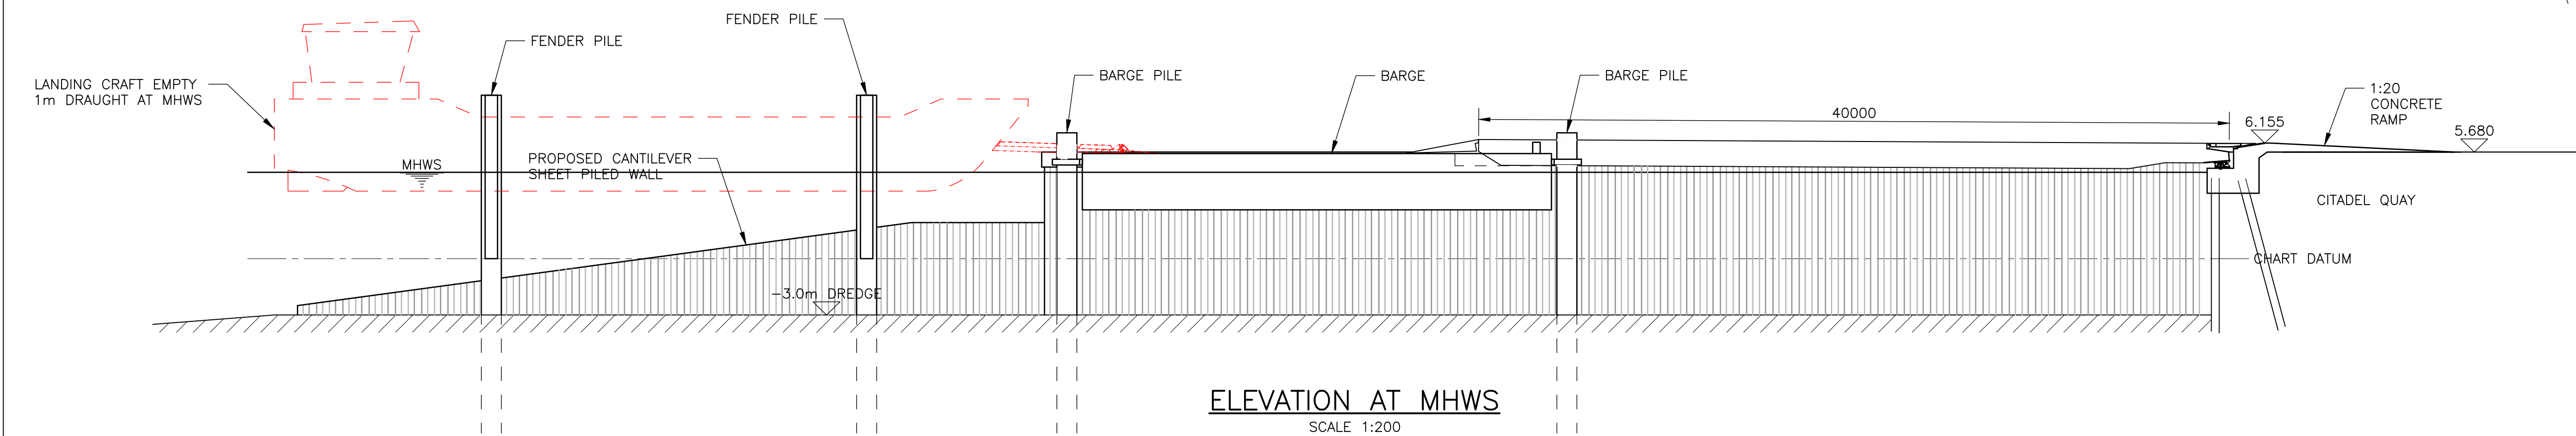

MAPPING INFORMATION REPRODUCED WITH THE PERMISSION OF THE ORDNANCE SURVEY
© CROWN COPYRIGHT ALL RIGHTS RESERVED. LICENCE NO. AL100002578.

REV	DATE	DETAILS	DRAWN	CHK'D	APP'D

AMENDMENTS

CLIENT
PORT OF INVERNESS

PROJECT
NORTH CITADEL QUAY

Wallace Stone
Consulting Civil Engineers

GLASGOW
0141 554 8233
glasgow@wallacestone.co.uk

DINGWALL
01349 866775
dingwall@wallacestone.co.uk

HEBRIDES
01851 612454
hebrides@wallacestone.co.uk

DRAWING TITLE
**PROPOSED BARGE AND BRIDGE
PLAN AND ELEVATIONS**

DRAWN	CHECKED	APPROVED
JG	TR	TR

DATE	DATE	DATE
11.09.24	11.09.24	11.09.24

SCALE (A1)	STAGE
AS SHOWN	PRELIMINARY

REVISION									

PROJECT No.	DRAWING No.
2021	222



Registered Office:
Lochview Office, Loch Duntelchaig
Farr, Inverness, IV2 6AW

Telephone: 01808 521 498
Email: info@affriclimited.co.uk
www.affriclimited.co.uk

Title: 139_DRG_12_1 Barge Berth
Designated Sites within 5km

Projection: OSGB 1936/British National Grid
EPSG: 27700


'Google Maps'
Map data © Google, Accessed 28/07/2026
"Beaully & Inner Moray Firth, Inverness"

Legend

-  Port_of_Inverness_point
-  BARGE BERTH
-  5Km Buffer
-  Local Nature Reserve
-  Protected Seal Haul Out
-  RAMSAR_SCOTLAND
-  SAC_SCOTLAND
-  SPA_SCOTLAND
-  SSSI_SCOTLAND

Scale 1:55,000 Print on A3

Page 1	Rev No: 1	Drawing Date: 28/07/2026
--------	-----------	-----------------------------

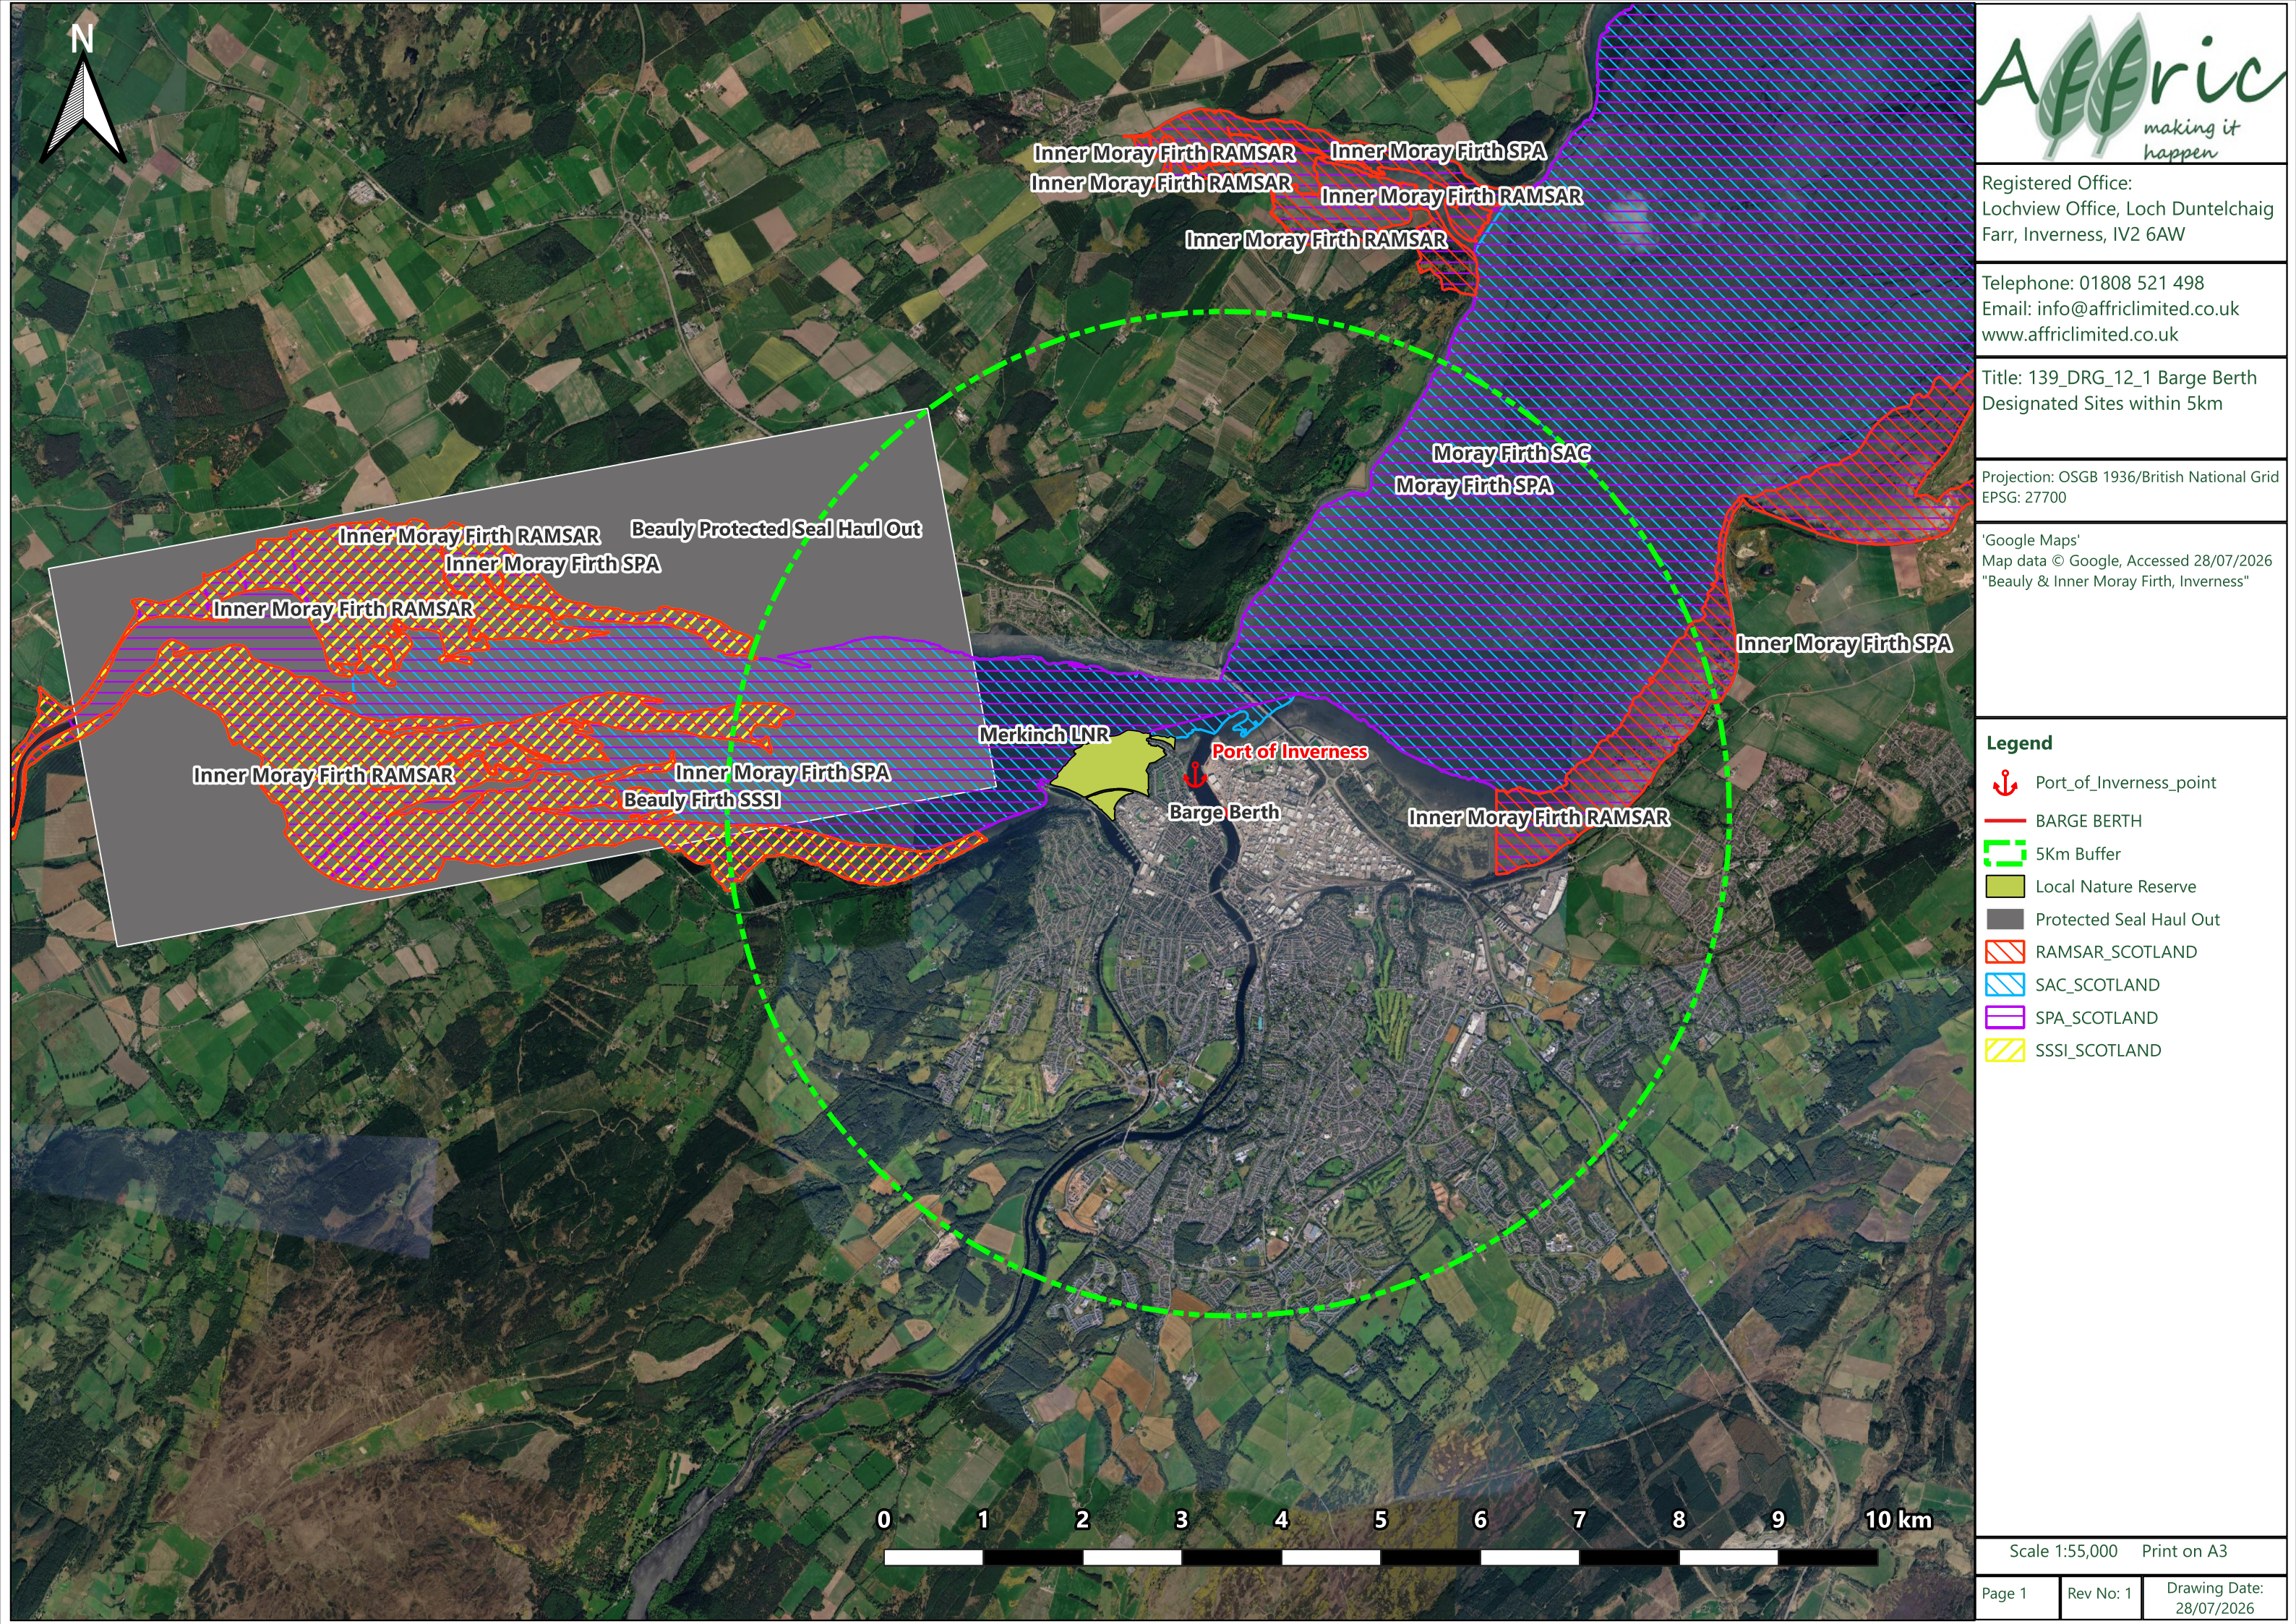



Registered Office:
Lochview Office, Loch Duntelchaig
Farr, Inverness, IV2 6AW

Telephone: 01808 521 498
Email: info@affriclimited.co.uk
www.affriclimited.co.uk


Title: 139_DRG_05_1 Combined
Bird Surveys

Projection: OSGB 1936/British National Grid
EPSG: 27700

'Google Maps'
Map data © 2026 Google, Accessed
12/05/2026 "Inverness Harbour Area"

- Legend**
-  Survey Areas
- Combined Bird Surveys Winter 25/26
-  Bar-tailed godwit
 -  Black-headed gull
 -  Common gull
 -  Coot
 -  Cormorant
 -  Curlew
 -  Dunlin
 -  Goldeneye
 -  Goosander
 -  Great black-backed gull
 -  Grey heron
 -  Herring gull
 -  Little grebe
 -  Long-tailed duck
 -  Mallard
 -  Mute swan
 -  Oystercatcher
 -  Razorbill
 -  Red-breasted merganser
 -  Redshank
 -  Ringed plover
 -  Scaup
 -  Shag
 -  Slavonian Grebe
 -  Sparrow Hawk
 -  Teal
 -  Turnstone
 -  Wigeon

0 250 500 750 1,000 1,250 m

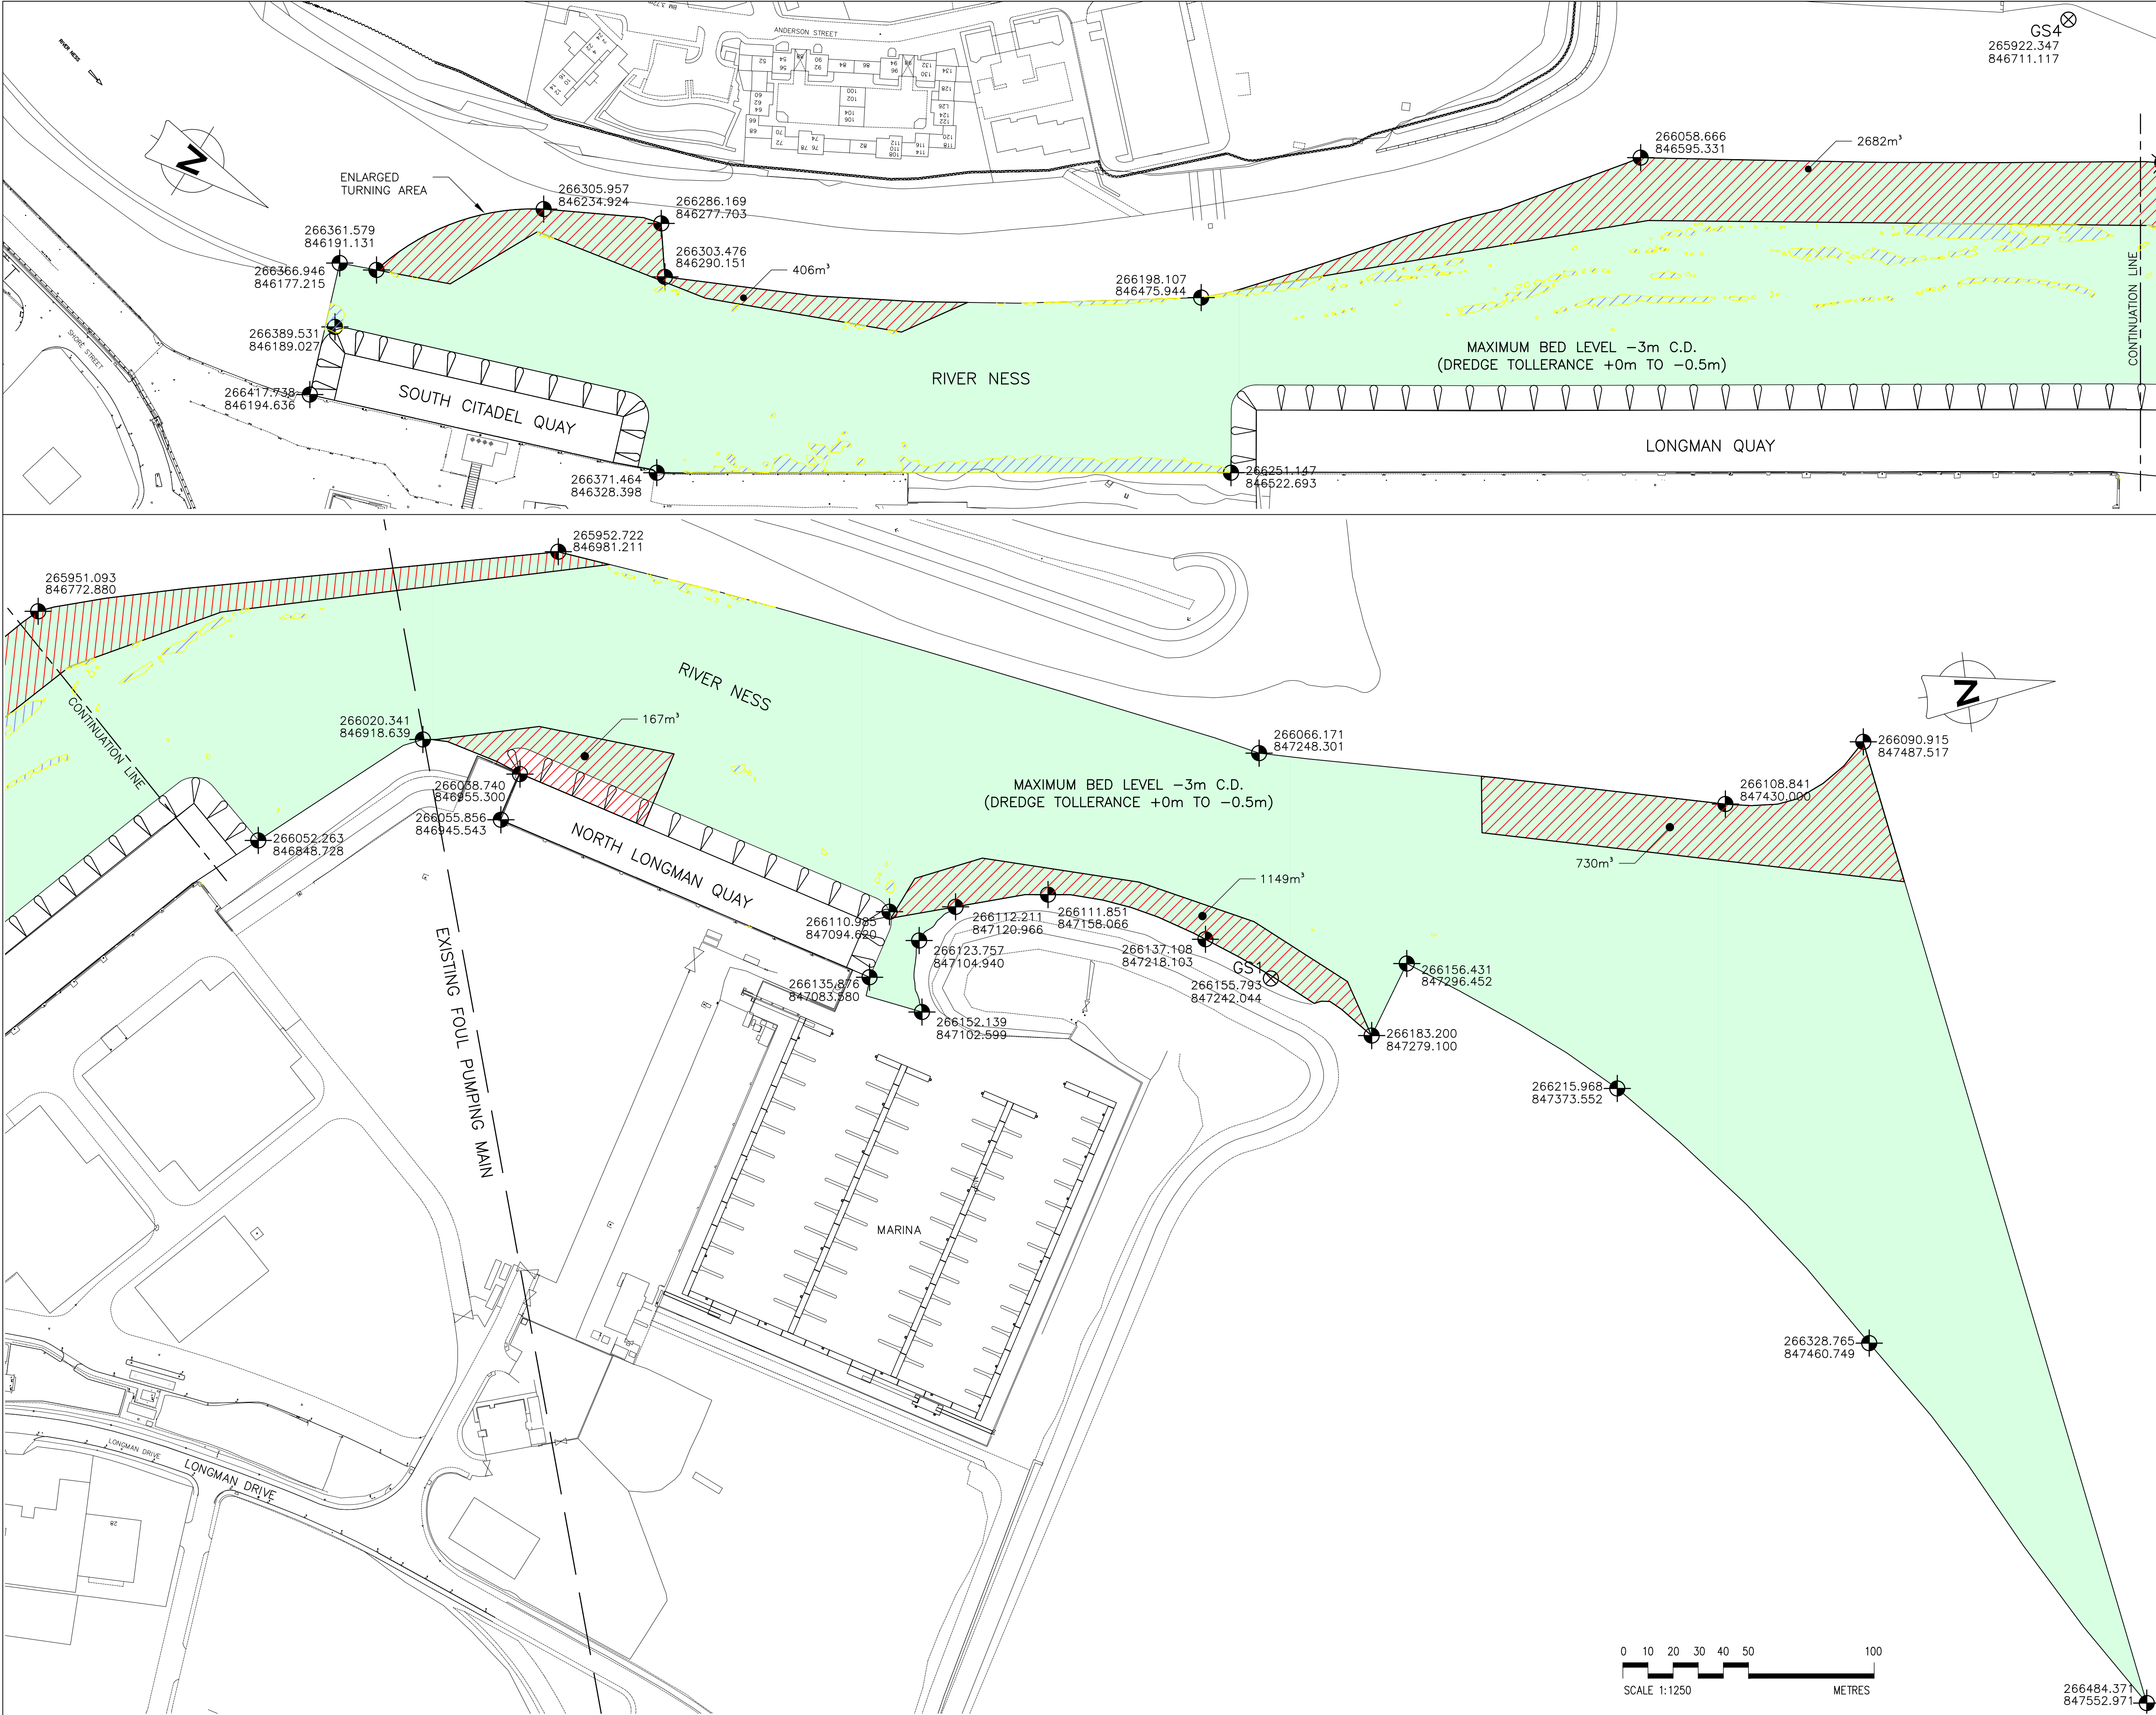

GENERAL NOTES

- ALL DIMENSIONS ARE IN MILLIMETERS UNLESS NOTED OTHERWISE.
- ALL LEVELS ARE IN METRES RELATIVE TO CHART DATUM UNLESS NOTED OTHERWISE.
- CHART DATUM IS 2.25m BELOW ORDNANCE DATUM.
- TIDE LEVELS:
HAT 5.3m MLWN 1.7m
MHWS 4.6m MLWS 0.8m
MHWN 3.5m LAT -0.1m
- FOR SOUTH CITADEL QUAY, LONGMAN QUAY AND NORTH LONGMAN QUAY DREDGE POCKETS REFER TO DRAWING 2021-322.
- THIS DRAWING SHOULD BE READ IN CONJUNCTION WITH ASPECT SURVEYS DRAWINGS REFERENCE A9167.

LEGEND

- AREA OF DEPOSITS ABOVE -3.0m CD TO BE DREDGED TO -3.3m CD TO ACHIEVE A MAXIMUM LEVEL OF -3.0m CD AND DISPOSED TO DUMP SITE
- AREA OF DEPOSITS ABOVE -3.0m CD TO BE PLOUGH DREDGED TO ACHIEVE A MAXIMUM LEVEL OF -3.0m CD
- RIVER DREDGE CHANNEL -3.0m CD OR BELOW
- GS1 GRAB SAMPLE LOCATION

K	02.05.25	GRAB SAMPLES AMENDED	JG	TR	TR
J	27.02.25	UPDATED FOR 2025 DREDGE	PM	TR	TR
H	17.07.24	UPDATED FOLLOWING PRE-WORKS SURVEY	PM	TR	TR
G	12.06.24	ADDITIONAL DREDGE AT SOUTH CITADEL QUAY TURNING AREA	PM	TR	TR
F	17.04.24	UPDATED FOR 2024 DREDGE	PM	TR	TR
E	11.08.22	ADDITIONAL SETTING OUT POINTS ADDED	PM	AS	TR
D	24.03.22	EXISTING FOUL PUMPING MAIN ADDED.	ADS	TR	TR
REV	DATE	DETAILS	DRAWN	CHK'D	APP'D

AMENDMENTS

CLIENT

PORT OF INVERNESS

PROJECT

HARBOUR ENGINEER

Wallace Stone

CONSULTING CIVIL ENGINEERS

GLASGOW 0141 554 8233
glasgow@wallacestone.co.uk

DINGWALL 01349 866775
dingwall@wallacestone.co.uk


HEBRIDES 01851 612454
hebrides@wallacestone.co.uk

DRAWING TITLE

INVERNESS HARBOUR
MAINTENANCE DREDGE
RIVER NESS CHANNEL DREDGE

DRAWN	JHG	CHECKED	TR	APPROVED	TR
DATE	14.06.21	DATE	02.07.21	DATE	02.07.21
SCALE (A1)	1:1250	STAGE	CONSTRUCTION		
REVISION	A B C D E F G H J K				

PROJECT No.	2021	DRAWING No.	321
-------------	------	-------------	-----

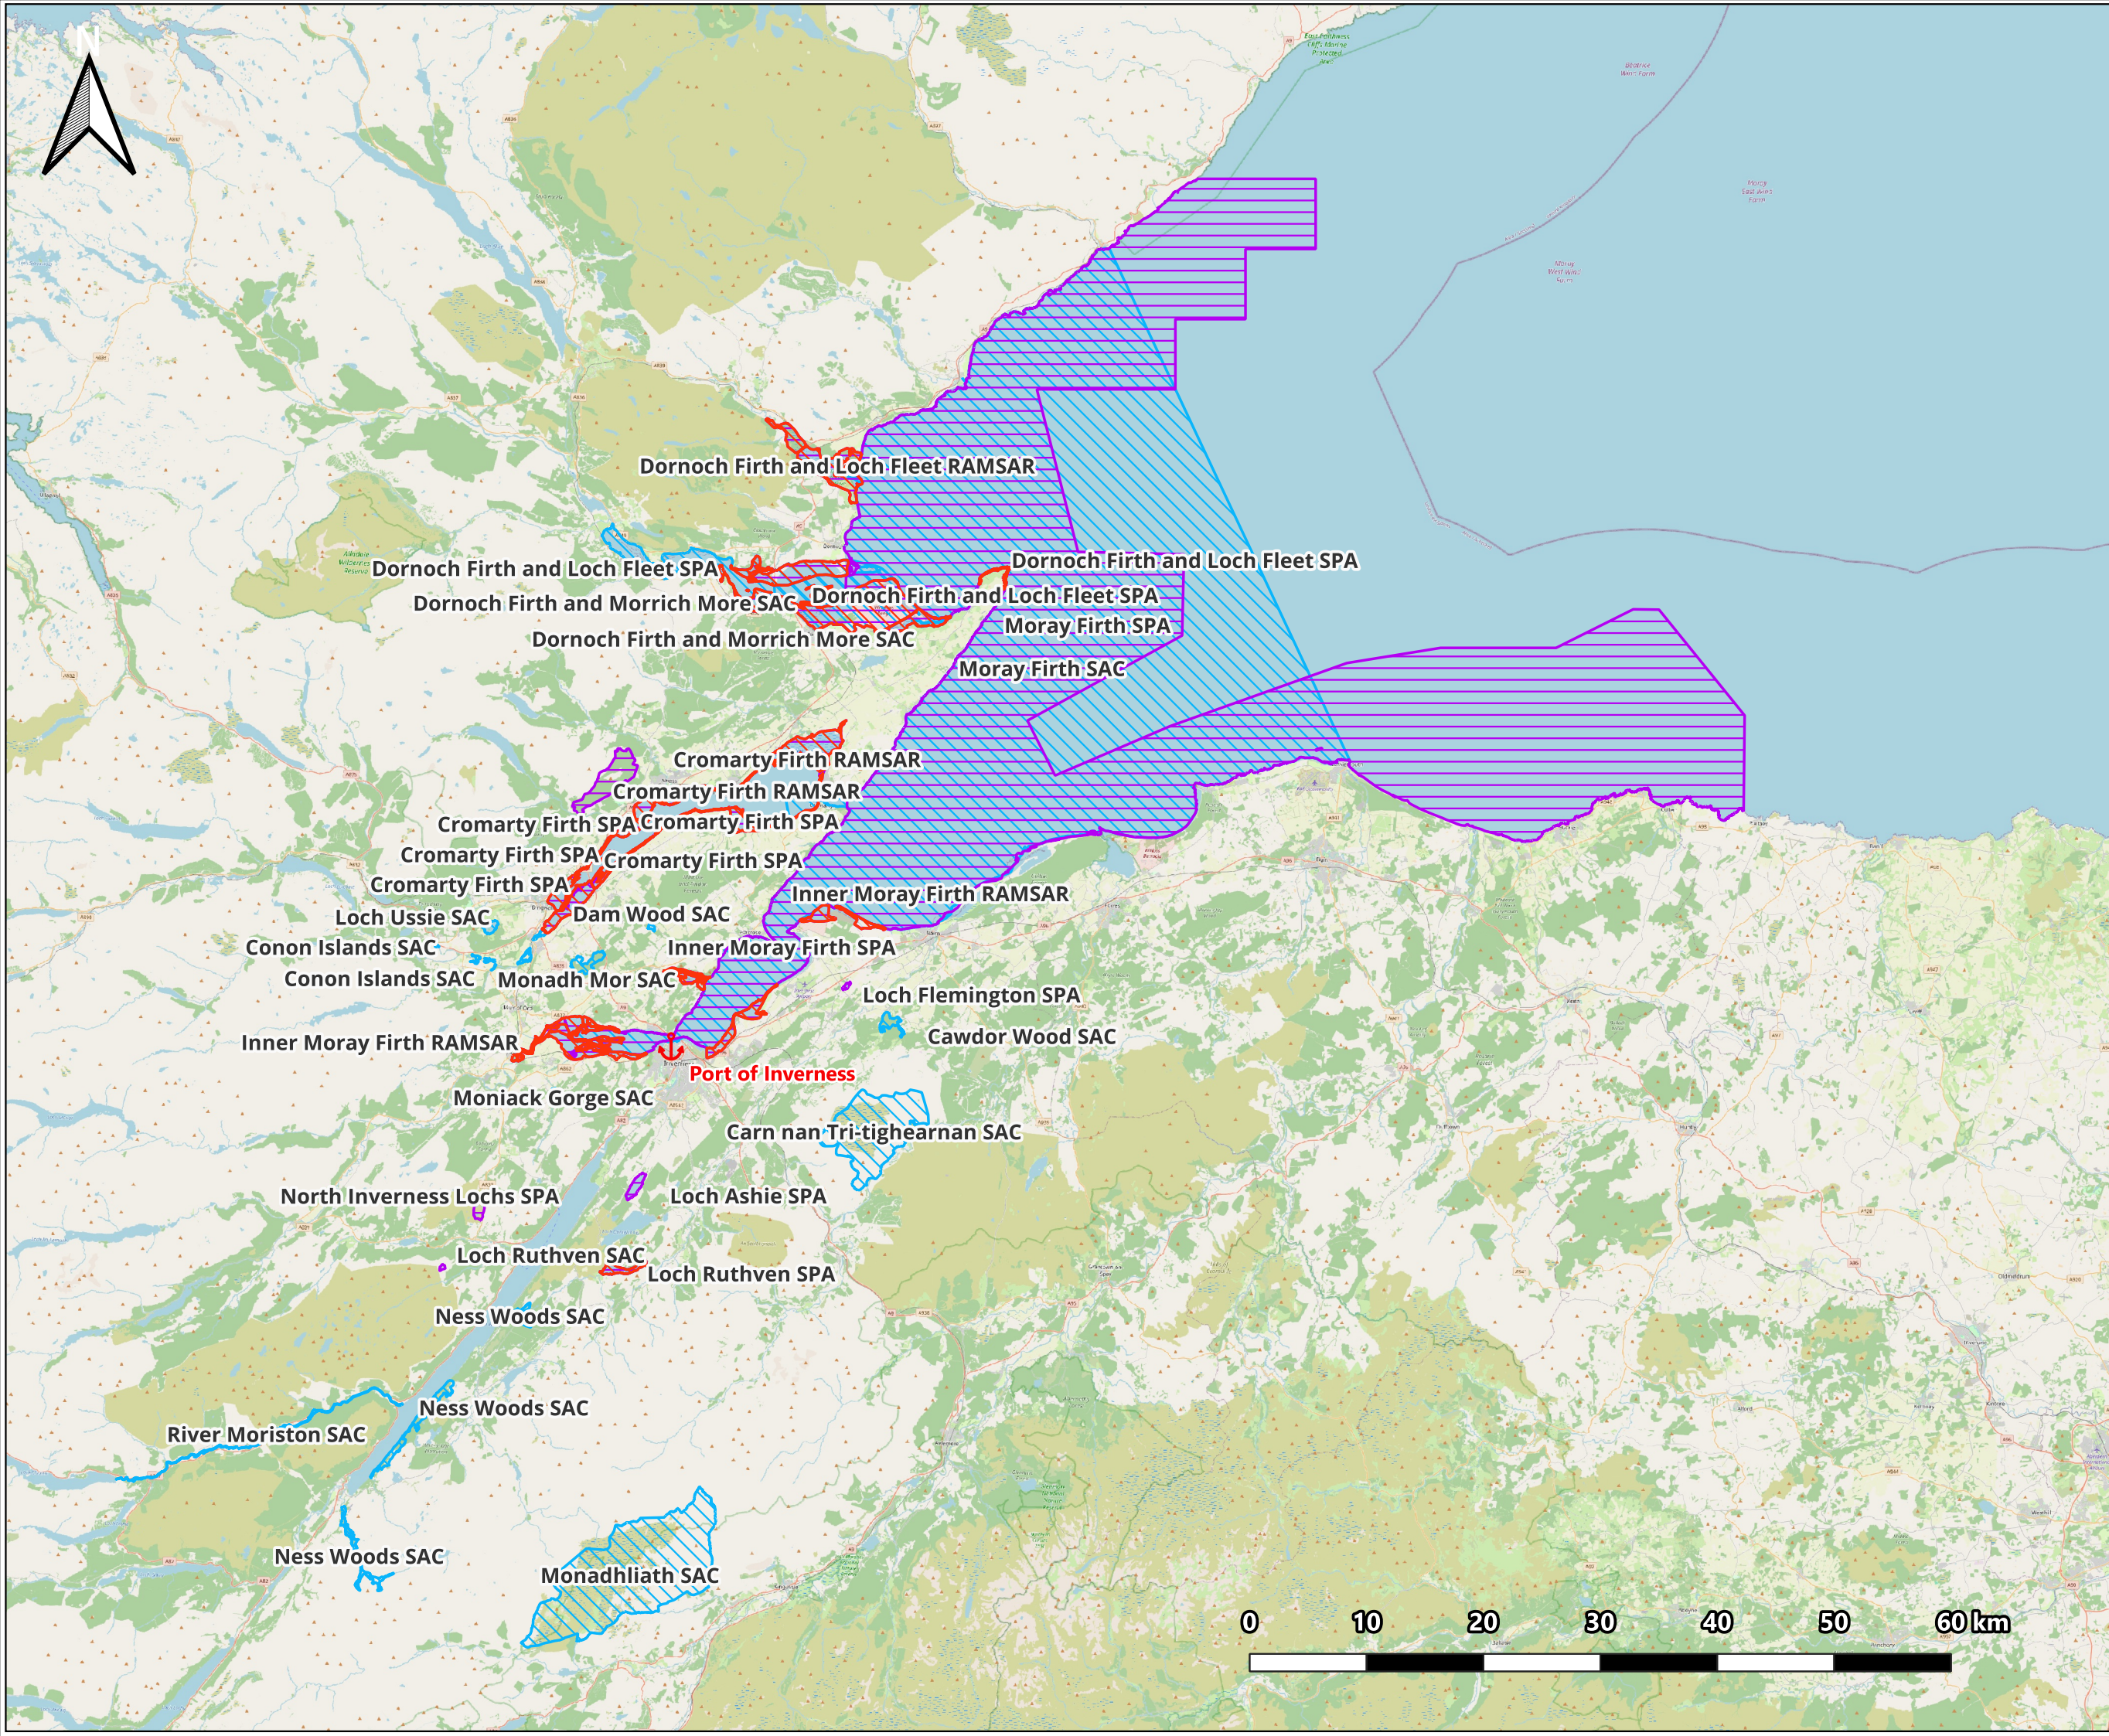

Registered Office:
Lochview Office, Loch Duntelchaig
Farr, Inverness, IV2 6AW

Telephone: 01808 521 498
Email: info@affriclimited.co.uk
www.affriclimited.co.uk

Title: 139_DRG_07_1 European and
Ramsar Sites

Projection: OSGB 1936/British National Grid
EPSG: 27700

Open Streetmap
"Base map and data from OpenStreetMap
and OpenStreetMap Foundation".

OpenStreetMap® is open data, licensed
under the Open Data Commons Open
Database License (ODbL) by the
OpenStreetMap Foundation (OSMF)

Legend

- Port of Inverness
- Special Area of Conservation
- Special Protection Area
- Ramsar Sites

Scale 1:500,000 Print on A3

Page 1	Rev No: 1	Drawing Date: 27/08/2026
--------	-----------	-----------------------------