Produced by permission of Ordnance Survey on behalf of HSMO © Crown copyright and database right 2018. All rights reserved. Ordnance Survey Licence number 100023385.

DRAWING NUMBER CRAIL 2020

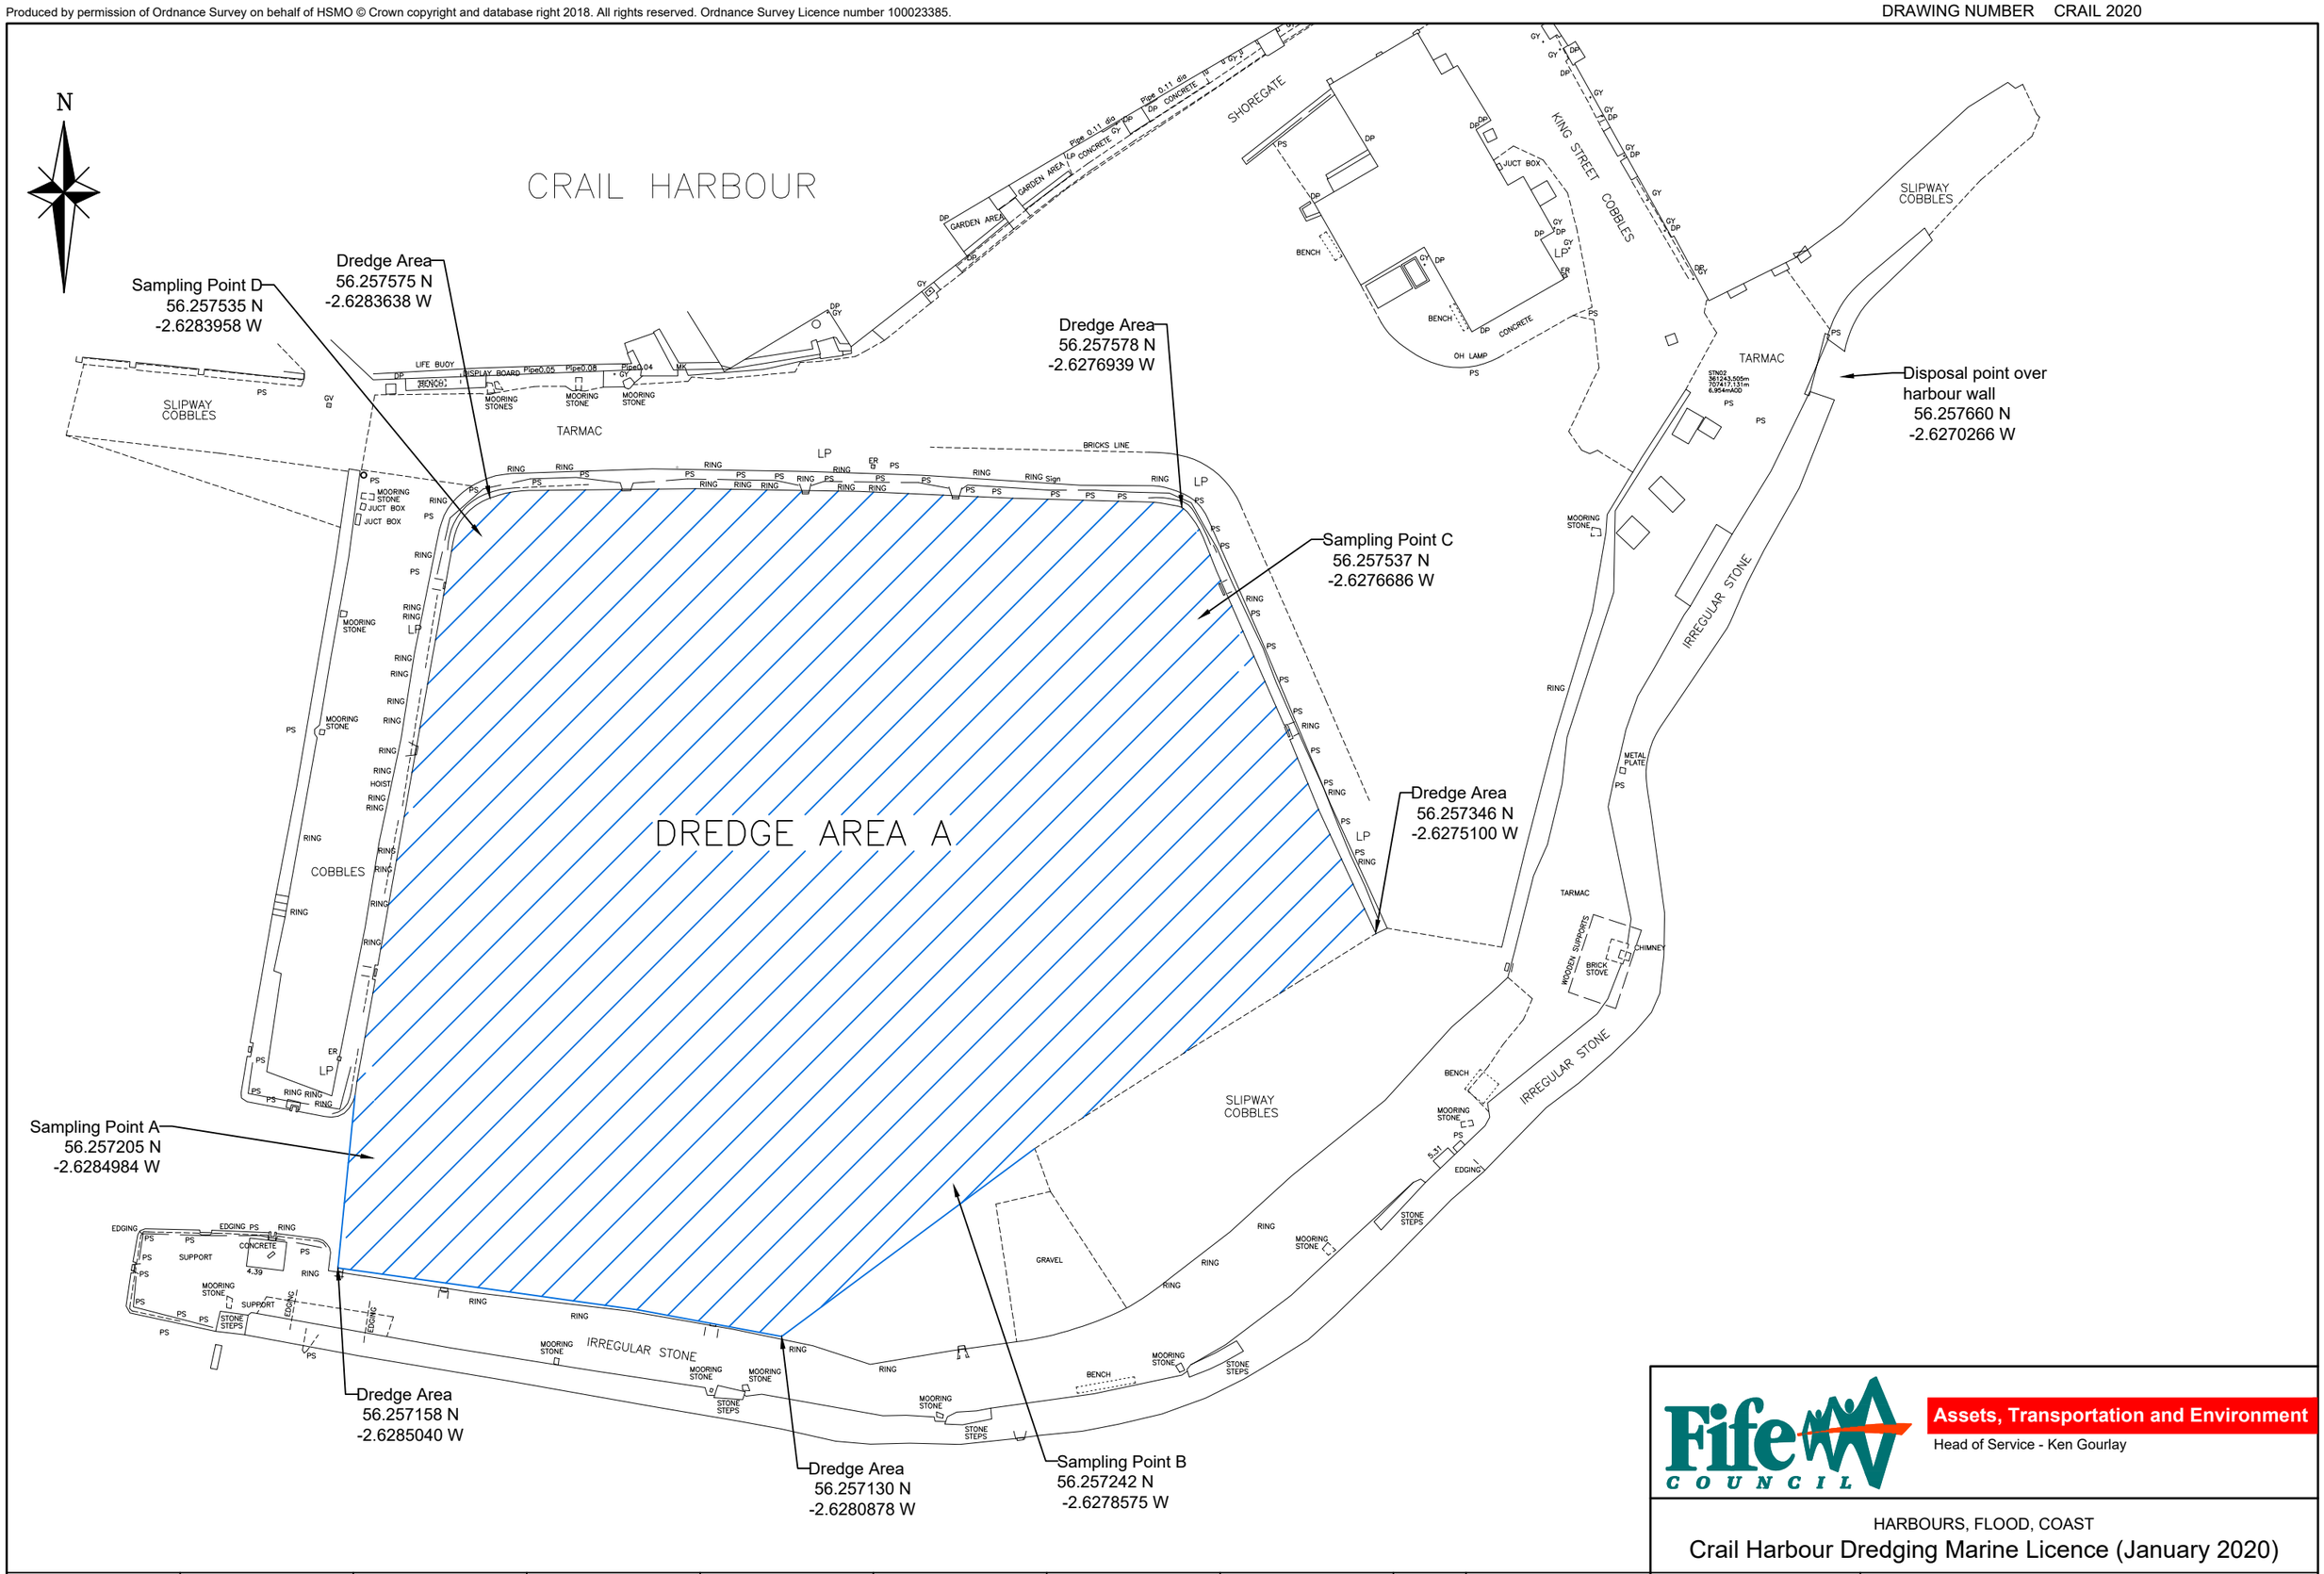

Fife COUNCIL

Assets, Transportation and Environment

Head of Service - Ken Gourlay

HARBOURS, FLOOD, COAST

Crail Harbour Dredging Marine Licence (January 2020)

PRELIMINARY		TENDER		CONTRACT		RECORD		DATE	APRIL 2020	SCALE As Shown @ A3	DRAWING NUMBER CRAIL 2020
DESIGNED		DRAWN		CHECKED		APPROVED					