
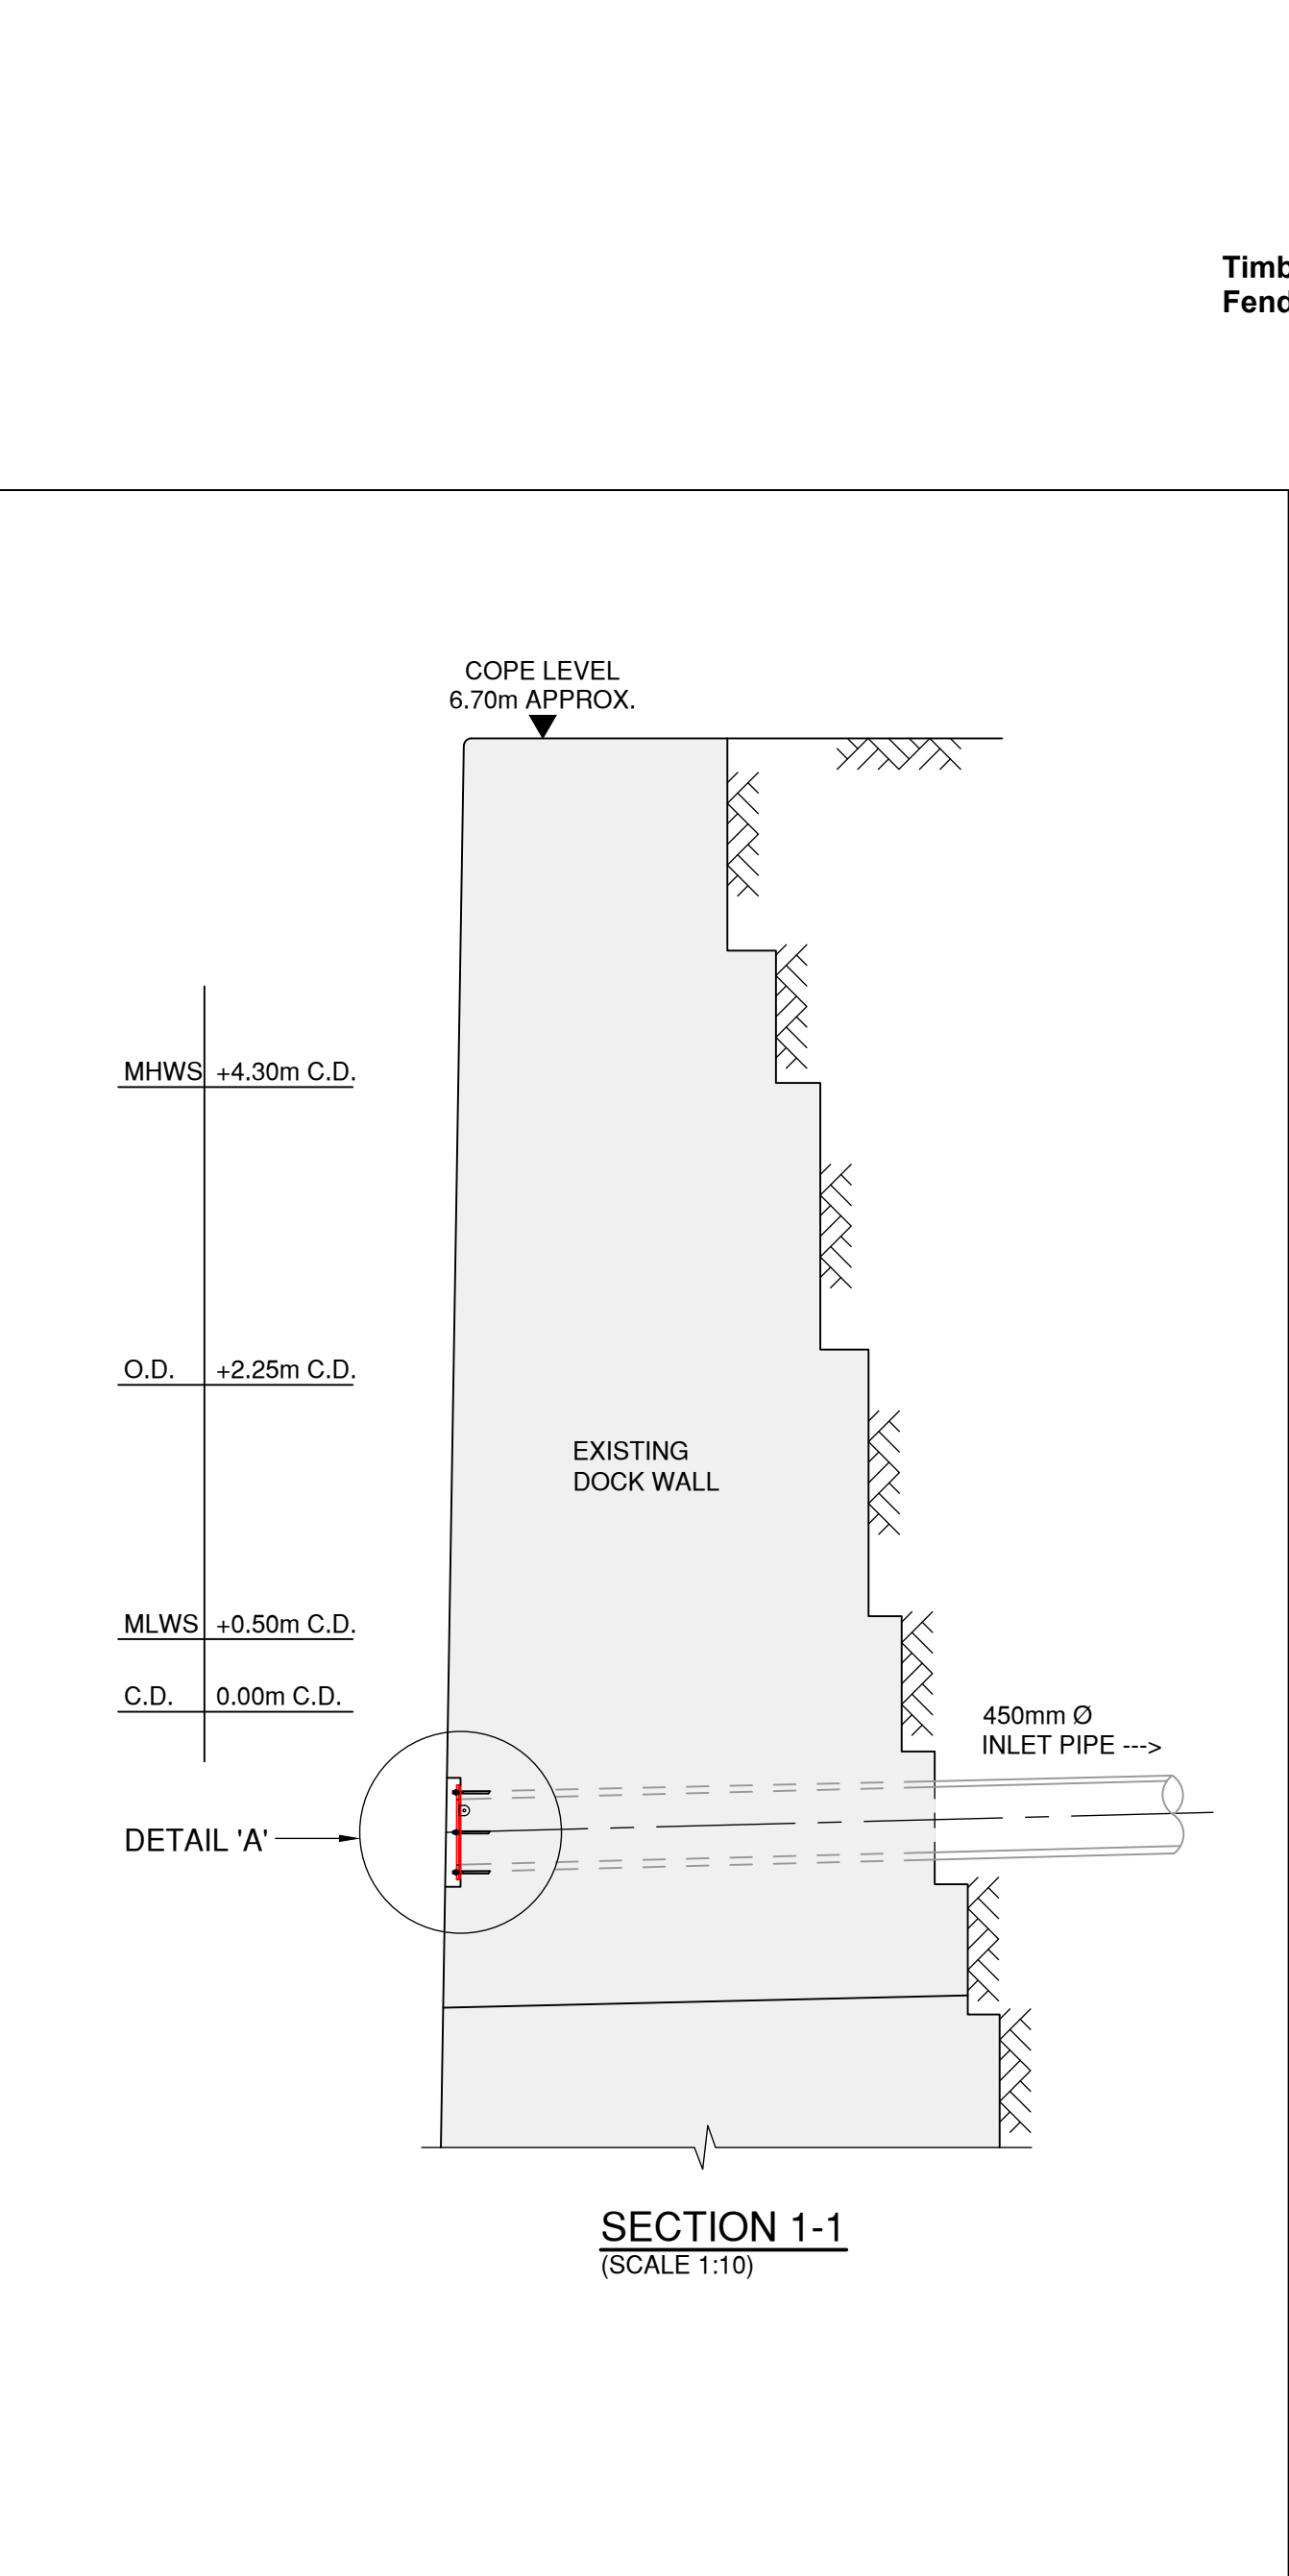
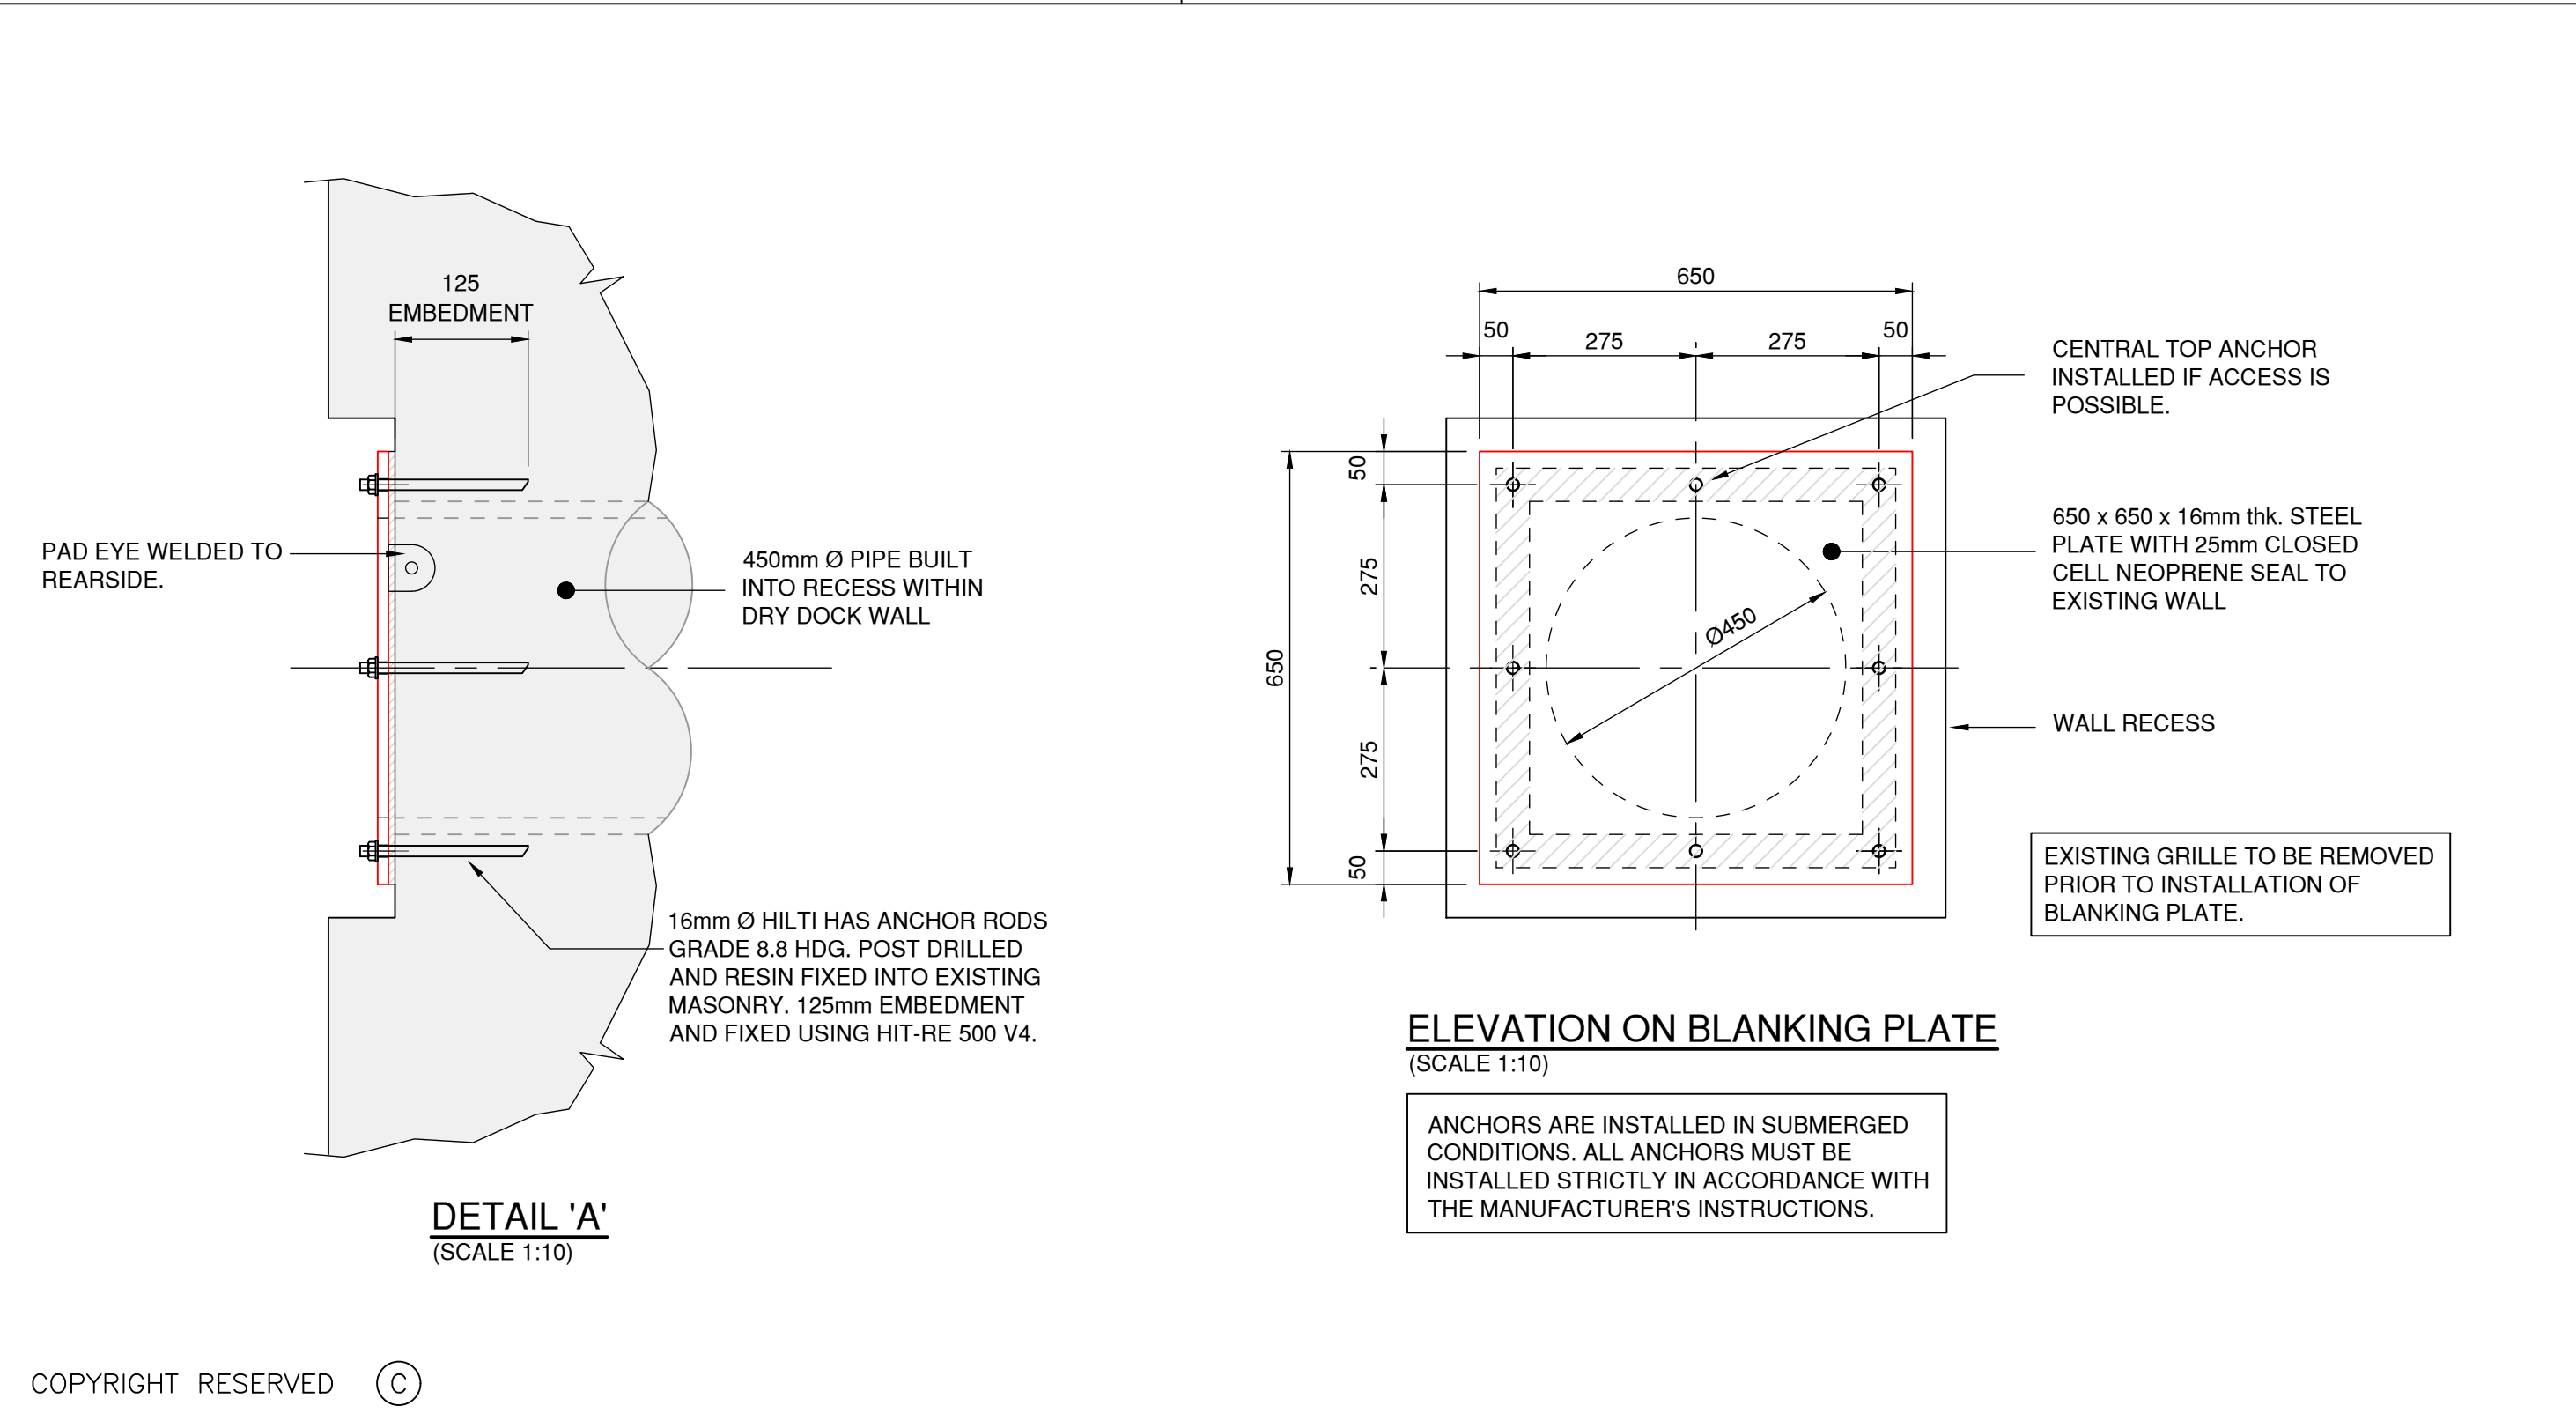
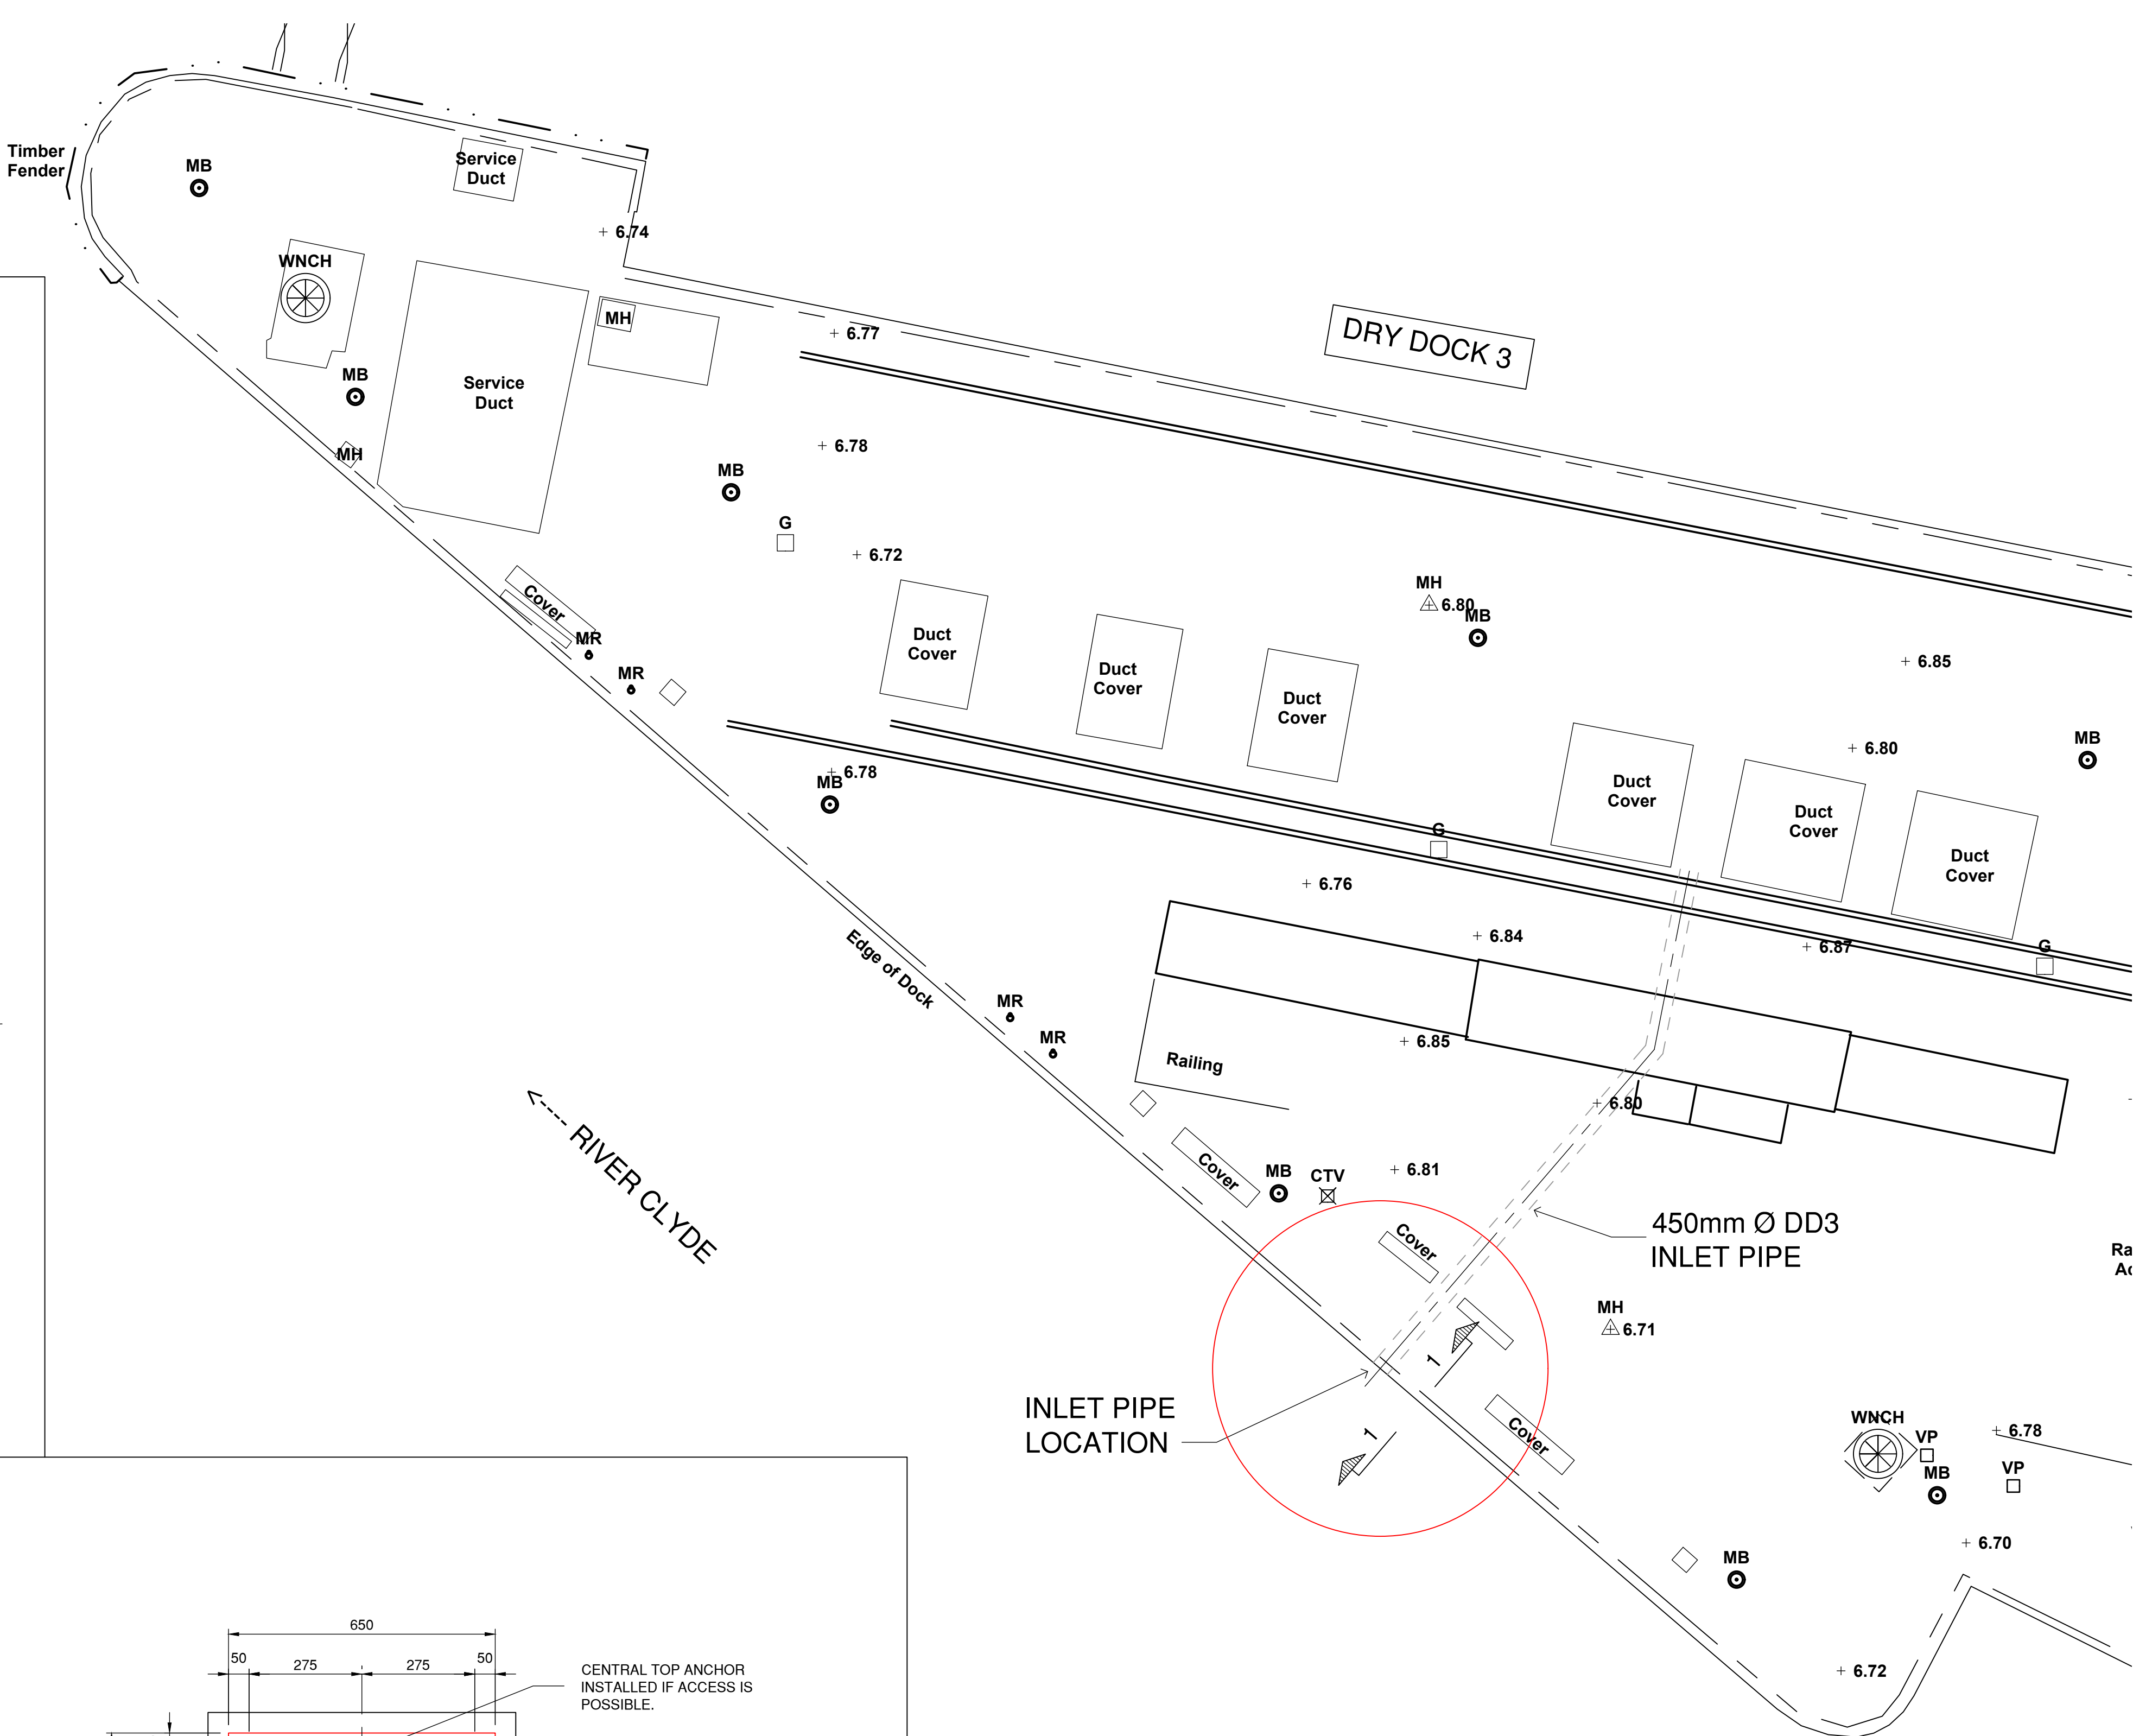


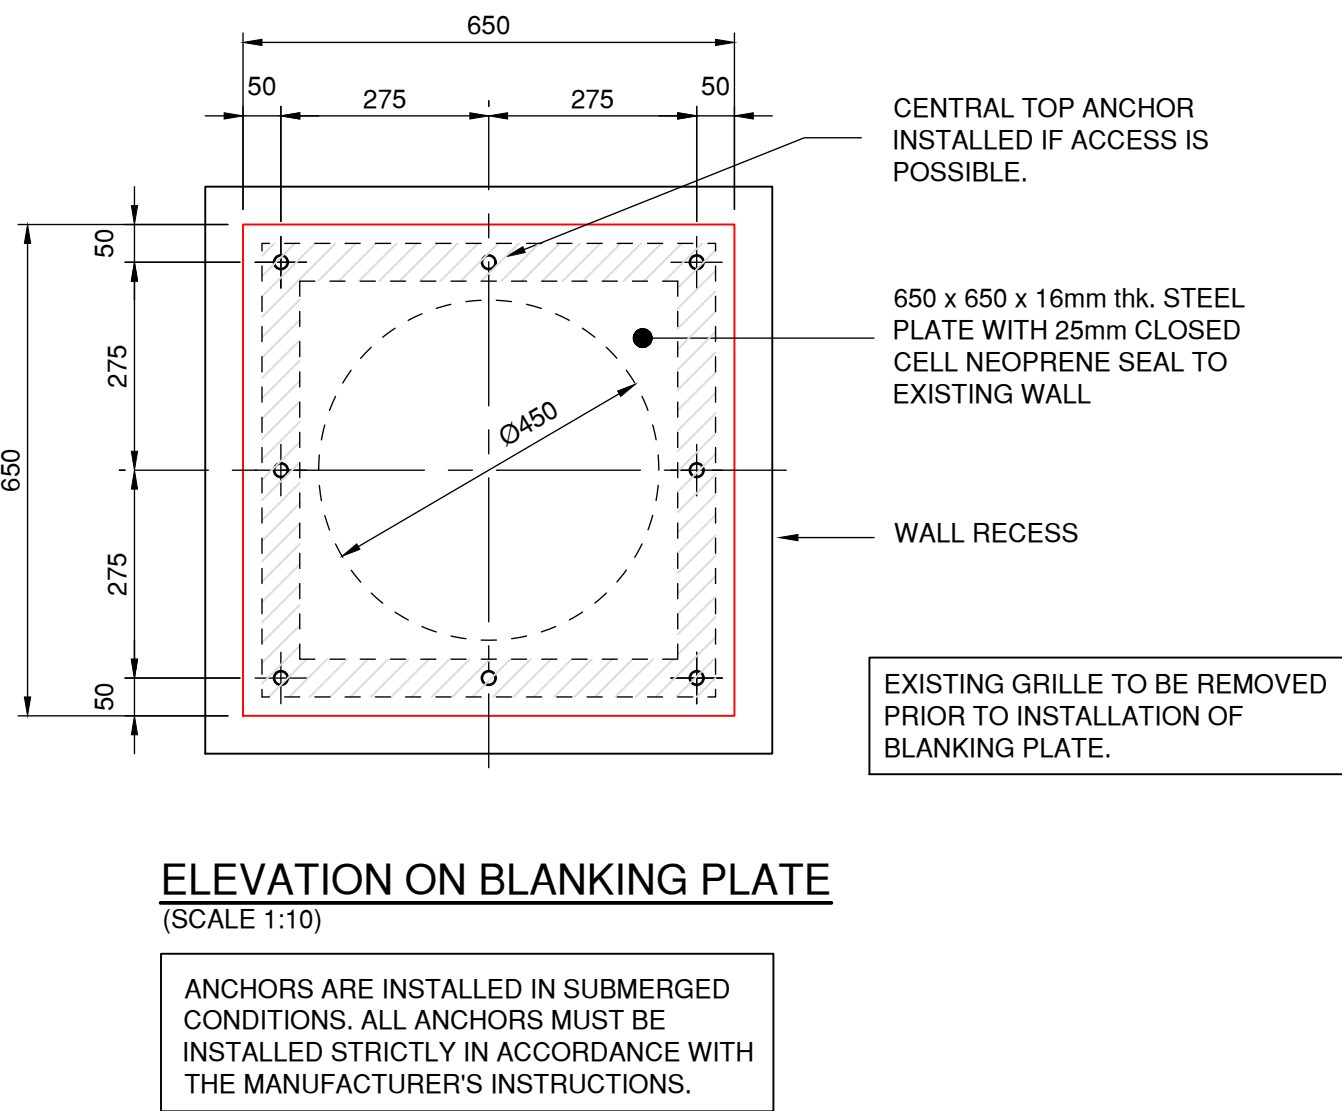

INLET PIPE BLANKING PLATE LOCATION			
NATIONAL GRID		LATITUDE / LONGITUDE	
251647E	668158N	55° 53.01900	-4° 22.39884

DO NOT SCALE

GENERAL NOTES

1. ALL DIMENSIONS ARE IN MILLIMETRES UNLESS NOTED OTHERWISE. NO DIMENSIONS ARE TO BE SCALED FROM THIS DRAWING.
2. THIS DRAWING IS TO BE READ IN CONJUNCTION WITH ALL ENGINEERING AND ARCHITECTURAL DRAWINGS AND SPECIFICATIONS.
3. EXISTING STRUCTURES ARE SHOWN BASED ON AS -BUILT RECORDS.
4. SETTING OUT AND DIMENSIONS TO BE CHECKED BY CONTRACTOR PRIOR TO COMMENCEMENT OF WORKS.
5. ALL BOLTS NUTS AND WASHERS ARE GRADE 8.8 HOT DIPPED GALVANISED UNLESS NOTED OTHERWISE.
6. ALL STEELWORK IS GRADE S355 JR U.N.O.
7. WELDING IS IN ACCORDANCE WITH BS EN 1011-1 : 2009. ALL WELDS ARE 6mm FILLET WELDS AND ARE CONTINUOUS TO FORM A COMPLETE SEAL WHERE 2 MEMBERS JOIN OR ABUT.

P02	25.8.26	MARINE LICENSING	G.B.	G.B.
P01	18.8.26	FIRST ISSUE - INFORMATION	G.B.	A.S.
REV	DATE	REVISION DESCRIPTION	DRN	VER

THIS DRAWING IS COPYRIGHT . DO NOT SCALE FROM THIS DRAWING.



Arch Henderson
a company of Haskoning

142 St Vincent Street, Glasgow, G2 5LA
Tel +44 141 227 3060
www.arch-henderson.co.uk - email : glasgow.arch.henderson@haskoning.com

Offices in : Aberdeen, Dundee, Glasgow, Lerwick, Southampton and Thurso

Civil Engineers
Structural Engineers
Architects
Principal Designers
Geotechnical Services
Environmental Services

Client:
BAE SYSTEMS SURFACE SHIPS LTD.

Project:
SCOTSTOUN
DRY DOCK 3 INLET PIPE BLANKING PLATE

Description:
SITE LAYOUT AND BLANKING PLATE DETAILS

Design Lead: AS	Drawn by: GB	Checked by: AS	Date: 18.8.26
Scale: (A1) 1:100	Stage: S3	Status: S5	Discipline: STRUCT.

Drawing No : PC9385-AHN-XX-XX-M-S-0101	Rev / Version: P02
---	-----------------------